


Notes: This drawing is the copyright Paddock Johnson Partnership Limited and may not be used without their prior written consent.  
Written dimensions to be taken in preference to scaled dimensions.  
Due to the inaccuracies of scanning, scanned images should not be scaled.


| REV: | DATE:    | DESCRIPTION                         | BY: |
|------|----------|-------------------------------------|-----|
| A    | 10.12.25 | Revised following comments from LPA | CT  |

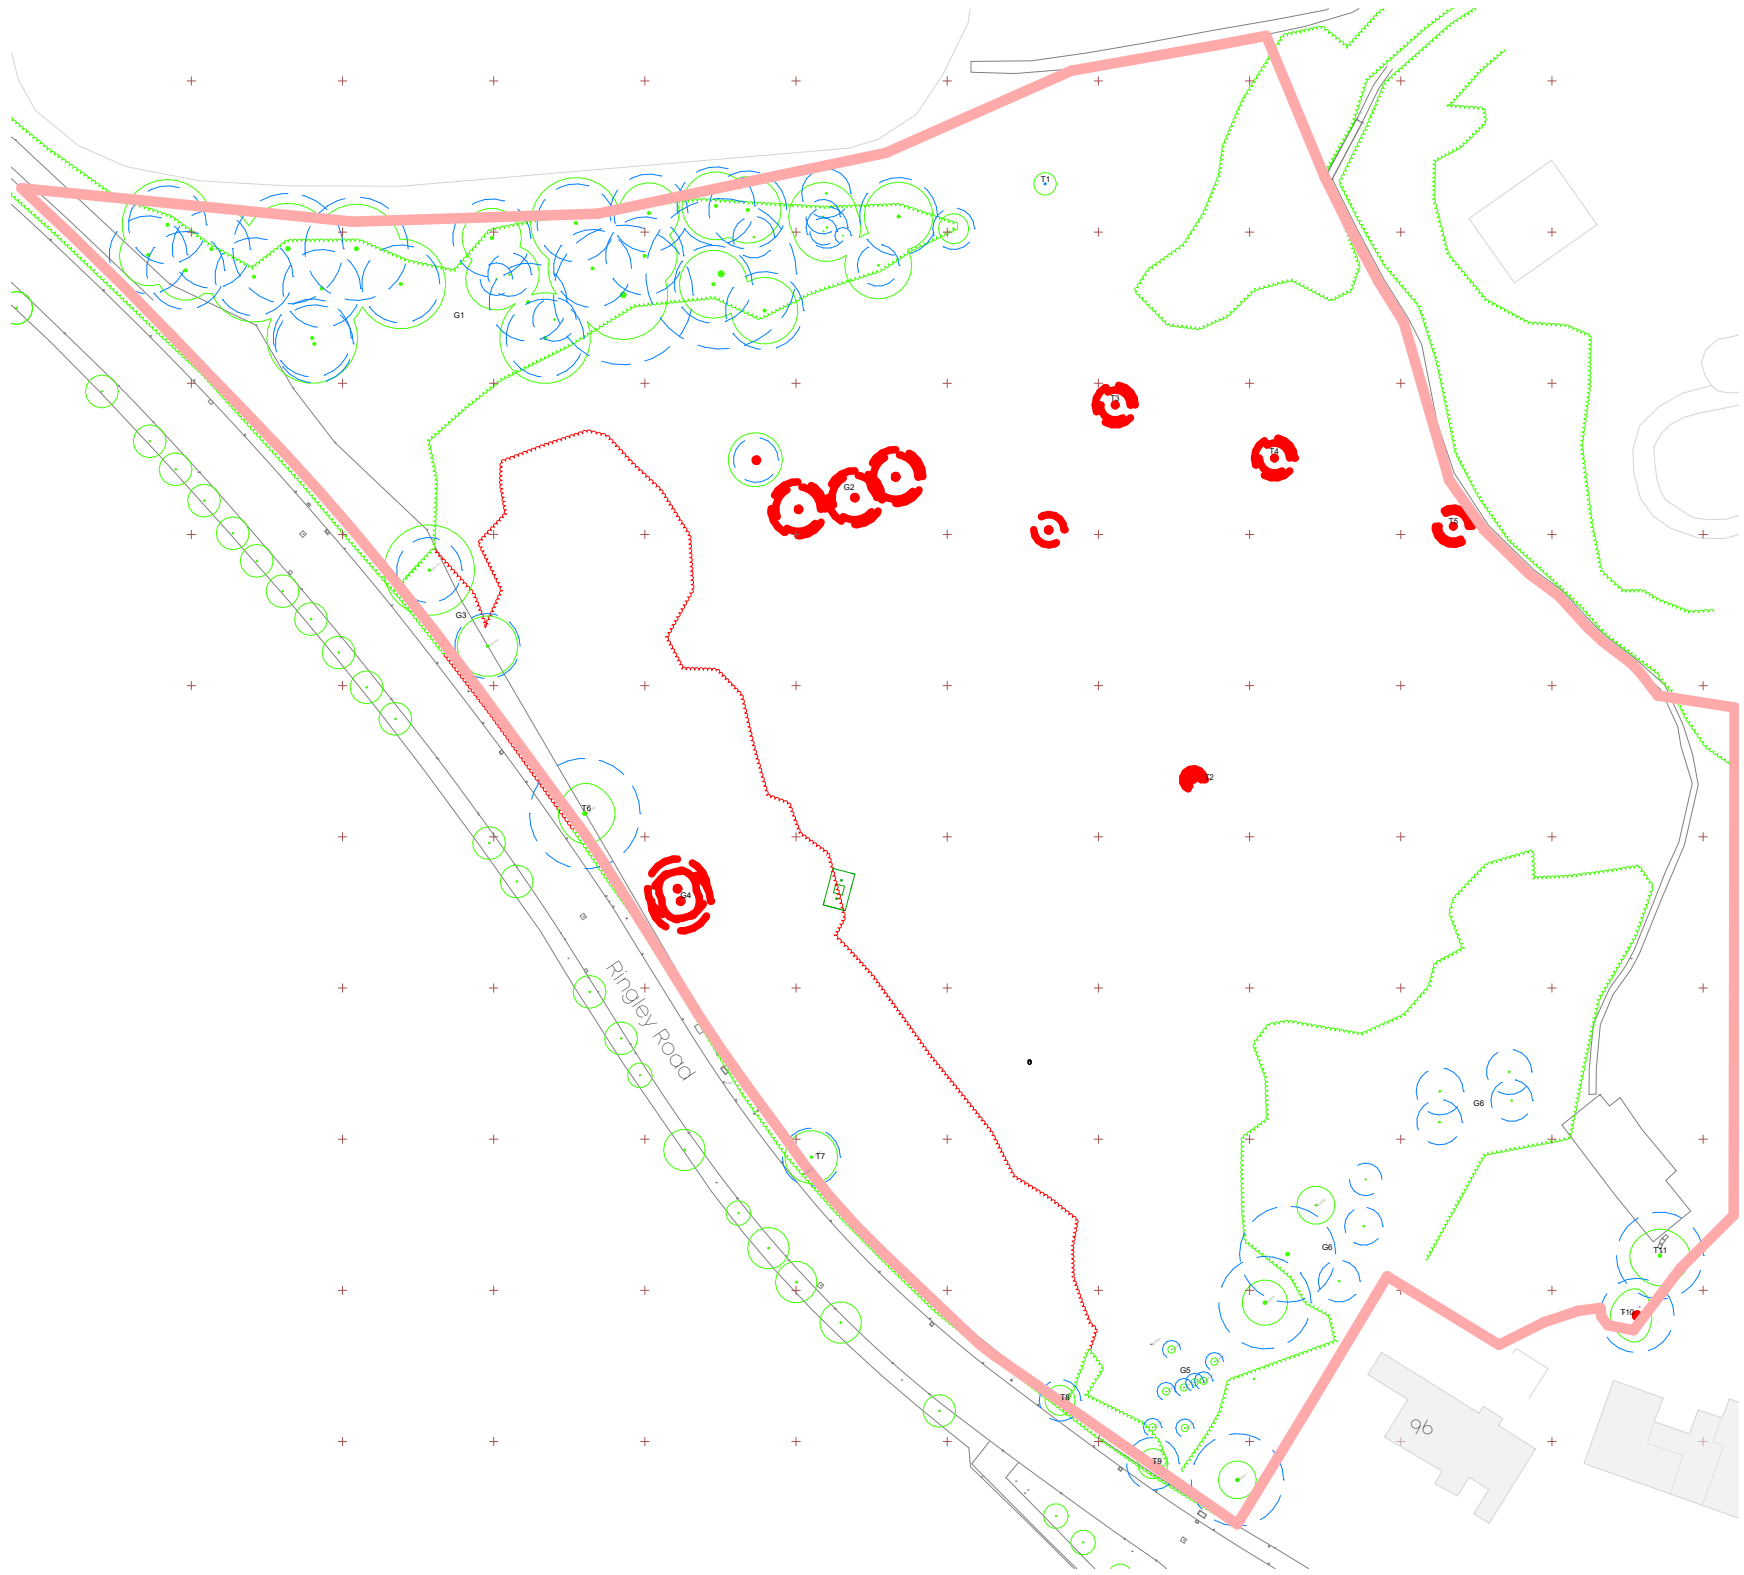

Existing Site Plan-Site B  
1:1000

Refer to arboriculturalist's information for soft landscaping references

| Site B Area |
|-------------|
| Area        |
| 23,113 m²   |

 

VISUAL SCALE 1:1000 @ A2

© Crown copyright and database rights 2020 OS 1000060149

|            |                                                                                |
|------------|--------------------------------------------------------------------------------|
| CLIENT:    | PROJECT:                                                                       |
| Westshield | Proposed Golf Club<br>Ashbourne Grove, Stand Golf<br>Club, Whitefield, M45 7NL |

|                            |
|----------------------------|
| DRAWING TITLE:             |
| Existing Site Plan- Site B |

|                                    |             |          |
|------------------------------------|-------------|----------|
| DRAWING NUMBER:                    | SCALE:      | DATE:    |
| <b>23036-PJA-02-ZZ-DR-A-1000-A</b> | 1 : 1000@A3 | 20.11.25 |
| STATUS:                            | BY:         | CHECKED: |
| <b>PLANNING</b>                    | EG          | EG       |

\\pjpgd01\CubeFiles\Generated Docs\2456\Drawings\PJA-02-XX-M3-A-9000\23036-PJA-02-XX-M3-A-9000-B.rvt

PADDOCK  
JOHNSON

Studio 2, The Lyceum,  
Bath Street, Port Sunlight,  
Merseyside, CH62 4UJ  
0151 643 1234  
admin@paddockjohnson.com  
www.paddockjohnson.com  
Paddock Johnson Partnership  
Limited. Registered in England  
and Wales. No. 06684275