






EXISTING SIDE ELEVATION (WEST)

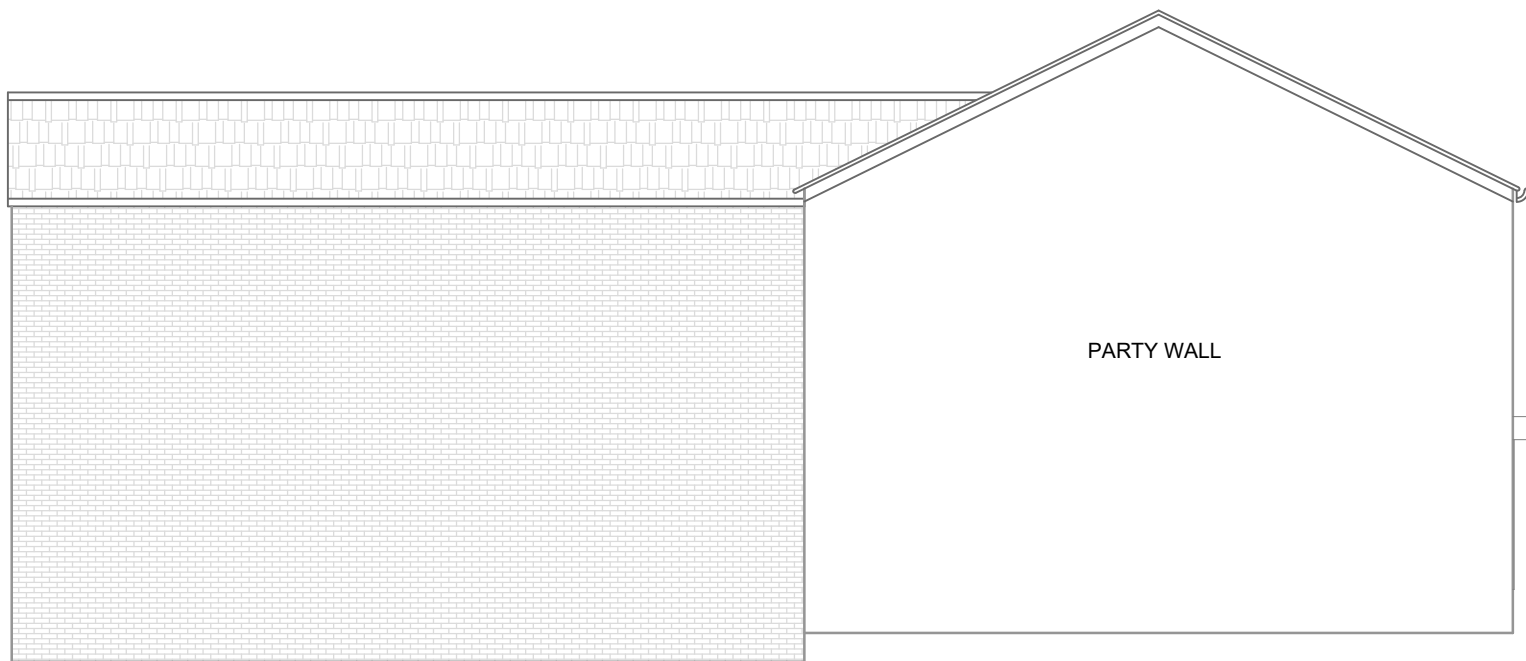

EXISTING SIDE ELEVATION (EAST)

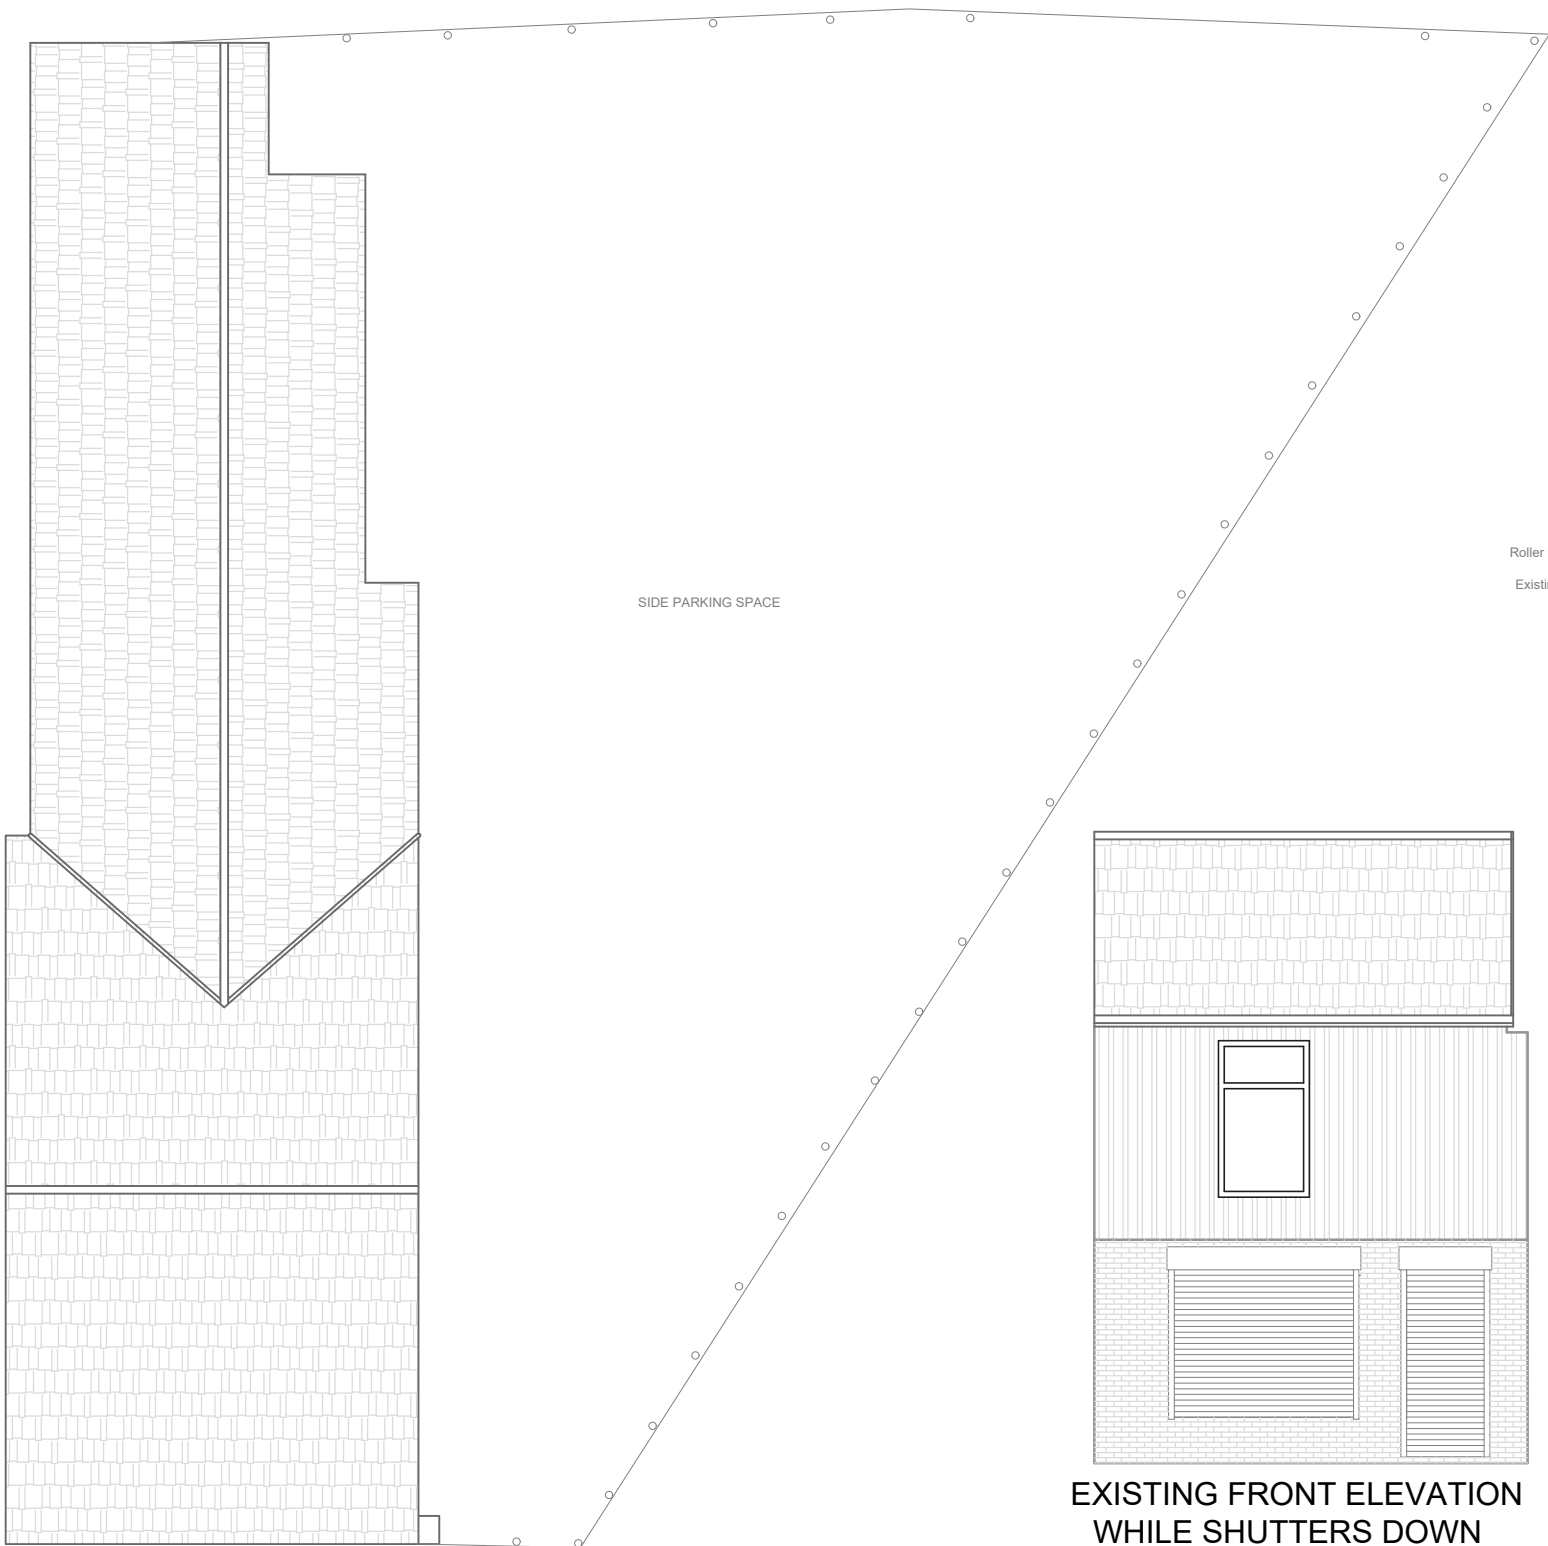


EXISTING SITE PLAN

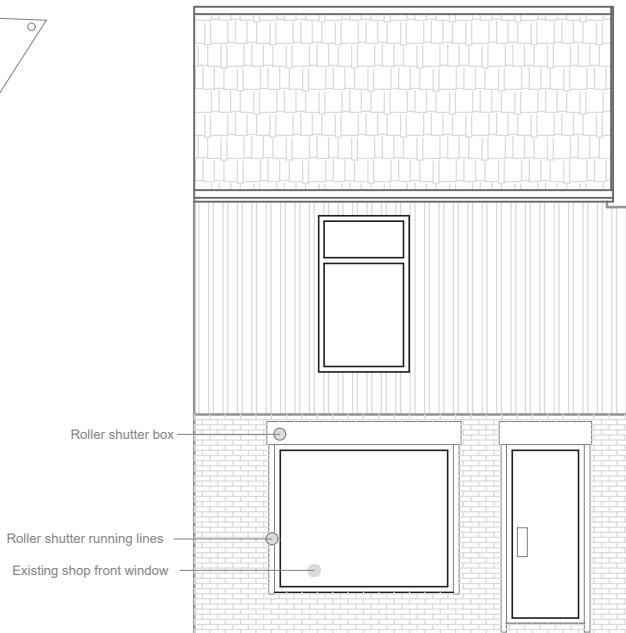


EXISTING FRONT ELEVATION



EXISTING FRONT ELEVATION
WHILE SHUTTERS DOWN

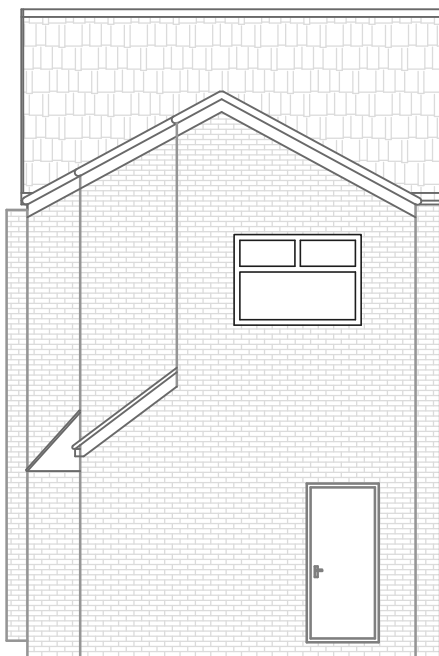


EXISTING REAR ELEVATION

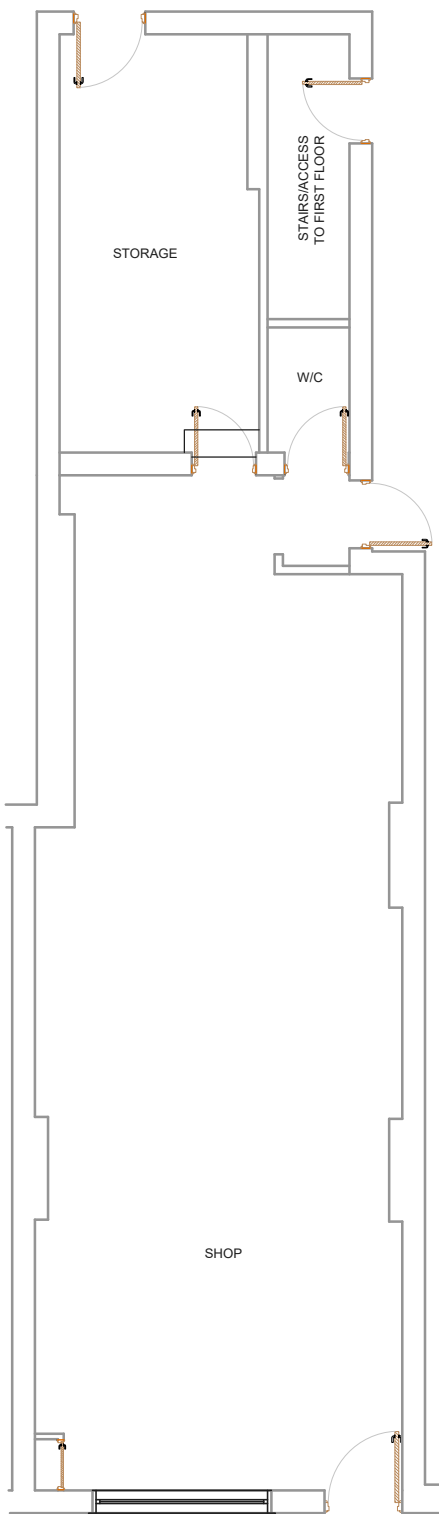

EXISTING GROUND FLOOR PLAN



EXISTING SITE PLAN @ Scale: 1: 200

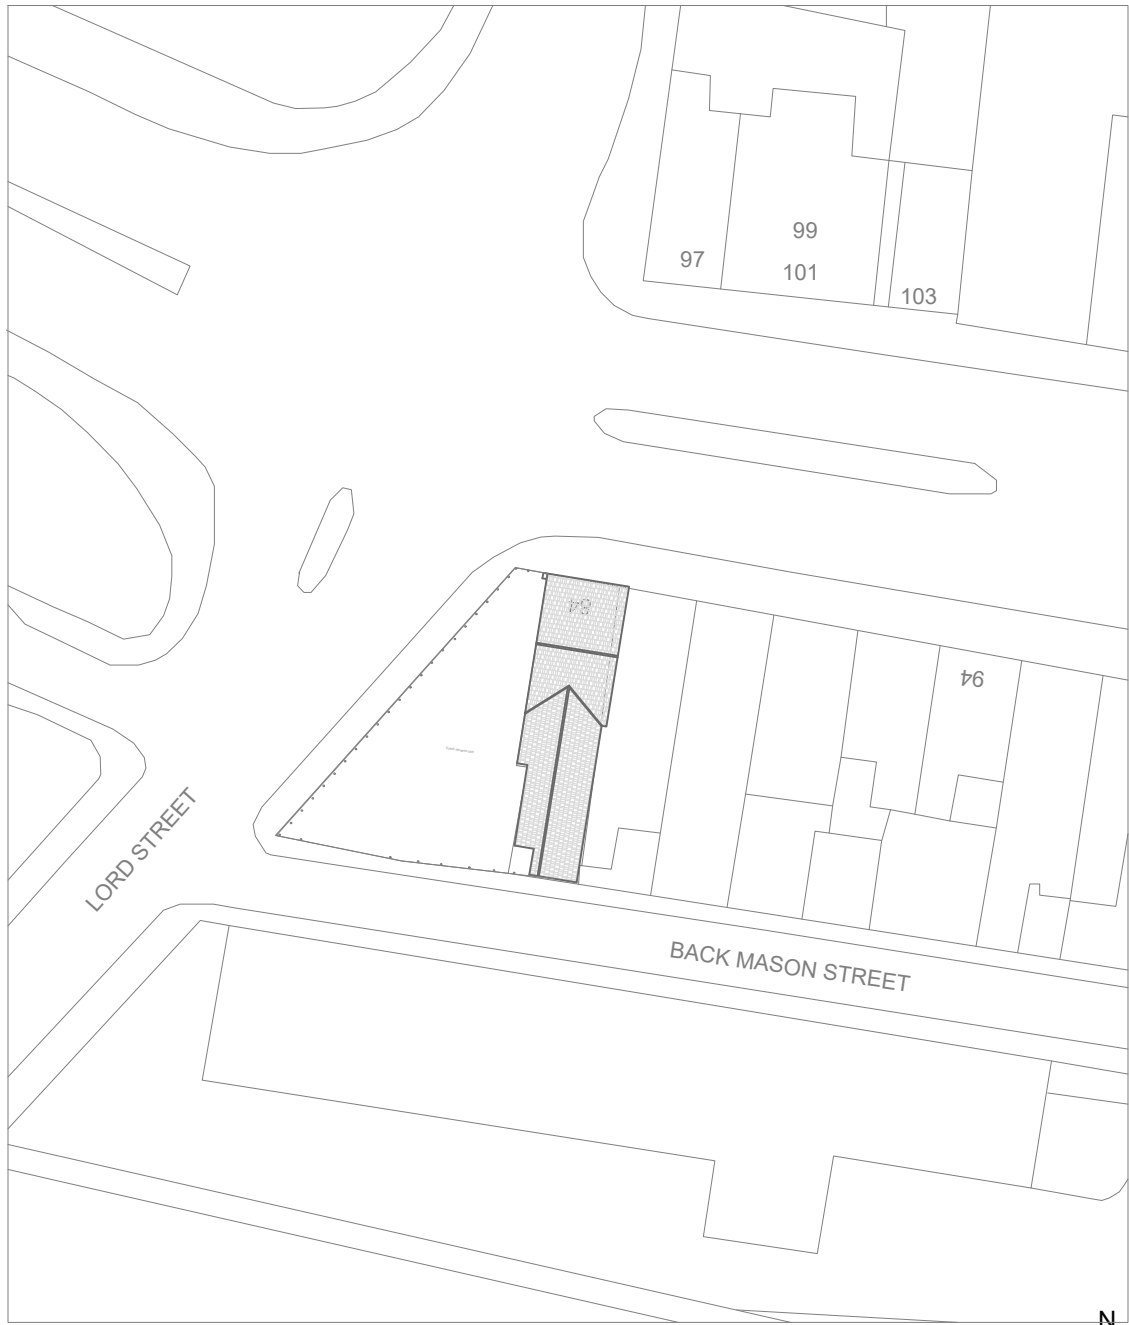

EXISTING SITE/BLOCK PLAN @ Scale: 1: 500