






PROPOSED SIDE ELEVATION(WEST)

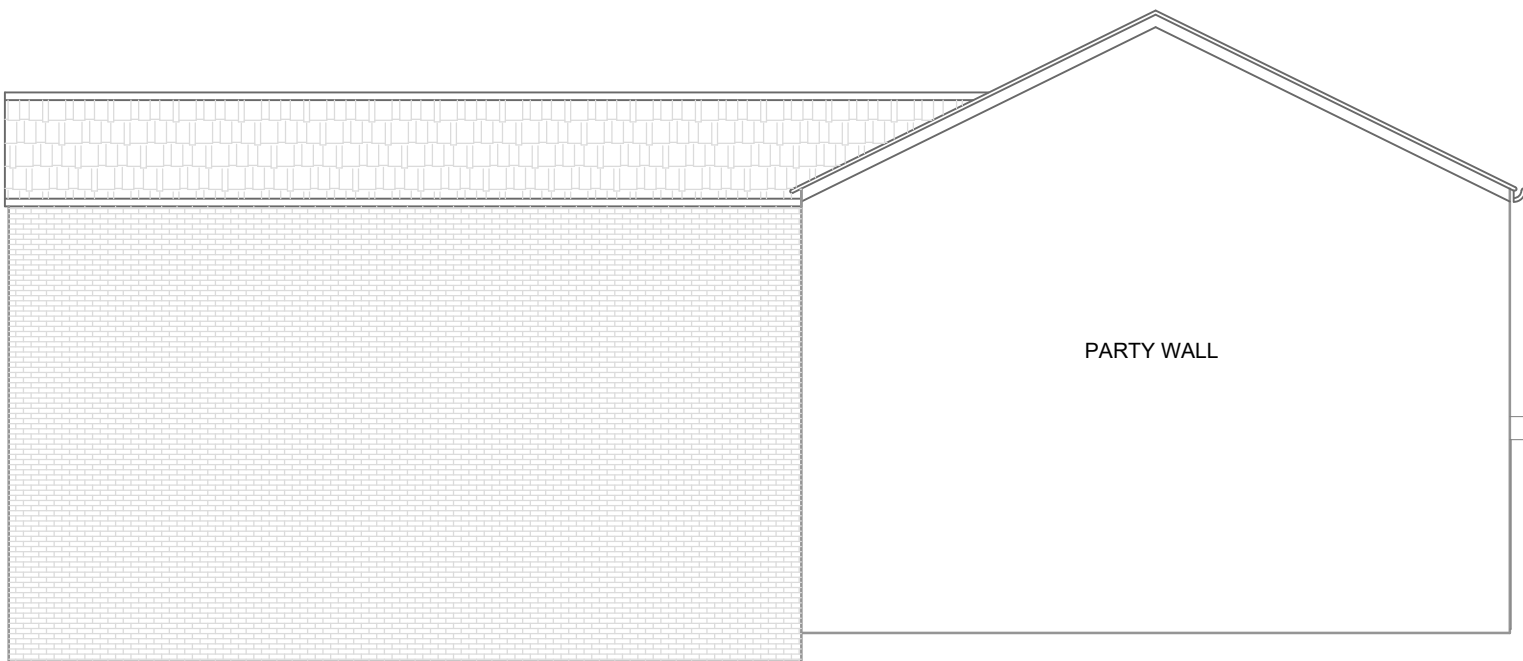


PROPOSED SIDE ELEVATION (EAST) (NO CHANGE)

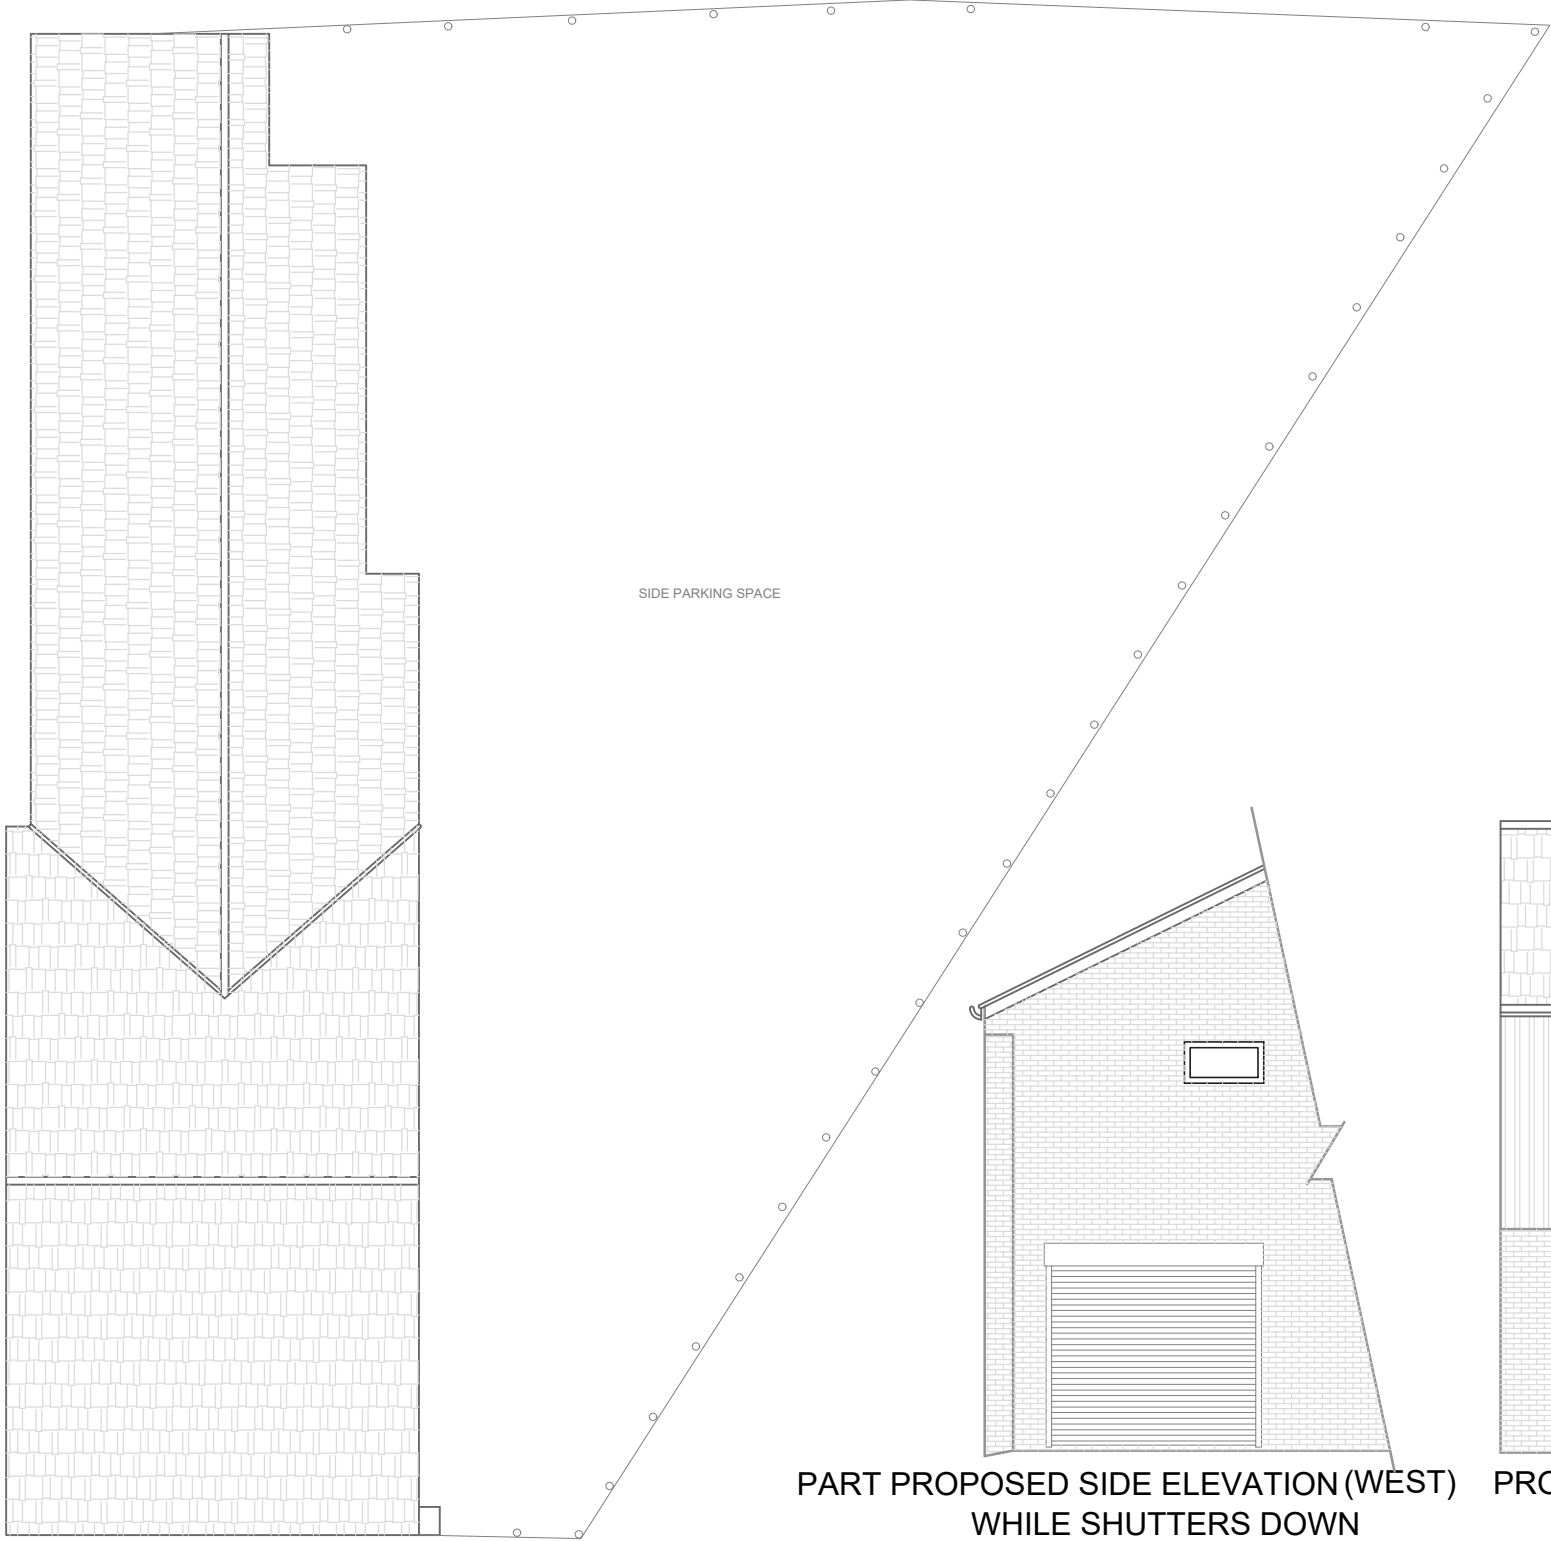


PROPOSED SITE PLAN
(NO CHANGE)

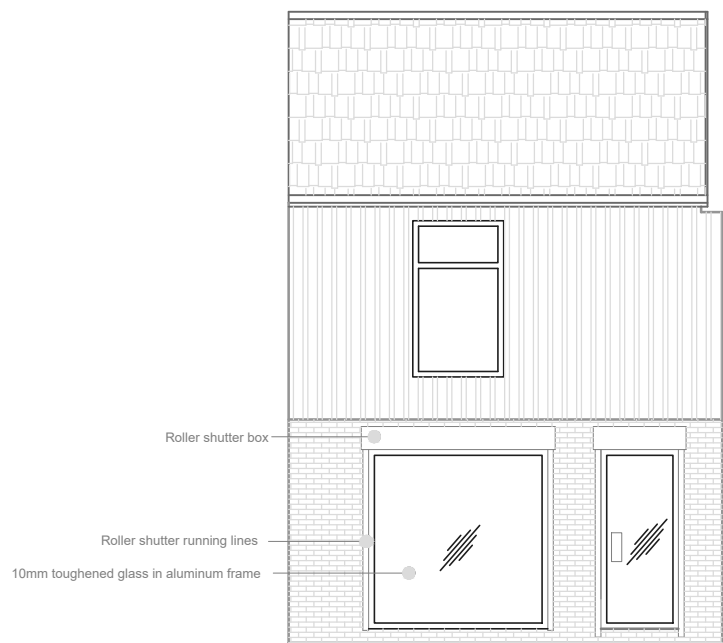

PROPOSED FRONT ELEVATION

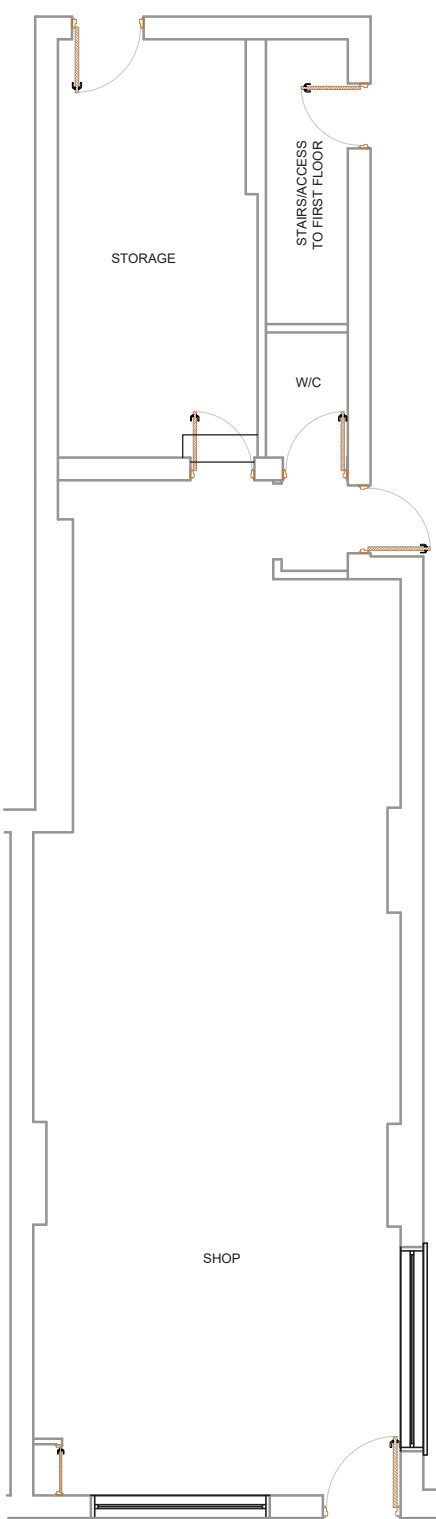


PROPOSED GROUND FLOOR PLAN

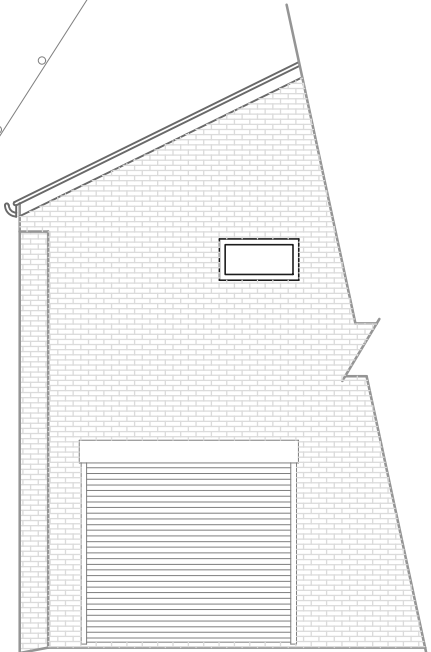

PART PROPOSED SIDE ELEVATION(WEST)
WHILE SHUTTERS DOWN




PROPOSED FRONT ELEVATION

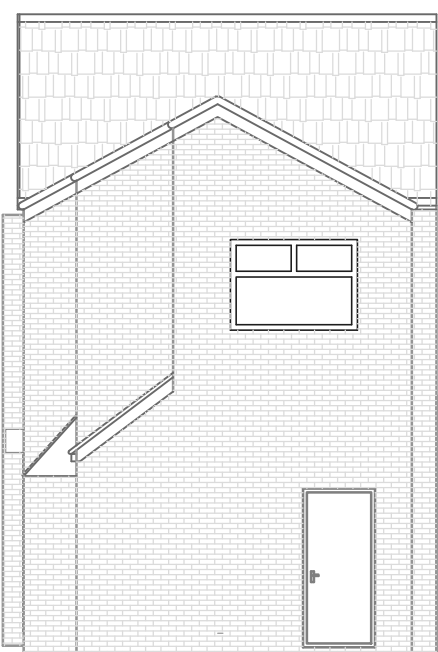

PROPOSED REAR ELEVATION
(NO CHANGE)



PROPOSED SITE PLAN @ Scale: 1: 200
(NO CHANGE)

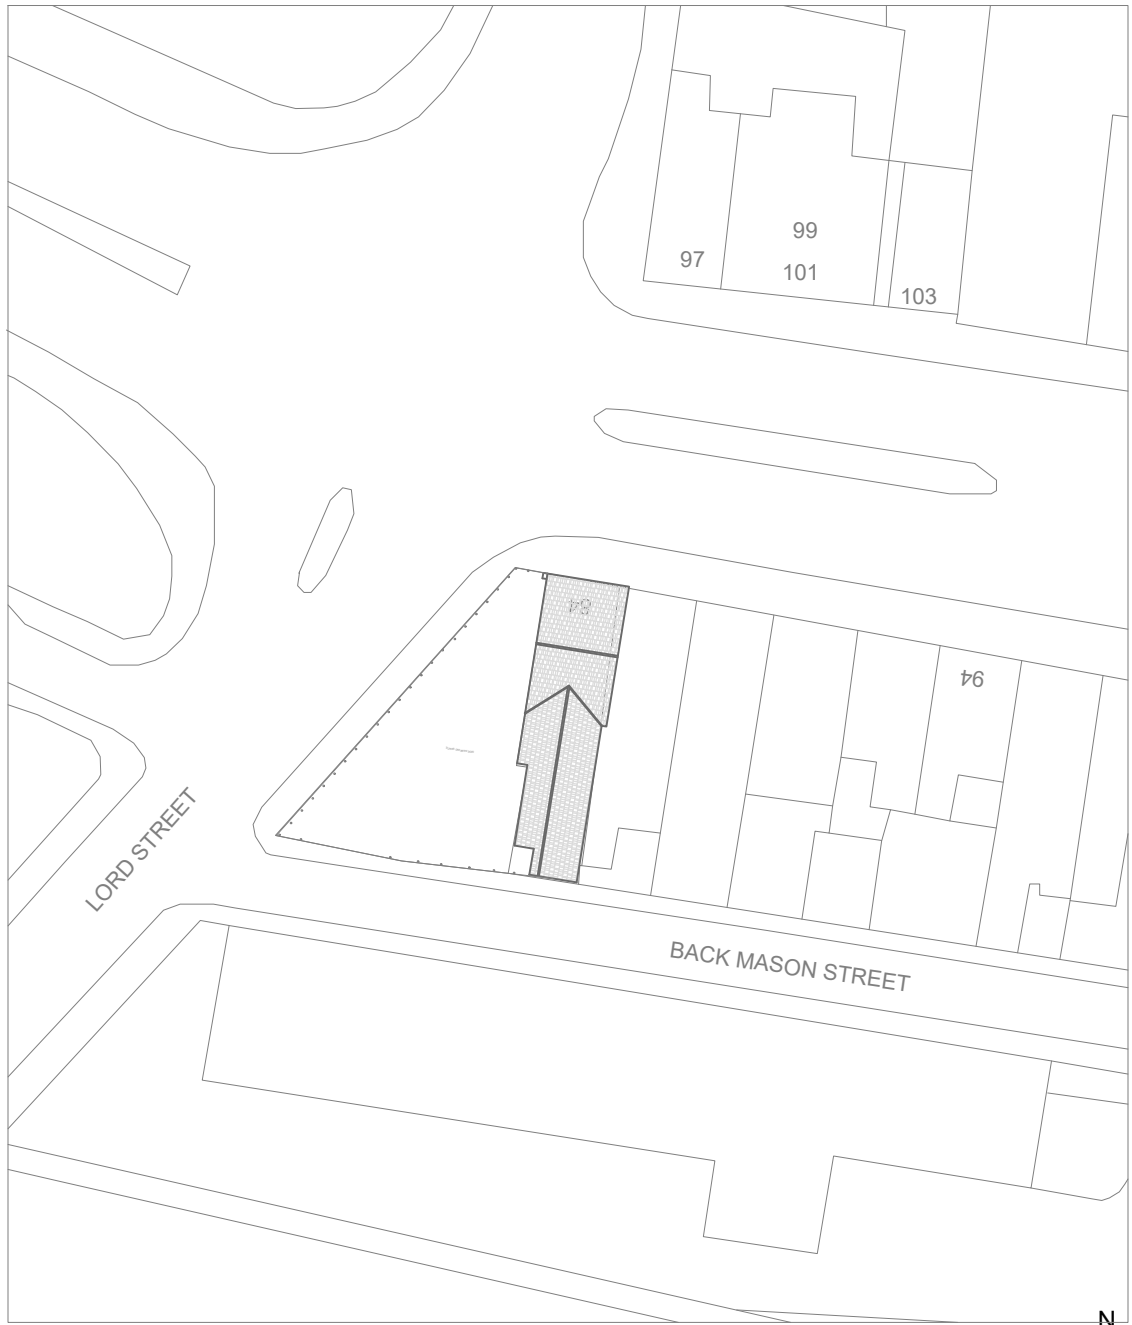

PROPOSED SITE PLAN @ Scale: 1: 500
(NO CHANGE)