


SITE PLAN

11 HINDBURN CLOSE, MANCHESTER M45 8JP

Scale 1:500 @A4

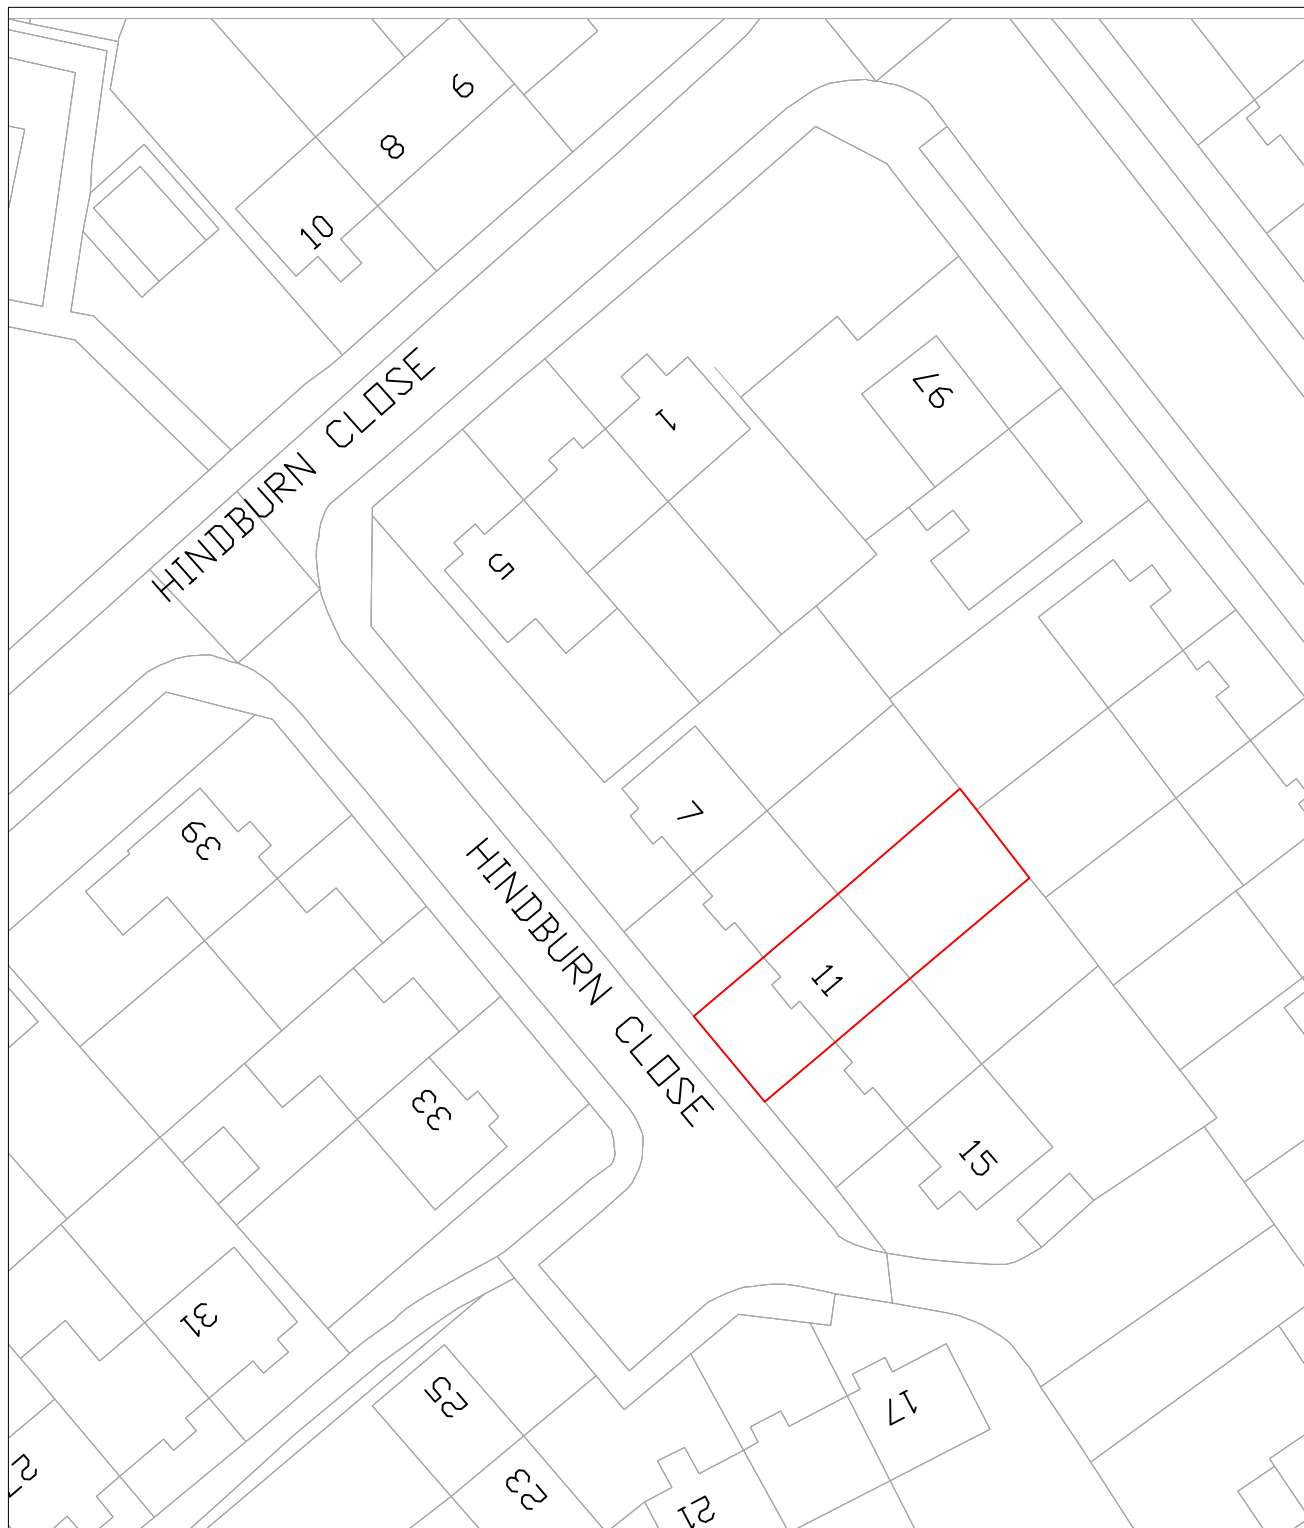

ARCHIKEI LTD

71-75 SHELTON STREET
LONDON WC2H 9JQ
07759 718548

www.archikei.co.uk

CLIENT: MS WING SUET ICY PANG &
MR HO YIN MAK
11 HINDBURN CLOSE,
MANCHESTER, M45 8JP

ARCHITECT: ARCHIKEI LTD
71-75 SHELTON STREET
LONDON
WC2H 9JQ

SITE: 11 HINDBURN CLOSE,
MANCHESTER,
M45 8JP

TITLE: SITE PLAN

SCALE AT A4:
1:500

DATE:
04/10/2022

DRAWN:
AW

CHECKED:
JO

PROJECT NO:
22076

DRAWING NO:
PL-LA002

REVISION:
-

