


Do not scale off this drawing. All dimensions to be checked on site prior to manufacture and construction. This drawing is the property of Just-H Architects and should not be reproduced without permission. All discrepancies to be brought to the attention of the architect immediately. This drawing to be read in conjunction with the specification / bill of quantities and related drawings.

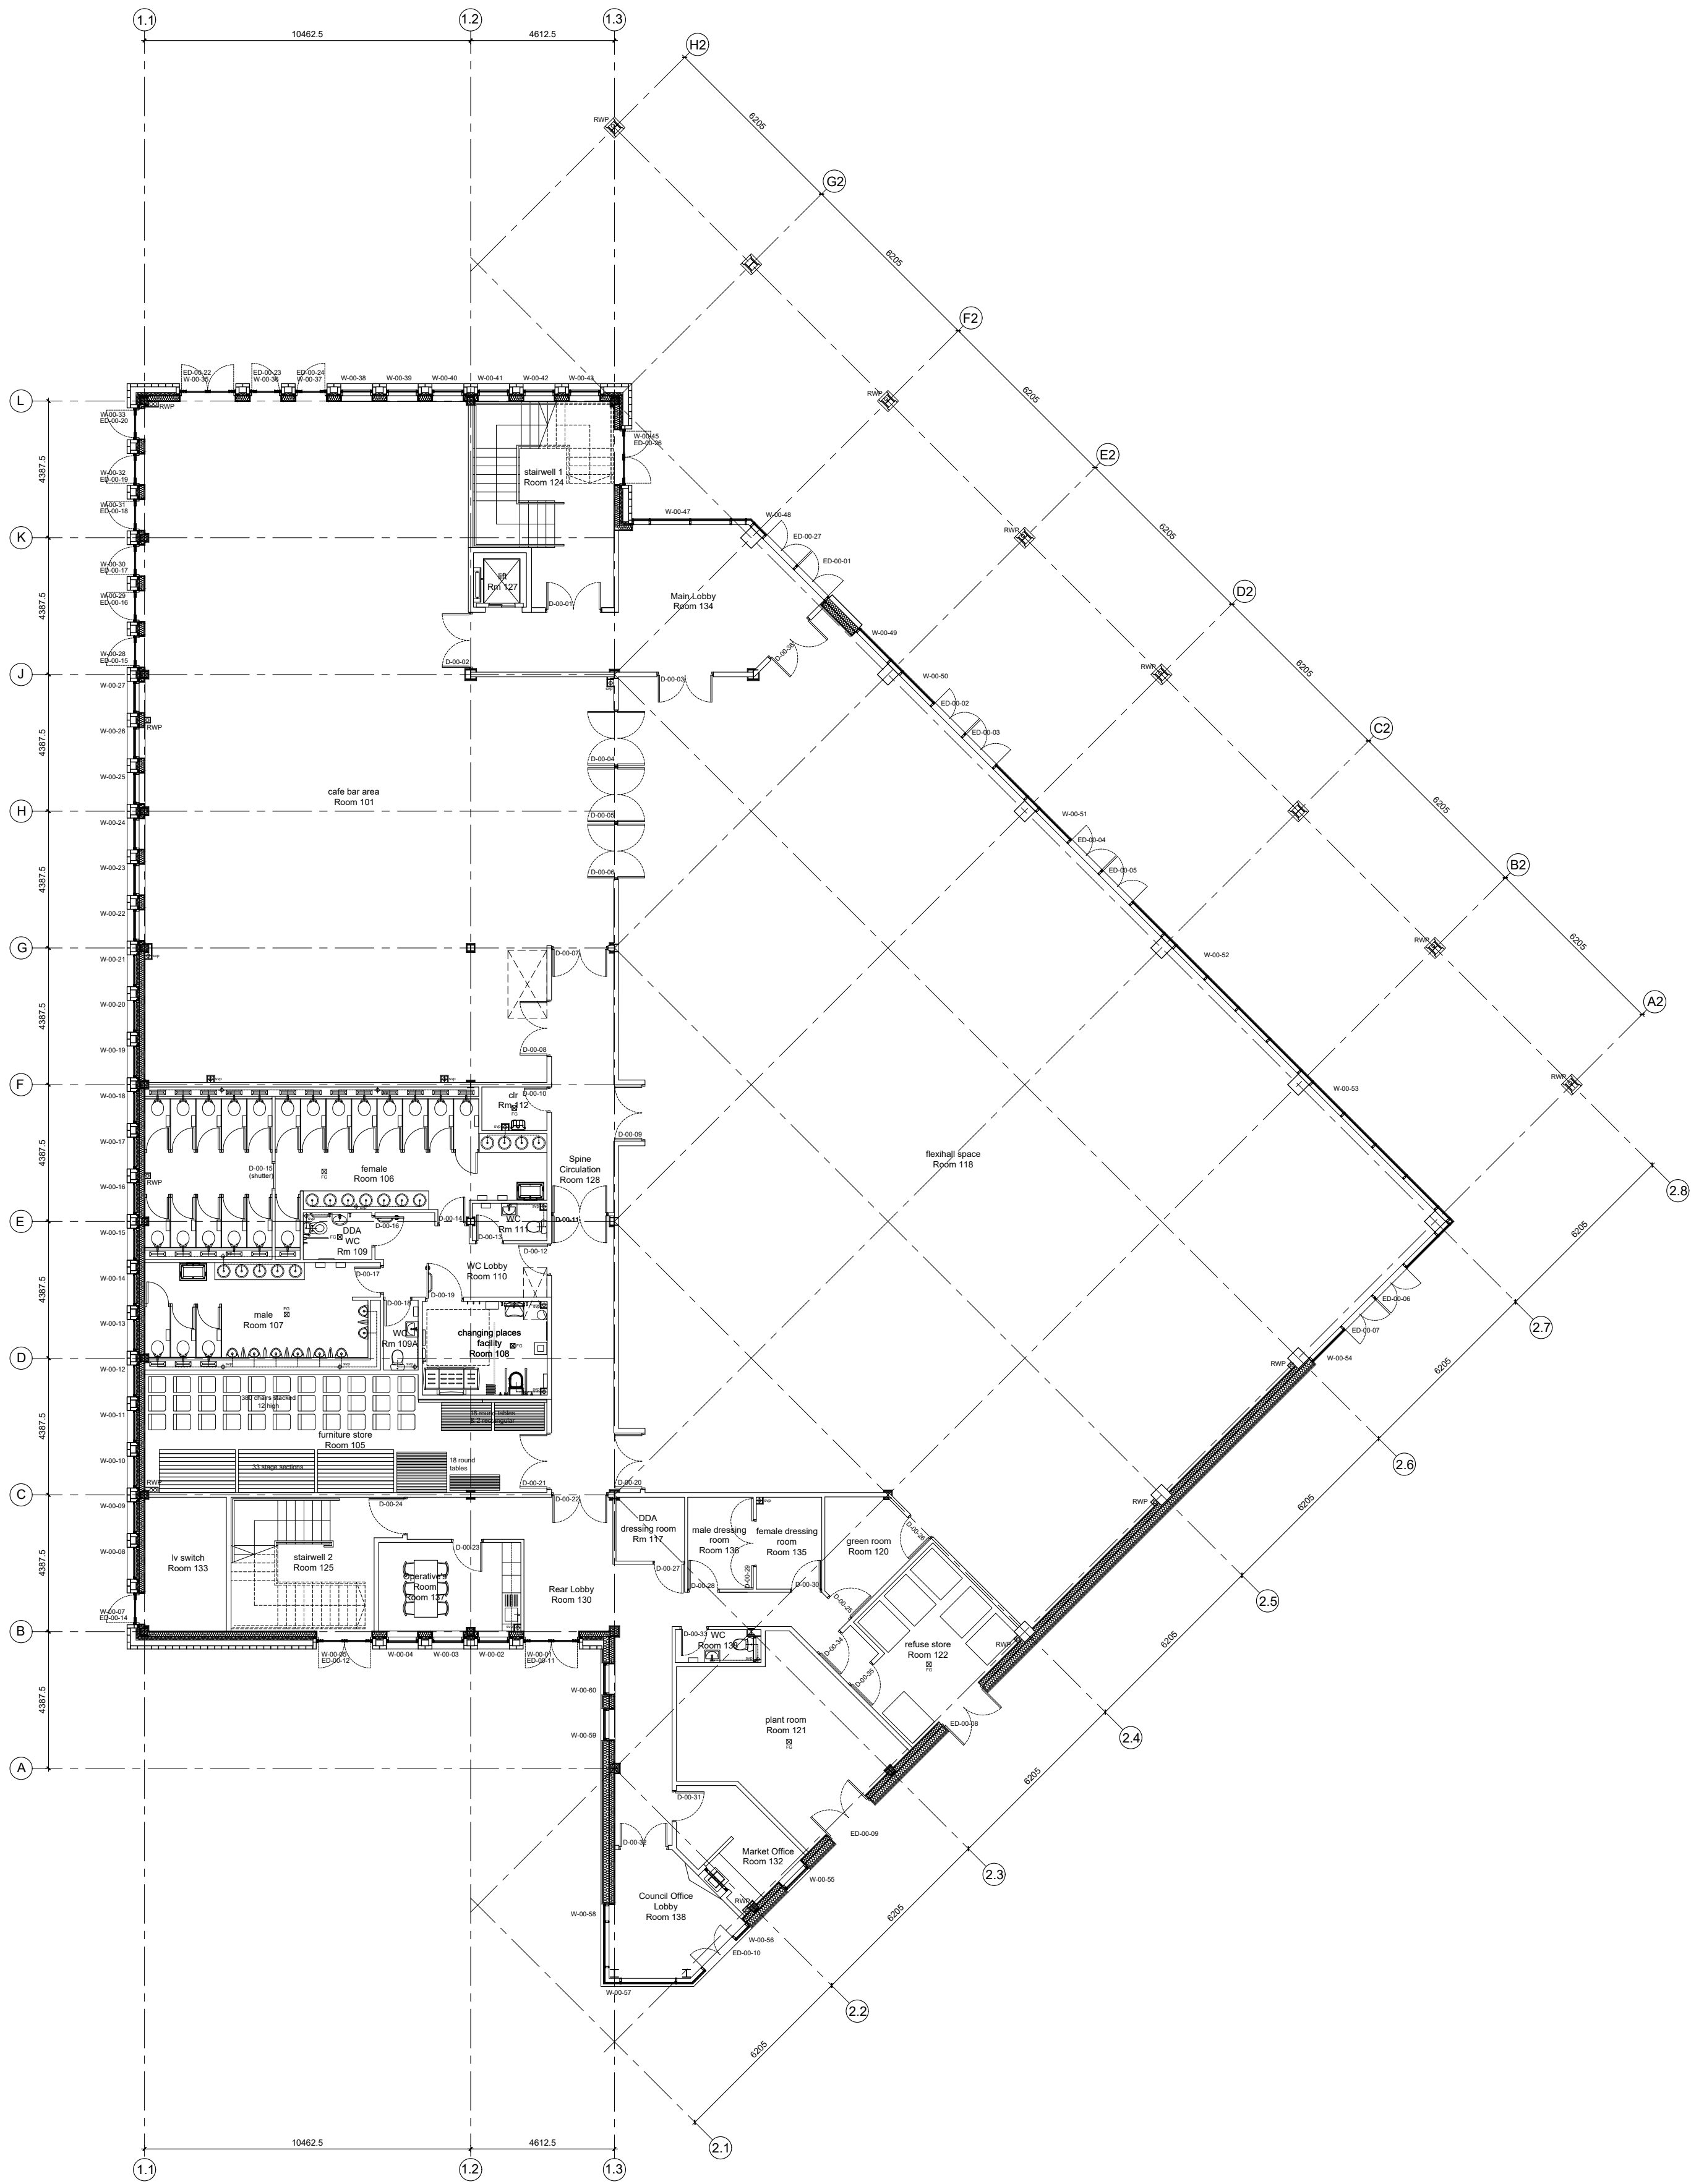

PROPOSED GROUND FLOOR PLAN

PLANNING ISSUE

BURY COUNCIL	client
BURY MARKET MASTERPLAN	project
FLEXIHALL GROUND FLOOR PLAN	title
BCO1	job No.
BURMAR-JHA-V2-00-DR-A-0004 Rev P22	dwg No.
1:150 @ A1	scale
RCO	drawn

Just H Architects

107 Timber Wharf
32 Worsley Street
Castlefield, Manchester
M15 4NX
0161 237 5500
info@justharchitects.co.uk

REVISION			
P1	FIRST ISSUE	12.10.21	RCO
P2	Changing Places WC added,	20.10.21	RCO
P3	Amended to move food storage closer to kitchens	21.10.21	RCO
P4	Corridor to kitchen added	21.10.21	RCO
P5	Additional line of columns to 2 storey section - layout amended to suit, canopy geometry amended	22.11.21	RCO
P6	Stair width increased as Fire Engineers comments. Service riser positions added. Amended following client briefing regarding market operation	09.05.22	CT
P7	Plant room geometry amended, lobby door position amended	13.05.22	RCO
P8	Structural grid amended and building layout altered to suit	23.05.22	RCO
P9	Updated in line with Fire Offices comments	01.06.22	CT
P10	Escape door from Stairwell 1 position altered as Building Control comments	22.06.22	CT
P11	Spandrel panel windows added at GL 1.1/B-G, room numbers added	23.06.22	CT
P12	RWP locations added	08.07.22	CT
P13	Box office and Registrars office rooms removed, Market reception layout amended and folding partition wall added between male and female dressing rooms.	23.08.22	RCO
P14	Door and window numbers added	26.08.22	CT
P15	Market entrance layout amended and windows amended to suit, substation removed and refuse store added	06.09.22	PRCO
P16	Market office window and door between changing rooms amended	28.09.22	RCO
P17	Plan updated to reflect client technical advisor comments	14.11.22	RCO
P18	Refuse store lobby added, market office & corridor altered to increase plant room size.	16.11.22	RCO
P19	Market office extended to accommodate 2 additional desks	28.11.22	RCO
P20	Columns added at grid line F/1.2 and corner of main lobby/flexihall space	06.01.23	CT
P21	Door ED-00-21 and window W-00-34 removed, door ED-00-22 and window W-00-35 increased in width to form accessible entrance to future cafe area	24.01.23	CT
P22	Cafe/bar service riser amended - PLANNING ISSUE	20.04.23	CT