



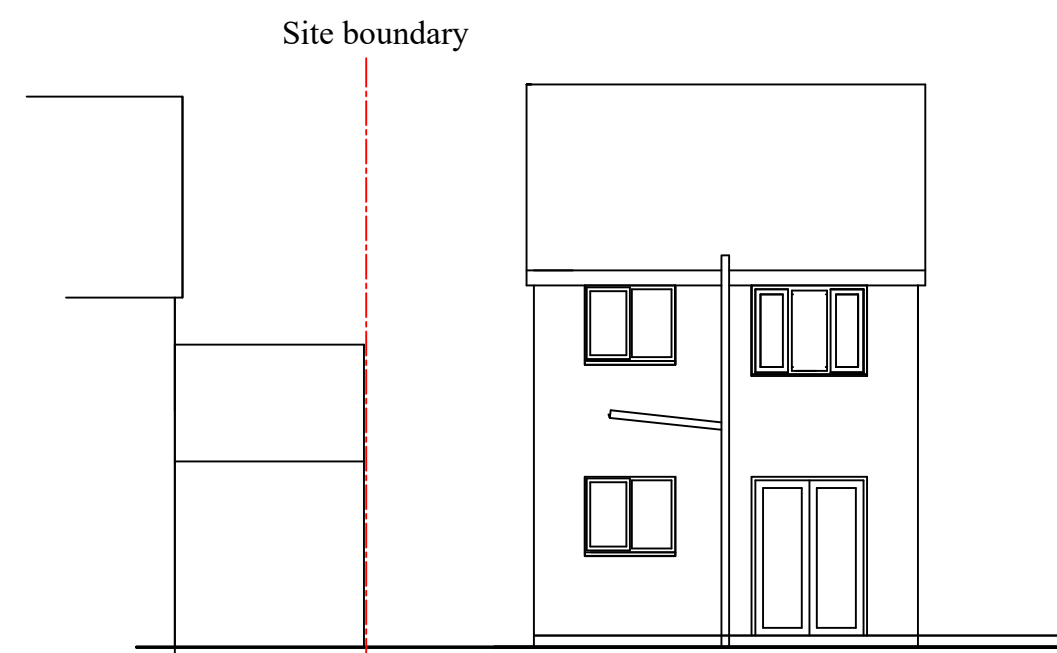


EXISTING NORTH (Rear) ELEVATION

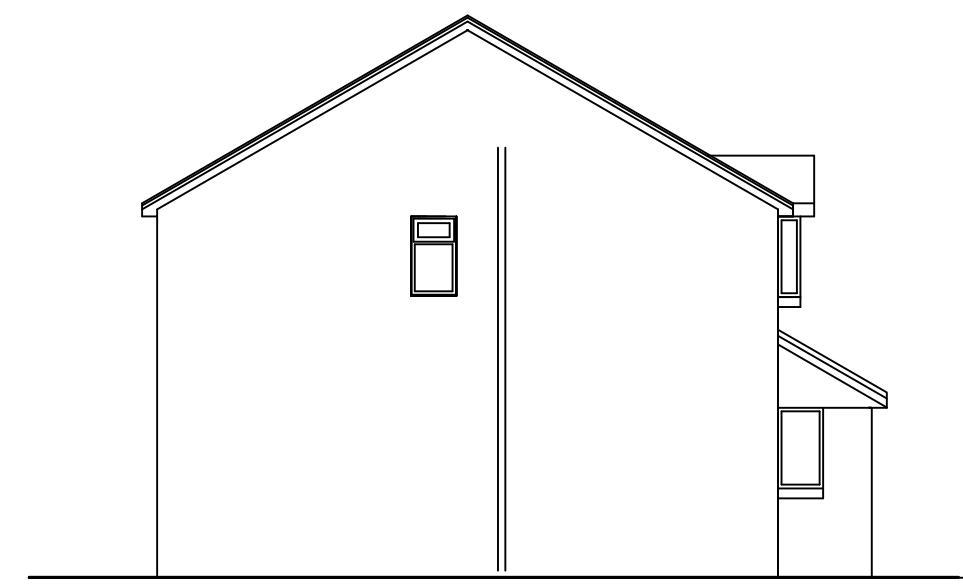


EXISTING WEST (Side) ELEVATION




EXISTING SOUTH (Front) ELEVATION

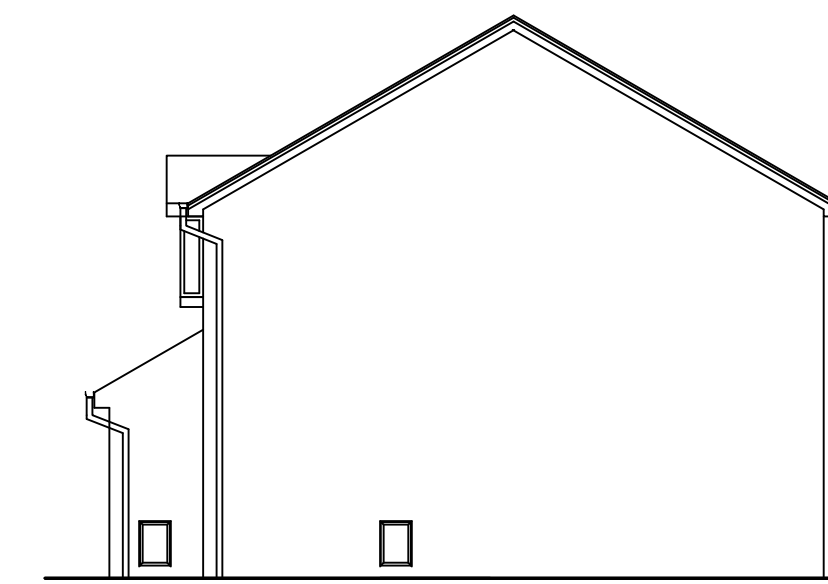

EXISTING EAST (Side) ELEVATION

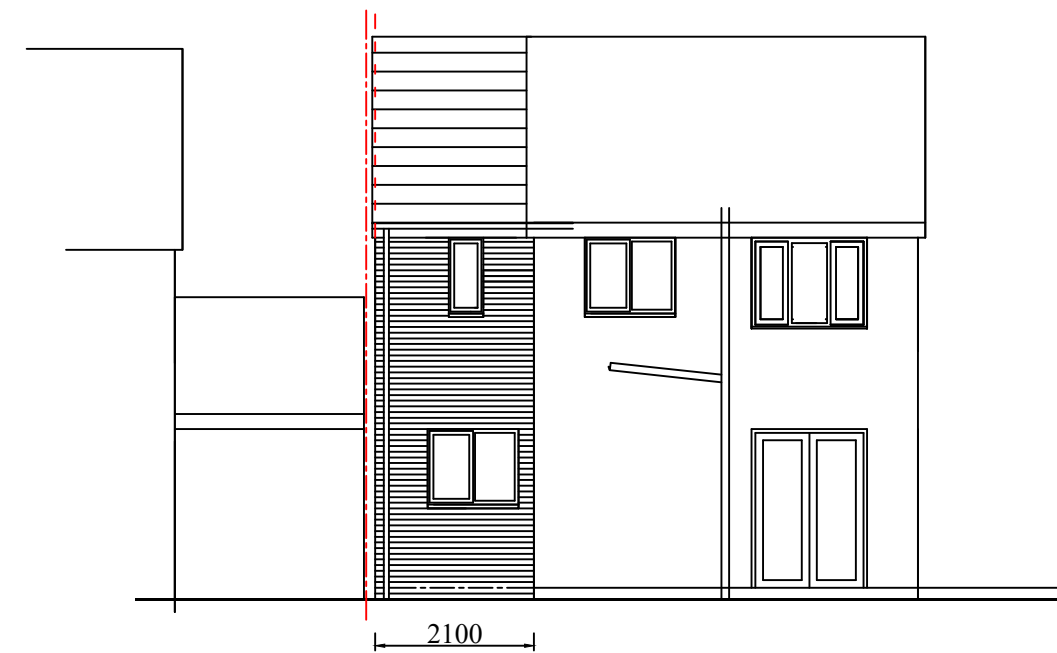

PROPOSED NORTH (Rear) ELEVATION

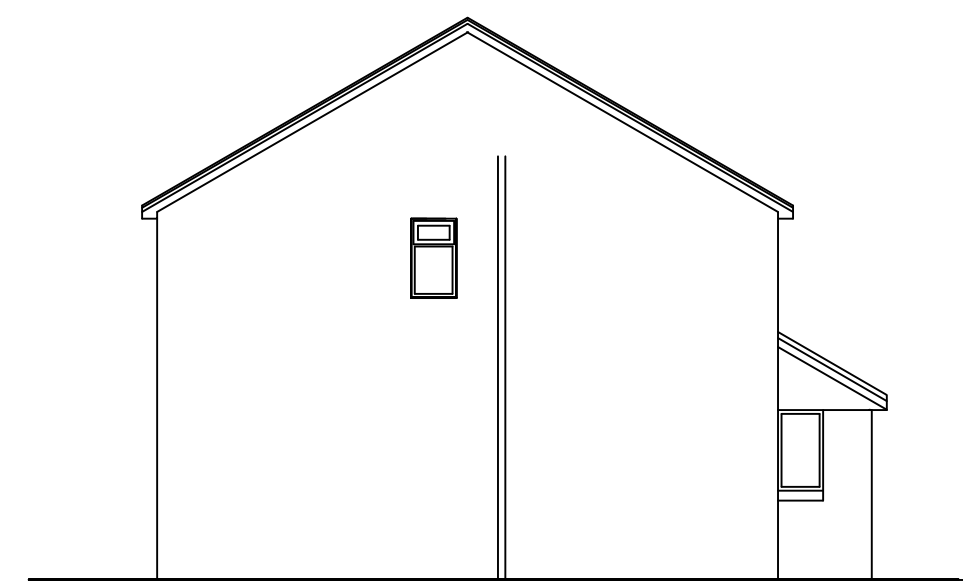


PROPOSED WEST (Side) ELEVATION




PROPOSED SOUTH (Front) ELEVATION


Roof tiles & brickwork are to match existing in colour, texture & exposure rating  
1248 x 650 & 685 x 650 bottom hung inward opening windows in gable elevation with cill 1700mm above floor level

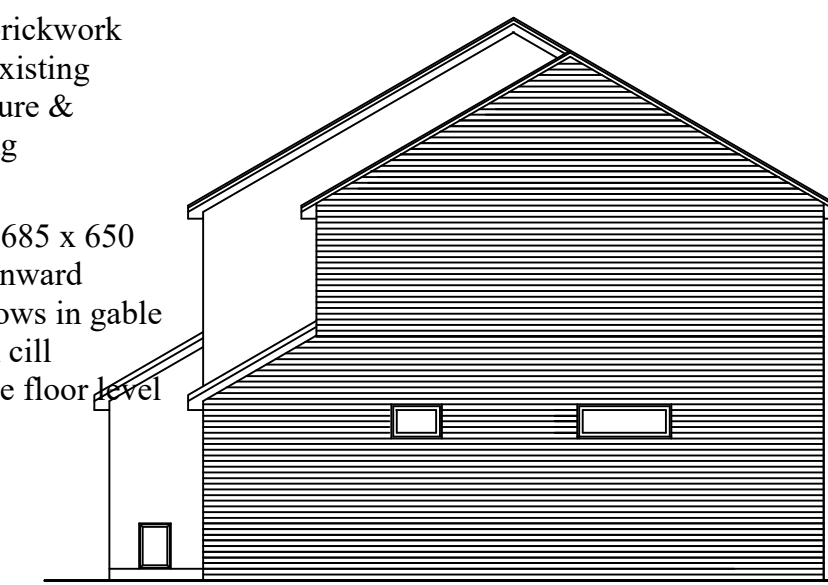


PROPOSED EAST (Side) ELEVATION

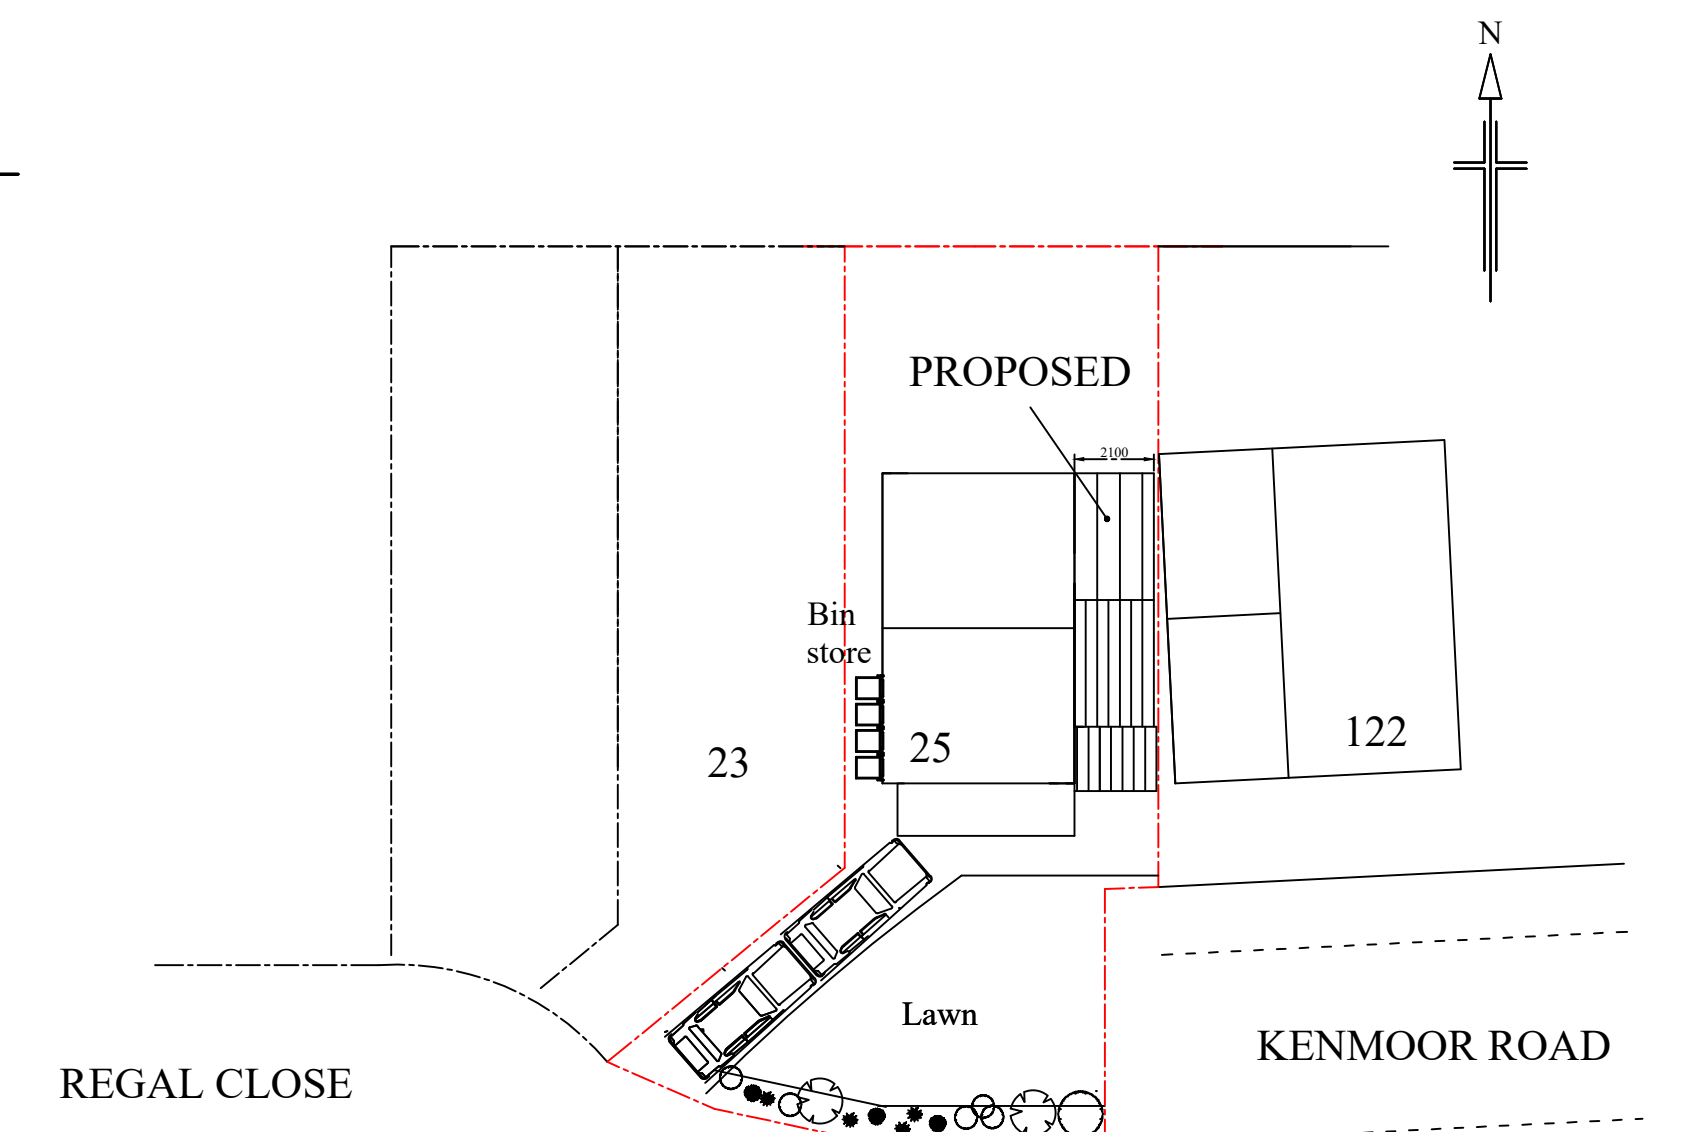


PROPOSED SITE PLAN

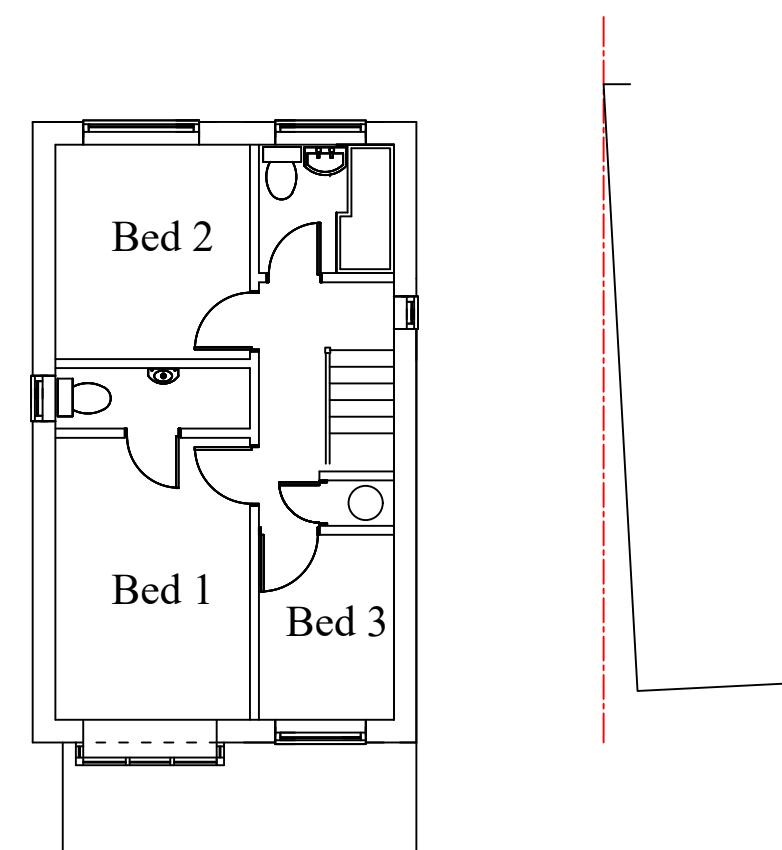


EXISTING FIRST FLOOR

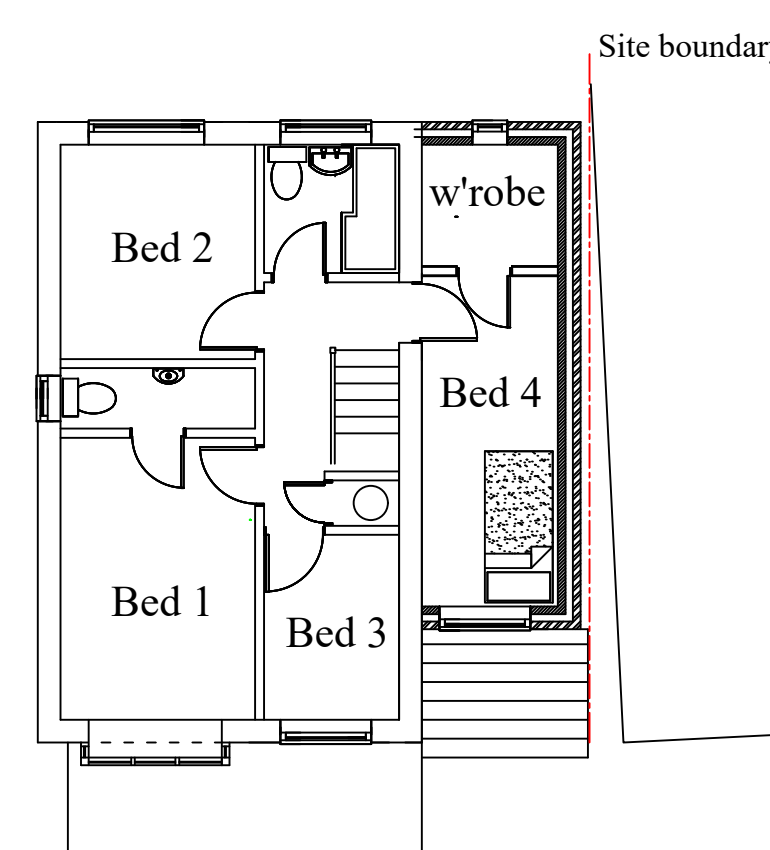


PROPOSED FIRST FLOOR

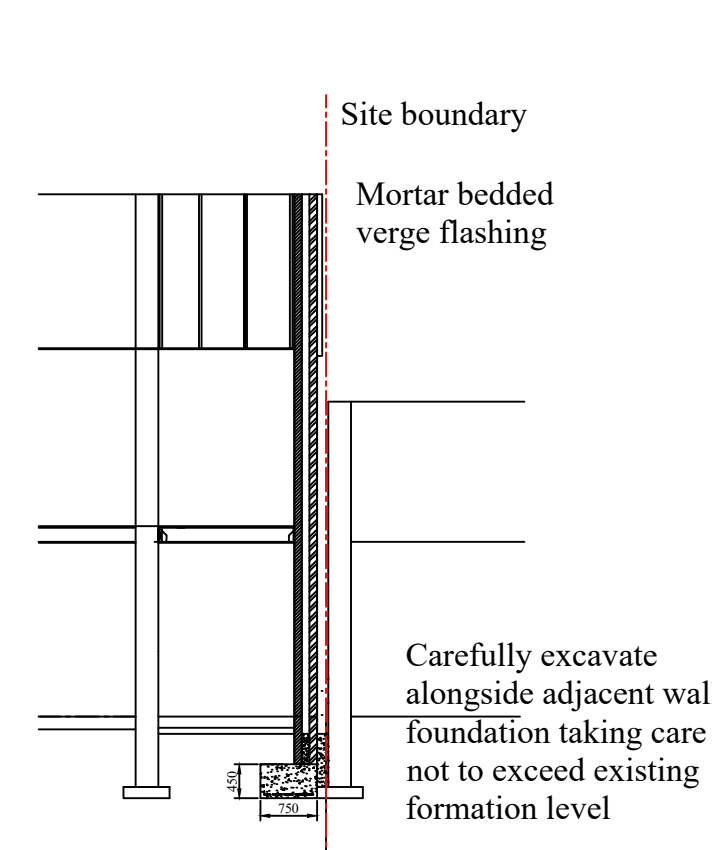


SECTION A - A

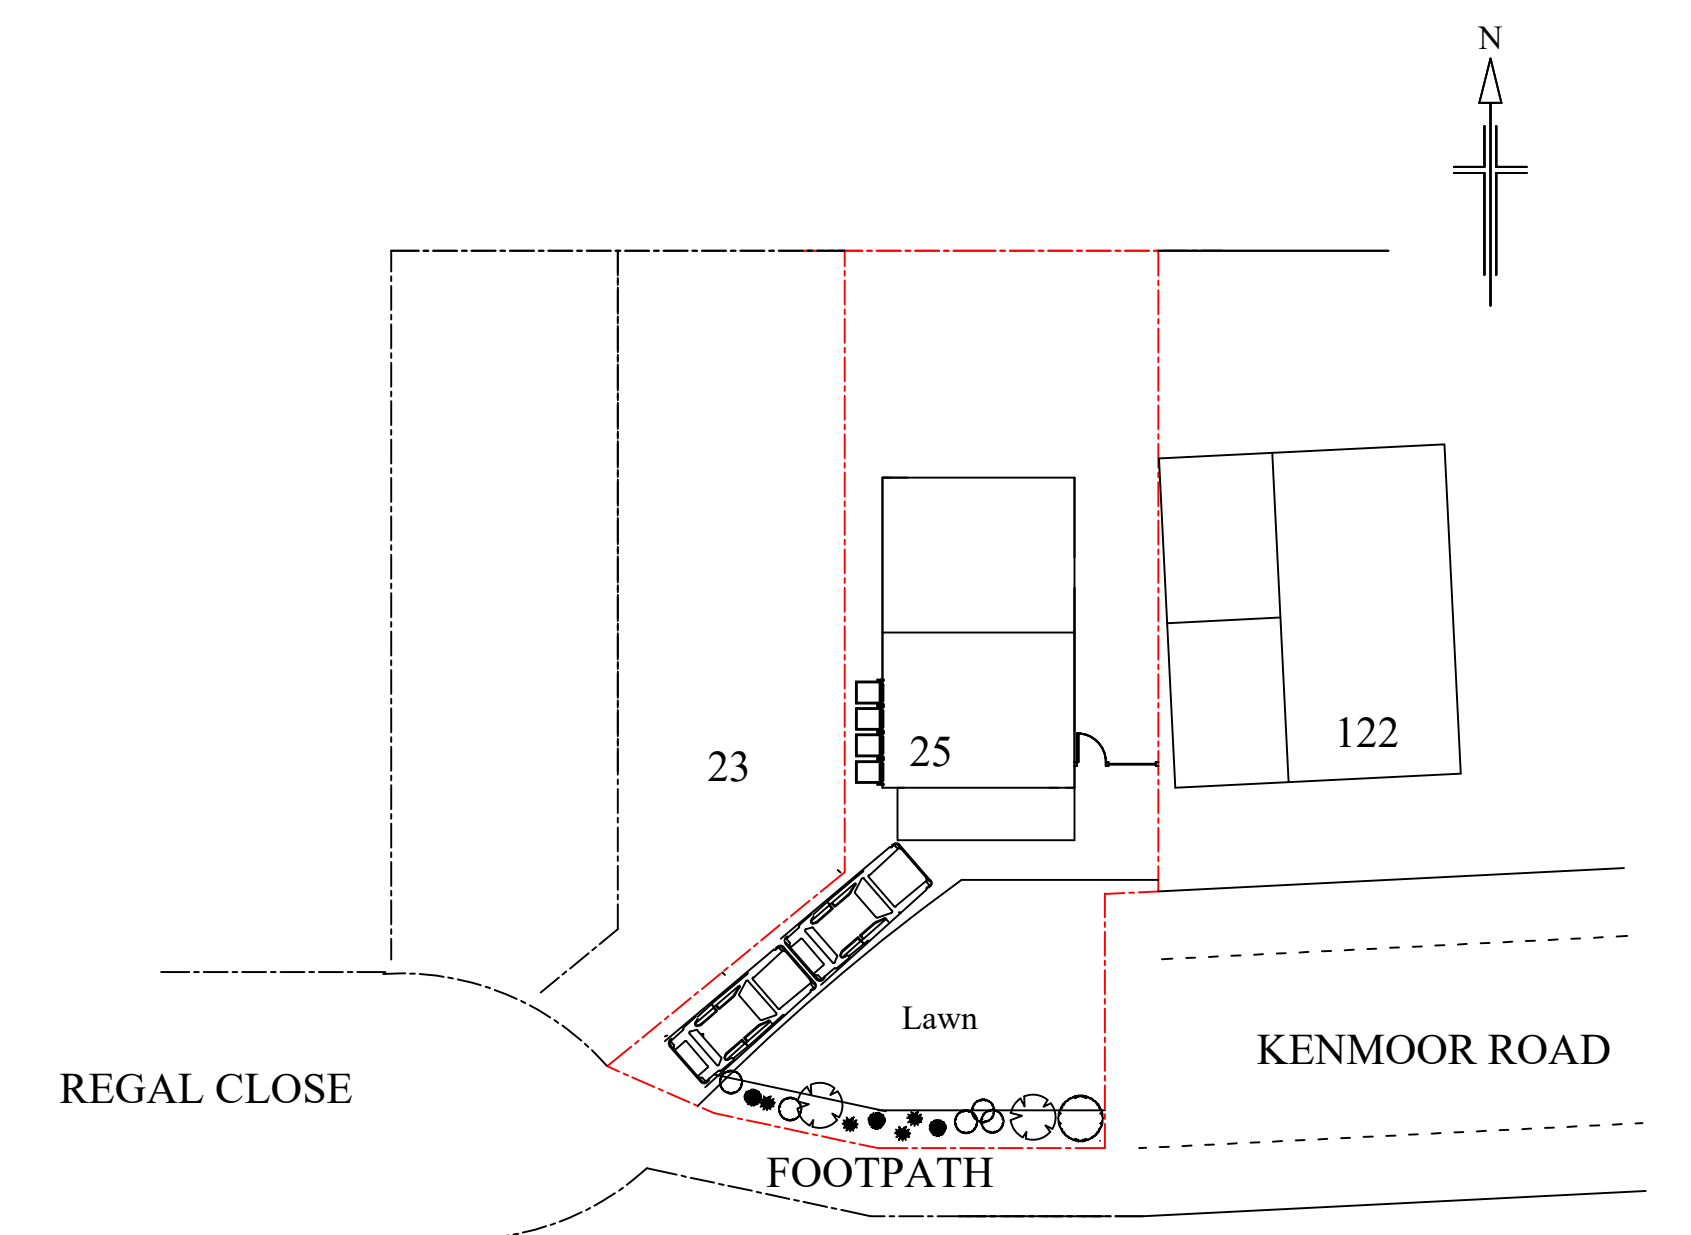

EXISTING SITE PLAN

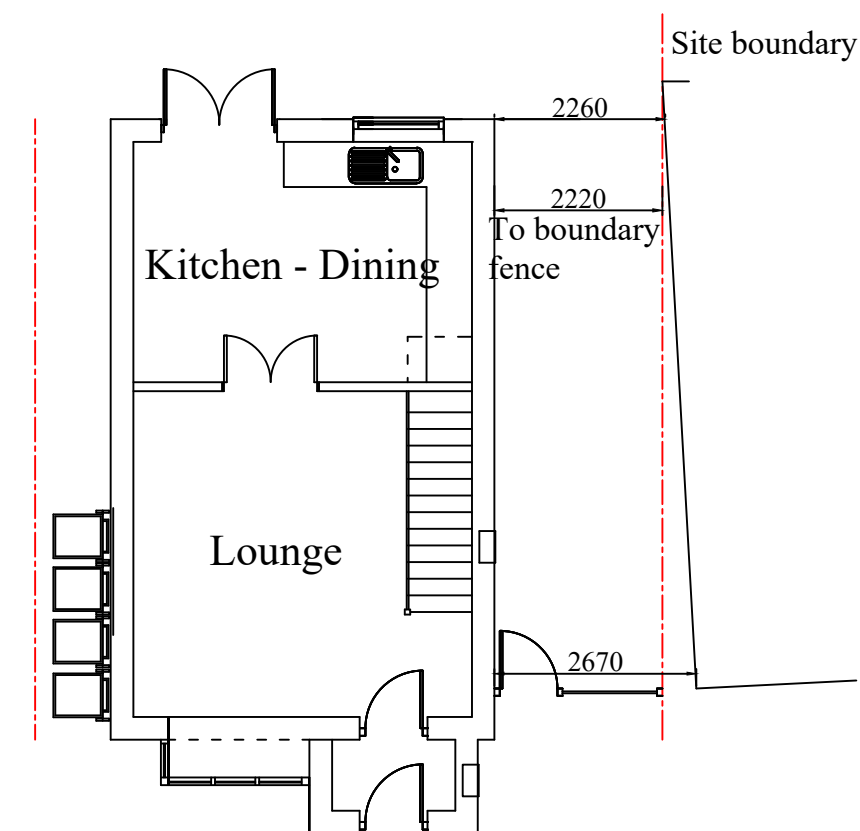

EXISTING GROUND FLOOR

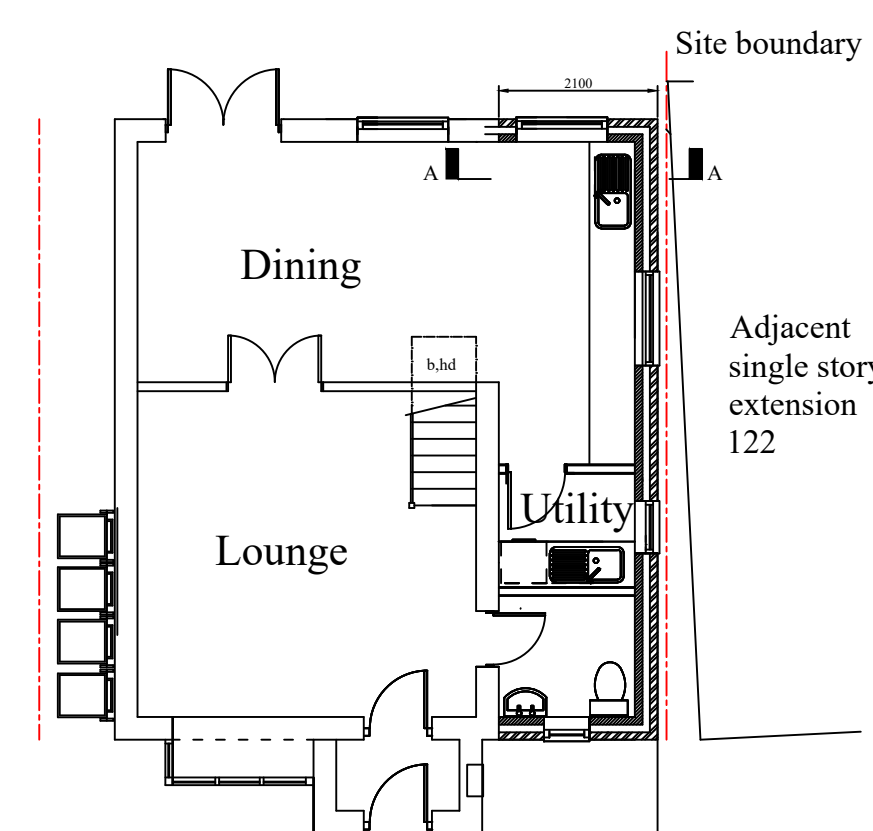

PROPOSED GROUND FLOOR

PROPOSED EXTENSION TO  
25 REGAL CLOSE  
WHITEFIELD M458NR

Rev. A First floor window, rear elevation reduced

Scale 1:100

RC 01A