



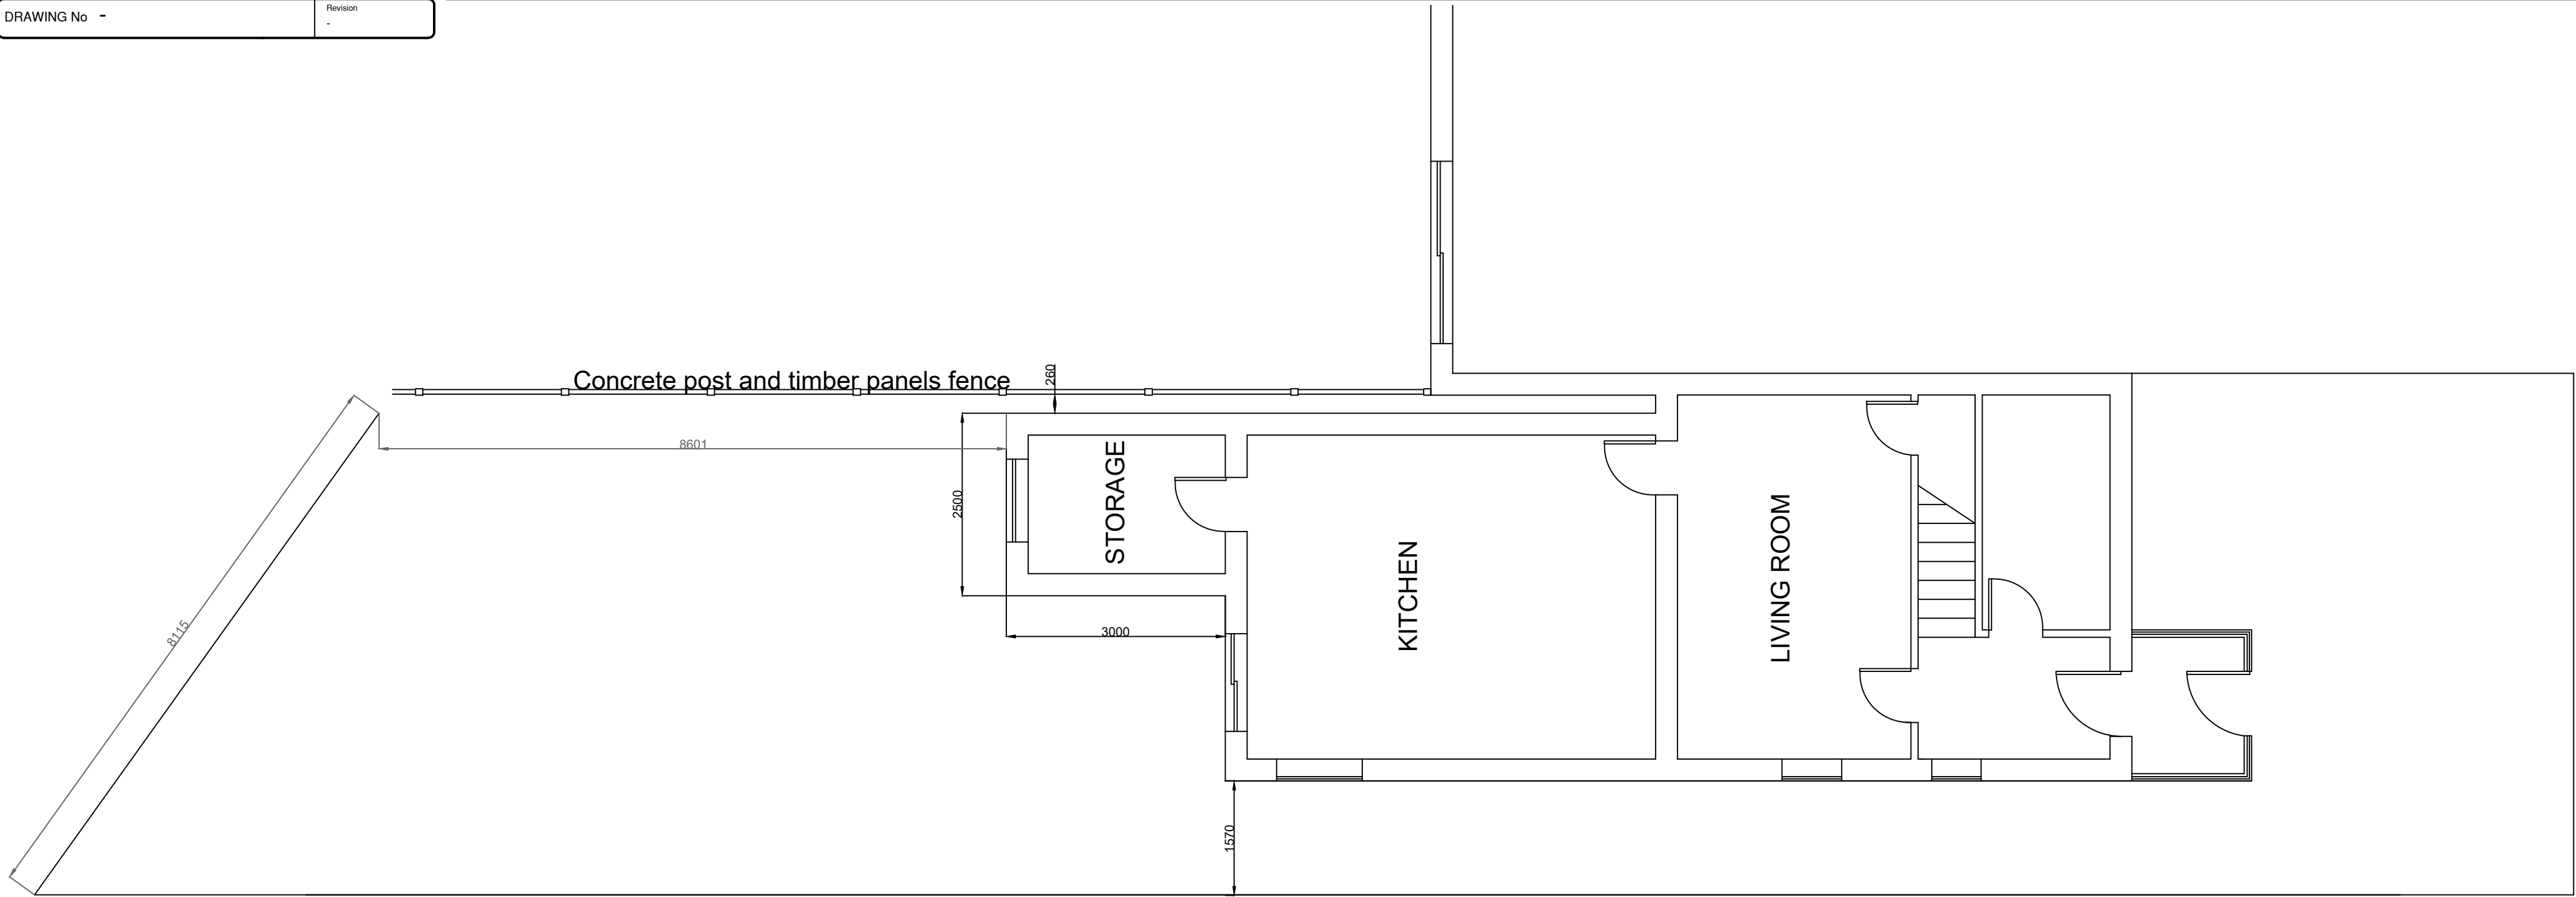

PROPOSED GROUND FLOOR PLAN

SCALE 1:50

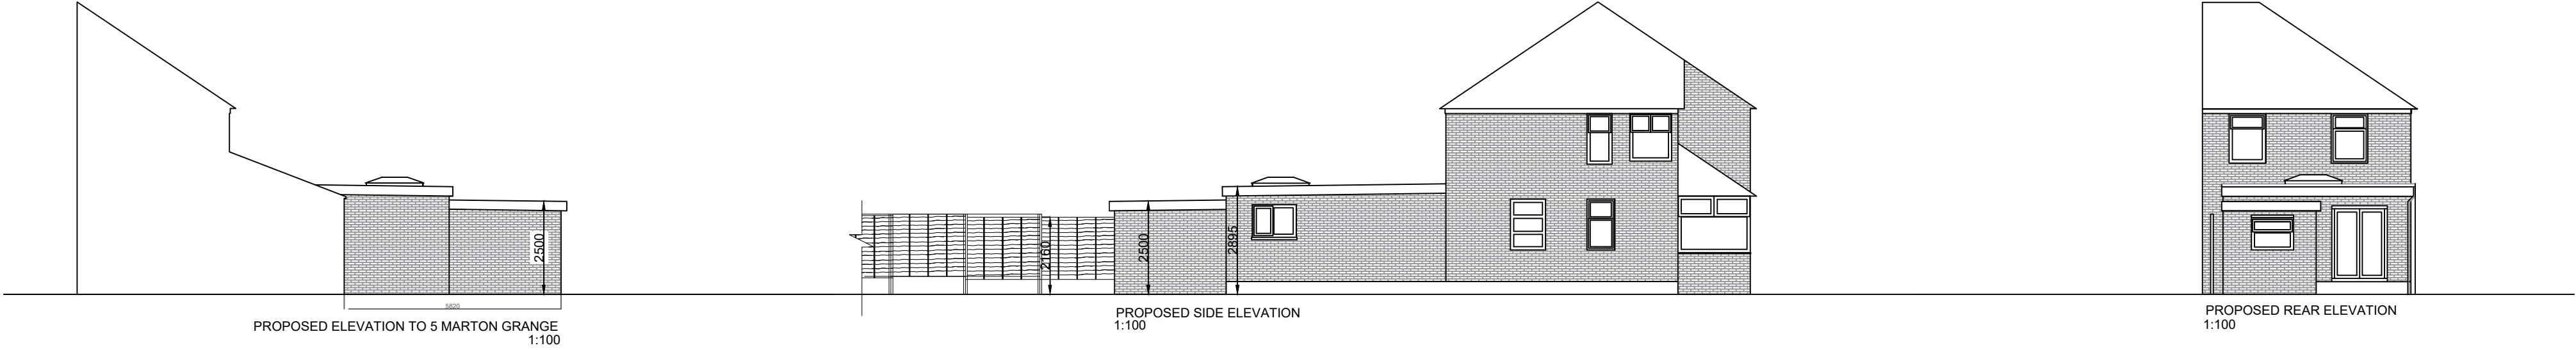

T&M COMPLETE SOLUTIONS
mohammedabujabal@yahoo.co.uk
07733105172

Title

Mrs Nazia Sarwar,
4 Marton Grange, Prestwich, Manchester, M25 0EL
Proposed 3.5m by 2.5m Storage Building attached to House
Proposed Plan and Elevations

Scale	Drawn	Checked	Scheme ID
1:50, 1:100	TAJ	MAH	22/2022
	Date	Date	Drawing Status
	24/09/22	24/09/22	-

DRAWING No.	Marton/002	Revision
		B

Ref.	Date	Details	Initials
B	29/11/22	Correction Side and Back Elevation	TAJ
A	27/11/22	Reduce height of proposed store room	TAJ
Revisions			