

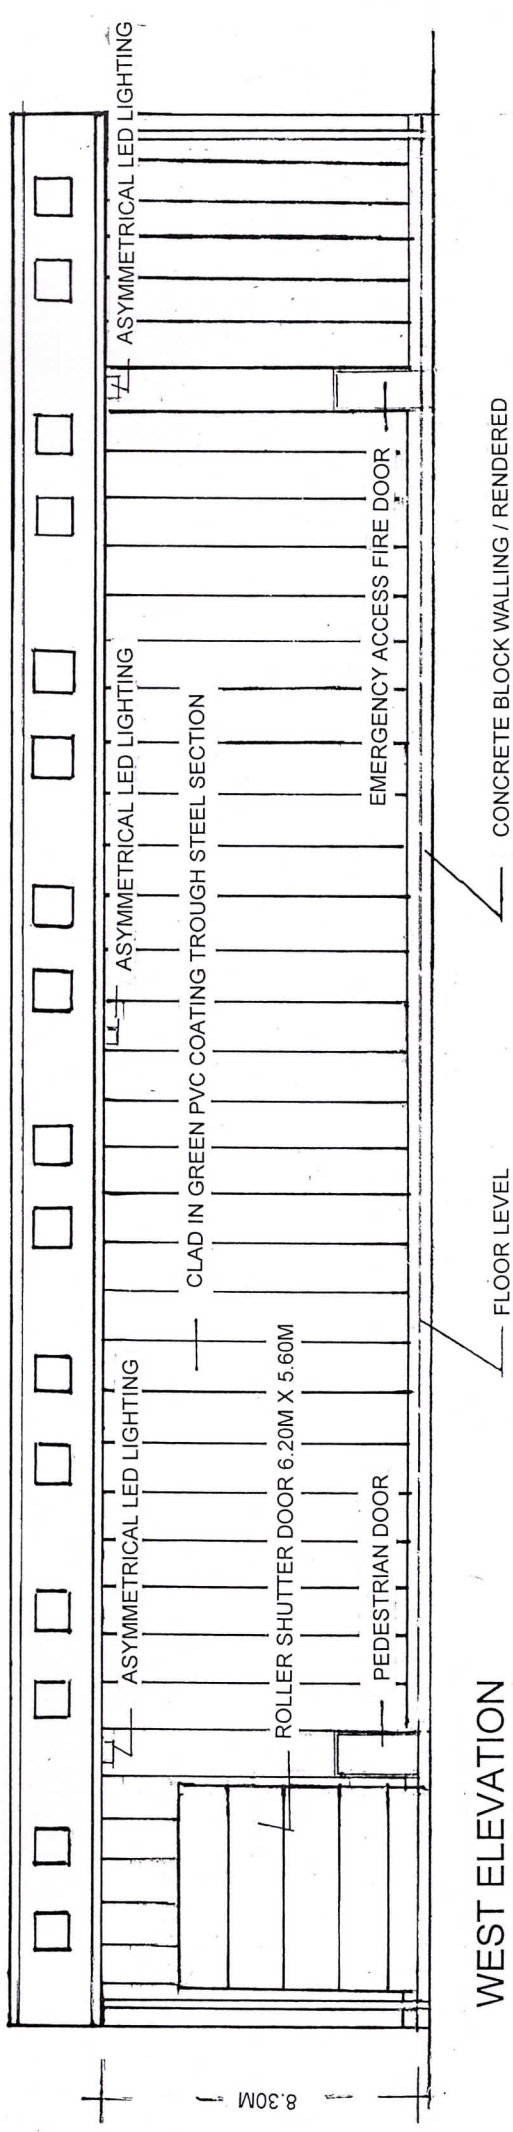



SCALE BAR

 


WEST ELEVATION

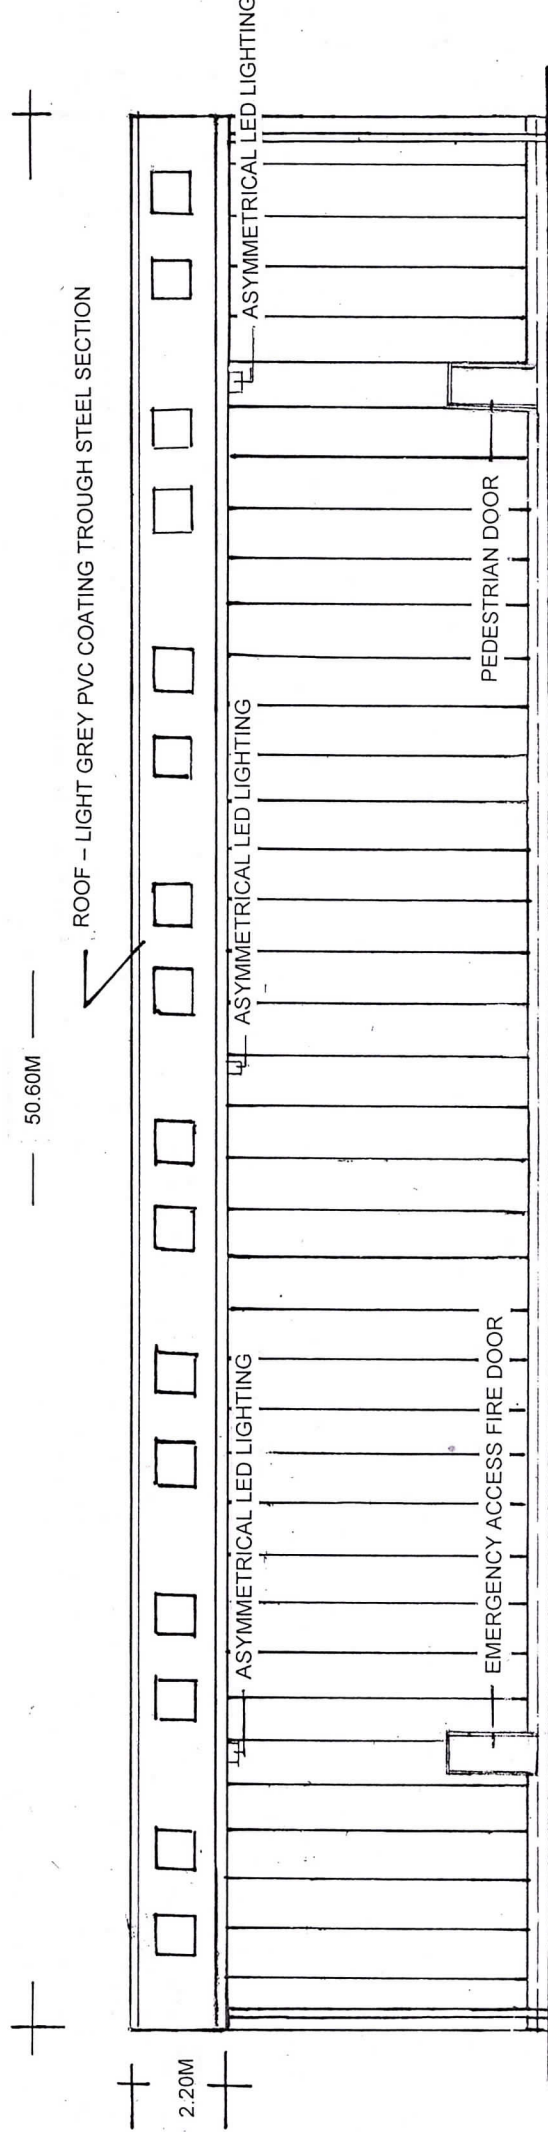

EAST ELEVATION

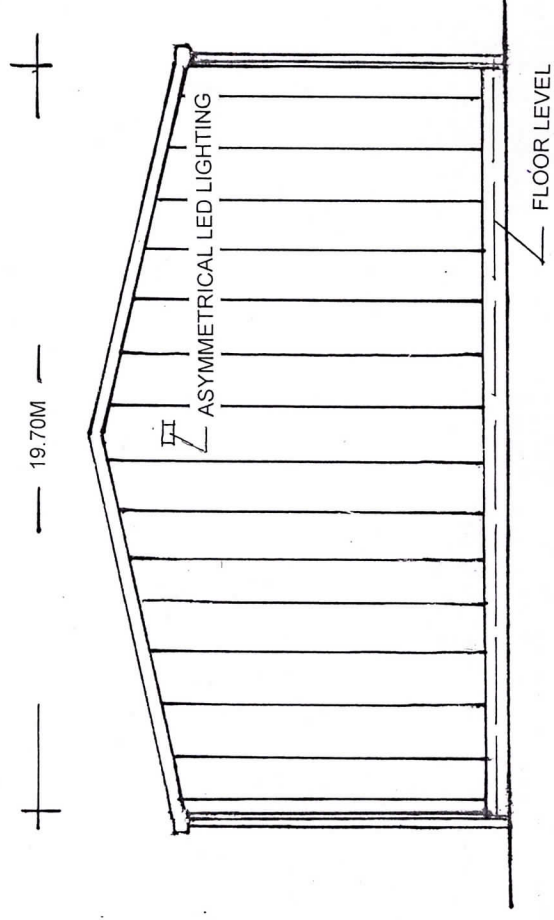

NORTH ELEVATION

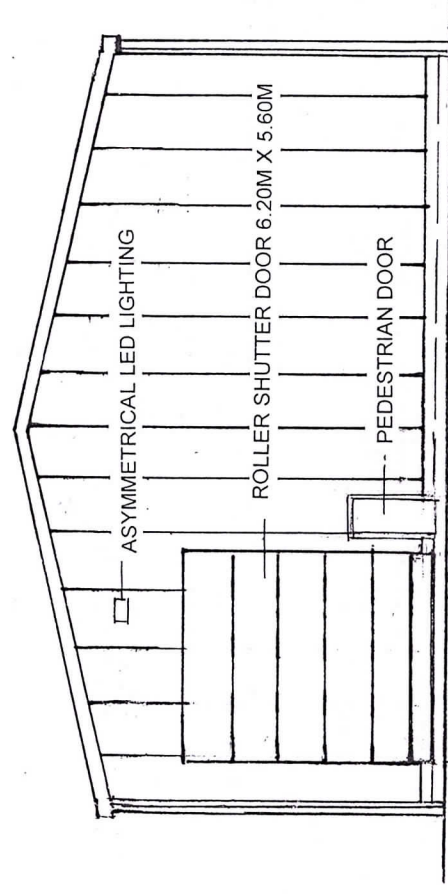

SOUTH ELEVATION

OakbayDesign

29 Bradford Road Eccles Manchester M30 9FF UK
Tel: +44 (0)7966 470358 info@oakbaydesign.com

Job Title

WELLINGTON STREET BURY

Drawing Title

WAREHOUSE ELEVATIONS

Scale 1 : 200 @ A3

Date MARCH 2025

Drawing No. Z344. 002

Rev. 2

All dimensions must be checked on site and not scaled from this drawing