





SCALE BAR

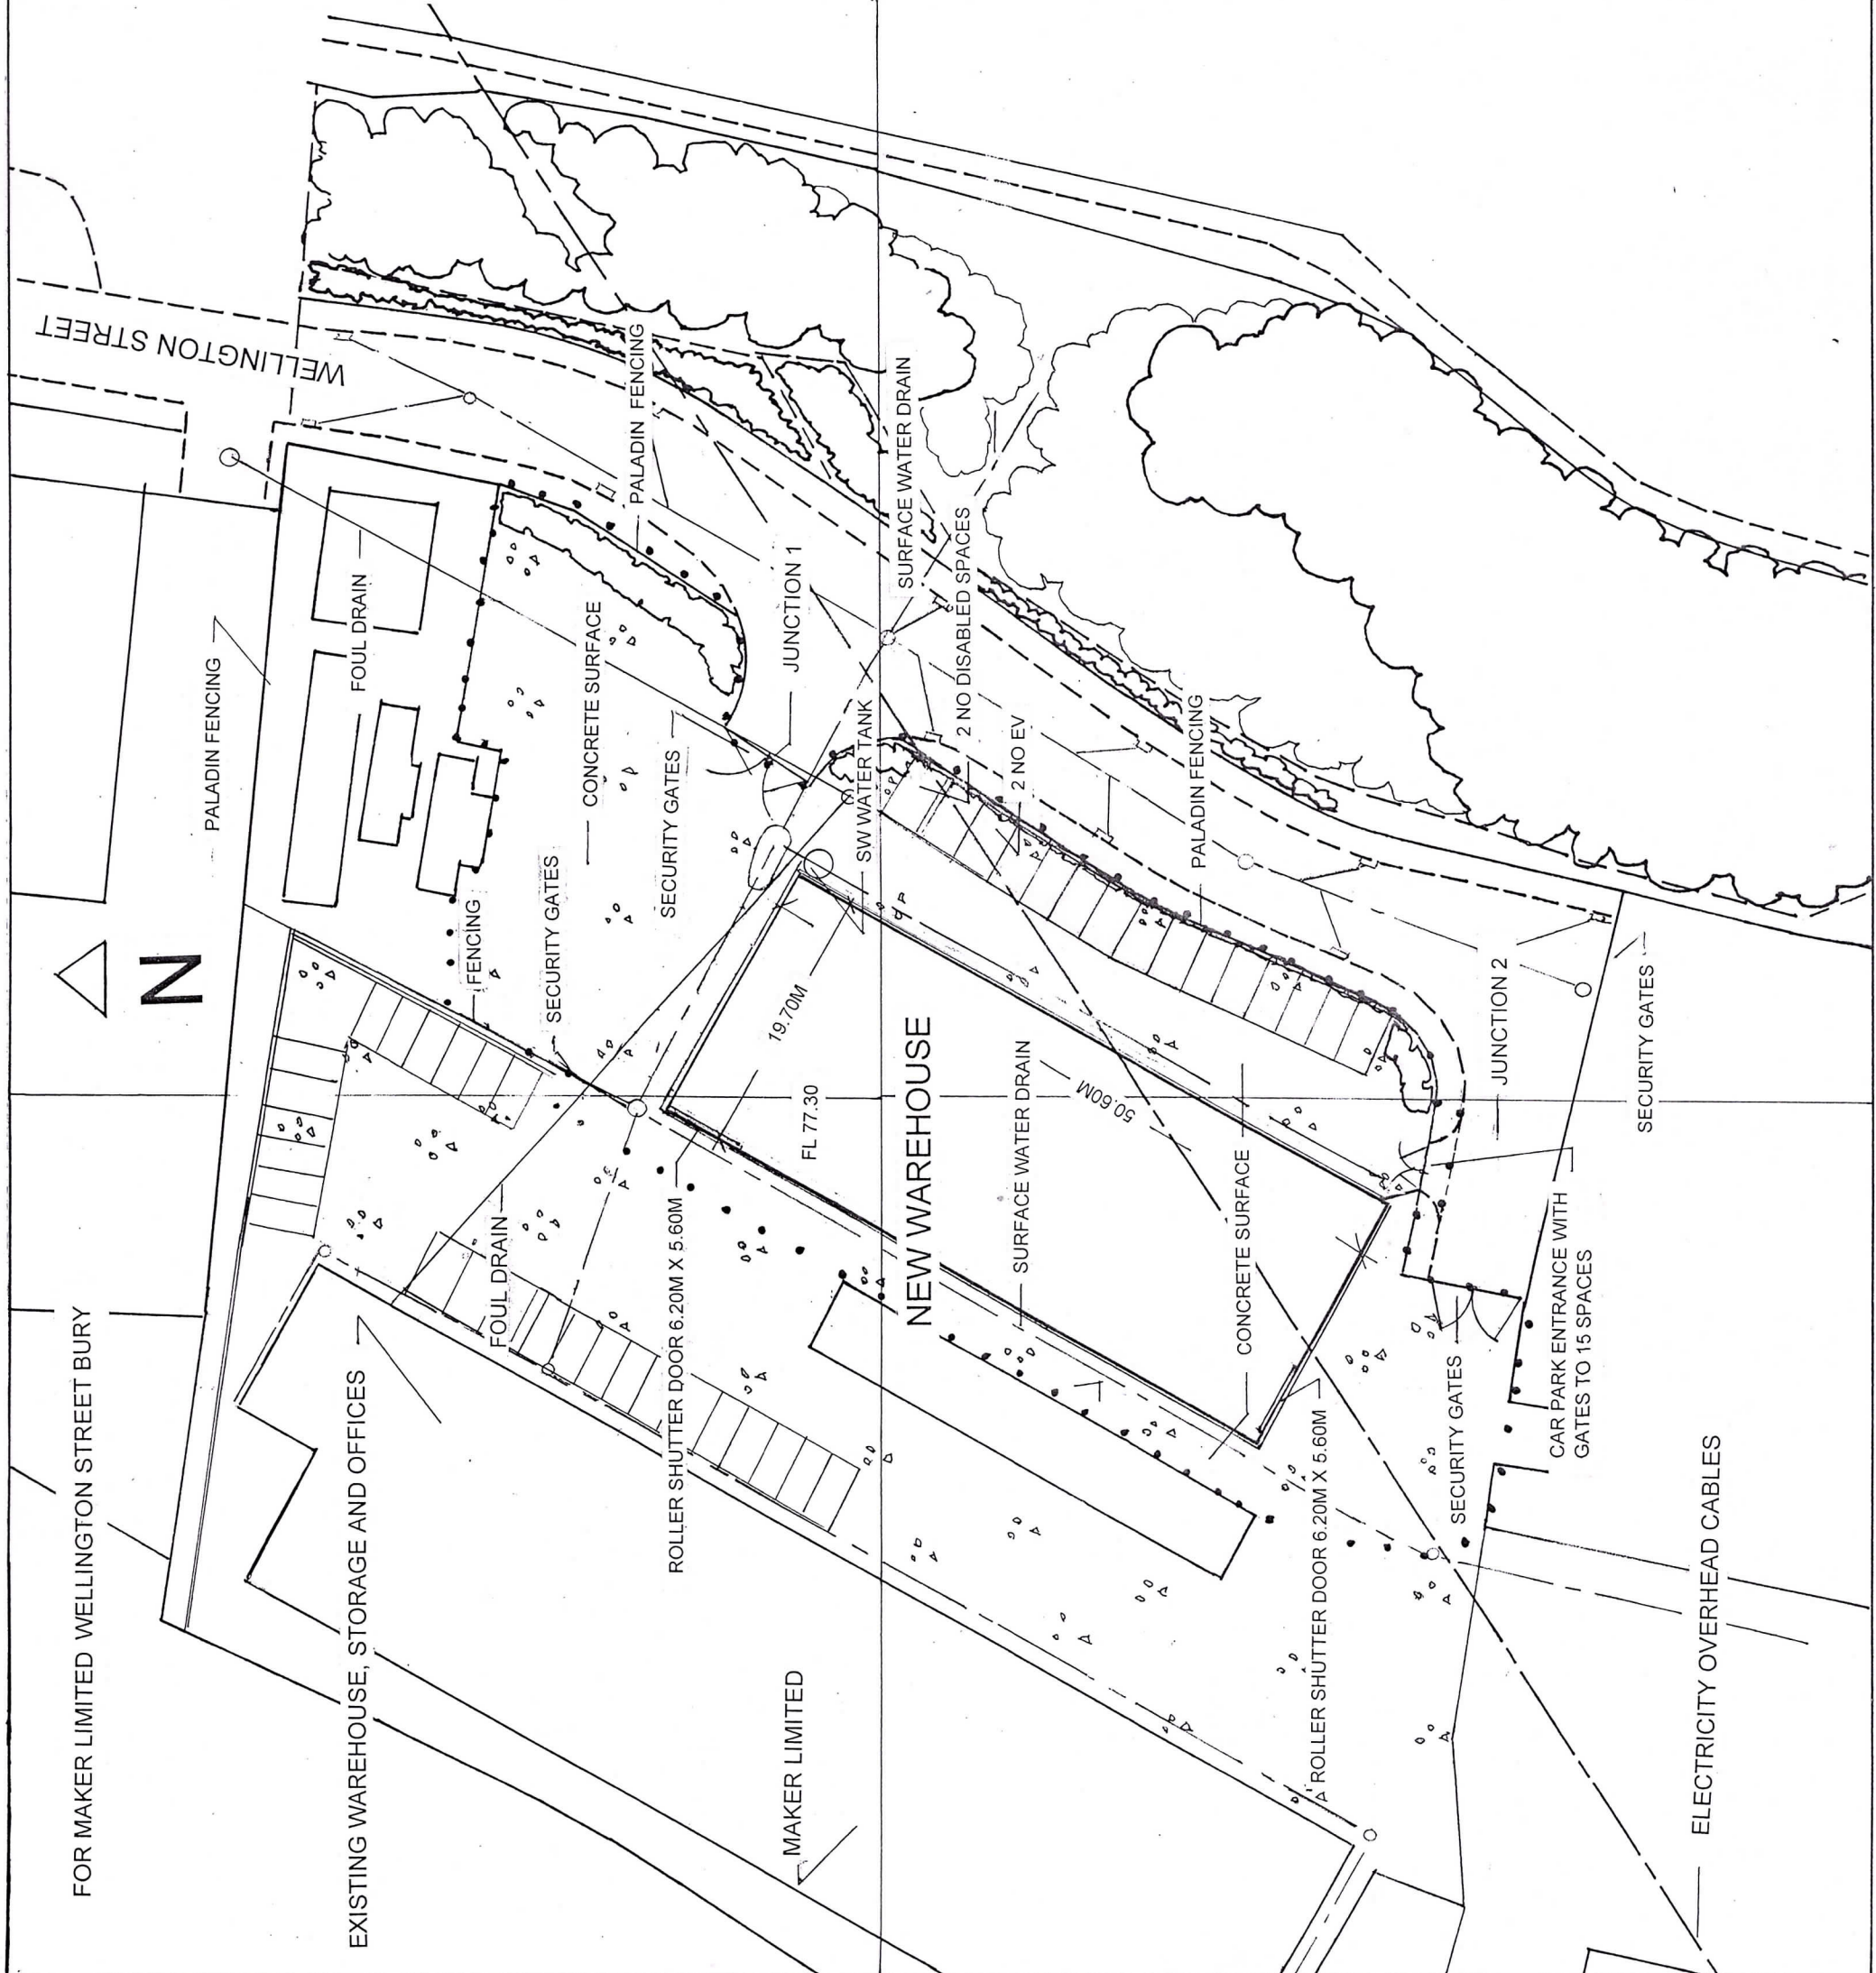

• • • PLANNING APPLICATION BOUNDARY

 

29 Bradford Road Eccles Manchester M30 9FF UK
Tel: +44 (0)7966 470358 info@oakbaydesign.com

Job Title
WELLINGTON STREET BURY

Drawing Title
NEW WAREHOUSE
SITE PLAN

Scale	1 : 500 @ A3	Date	JANUARY 2025
Drawing No.	Z344. 003	Rev.	3

All dimensions must be checked on site and not scaled from this drawing