




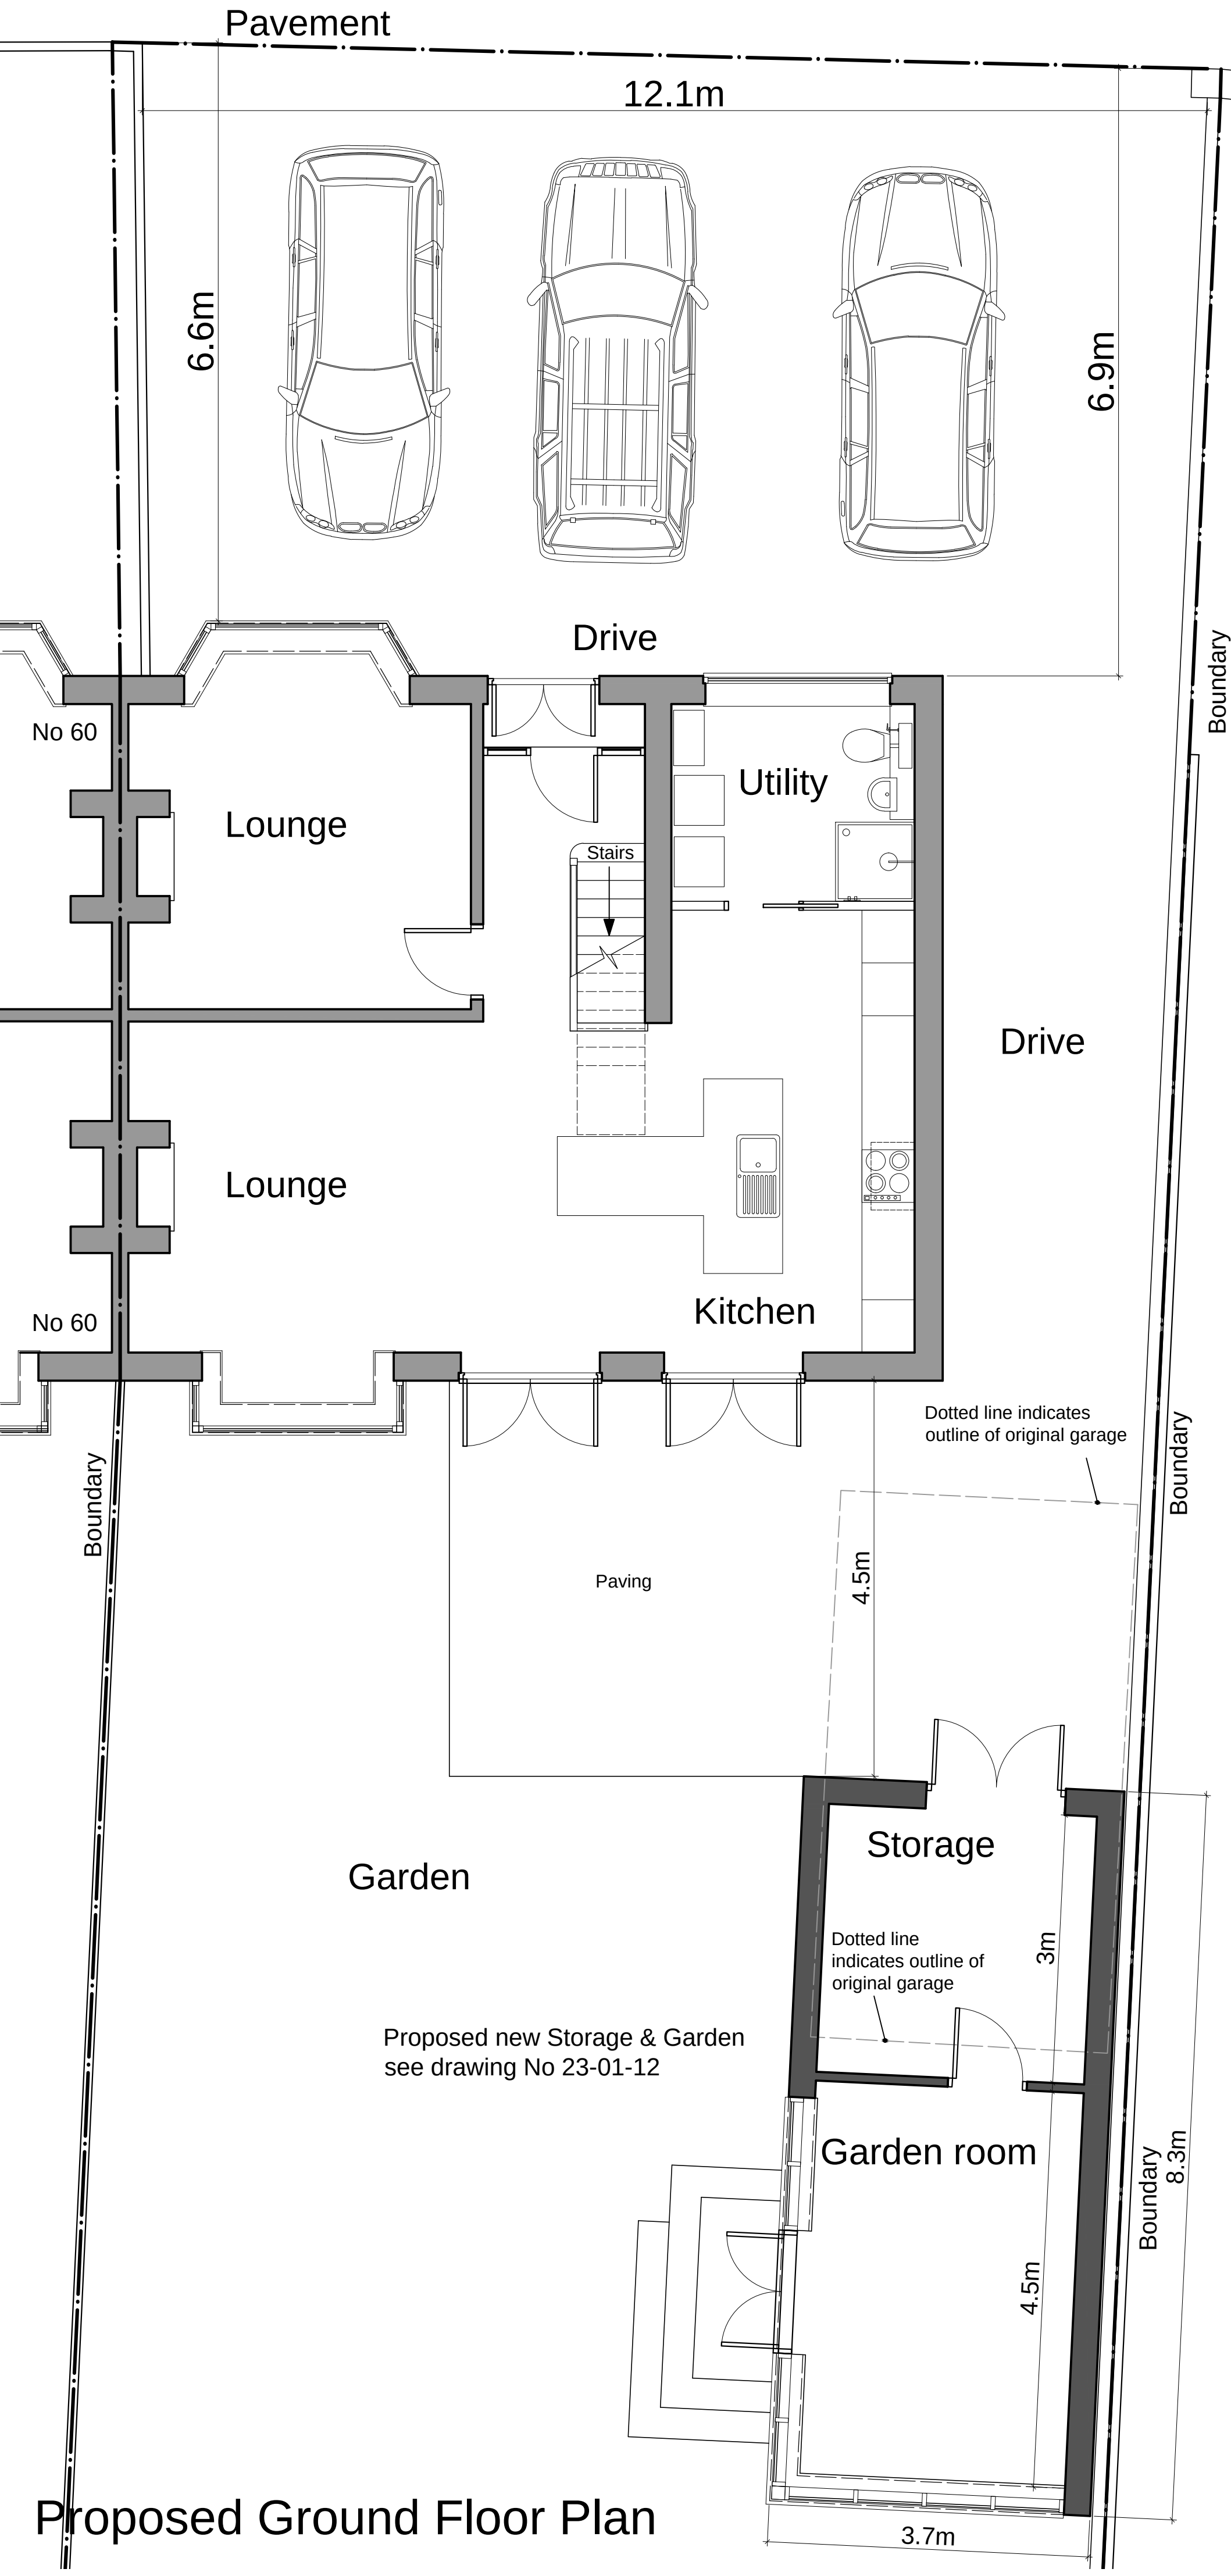


Proposed Ground Floor Plan

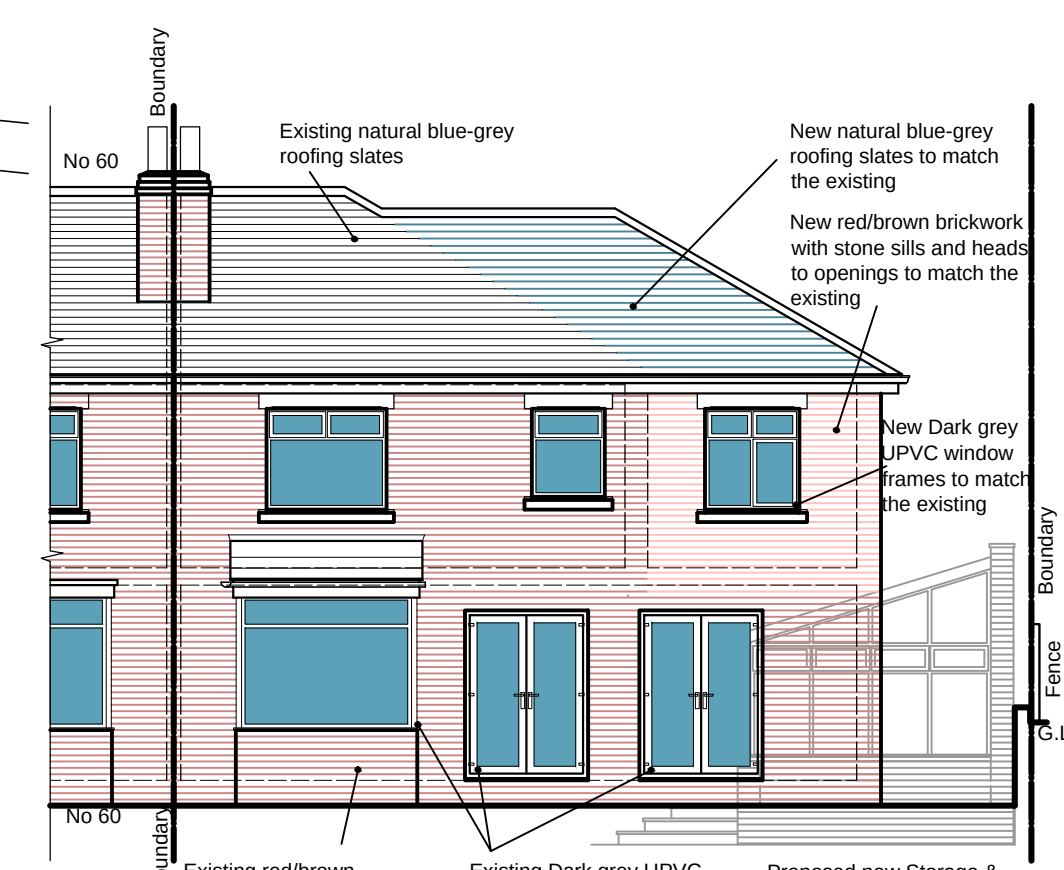


Proposed South Elevation

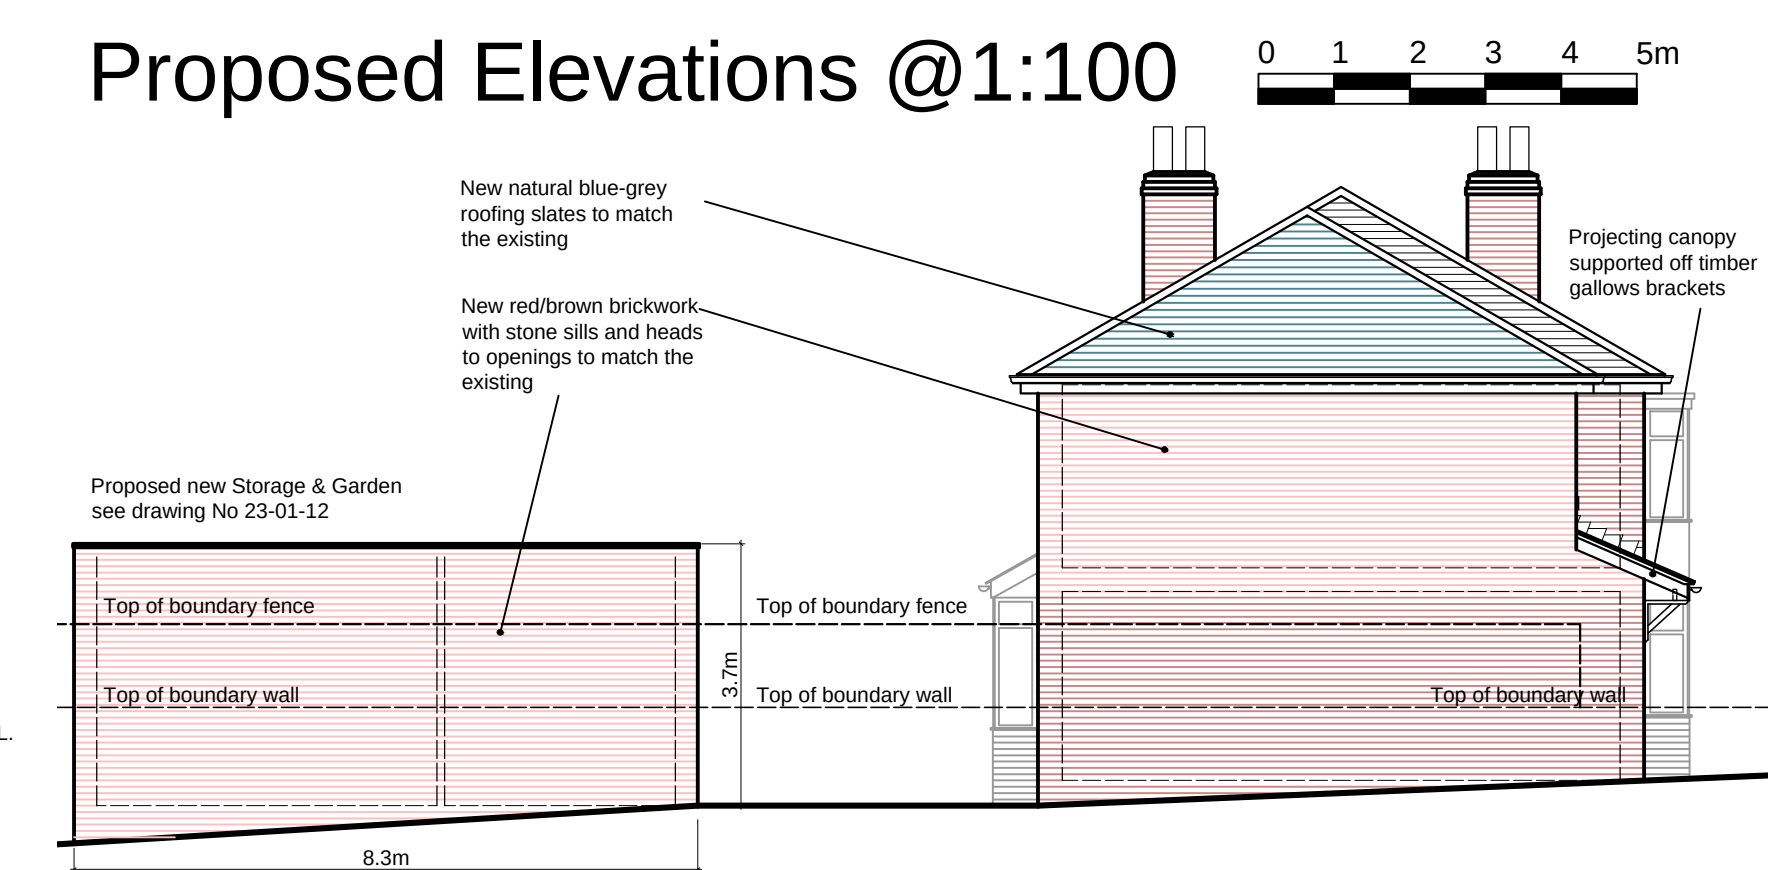


Proposed East Elevation

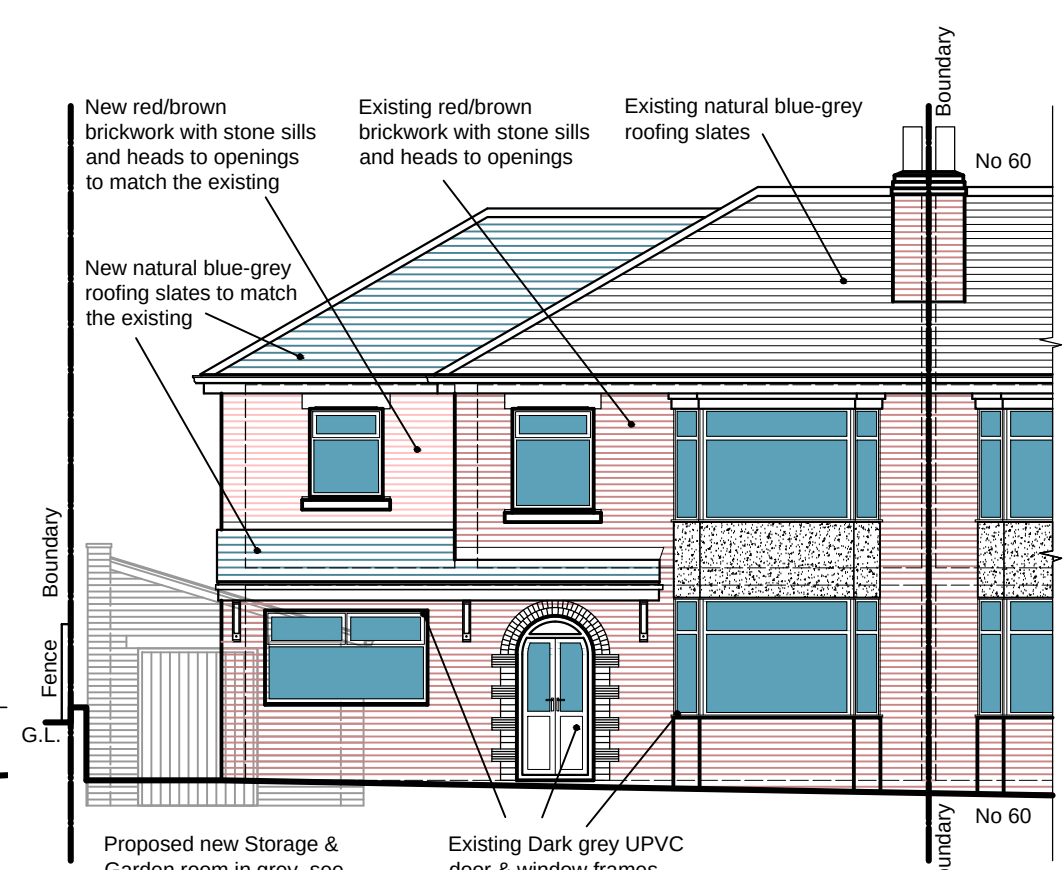


Proposed North Elevation

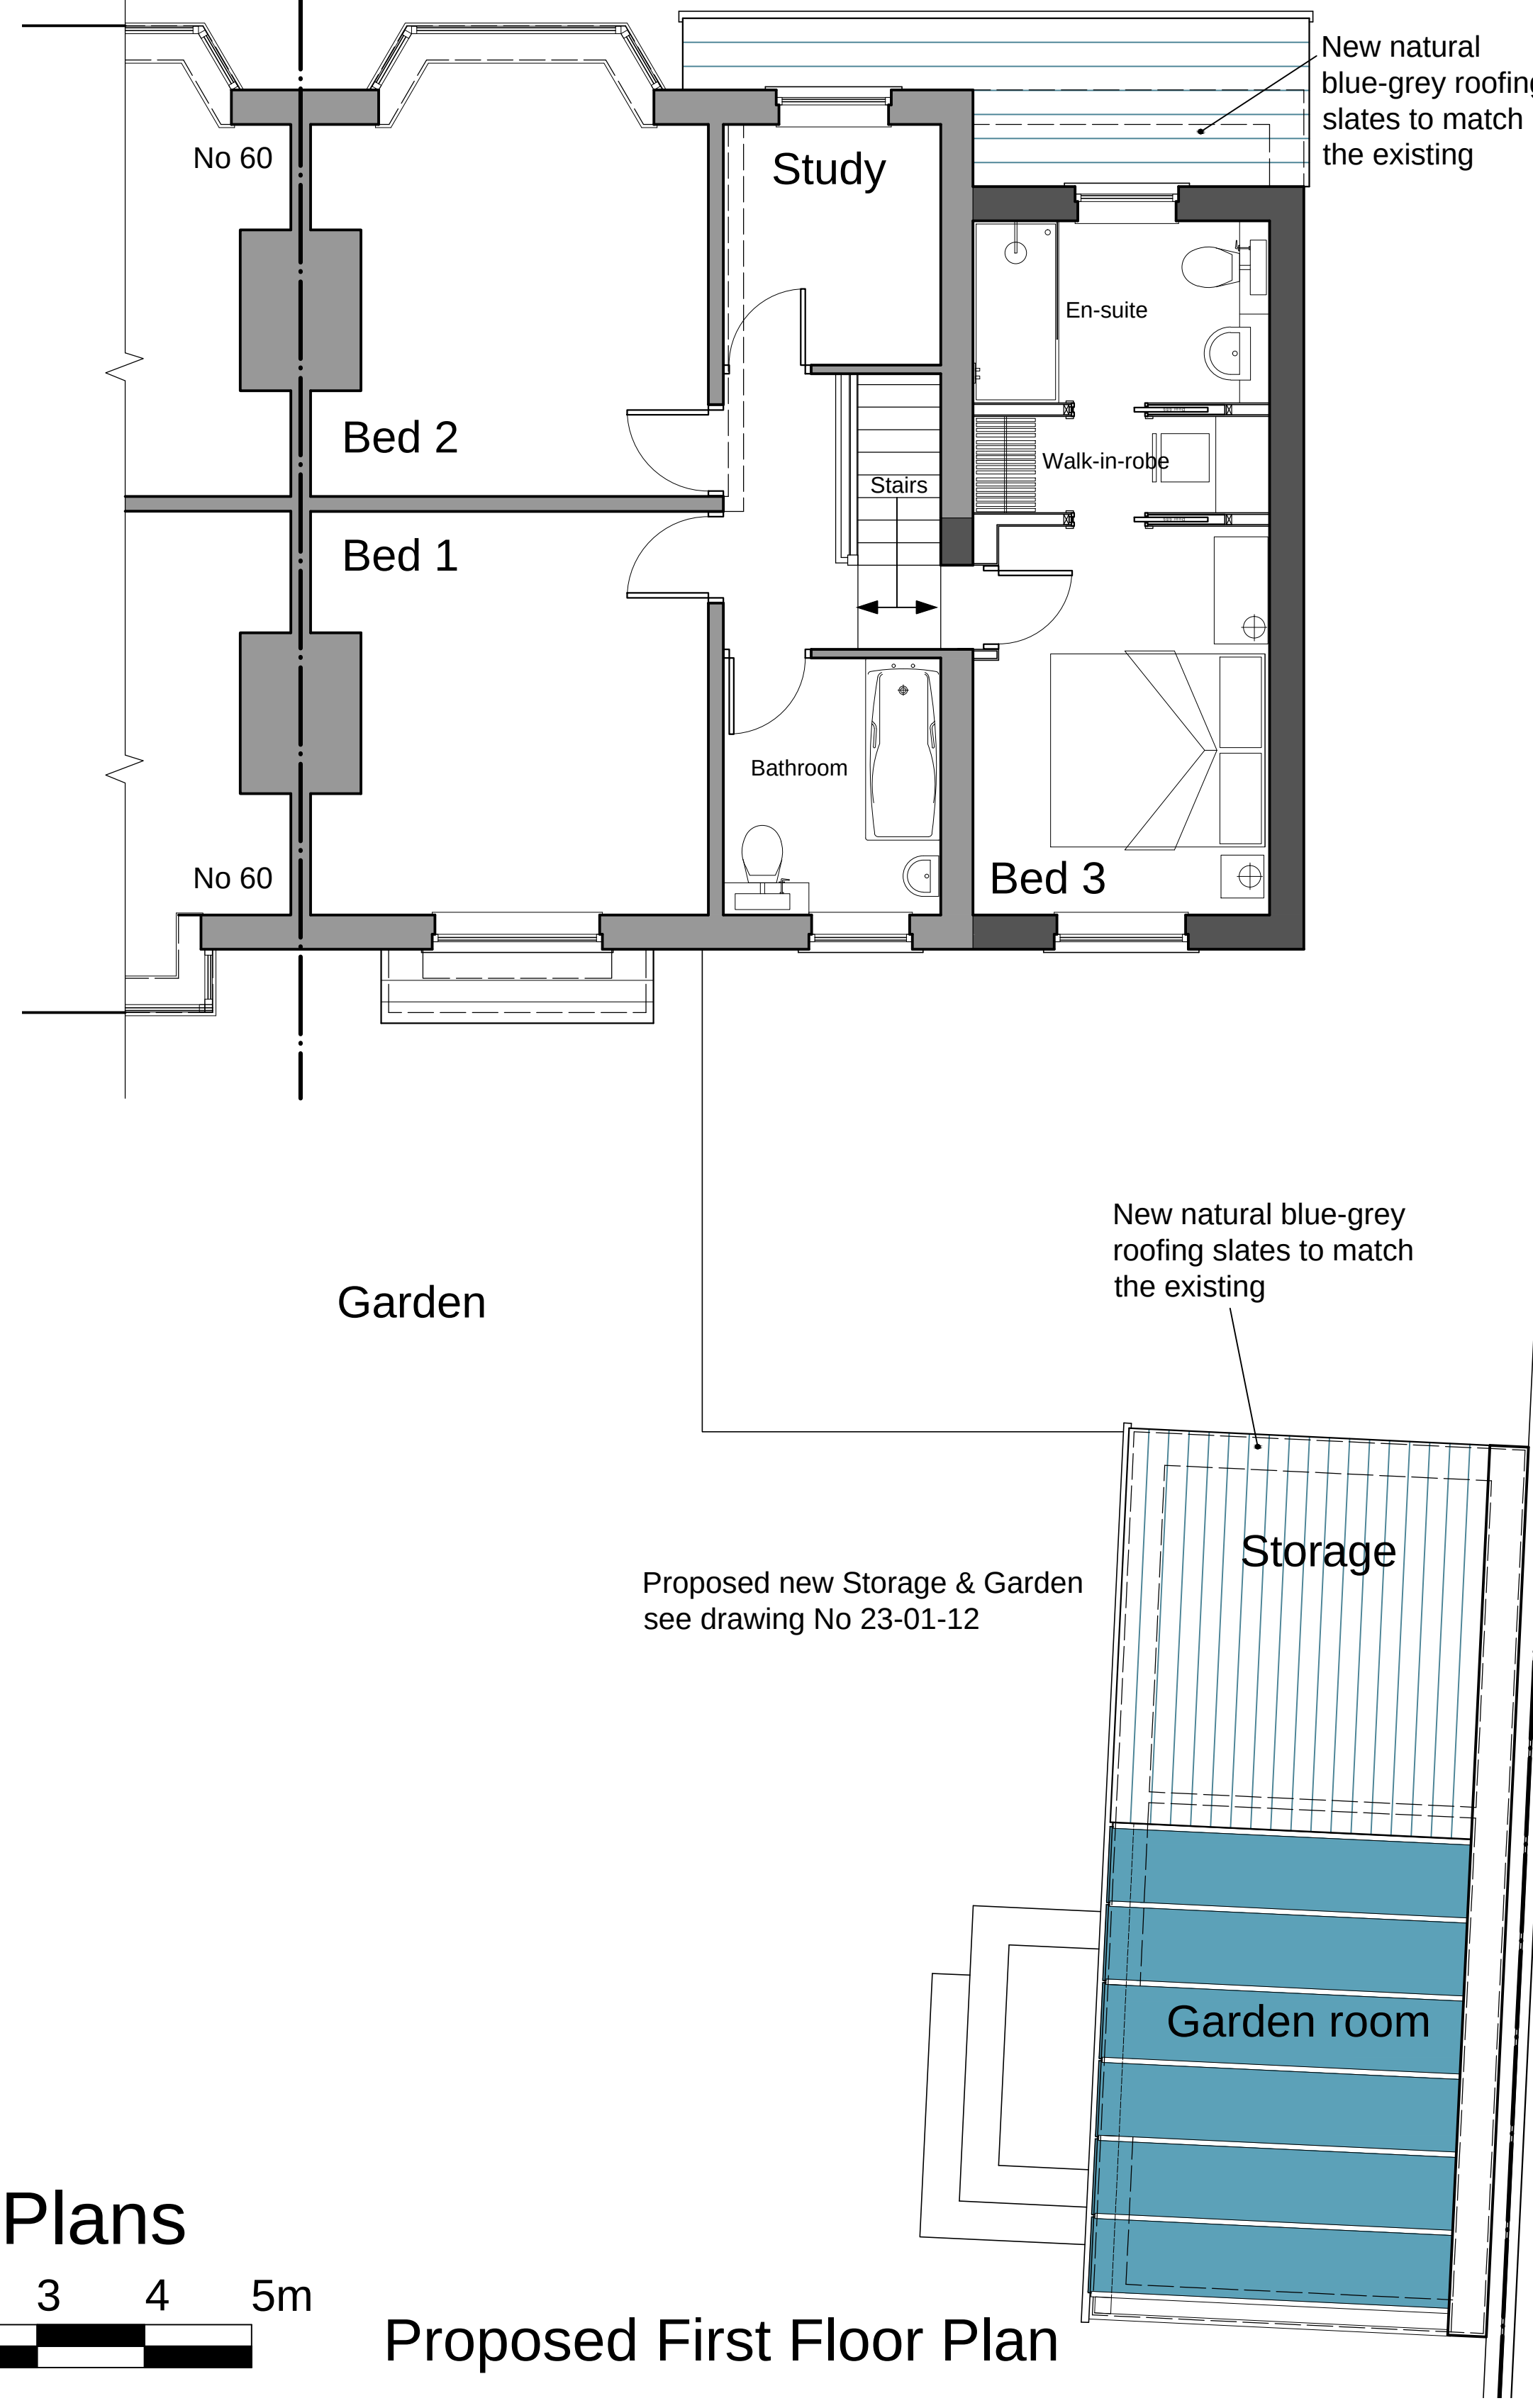

Proposed First Floor Plan

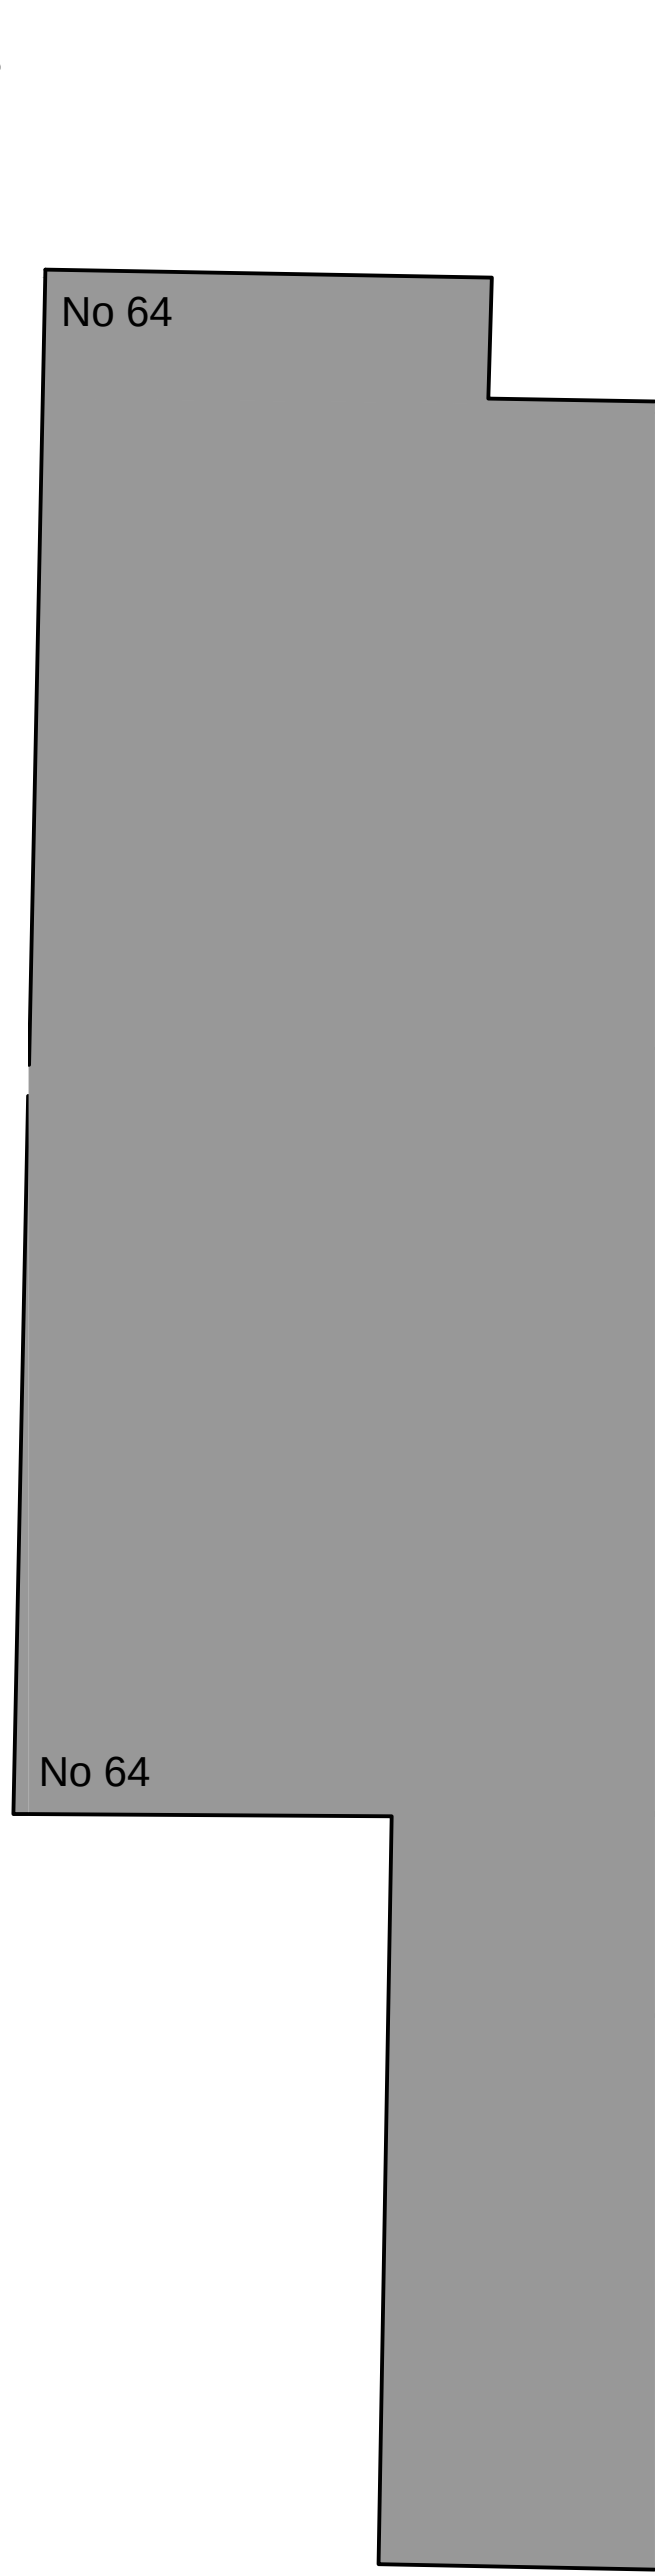

Proposed Floor Plans

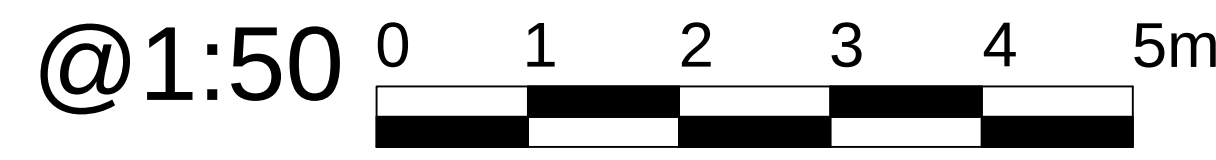

- NOTES**
- This drawing is copyright. No unauthorised copying of drawing without the express permission of the architect.
 - Do not scale from prints. Use figure dimensions only.
 - Contractors to check all dimensions on site prior to commencement of works.
 - All works to be carried out in accordance with current statutory Health and Safety Regulations.
 - This drawing is to be read in conjunction with all relevant consultants' and / or specialists' drawings / documents and any discrepancies or variations are to be notified to the architect before affected work commences.

REV.	AMENDMENTS	DATE
Rev A	Garden room position altered, canopy added to the front elevation	23-04-05
Rev B	Dimensions of parking area added	23-06-08

Project	EXTENSION & ALTERATIONS TO: 62 BURY NEW ROAD RAMSBOTTOM, BURY BL0 0BY.
Drawing	PROPOSED GROUND GROUND & FIRST FLOOR PLANS AND PROPOSED ELEVATIONS
Client	MR J. DE-KONING
Dwn. By	NP
Scale	1:50 & 1:100 @ A1
Drg. No.	23-01-10-A
Drg. Size	A1
Date	MARCH 2023