


This drawing is the property of The Intelligent Design Centre Ltd and copyright is reserved by them. This drawing is not to be copied or disclosed by or to any unauthorised persons without the prior written consent of The Intelligent Design Centre Ltd.

All dimensions are to be checked on site prior to construction, manufacture of any components and ordering of materials and equipment.

All materials and workmanship to be in accordance with the current British Standards and codes of practice.

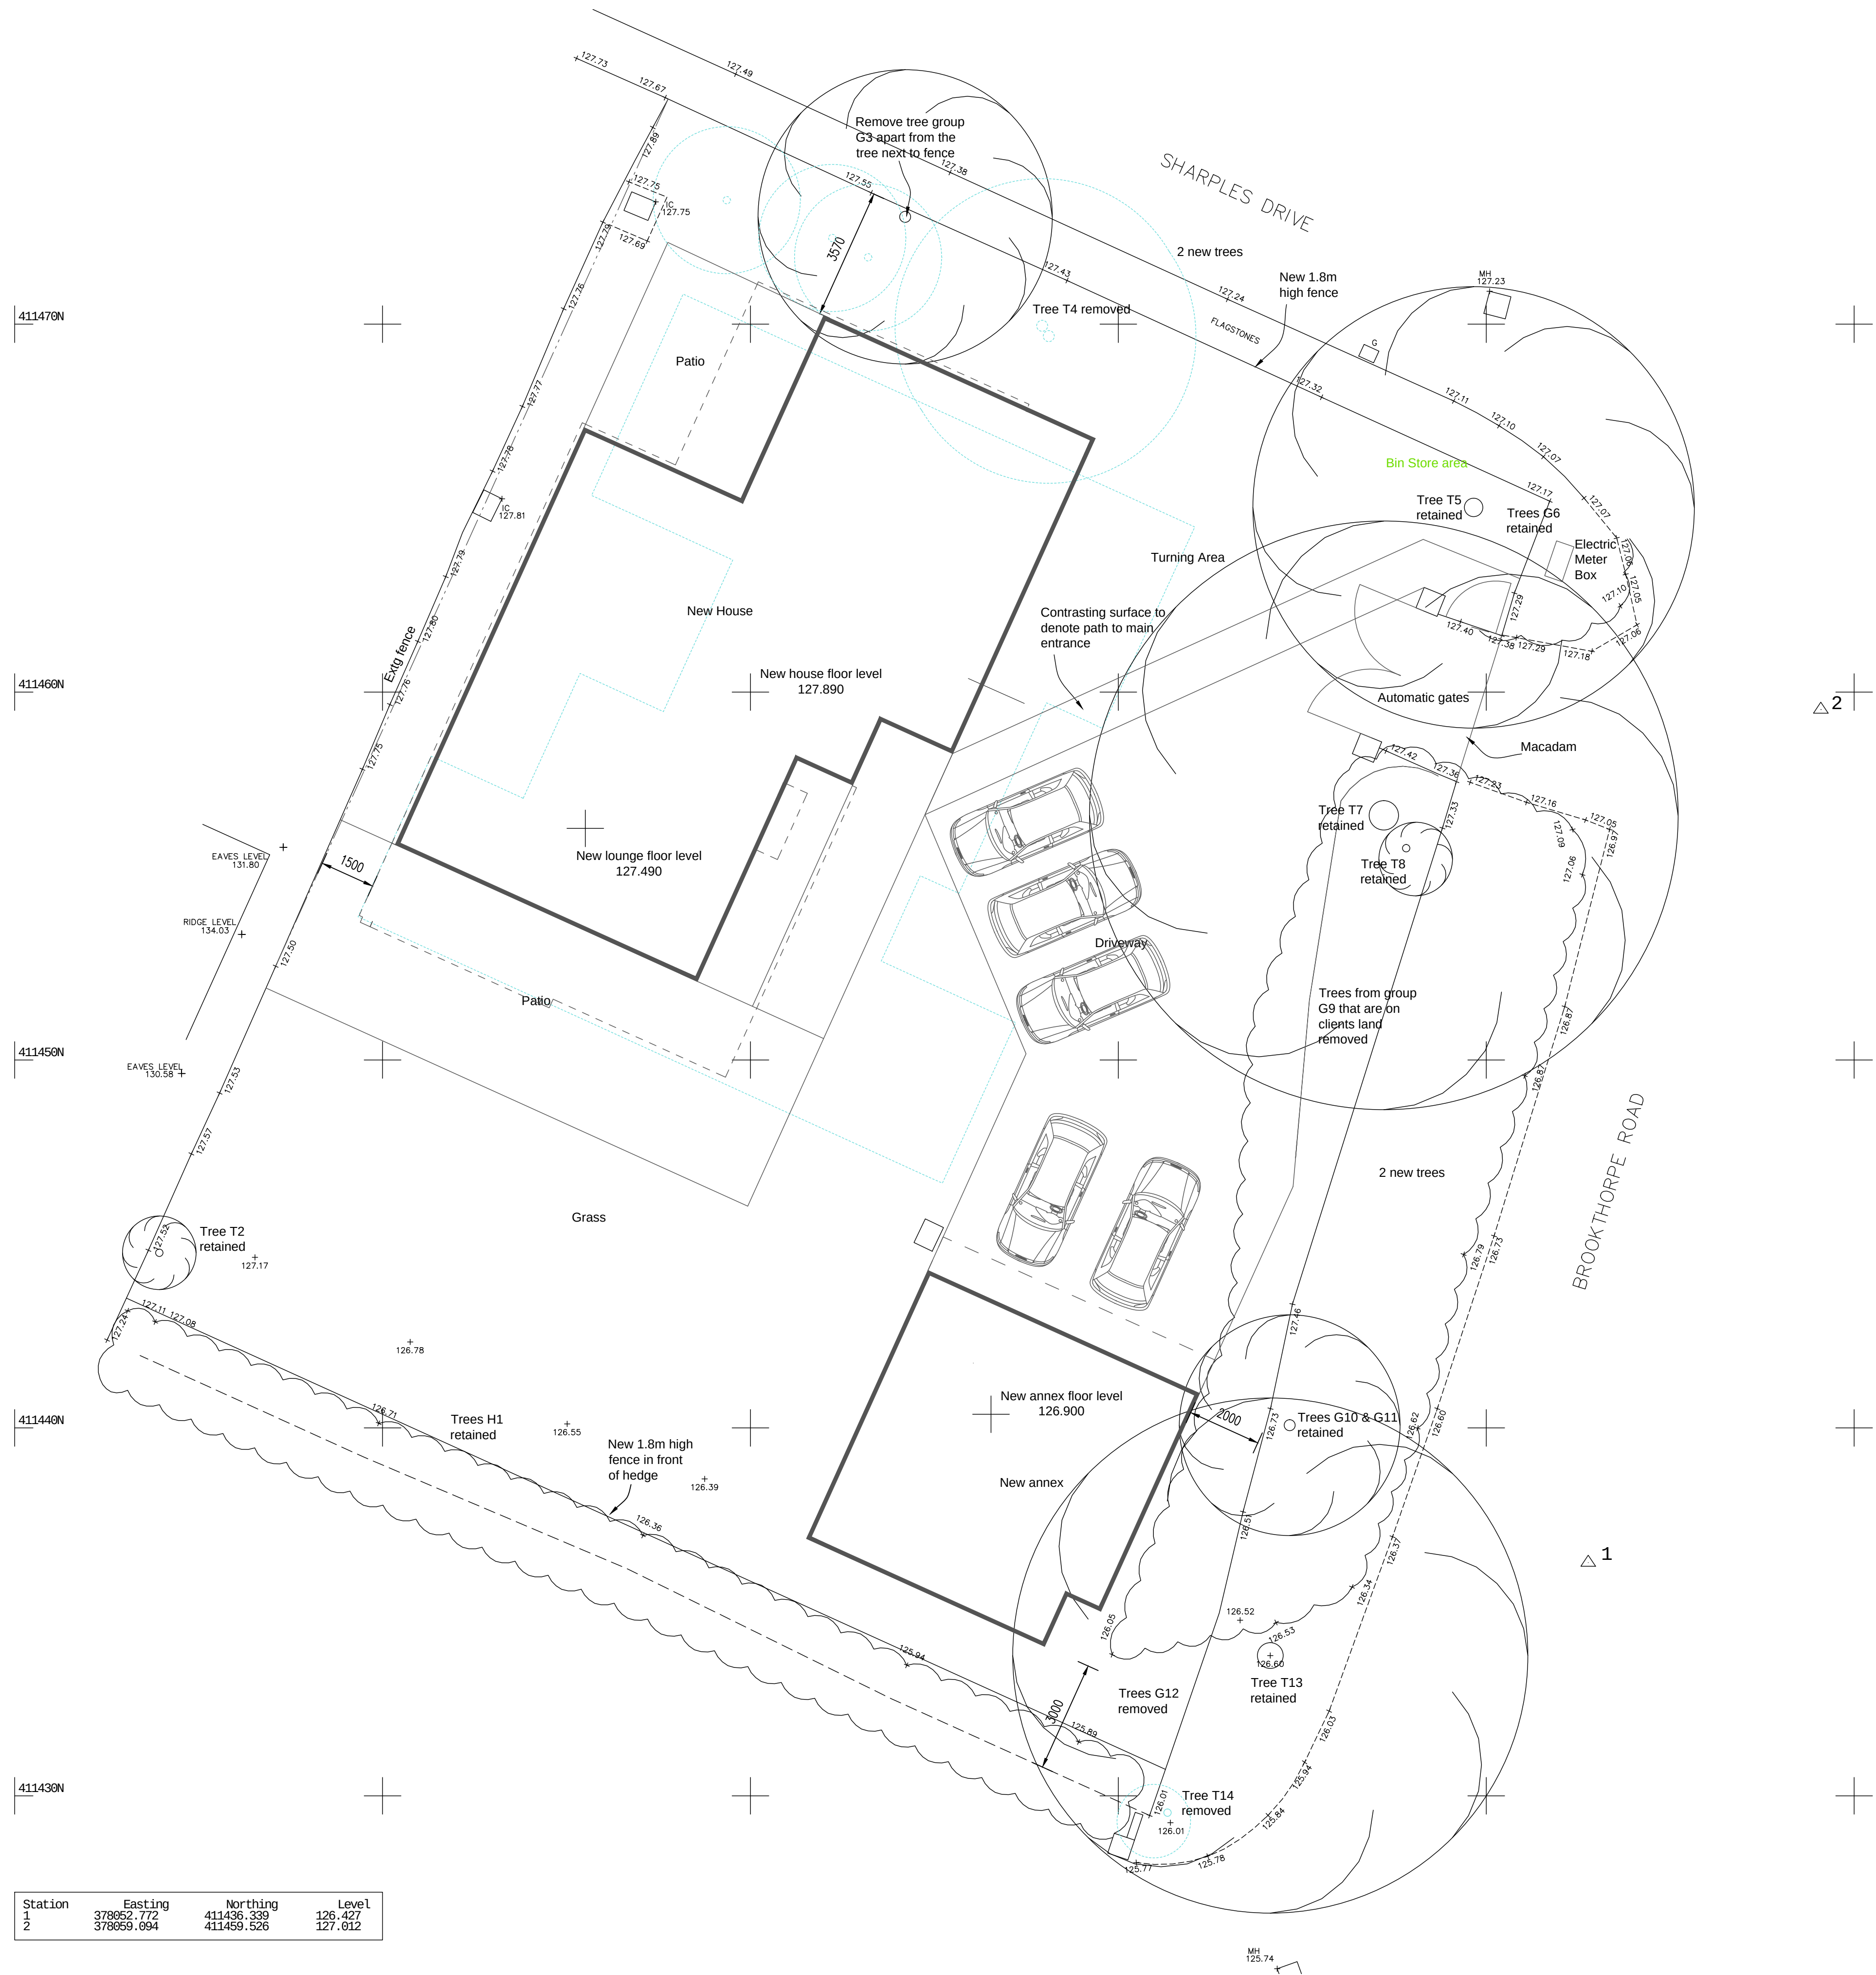

Station	Easting	Northing	Level
1	378052.772	411436.339	126.427
2	378059.094	411459.526	127.012

C	29.06.2023	TW	Rise in Garage/annex level
B	21.03.2023	TW/CSB	Building moved away from boundary and tree works updated
Rev	Date	Drawn by	Comments

Mr & Mrs Smith

Proposed replacement of dwelling Brookthorpe Road, Bury

Proposed Site Plan

November 2022 Craig Buck

SUB NO - DWG NO - REV

22018 - 64 - C



The Intelligent Design Centre
Creative thinking in architecture, engineering and the built environment

5-11 Eagle Street
Accrington
Lancashire
BB5 1LN

T_01254 232007
F_01254 392193
E_info@email-idc.co.uk
W_intelligentdesigncentre.co.uk