




Existing Front Elevation
Scale: 1:100

Materials


Walls - Red brick and grey/brown tiles
 Roof - Grey/brown concrete tile
 Windows - White PVCu
 Doors - White PVCu
 Fascia and Soffit - Black
 Guttering and Downpipes - Black

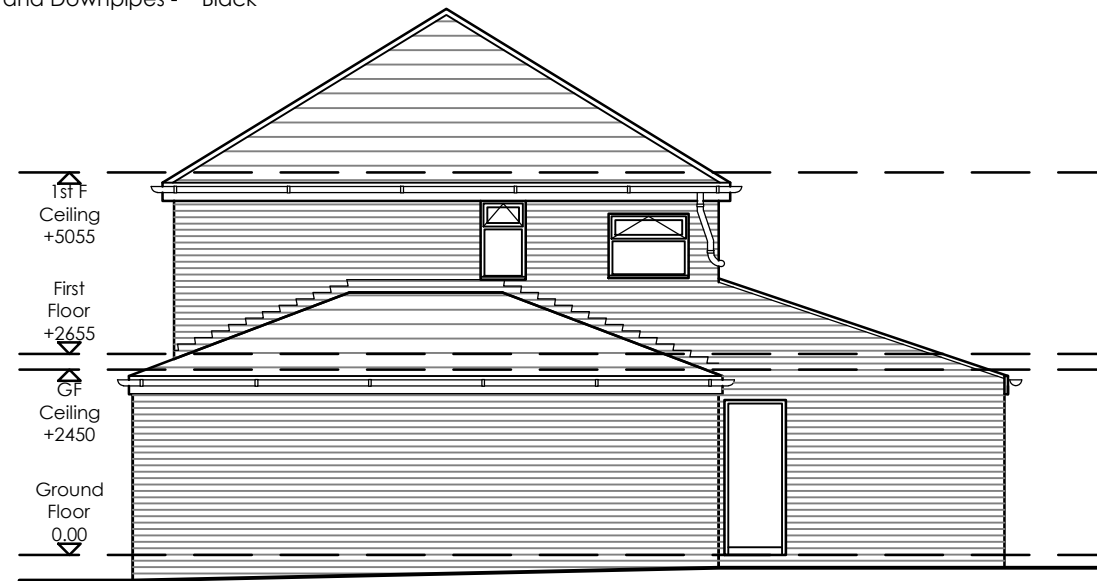

Existing Side Elevation
Scale: 1:100



Existing Rear Elevation
Scale: 1:100

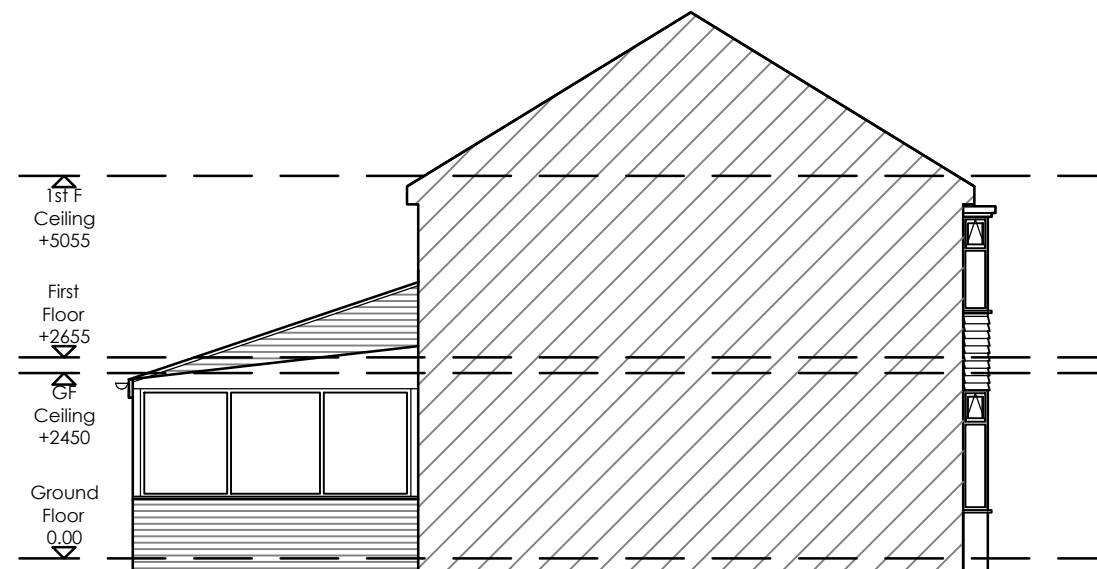

Existing Side Elevation
Scale: 1:100



Site Location Plan
Scale: 1:1250



Key

Site Boundary

REV	Notes	Date	By

CRISP

architecture

Email: studio@crisparchitecture.co.uk

Chartered Institute of
Architectural Technologists
Chartered Practice

Project:		31 Sandy Lane, Prestwich Manchester, M25 9RD	
Drawing Title: Existing Elevations			

Project No:	2104	File Identifier:	2104_72_04
Drawing No:	72_04	Revision:	
Drawn By:	SMH	Checked By:	SMH
Scale:	1:100 @ A3	Date:	22/04/2022

Purpose of Issue: FEASIBILITY			
Drawing Status: PLANNING			