

Materials

- Walls -

Roof -

Windows -

Doors -

Fascia and Soffit -

Guttering and Downpipes -
- Red brick and grey/brown tiles

Grey/brown concrete tile

White PVCu


White PVCu

Black


Black




Proposed Front Elevation
Scale: 1:100

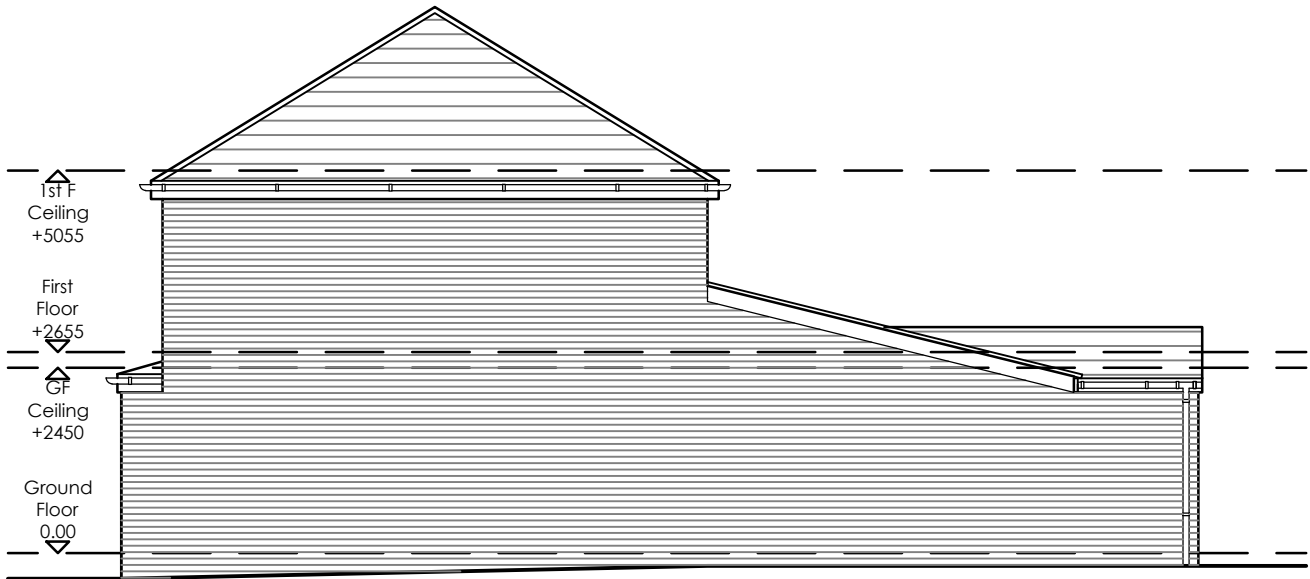

Proposed Side Elevation
Scale: 1:100

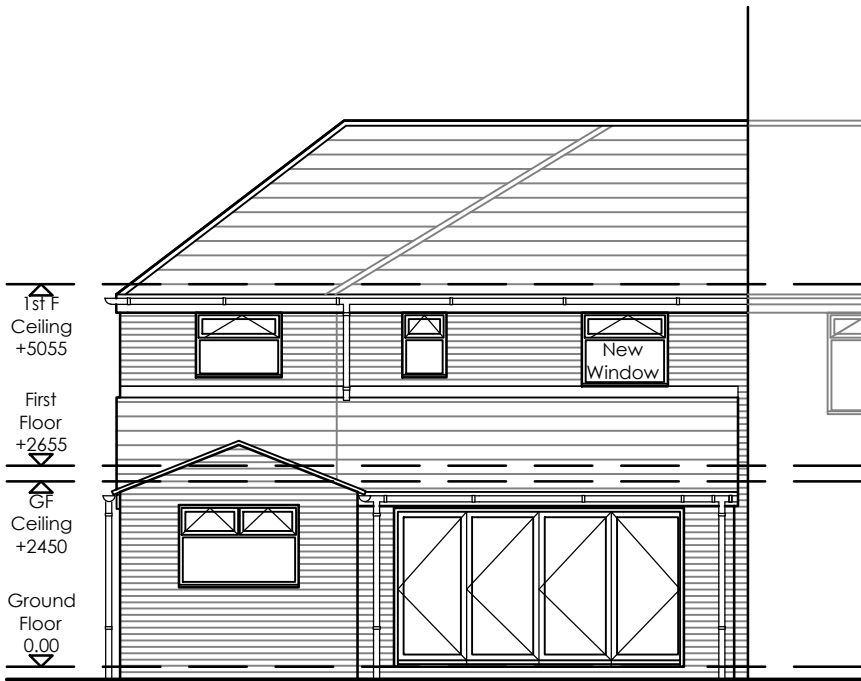

Proposed Rear Elevation
Scale: 1:100

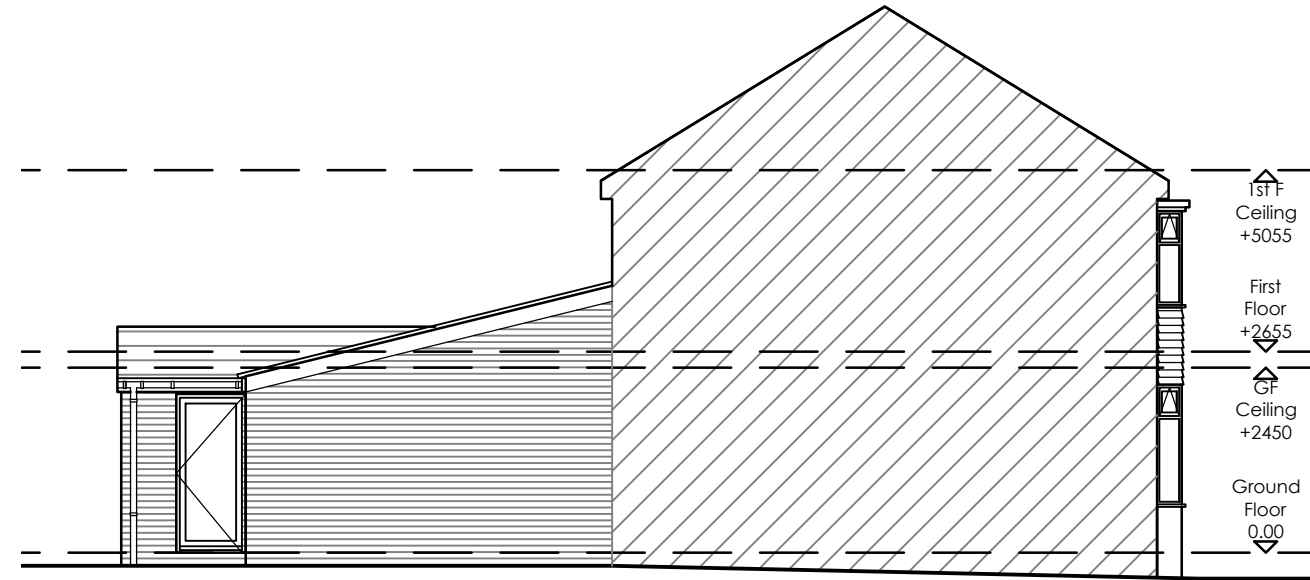

Proposed Side Elevation
Scale: 1:100



Site Location Plan
Scale: 1:1250

Key

Site Boundary

REV	Notes	Date	By

CRISP

architecture

Email: studio@crisparchitecture.co.uk

Chartered Institute of Architectural Technologists

Chartered Practice

Project: 31 Sandy Lane, Prestwich Manchester, M25 9RD	
Drawing Title: Proposed Elevations	
Project No: 2104	File Identifier:2104_72_07
Drawing No: 72_07	Revision:
Drawn By: SMH	Checked By:SMH
Scale: 1:100 @ A3	Date: 22/04/2022
Purpose of Issue: F E A S I B I L I T Y	
Drawing Status: P L A N N I N G	