


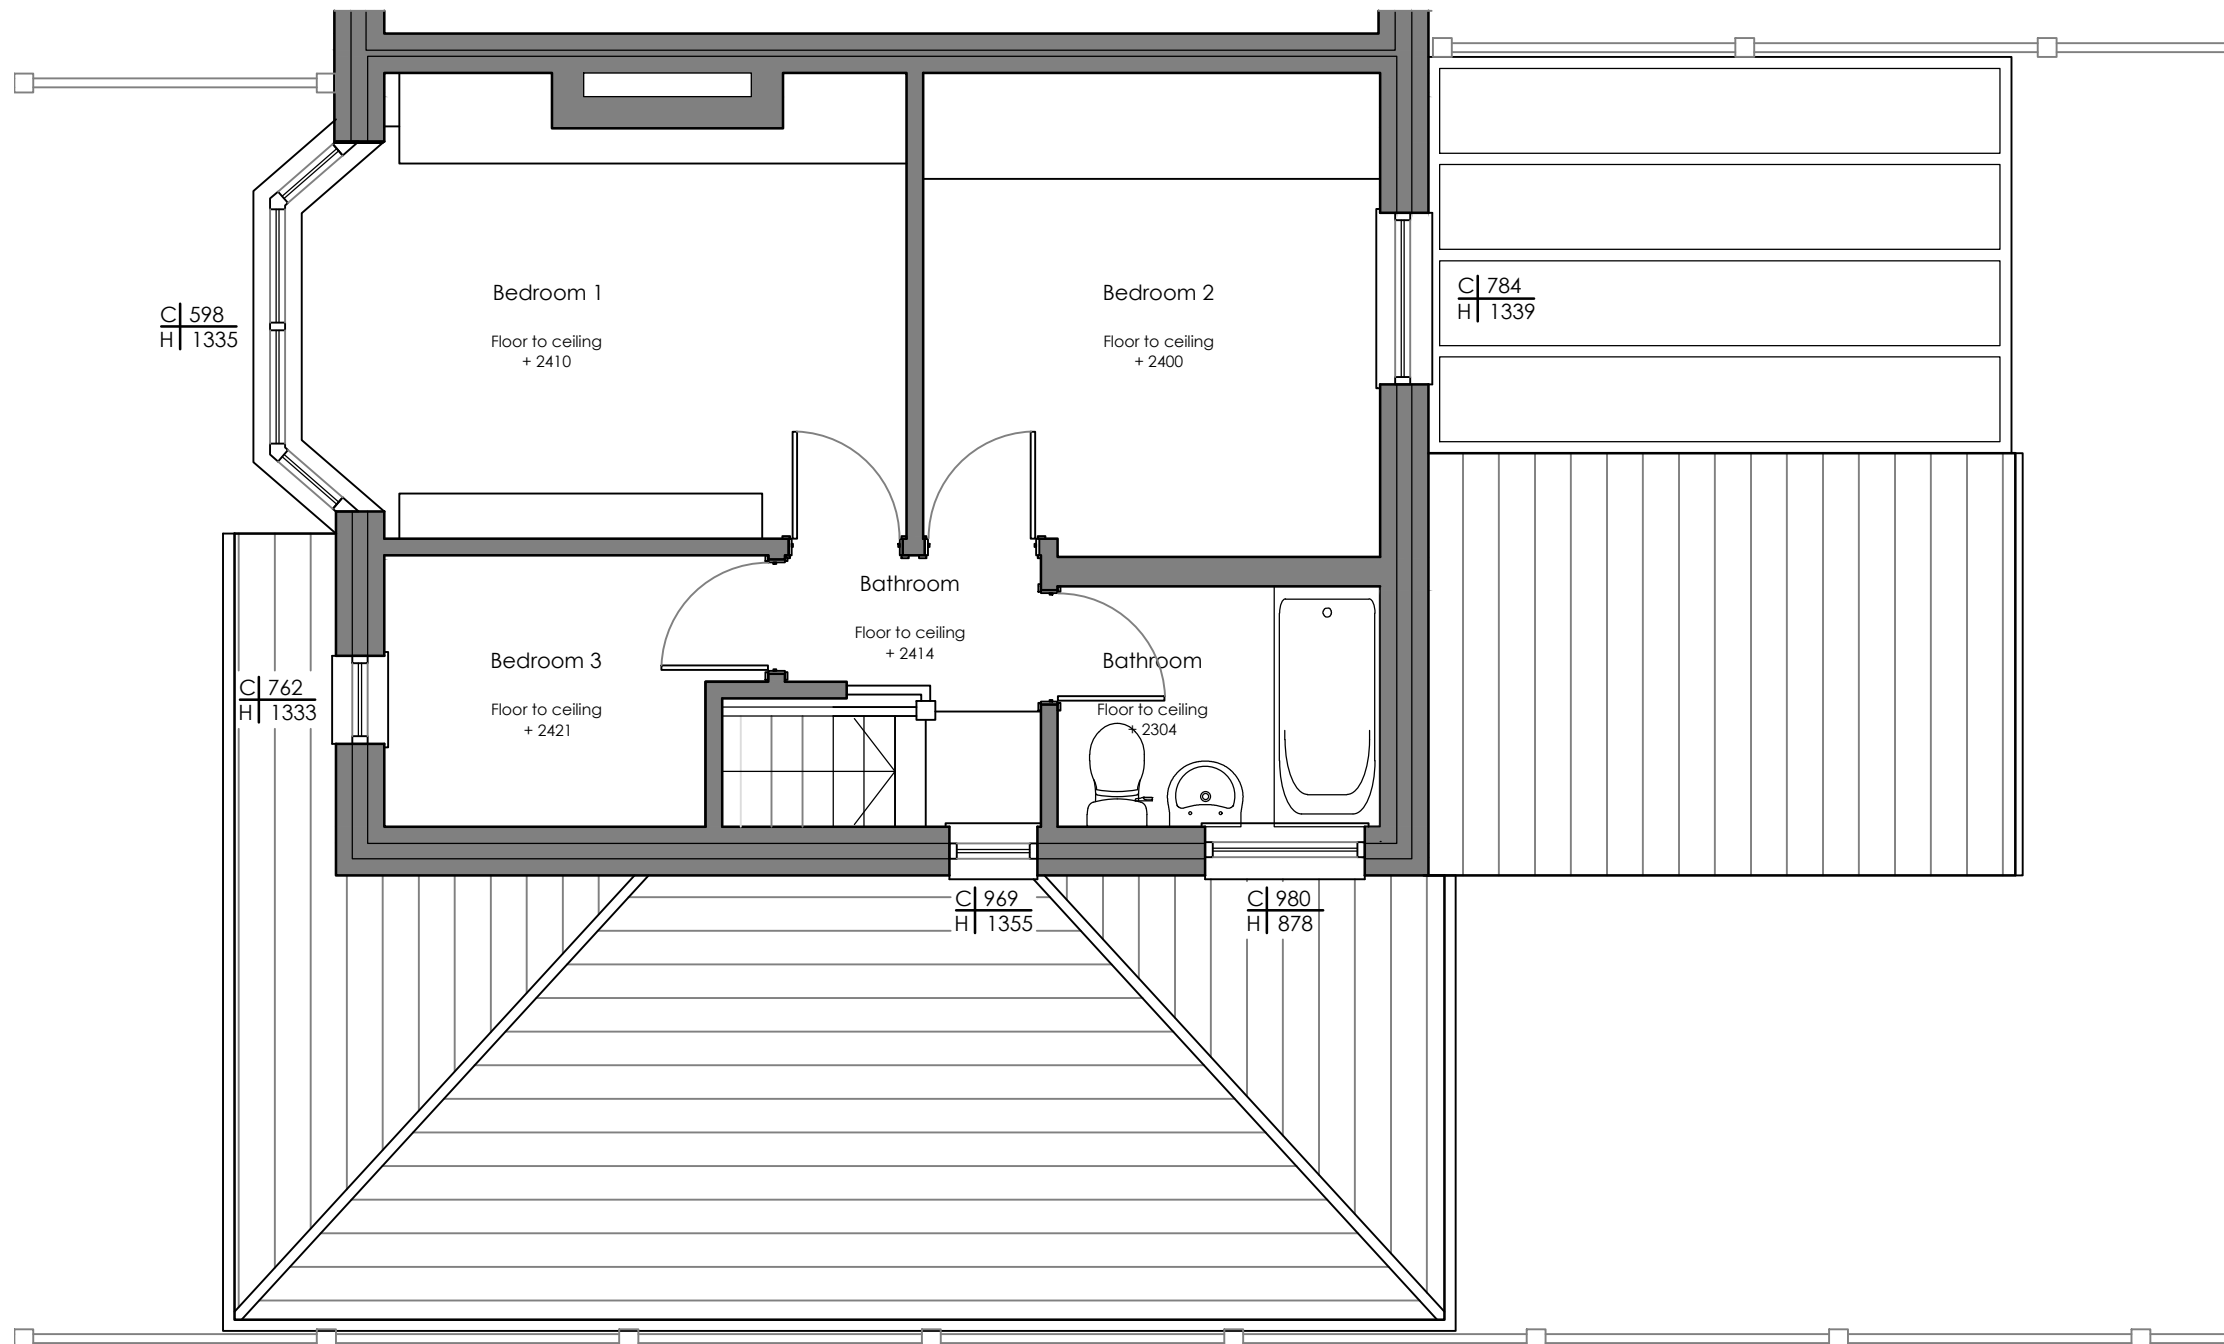

Existing First Floor Plan
Scale: 1:50



Site Location Plan
Scale: 1:1250



Key

Site Boundary

REV	Notes	Date	By

CRISP

architecture

Email: studio@crisparchitecture.co.uk

Chartered Institute of
Architectural Technologists
Chartered Practice

Project:		31 Sandy Lane, Prestwich Manchester, M25 9RD	
Drawing Title: Existing First Floor Plan			
Project No: 2104		File Identifier:2104_72_03	
Drawing No: 72_03		Revision:	
Drawn By: SMH		Checked By:SMH	
Scale: 1:50 @ A3		Date: 22/04/2022	
Purpose of Issue: FEASIBILITY			
Drawing Status: PLANNING			