


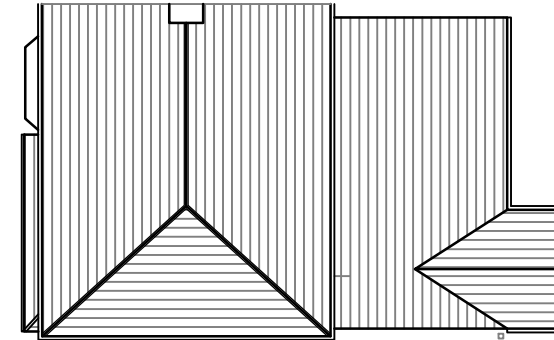

Proposed Roof Plan
Scale: 1:200




Site Location Plan
Scale: 1:1250



Key

Site Boundary

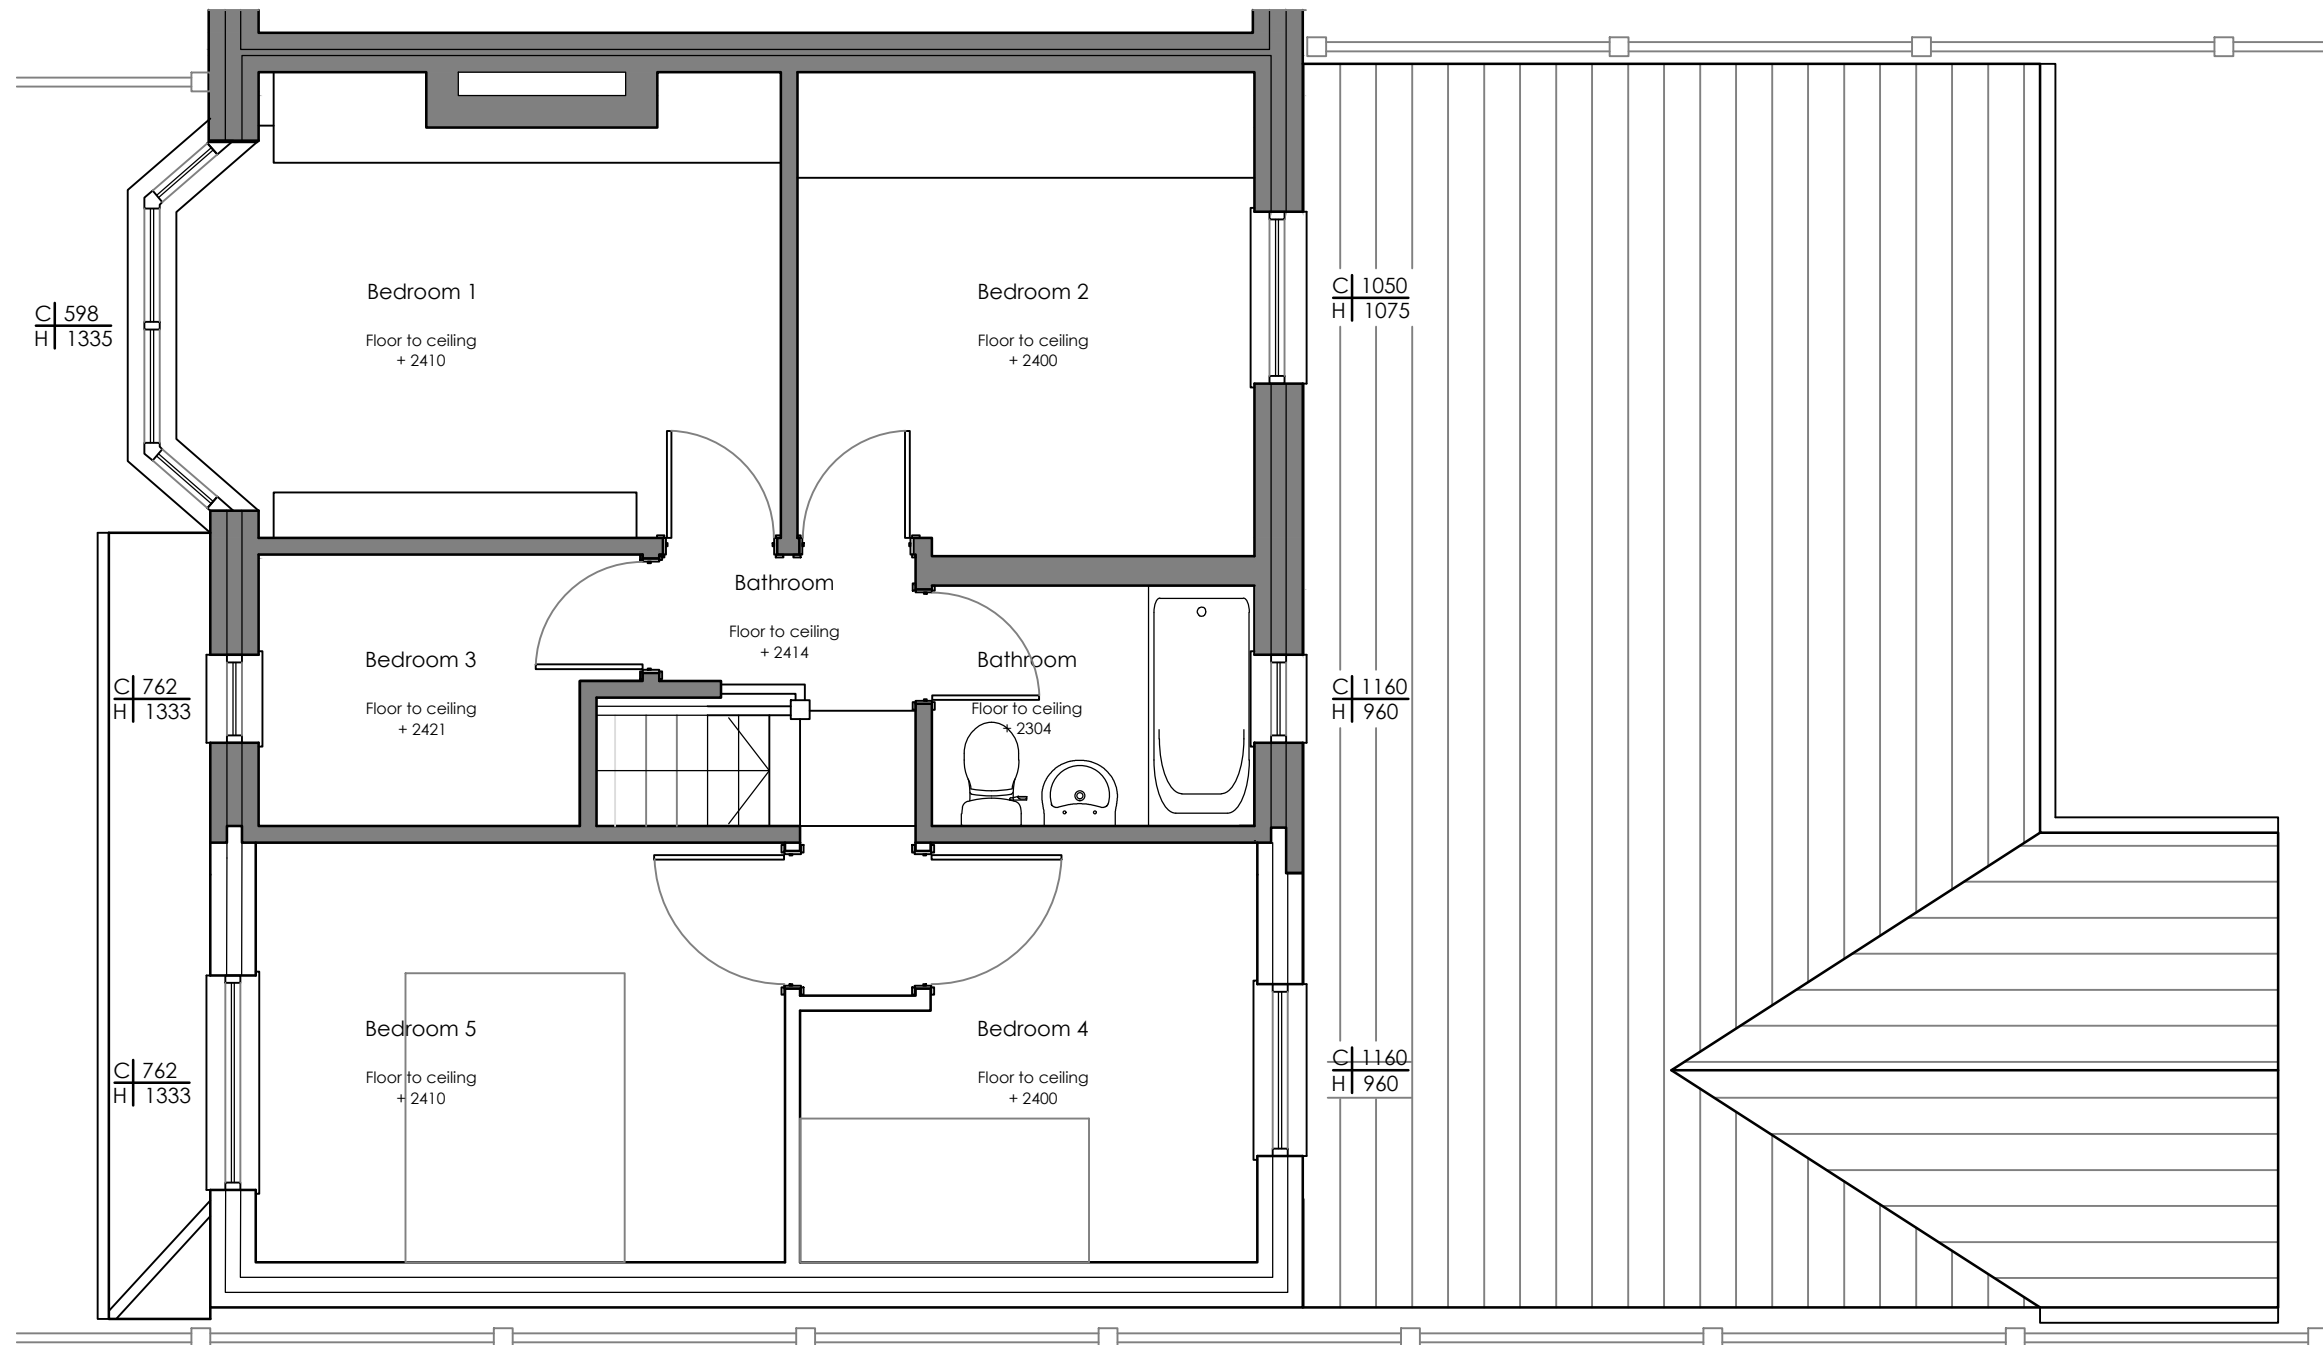

Proposed First Floor Plan
Scale: 1:50

REV	Notes	Date	By

CRISP

architecture

Email: studio@crisparchitecture.co.uk

Chartered Institute of
Architectural Technologists
Chartered Practice

Project:		31 Sandy Lane, Prestwich Manchester, M25 9RD	
Drawing Title: Proposed First Floor Plan			

Project No:	2104	File Identifier:	2104_72_06
Drawing No:	72_06	Revision:	
Drawn By:	SMH	Checked By:	SMH
Scale:	1:50 @ A3	Date:	22/04/2022

Purpose of Issue: FEASIBILITY

Drawing Status: PLANNING