



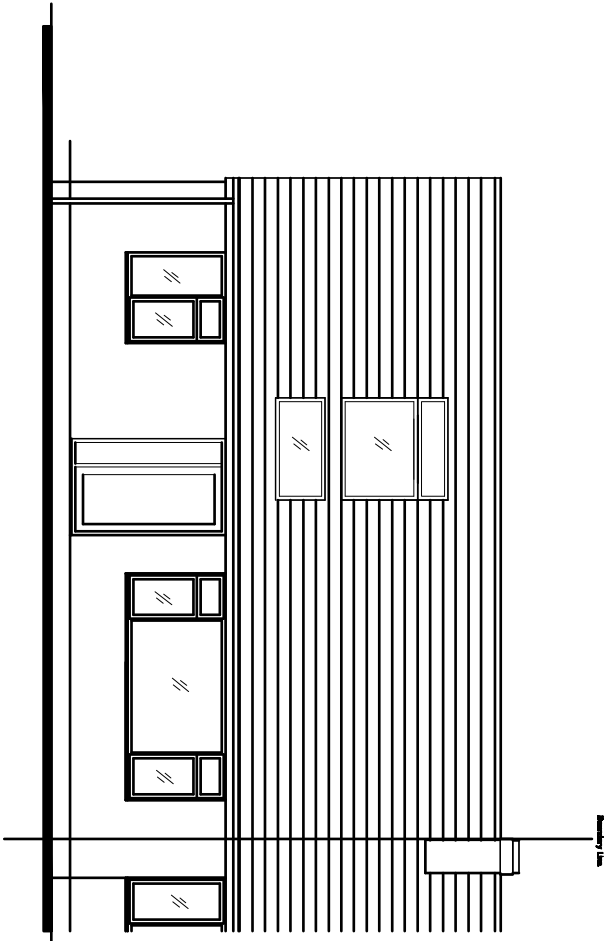

EXISTING FRONT ELEVATION.

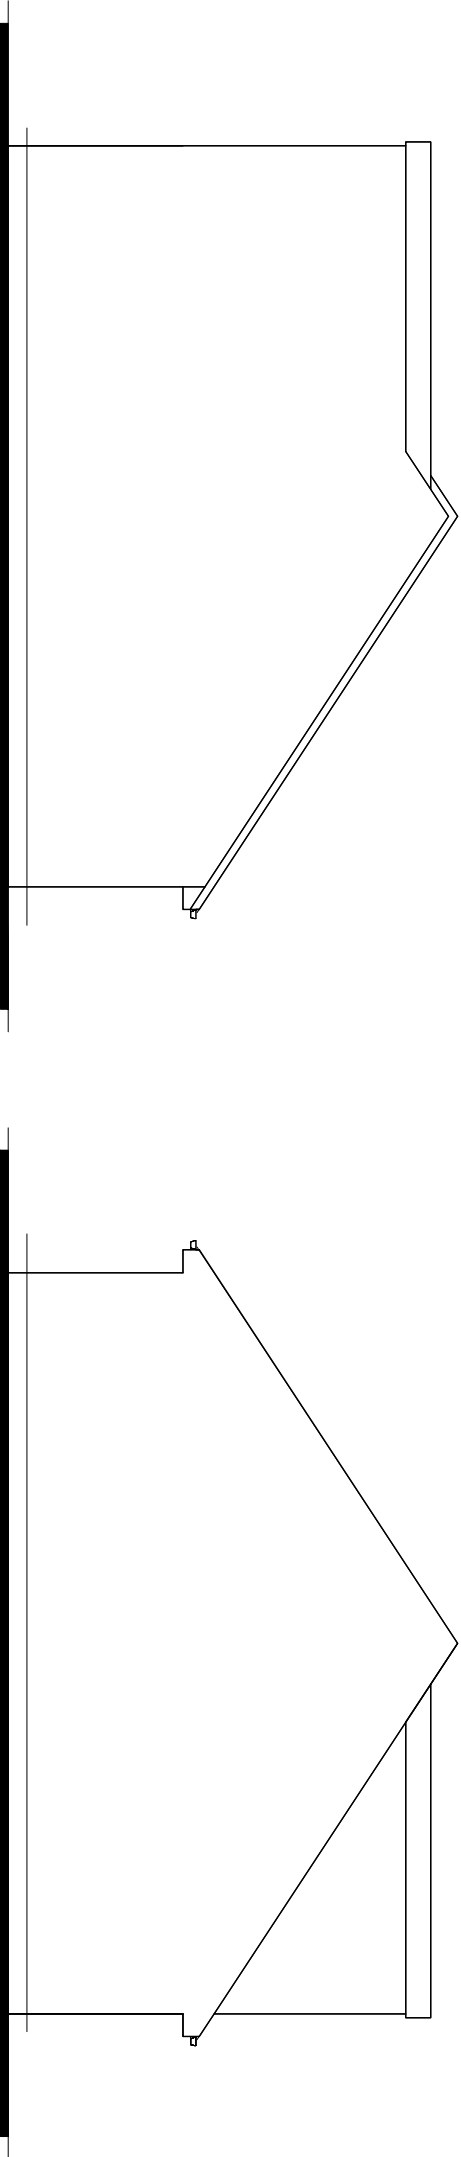

EXISTING SIDE ELEVATION.

EXISTING SIDE ELEVATION.

RevisionA - Rooflights Amended. - 28th August 2023.	Title :PROPOSED FRONT DORMERS.	Project :18, WHITBURN DRIVE, BURY, BL9 1EH	MTC DesignsScale 1:100 @ A3Date: June 2023.	31 Exford Drive Bolton BL2 6TB T: 01204 418714 L: 07700005014 Email: info@mtcdesigns.co.uk
			Drawing No: P01A	