

This drawing and design concept is the property of PPY design. It should not be reproduced without written permission

The Engine Shed
Rowlands Road
Somerset


scale 1:50 @ A2
May 2024

PM10-09A Proposed Bin Enclosure


PPY design Ltd

2 Helmsshore Road, Holcombe Village
Ramsbottom, Lancashire BL8 4PA
Gary Dearden (BA(hons) DipArch RIBA
gary@ppy-design.co.uk www.ppy-design.co.uk
tel/ fax 01706 822731 mobile 07112 669482

A Bin store changed 19.09.2024

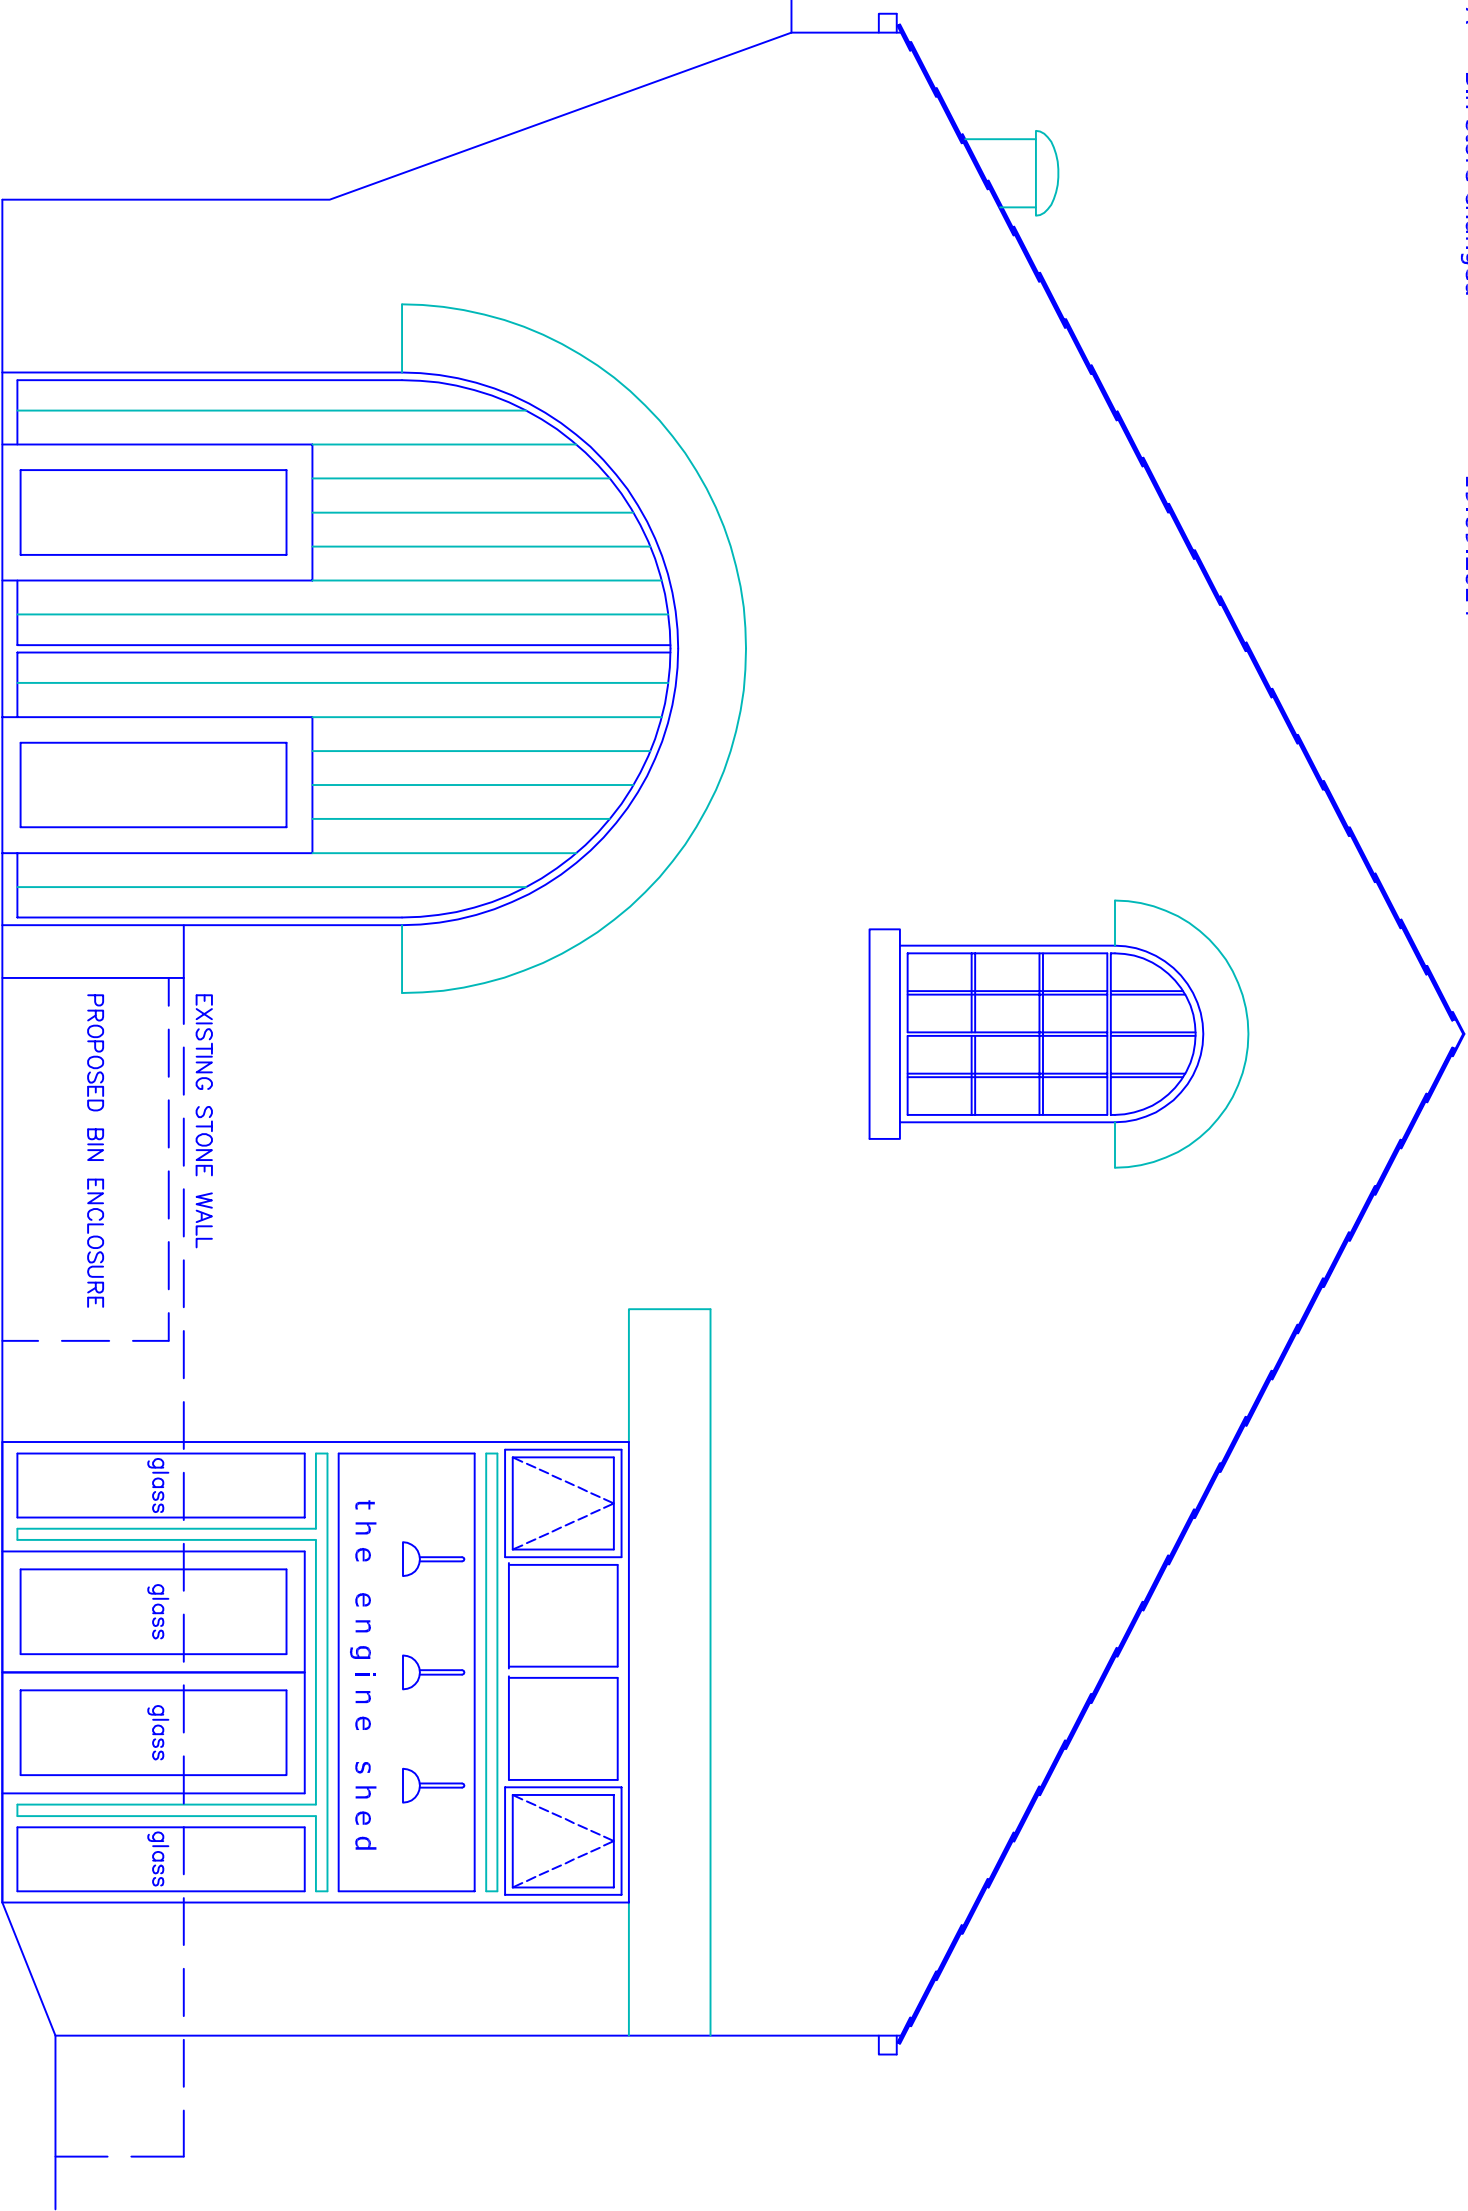

PROPOSED NORTH ELEVATION

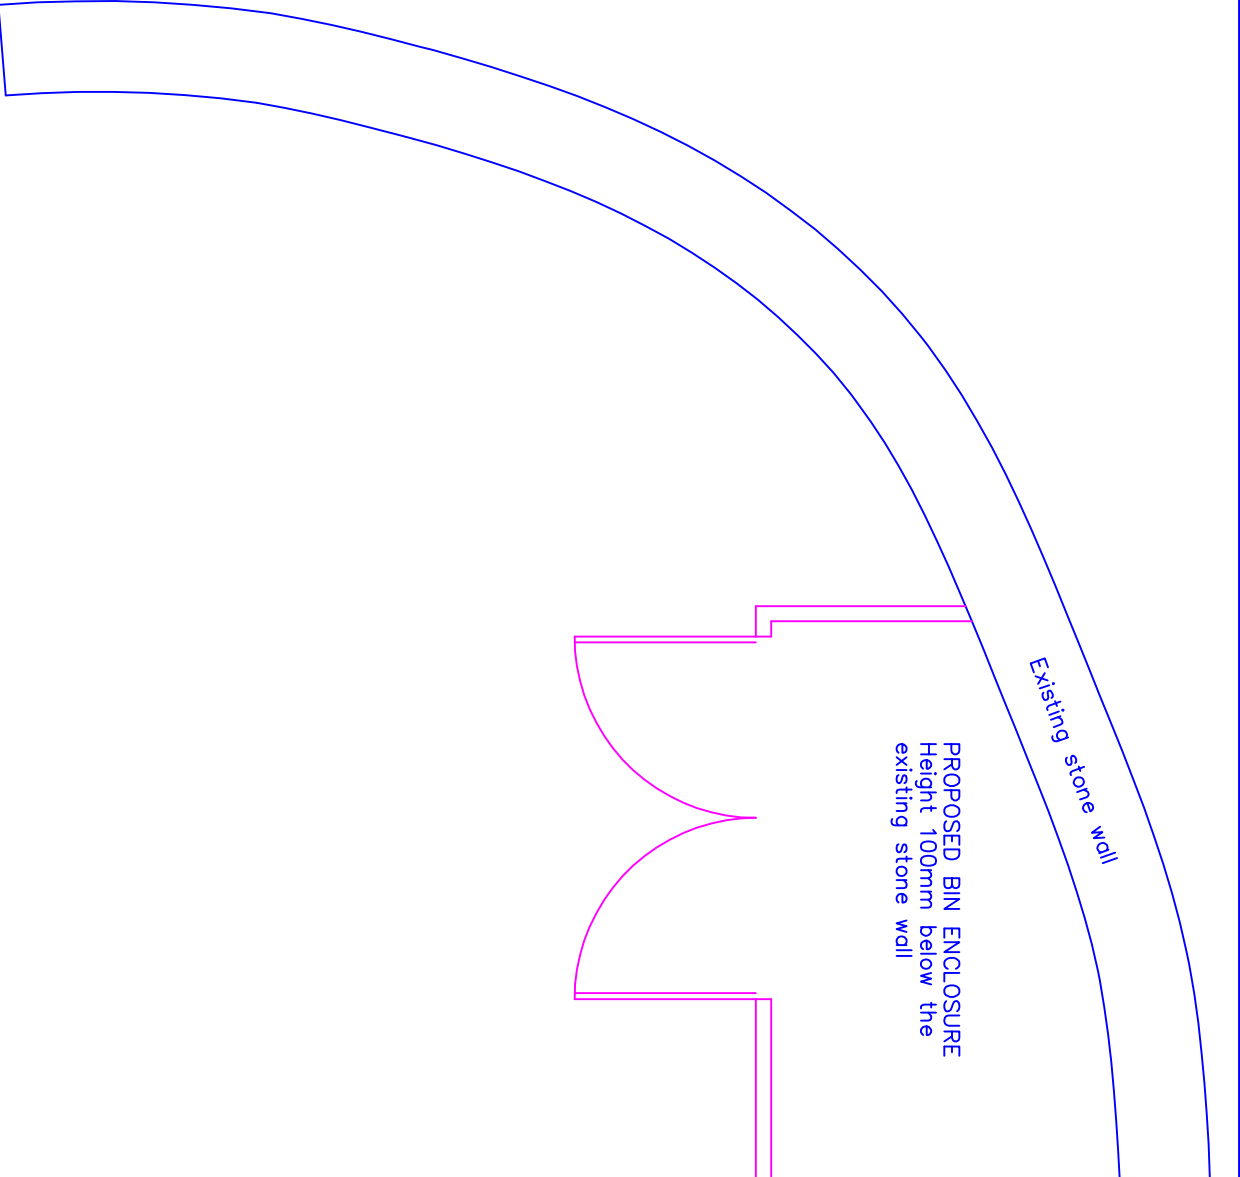

PROPOSED WEST ELEVATION

