


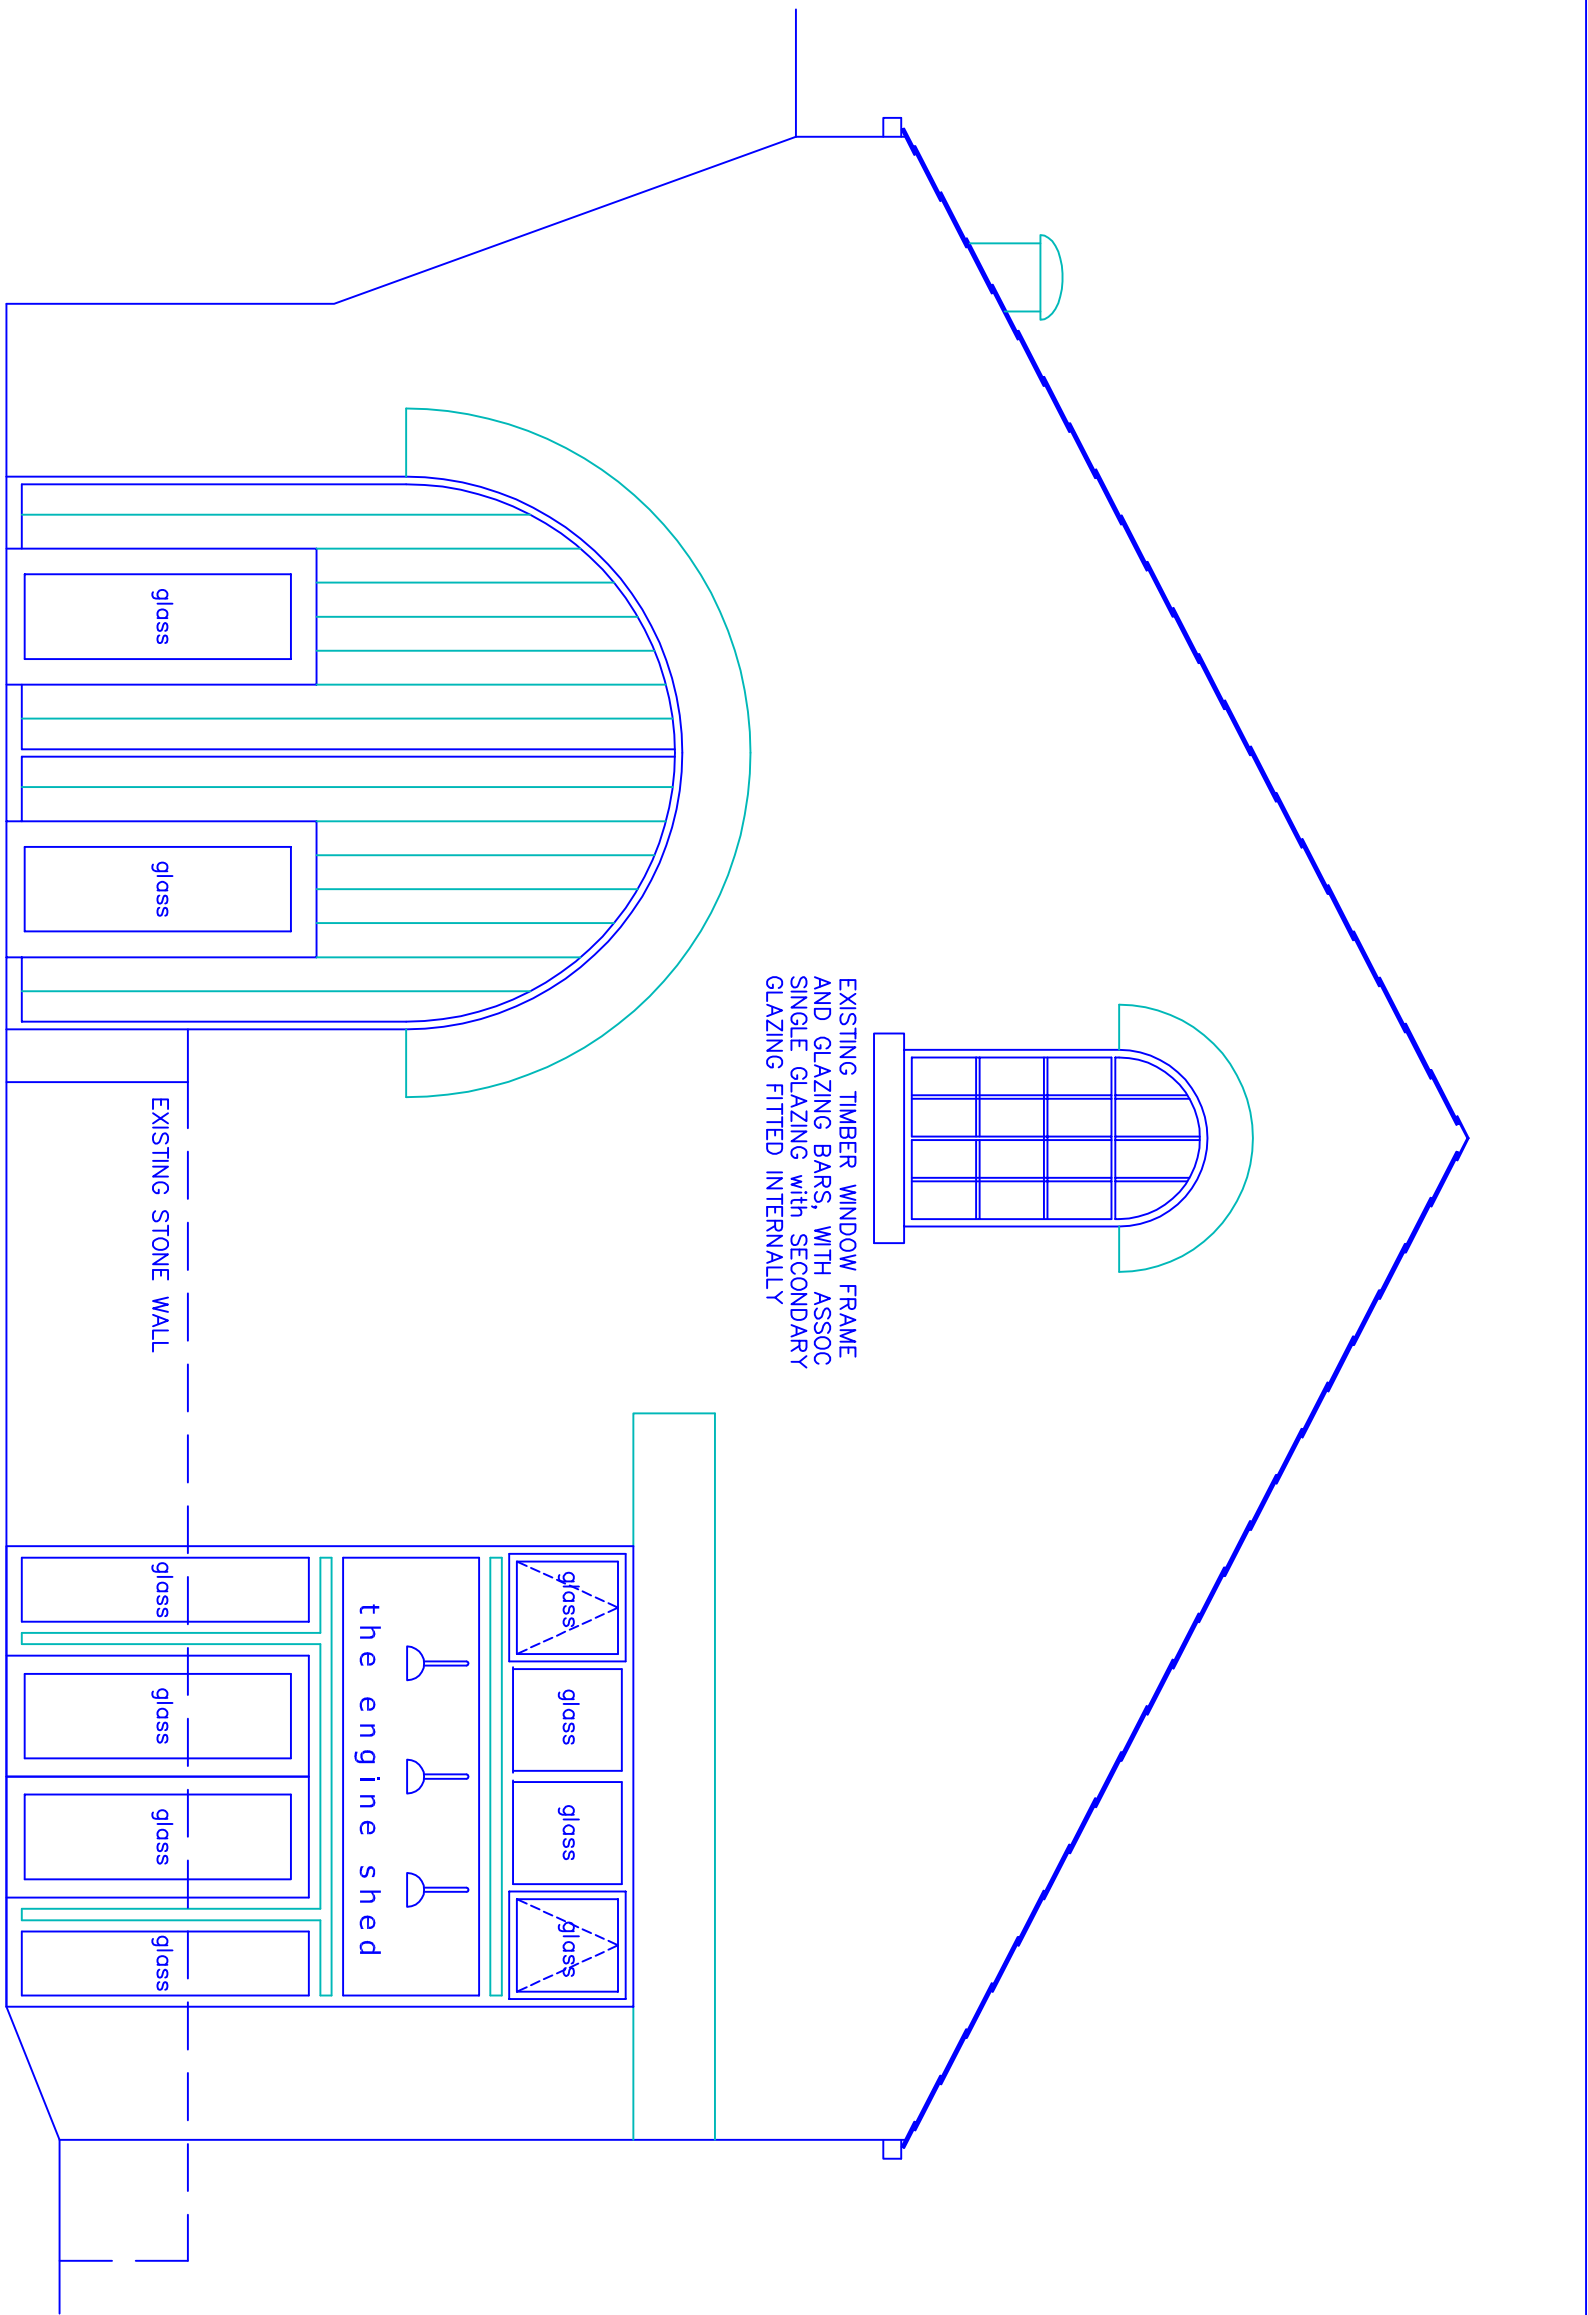


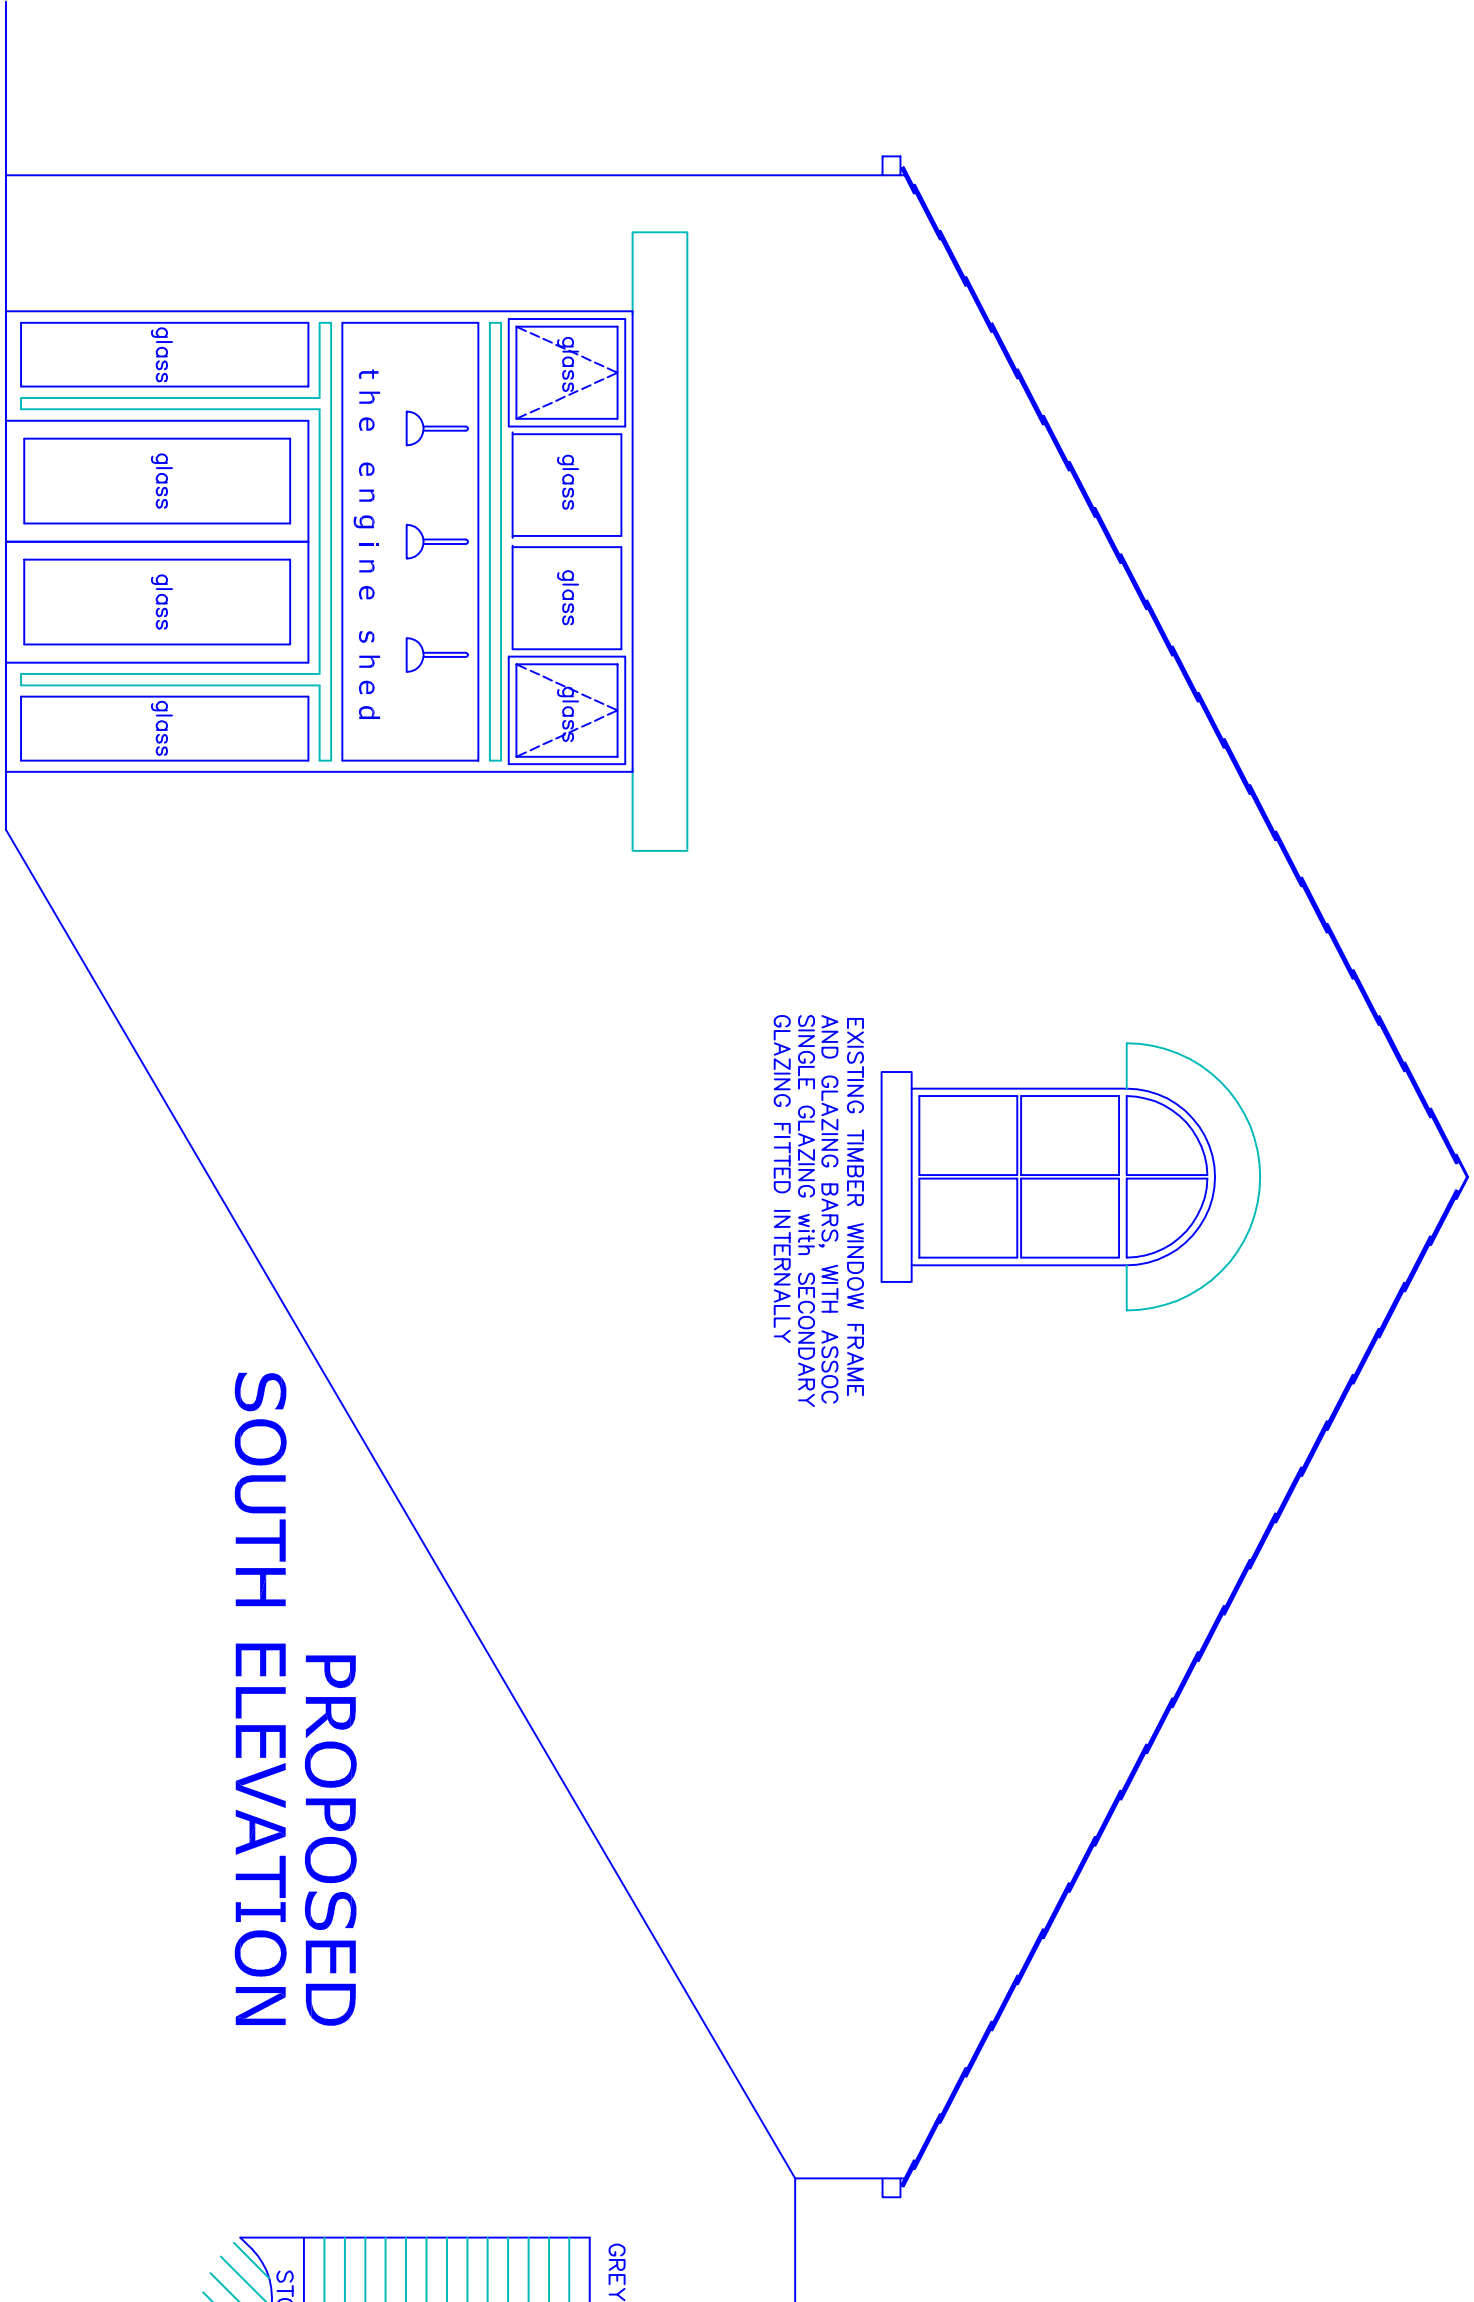


PROPOSED NORTH ELEVATION

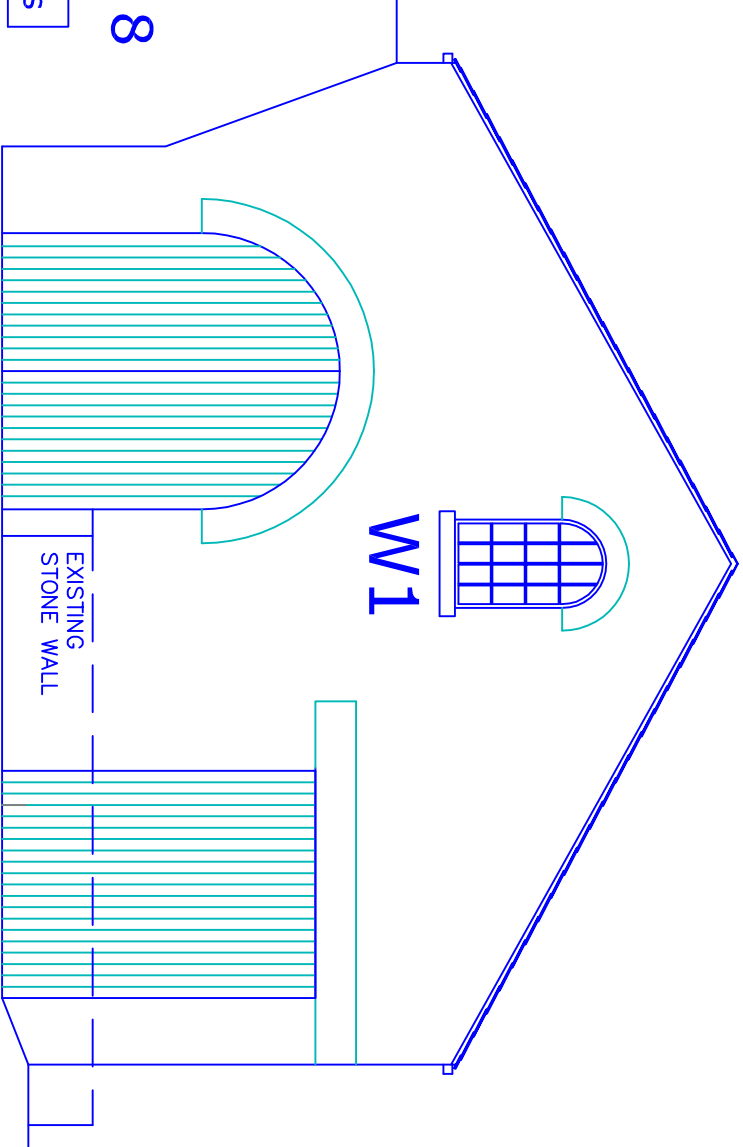


PROPOSED SOUTH ELEVATION

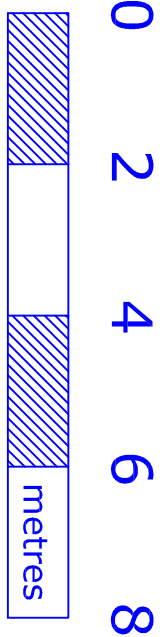



EXISTING NORTH ELEVATION

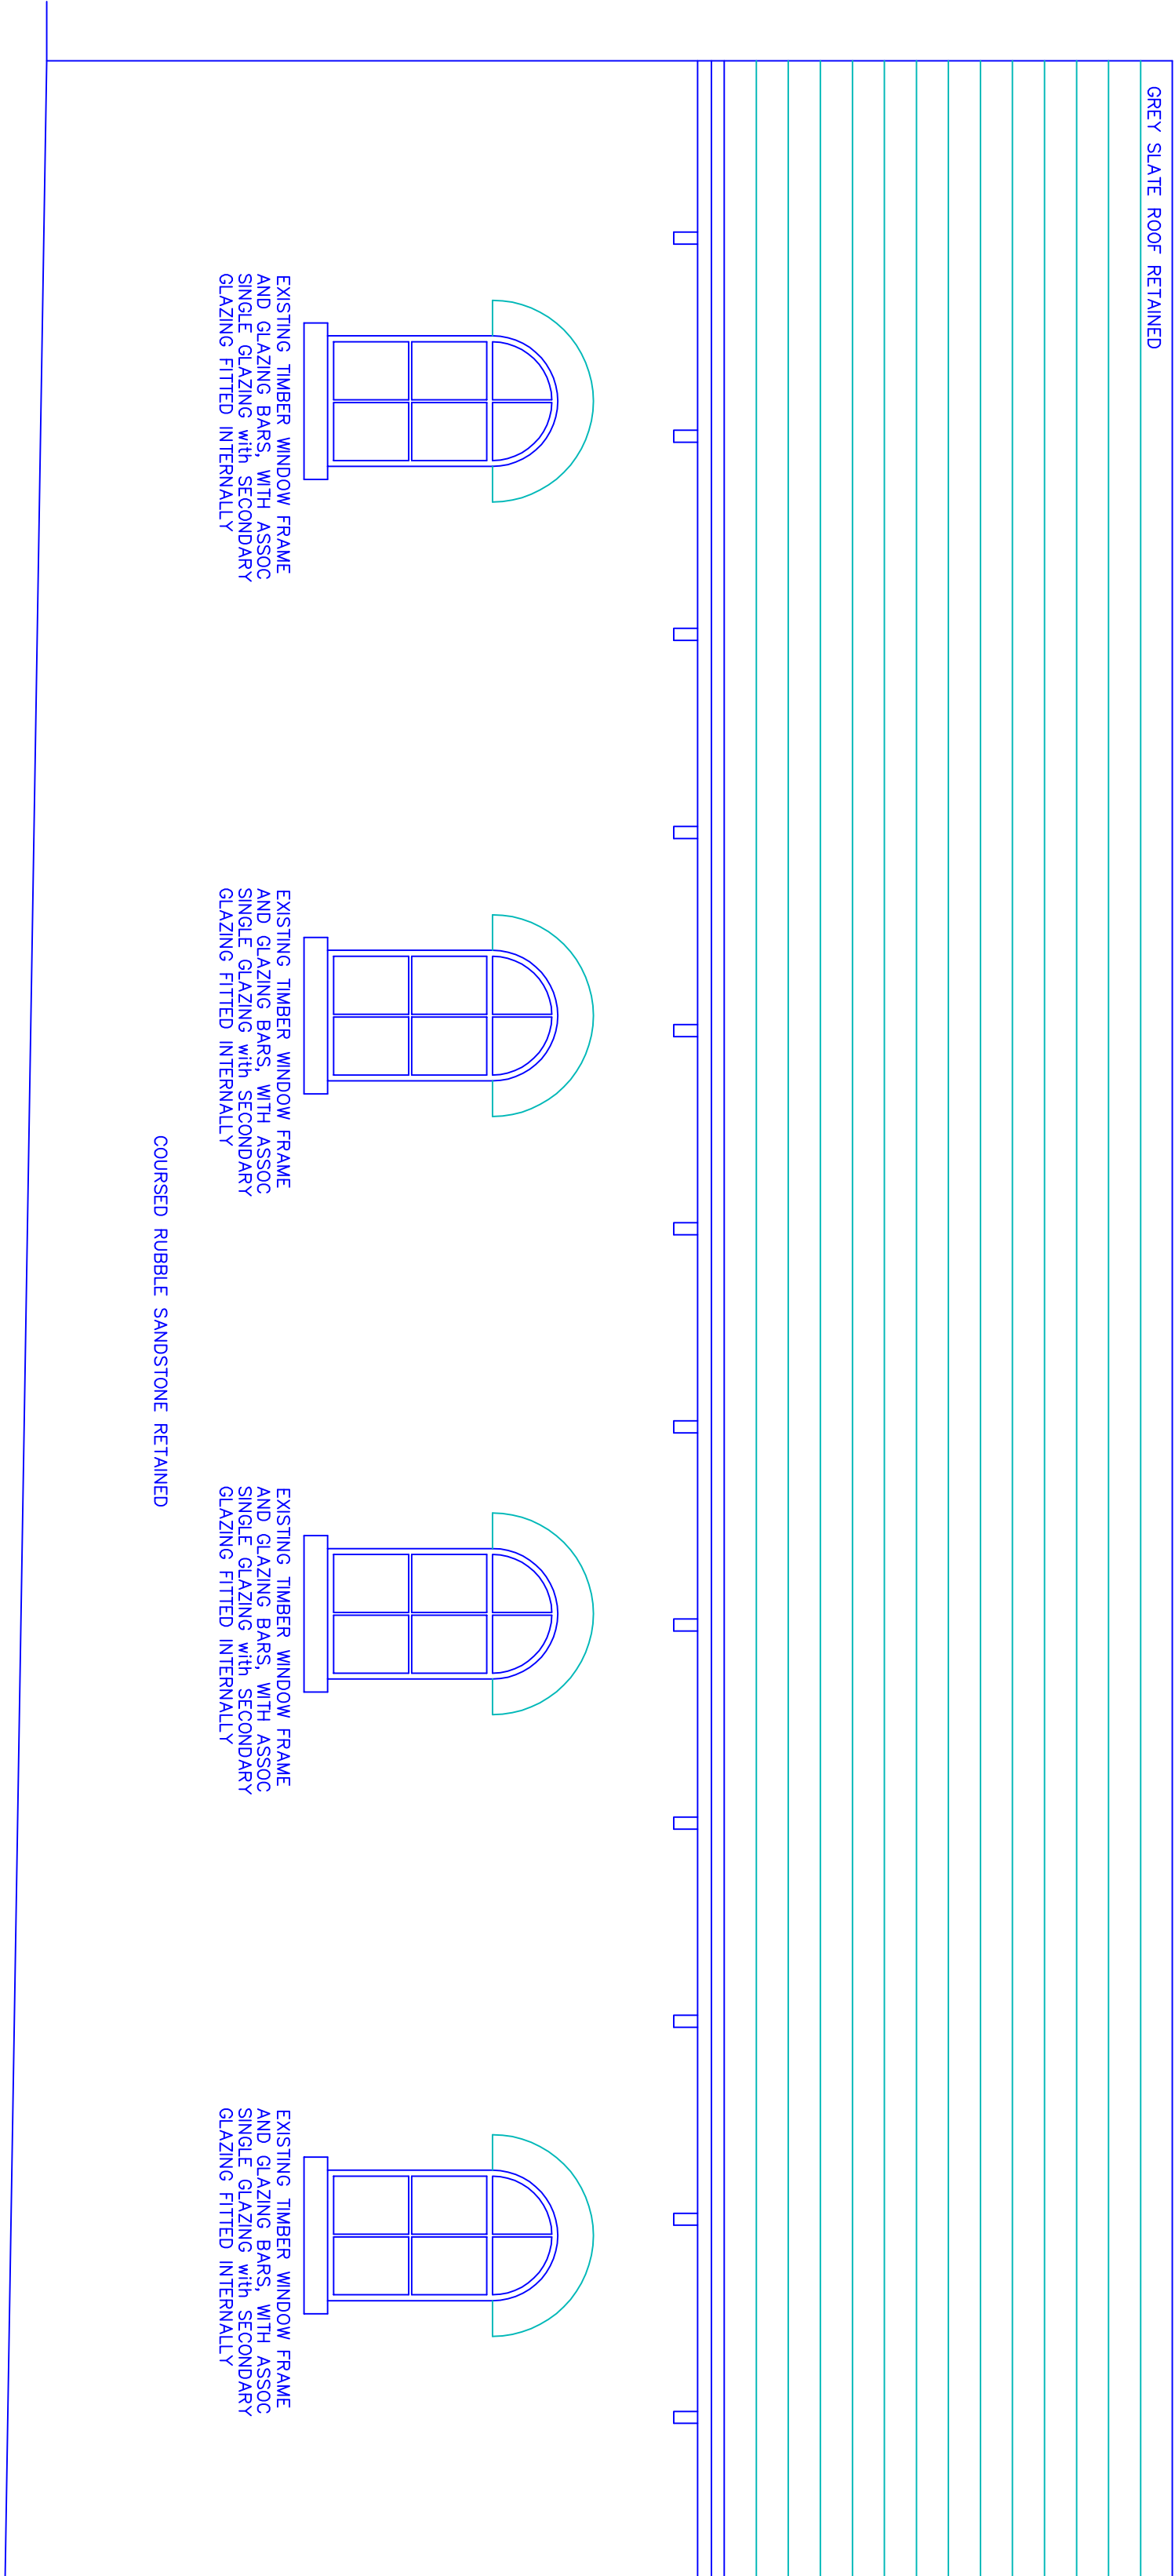


PROPOSED WEST ELEVATION

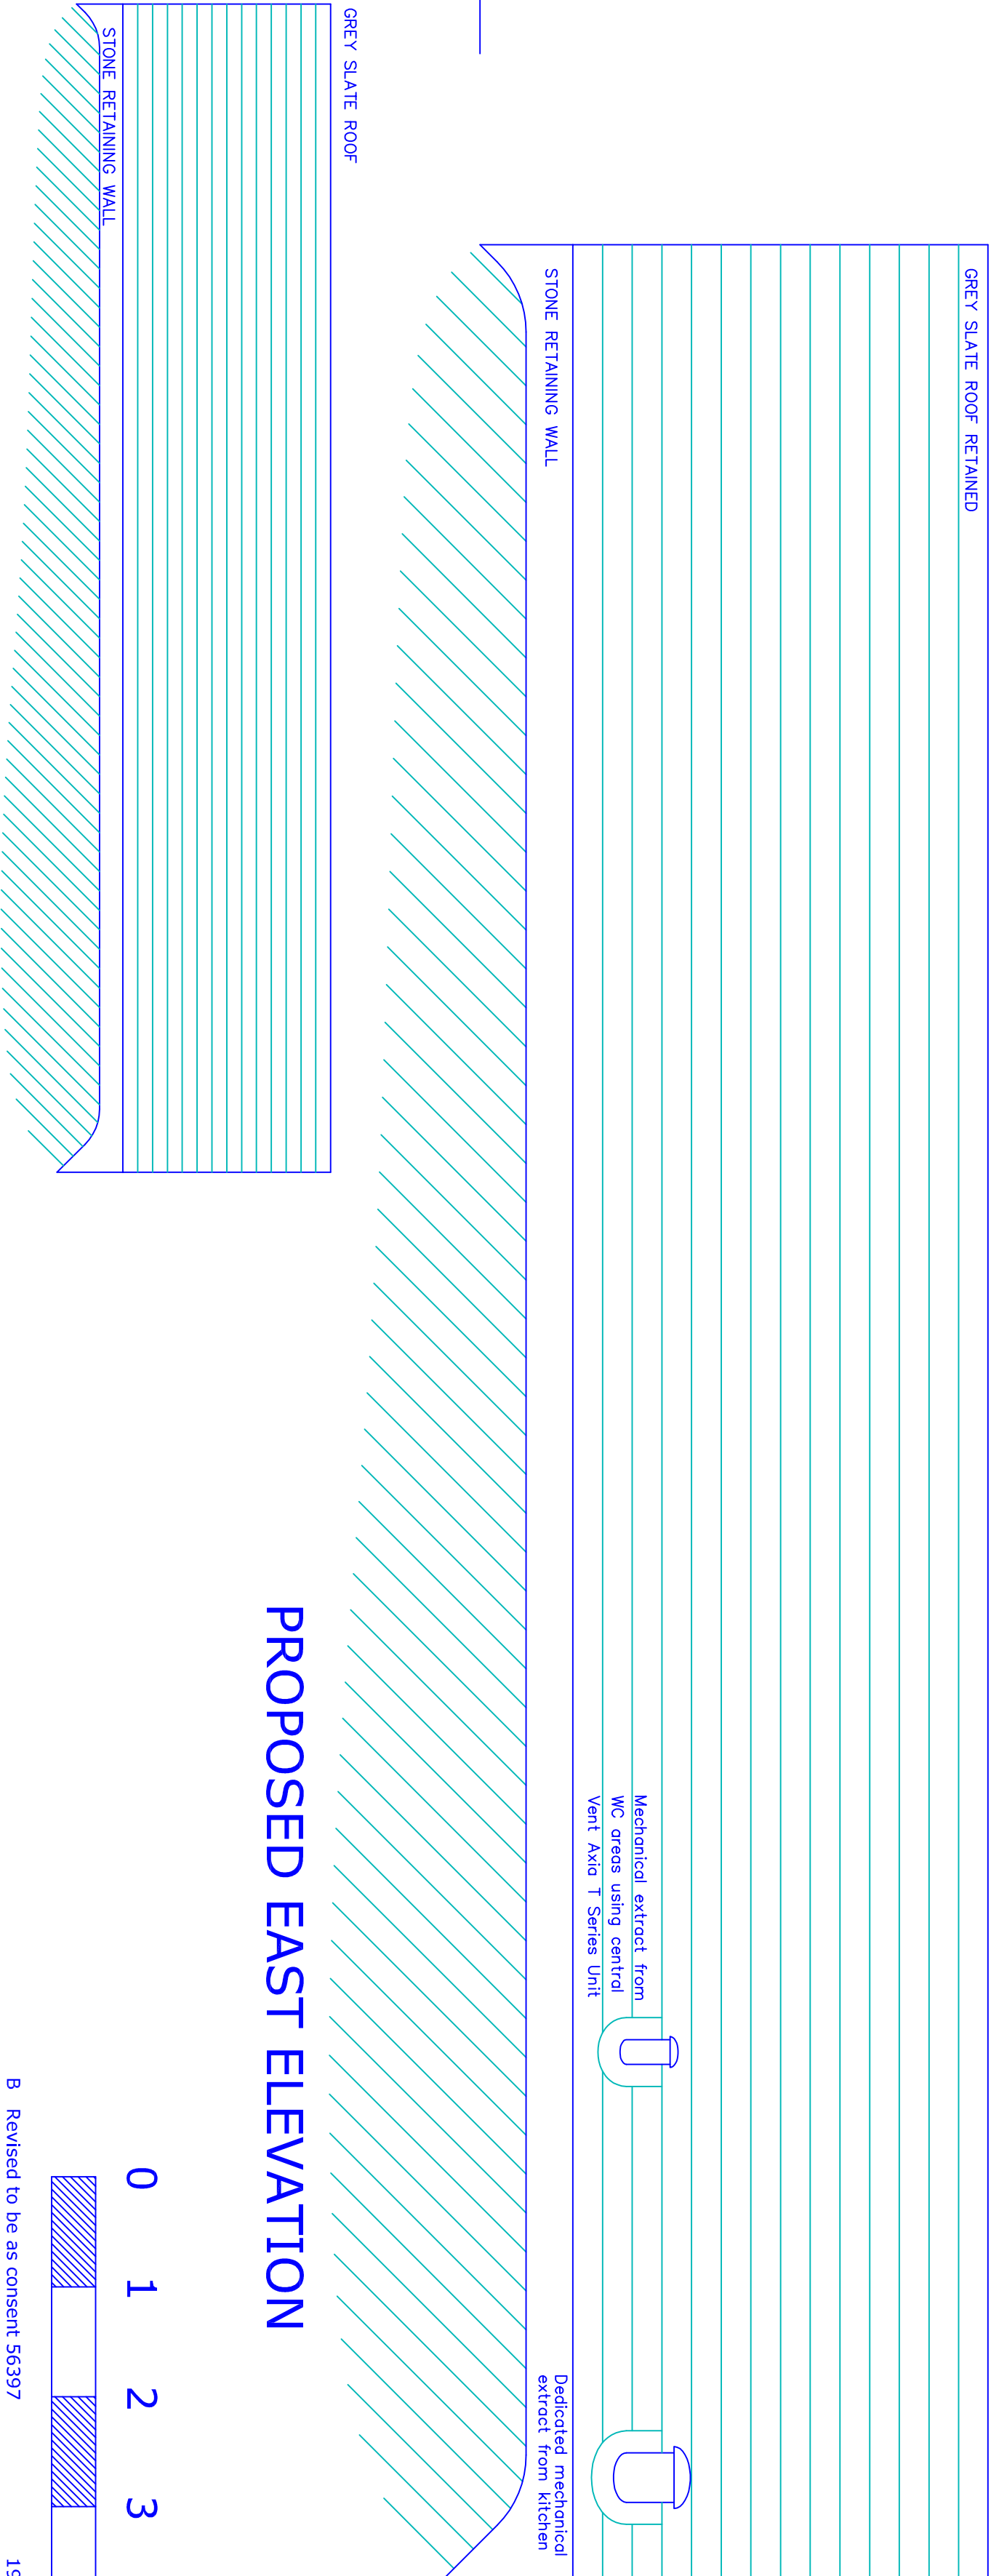

PROPOSED EAST ELEVATION

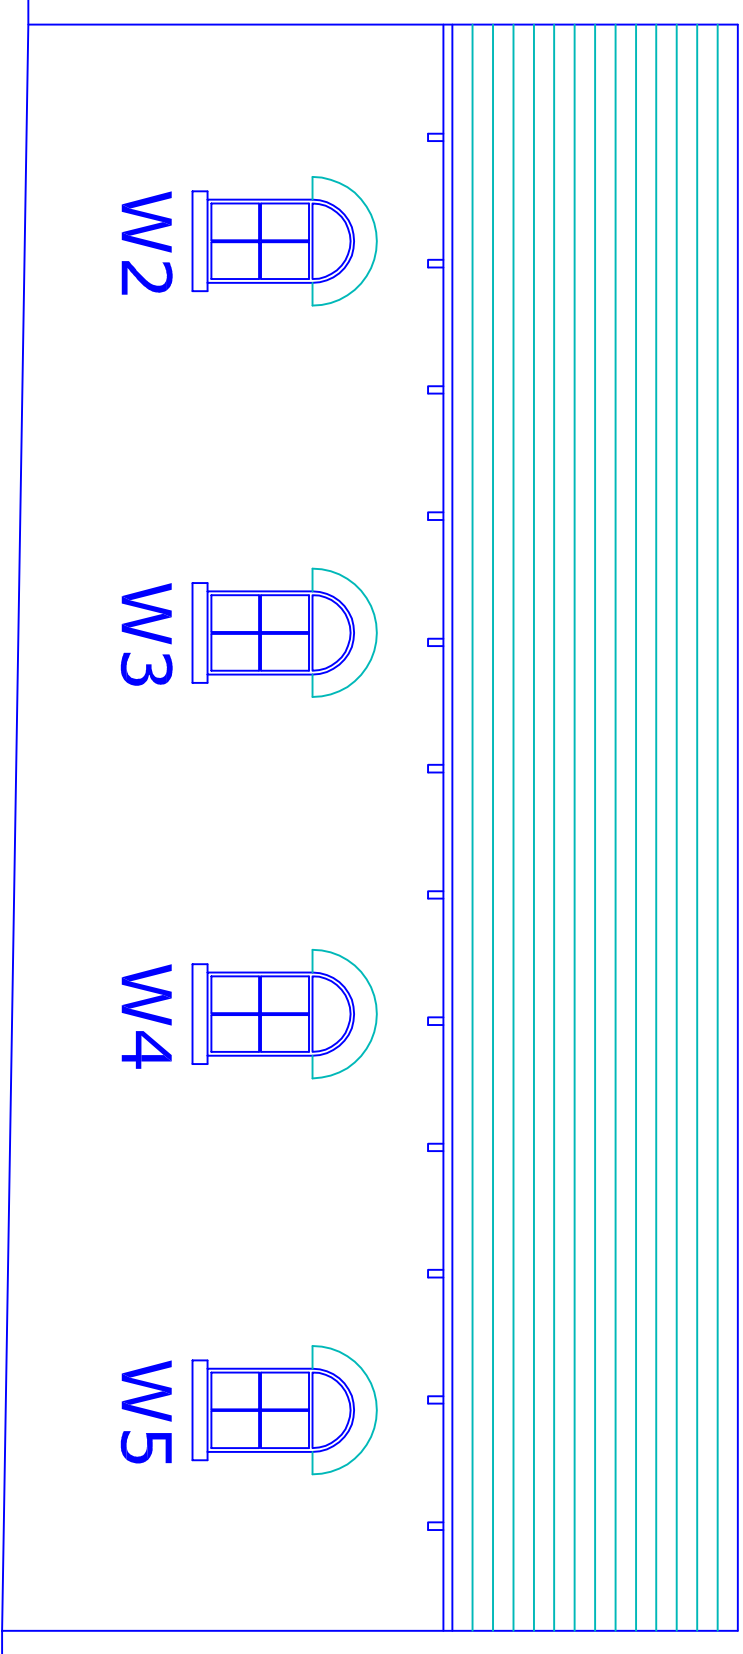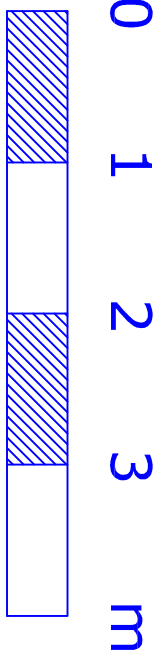

EXISTING WEST ELEVATION

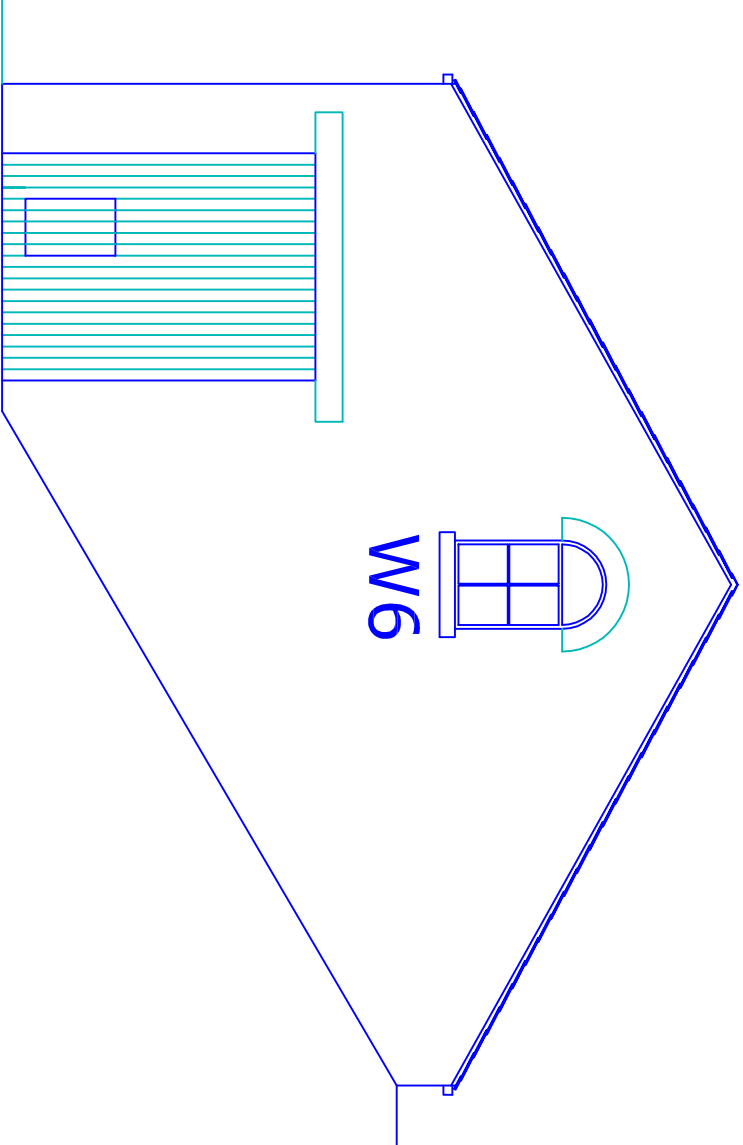

EXISTING SOUTH ELEVATION

The Engine Shed
Rowlands Road
Summerset

scale 1:50 1:100 @ A1
May 2024

PM10-06B

Existing & Proposed
Elevations

PPY design Ltd

2 Helmsore Road, Holcombe Village
Ramsbottom, Lancashire BL8 4PA
Gary Peardon (BA(hons)) DipArch RIBA
gary@ppy-design.co.uk www.ppy-design.co.uk
t4d / fax 01706 822751 mobile 07712 669482

19.09.2024
11.07.2024
B Revised to be as consent S6397
A Windows single glazed with secondary glazing
This drawing and design concept is the property of PPY design. It should not be reproduced without written permission