



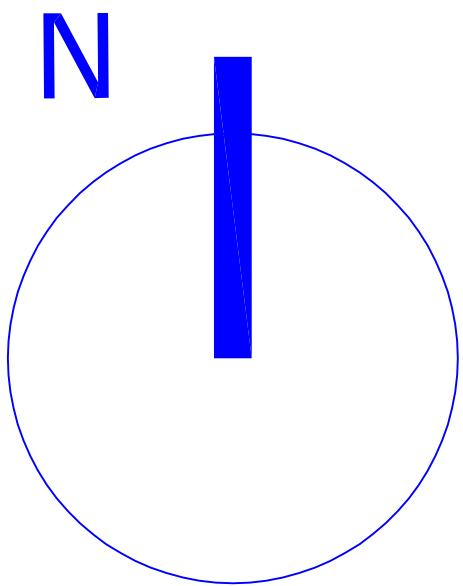

Topographical Survey by Chris Partington Land Surveyors.
Reproduced with their permission.

NOTE:
AT THE TIME THE SURVEY WAS UNDERTAKEN, THERE WAS A GROUND FROST
AND IT HAD BEEN SNOWING. WHILST EVERY EFFORT WAS TAKEN TO ENSURE
ALL COVERS/SERVICES WERE LOCATED AND SURVEYED PLEASE BE AWARE
THERE MAY BE SOME WHICH WERE COVERED BY THE SNOW.

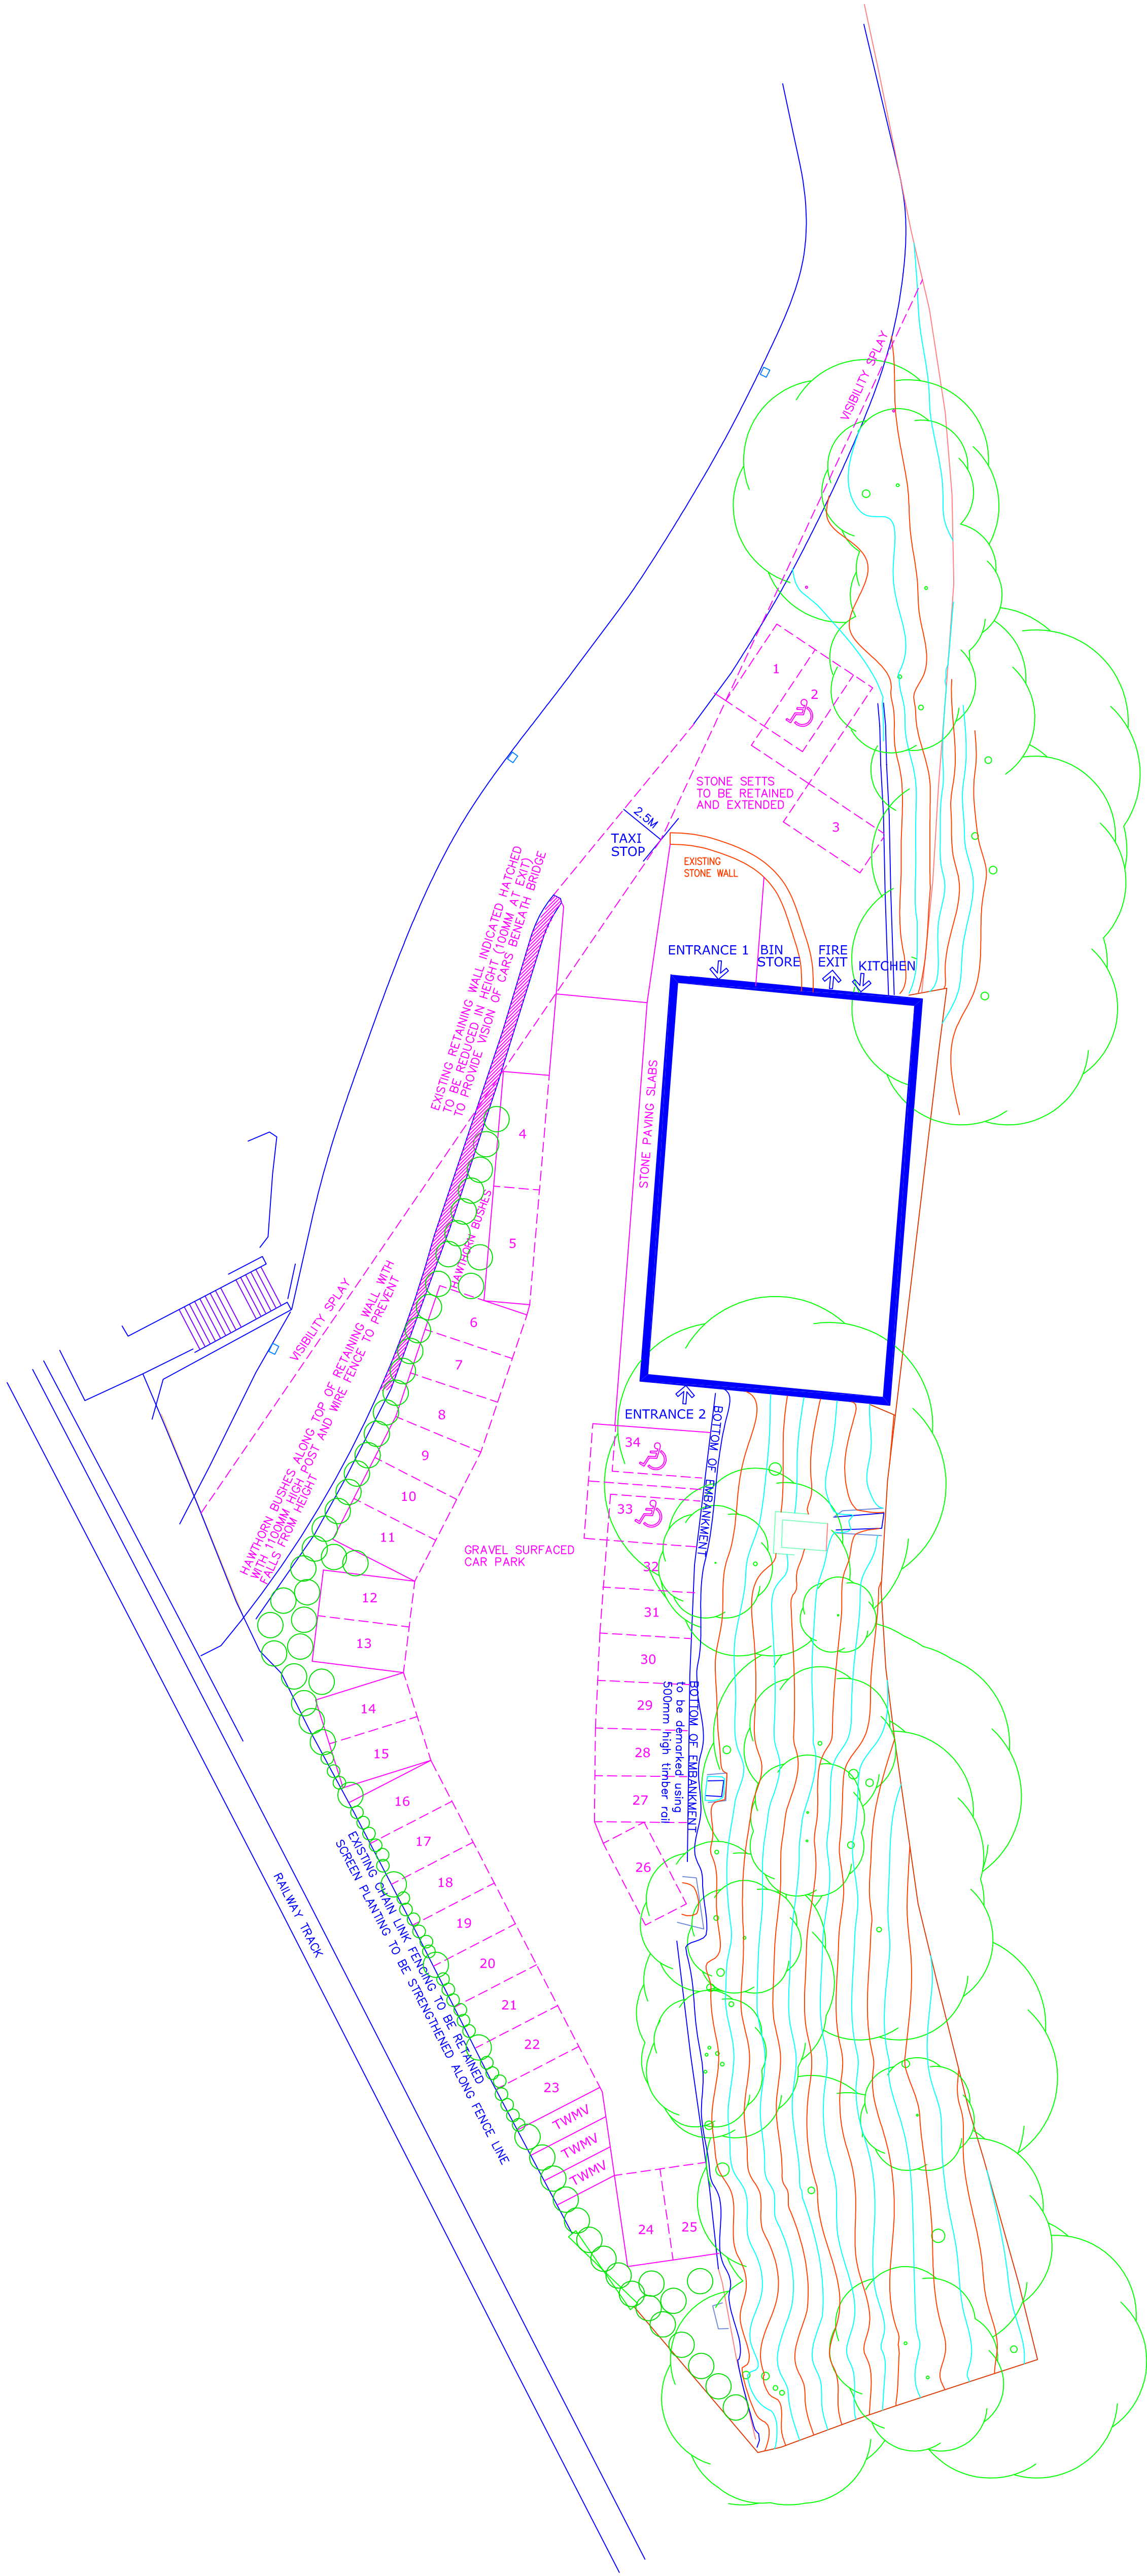

A Bin store amended 19.09.2024
0 5 10 m

This drawing and design concept is the property of PPY design. It should not be reproduced without written permission

The Engine Shed
Rowlands Road
Summerseat
scale 1:200@A1
May 2024
PM10-02A Proposed Site Plan
PPY design Ltd

2 Helmsore Road, Holcombe Village
Ramsbottom, Lancashire BL8 4PA

Gary Dearden BAK(hons) DipArch RIBA
gary@ppy-design.co.uk www.ppy-design.co.uk
tel/ Fax 01706 822731 mobile 07712 669482