


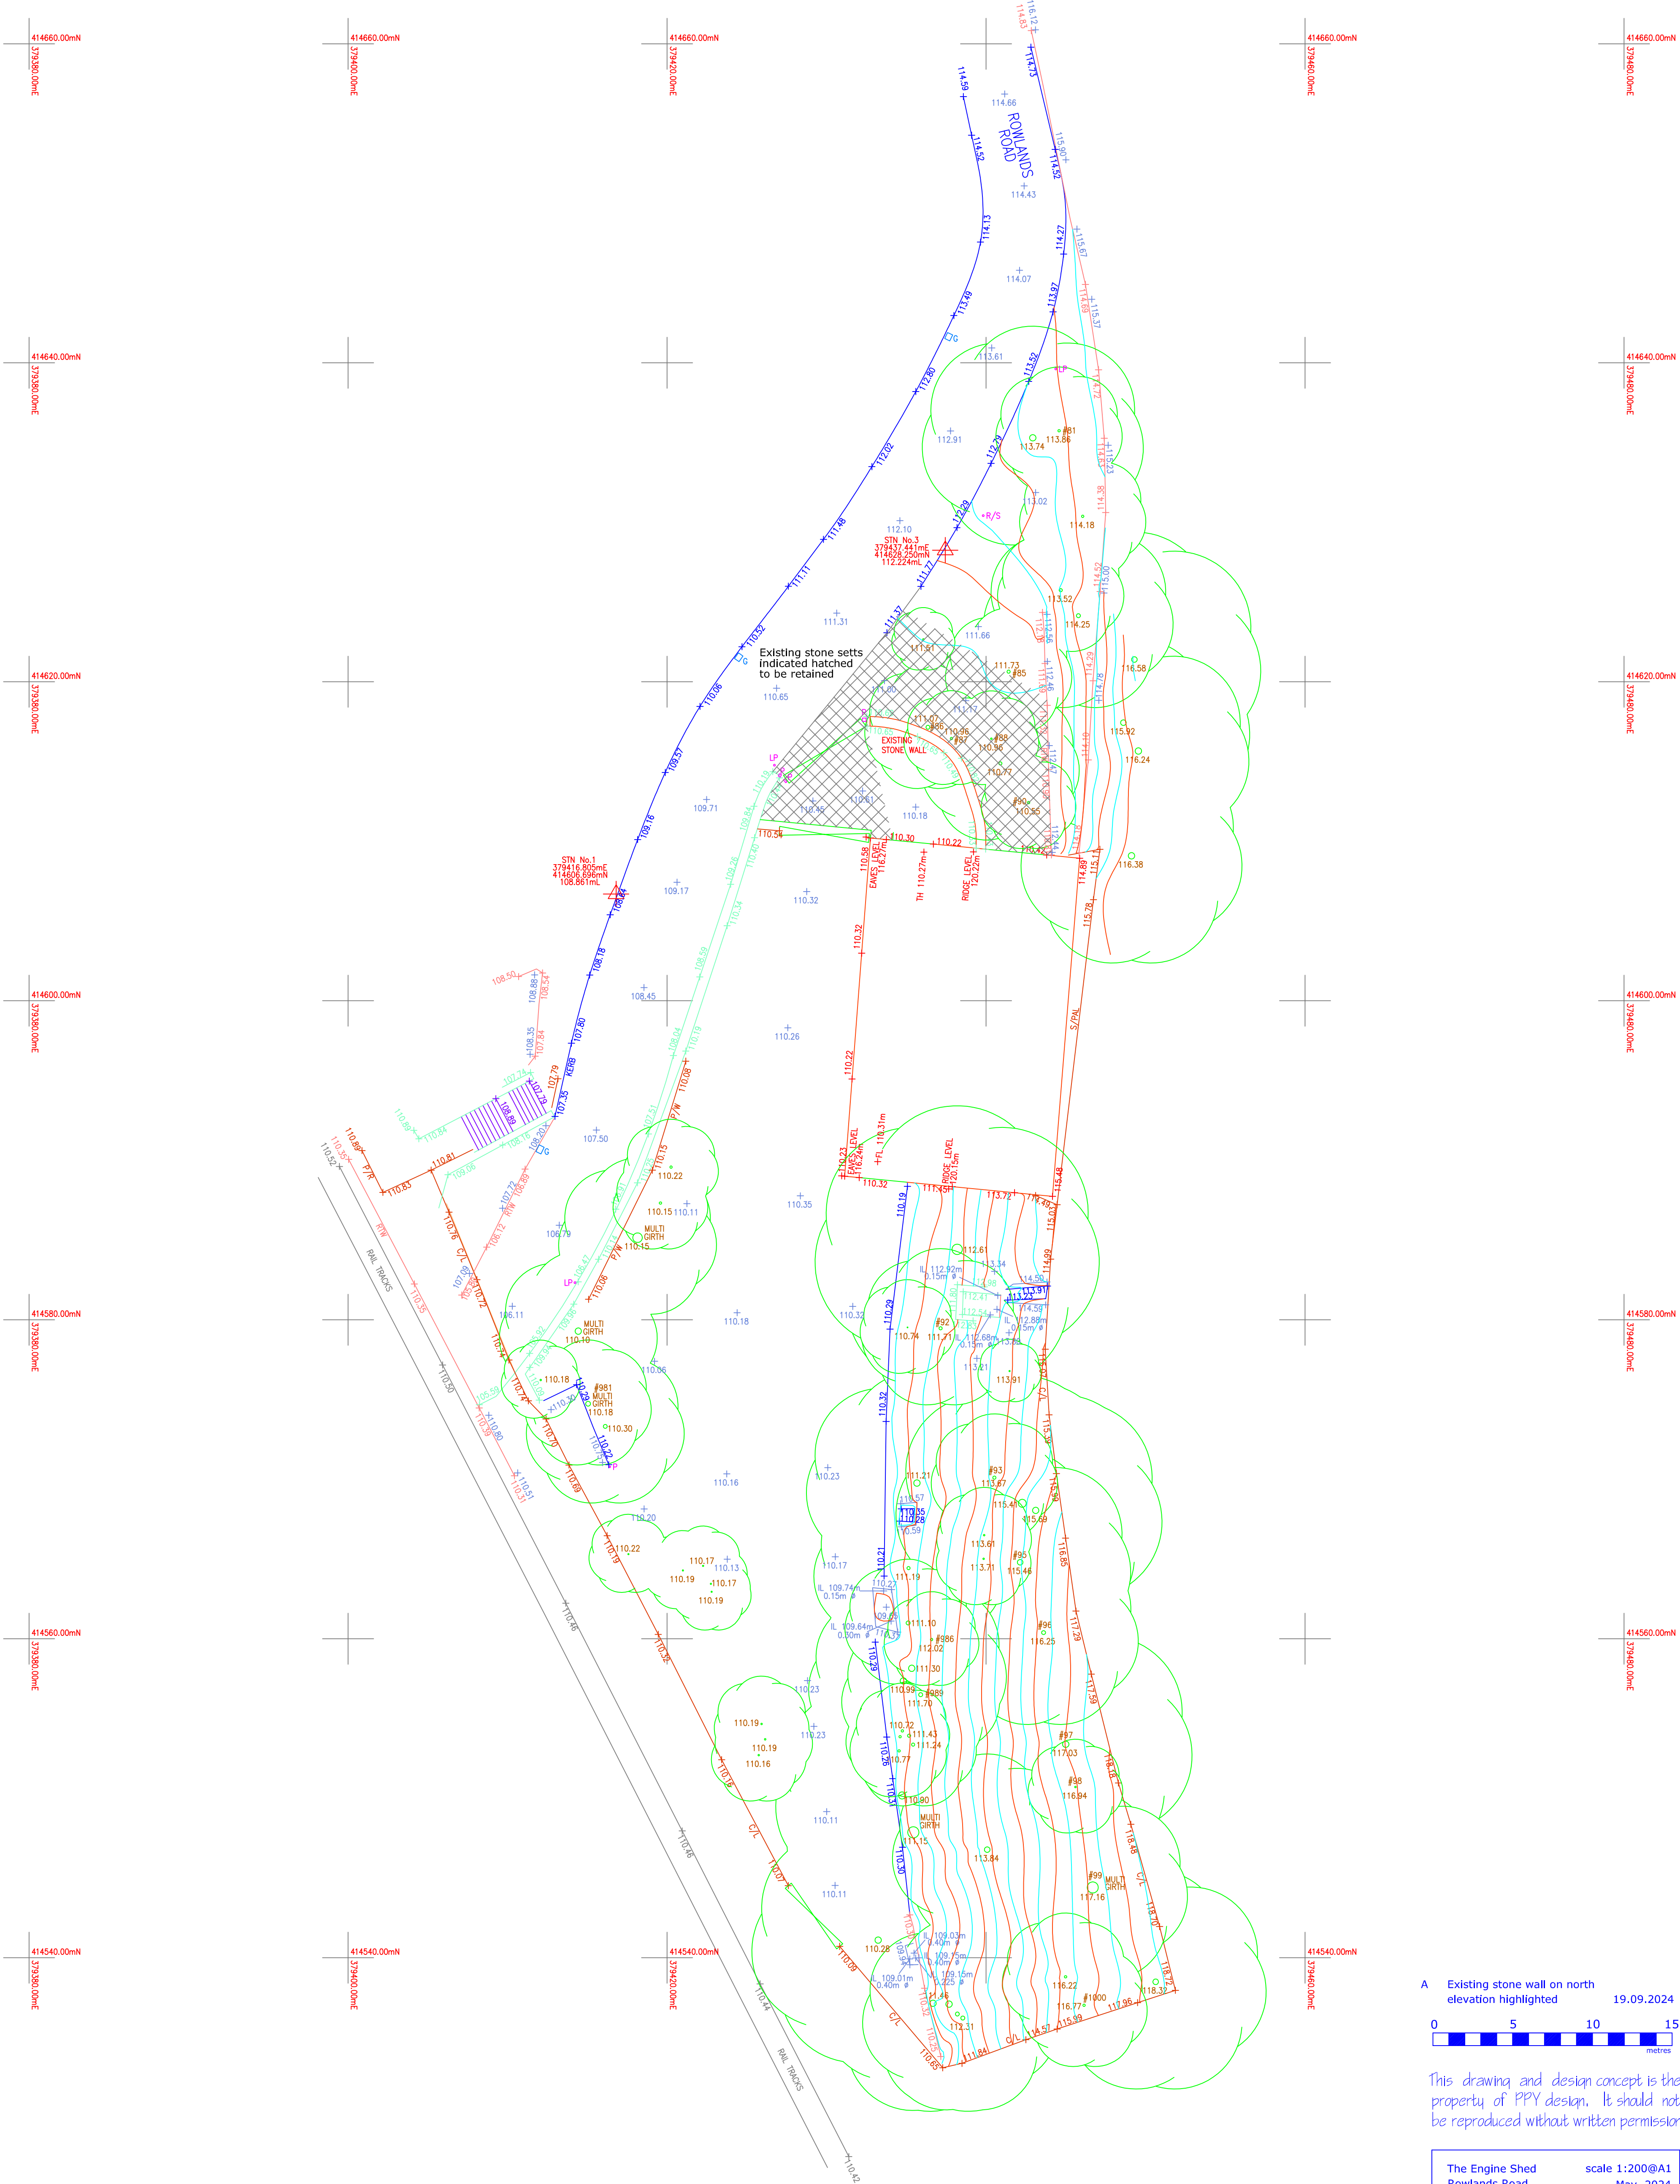

A Existing stone wall on north elevation highlighted 19.09.2024

0 5 10 15 metres

This drawing and design concept is the property of PPY design. It should not be reproduced without written permission

The Engine Shed Rowlands Road Summersat	scale 1:200@A1 May 2024
PM10-01A	Existing Site Plan
PPY design Ltd	

2 Helmshore Road, Holcombe Village
Ramsbottom, Lancashire BL8 4PA

Gary Dearden BAK(hons) DipArch RIBA
gary@ppy-design.co.uk www.ppy-design.co.uk
tel/ Fax 01706 822731 mobile 07712 669482

Topographical Survey by Chris Partington Land Surveyors.
Reproduced with their permission.

NOTE:
AT THE TIME THE SURVEY WAS UNDERTAKEN, THERE WAS A GROUND FROST
AND IT HAD BEEN SNOWING. WHILST EVERY EFFORT WAS TAKEN TO ENSURE
ALL COVERS/SERVICES WERE LOCATED AND SURVEYED PLEASE BE AWARE
THERE MAY BE SOME WHICH WERE COVERED BY THE SNOW.