


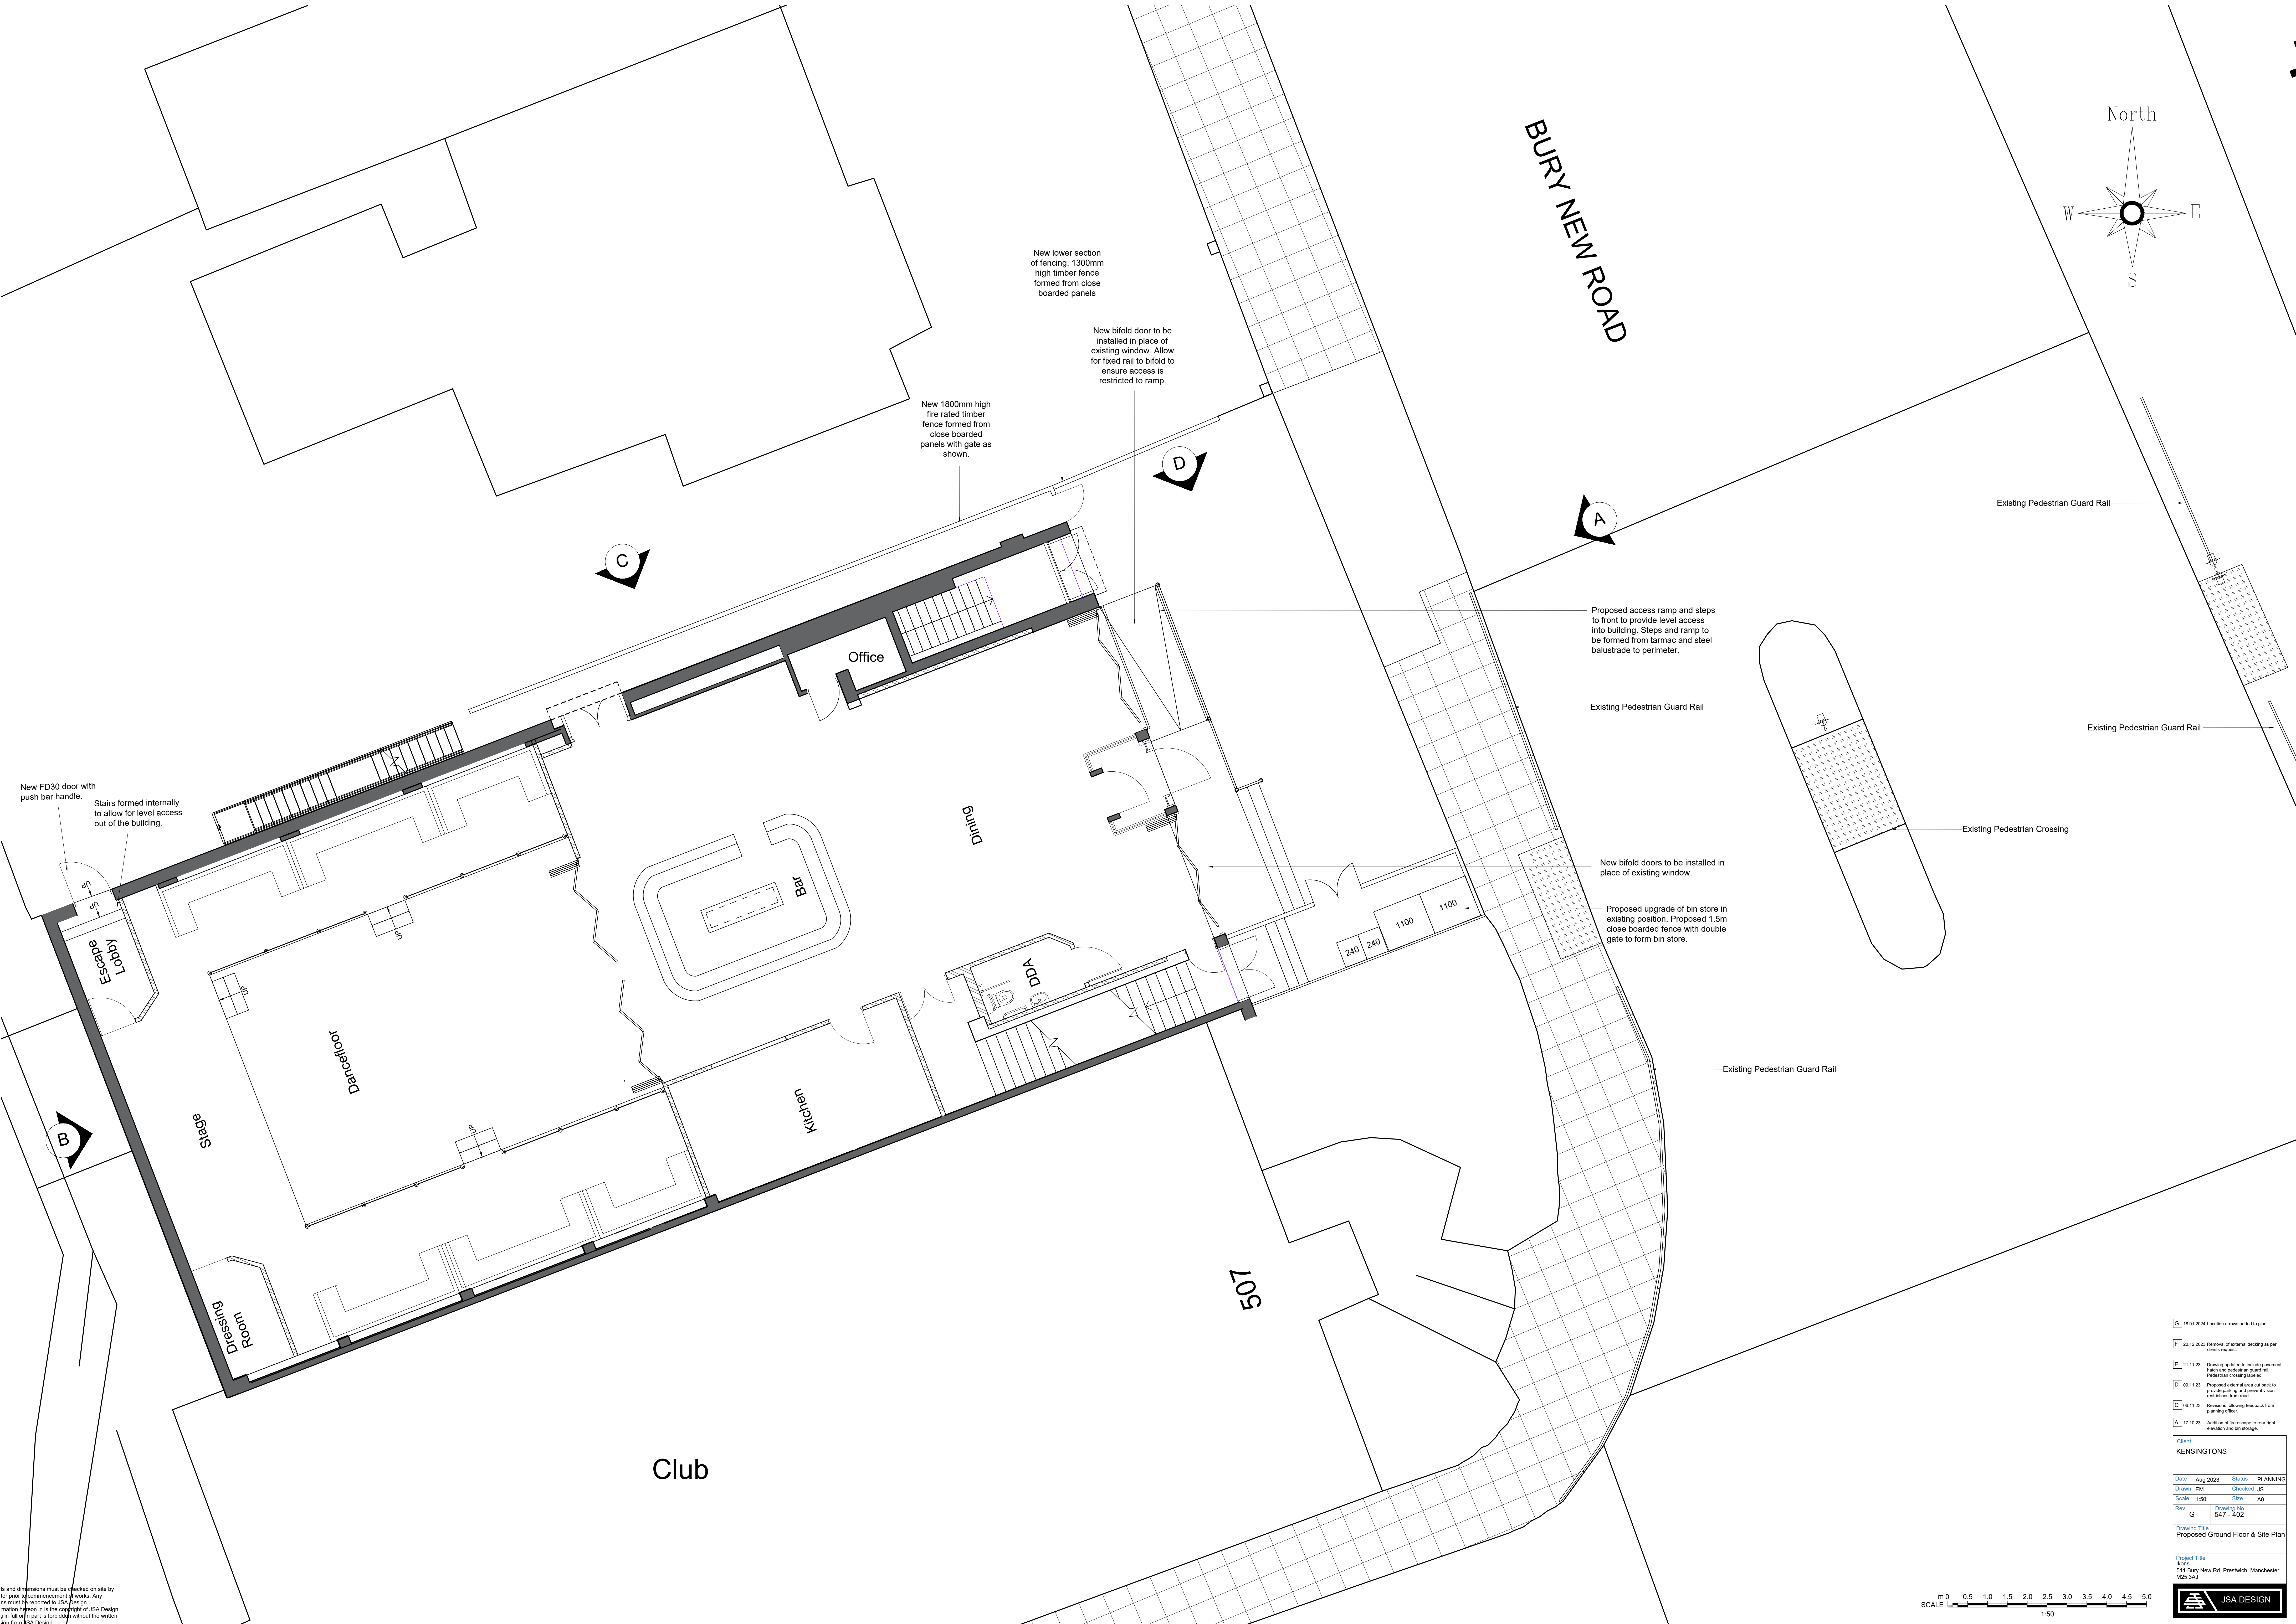

Is and dimensions must be checked on site by
the prior of commencement of works. Any
not be reported to JSA Design.
in full or in part is forbidden without the written
from JSA Design.

- G 18.01.2024 Location arrows added to plan.
- F 26.12.2023 Removal of external decking as per
client request.
- E 21.11.23 Drawing updated to include pavement
ramps and concrete guard rail.
Pedestrian crossing labeled.
- D 08.11.23 Proposed external area cut back to
provide parking and prevent water
infiltration from road.
- C 18.11.23 Revisions following feedback from
planning officer.
- A 17.10.23 Addition of fire escape to rear right
elevation and bin storage.

Client			
KENSINGTONS			
Date	Aug 2023	Status	PLANNING
Drawn	EM	Checked	JS
Scale	1:50	Size	A0
Rev	G	Drawing No.	547-402
Drawing Title			
Proposed Ground Floor & Site Plan			
Project Title			
Rivers 511 Bury New Rd, Prestwich, Manchester M25 3AJ			
JSA DESIGN			