


Dimensioning

Figured dimensions only to be taken from these designs and drawings. Work to annotated dimensions only. All dimensions to be checked on site. Architectural designers to be informed immediately of any discrepancies before work proceeds. Drawings are to be read in conjunction with relevant specifications, structural engineers and service engineers' drawings.

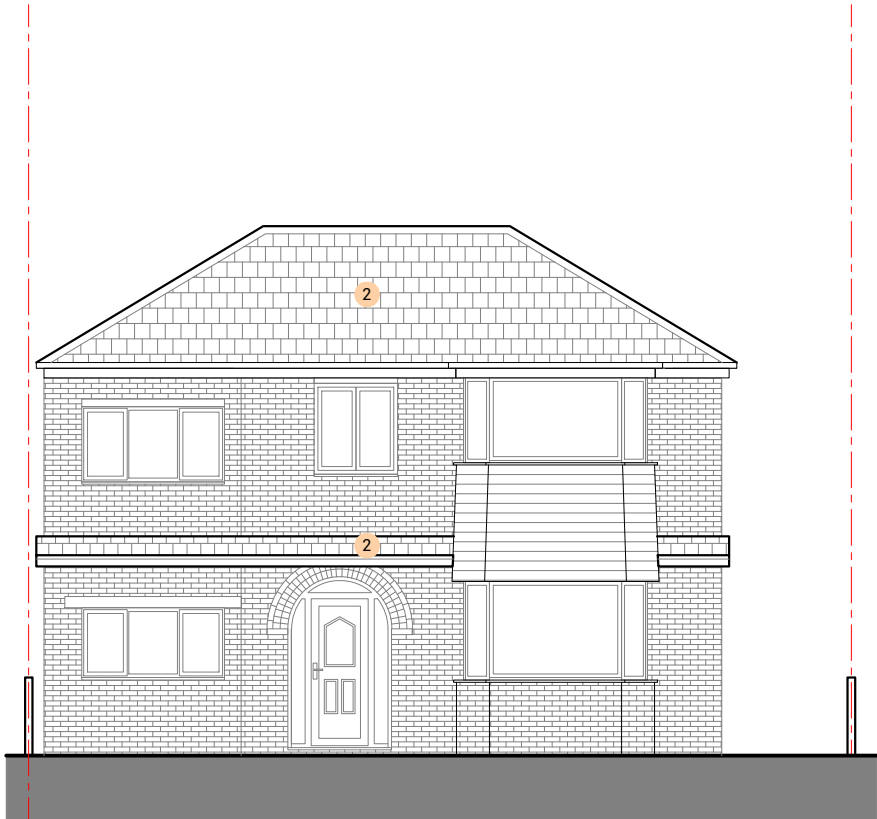

PROPOSED FRONT ELEVATION
1:100 @ A3


0m 1m 3m 5m

Key


- 1 Brickwork to match existing
- 2 Roof tiles to match existing
- 3 PVC Window to match existing
- 4 PVC Window to match existing (Obscure Glazing)
- 5 Glazed Bifold Door
- 6 Dormer Cladding
- 7 Rooflight



PROPOSED REAR ELEVATION
1:100 @ A3

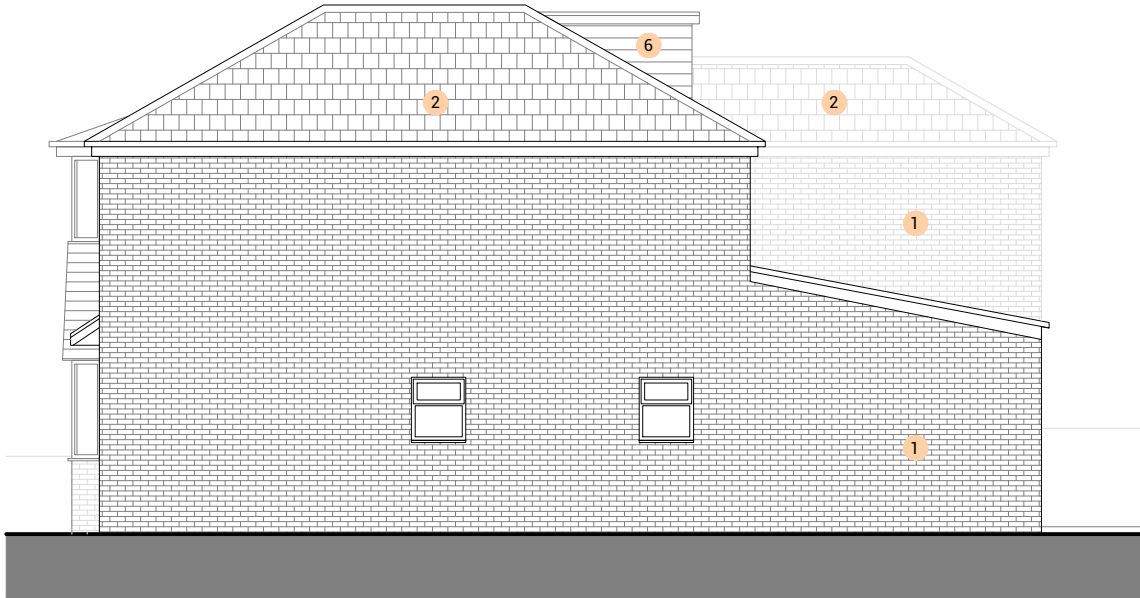

PROPOSED SIDE ELEVATION
1:100 @ A3

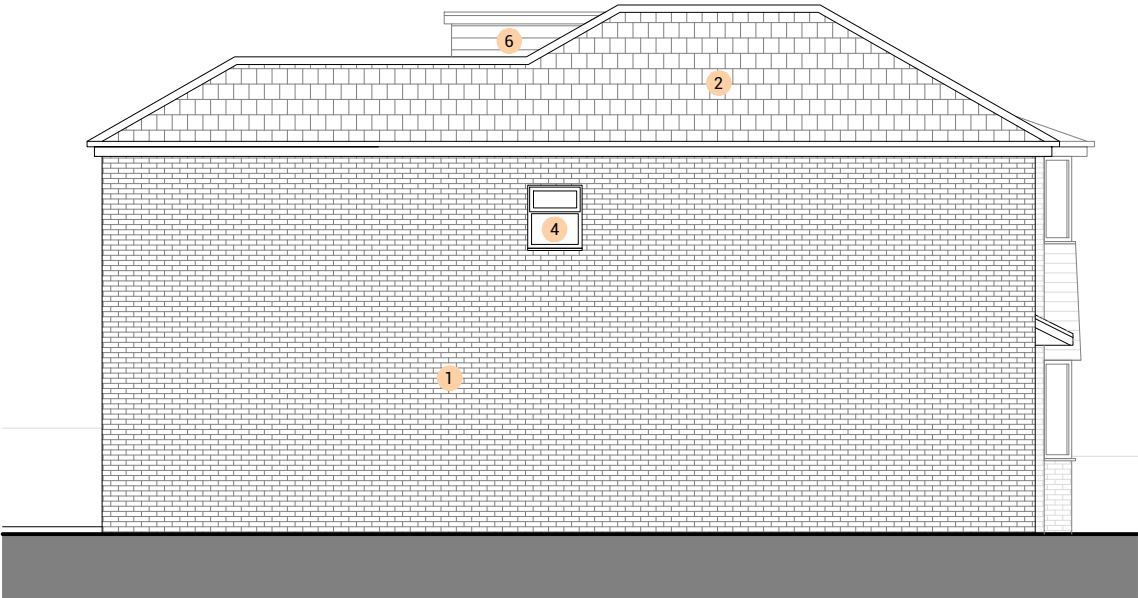

PROPOSED SIDE ELEVATION
1:100 @ A3

Rev	Date	Description
-	15/01/24	Issued to client for comments



SALEEM
ARCHITECTS
Architecture | Masterplanning | Graphics

CLIENT:
Homeowner

PROJECT:
38 Swinton Crescent,
Bury,
BL9 8PB

TITLE: Proposed Elevations

SCALE: 1:100 @ A3

DRAWING NO. Sheet 6