

The Copyright of a drawing belongs to P.J.H. Architectural Services Ltd and shall not be used or reproduced in any form without its express permission.

All dimensions to be checked on site prior to the commencement of any work.

For the avoidance of doubt all dimensions are measured to wall structure and not the internal/external finishes unless otherwise stated.

Where any discrepancy is found to exist within or between drawings and/or documents and site, it should be reported to the client and P.J.H. Architectural Services Ltd immediately.

P.J.H. Architectural Services Ltd shall not be liable for any use of drawings and documents for any purpose other than for which the same were prepared by or on behalf of P.J.H. Architectural Services Ltd.


Drawing to be read in strict conjunction with structural engineers details. Note, with regards to structural elements and details these take precedence over the information shown on this drawing.

Please send any corrections and discrepancies's to: enquiry@pjhas.co.uk


Legend




hatch denotes existing perimeter walls

 


hatch denotes proposed perimeter walls

 

hatch denotes proposed internal stud walls

 


hatch denotes proposed internal block walls

 

denotes roof lights above




denotes new steelwork above

 

denotes walls removed

All internal dimensions shown are approximate

Proposed planning drawings

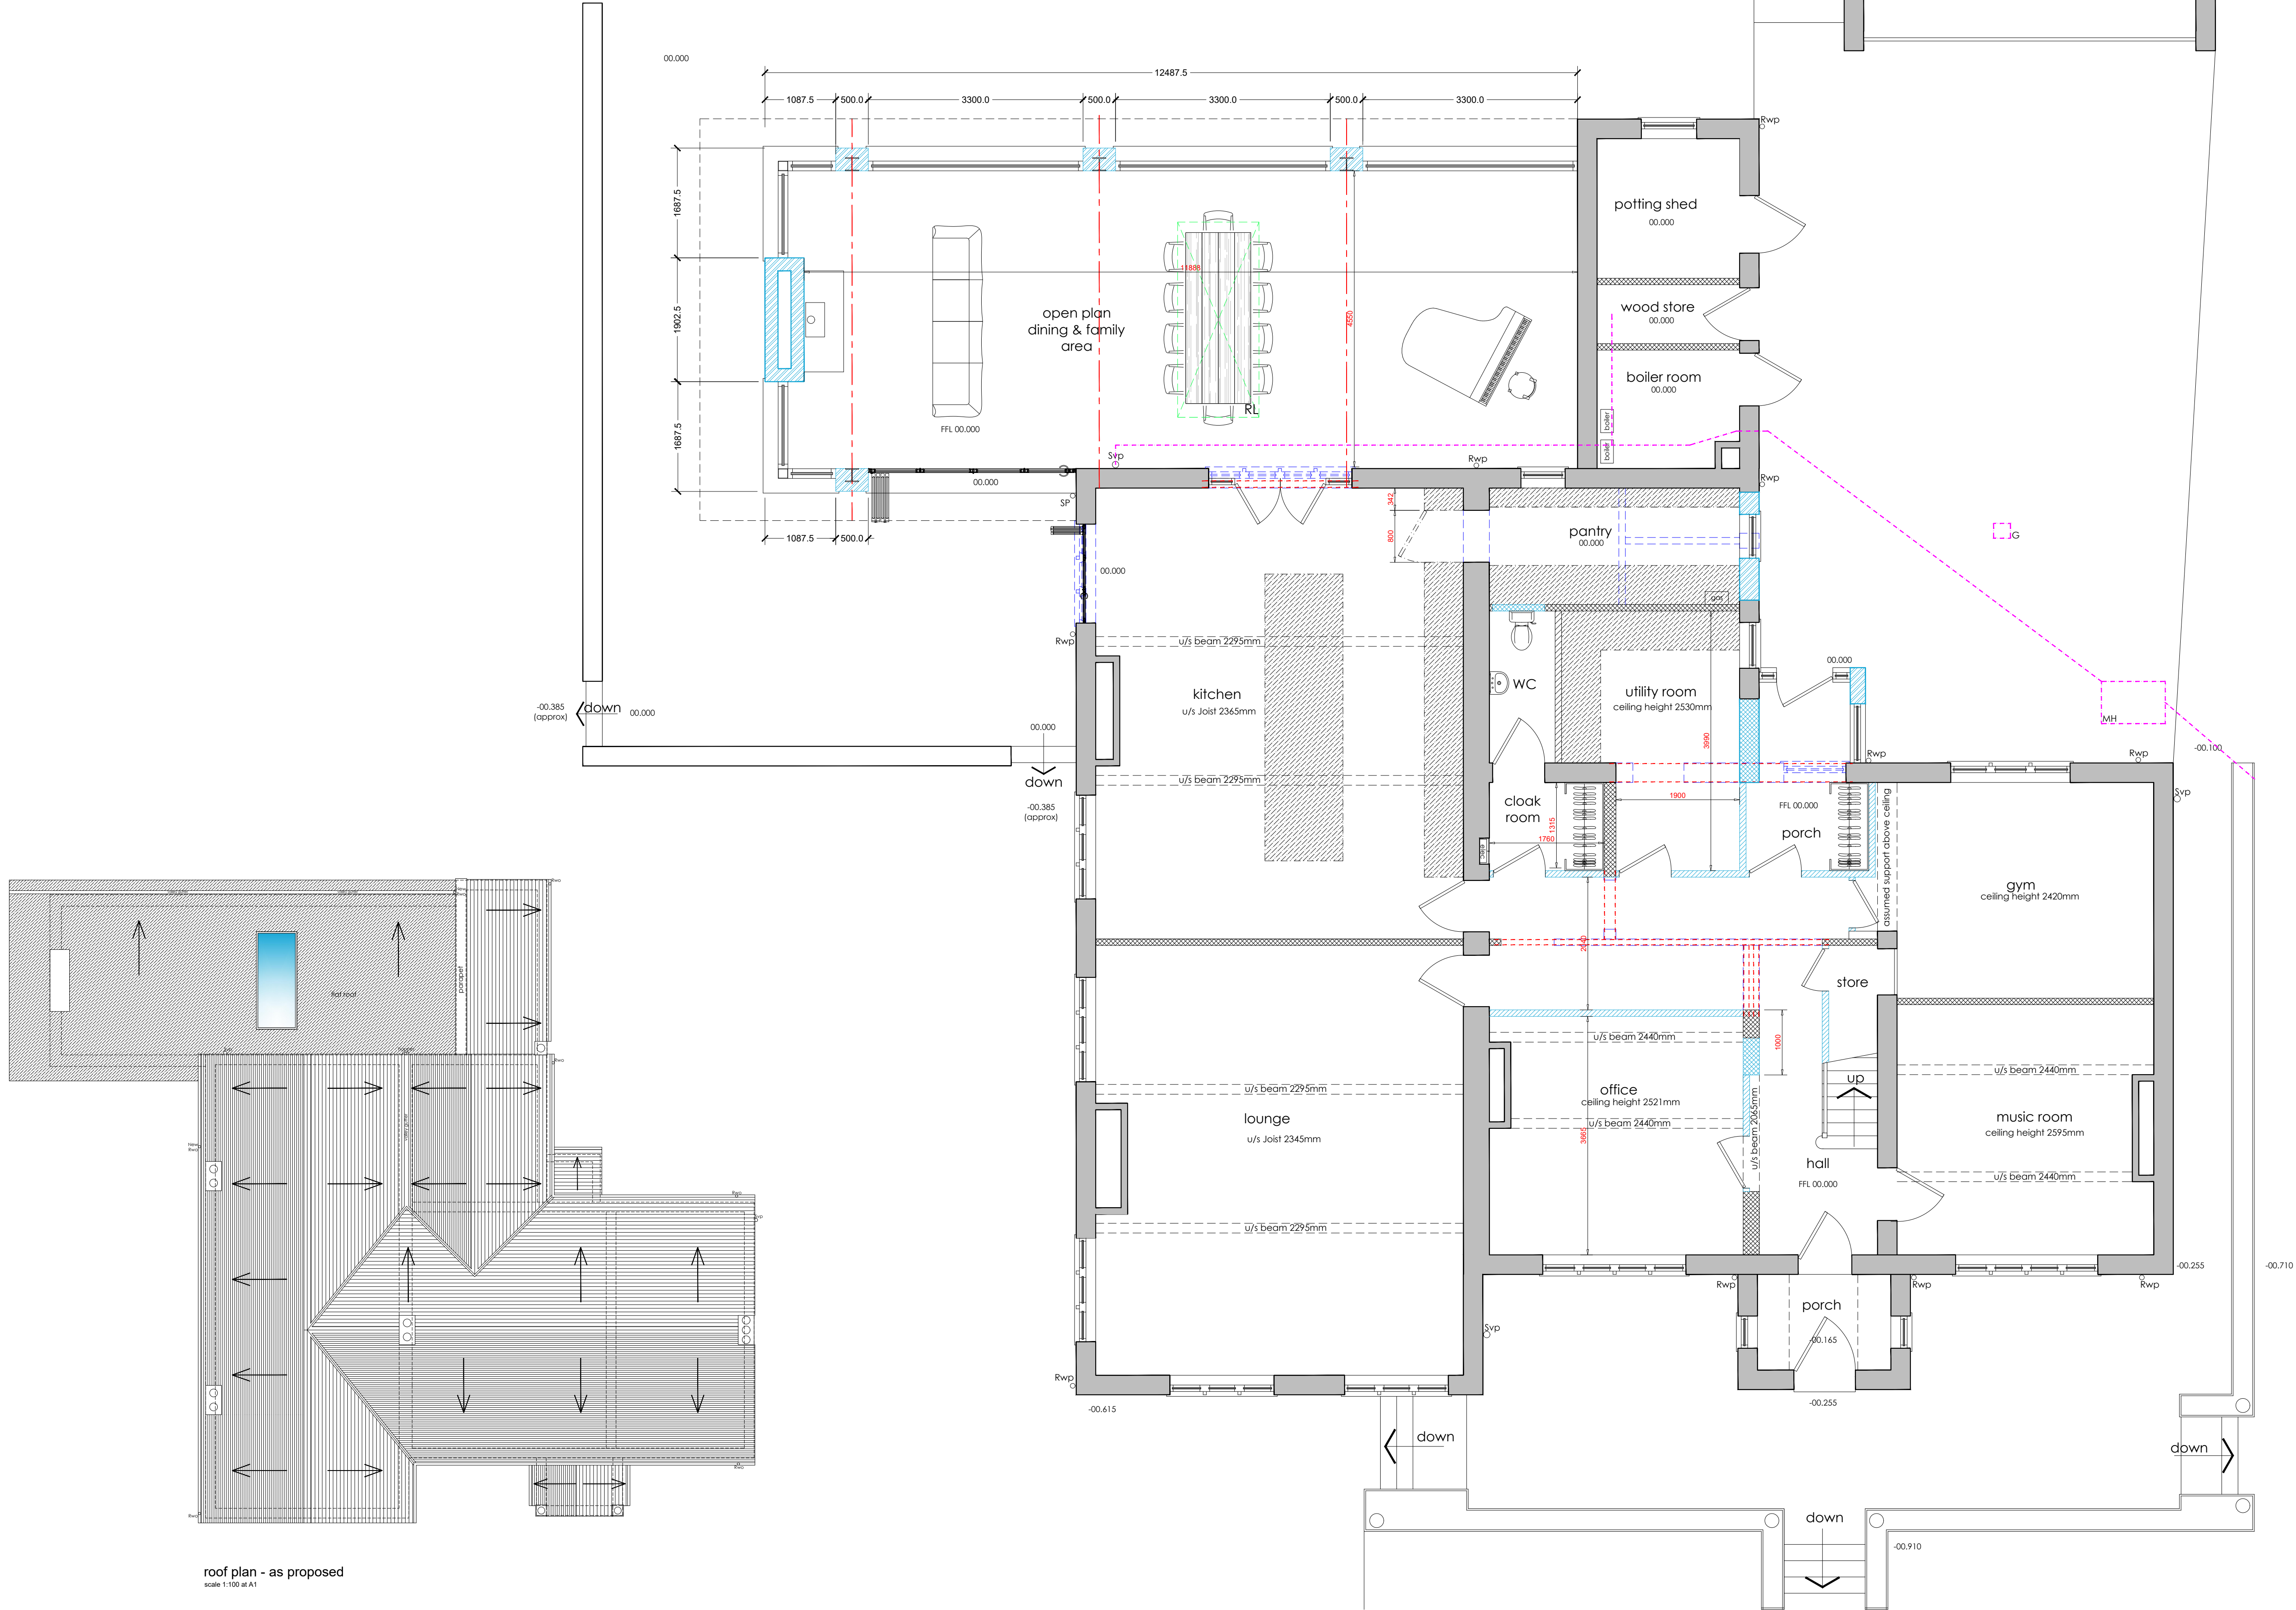

Rev ref	Description	Date
Project	Ground floor rear & side extension, porch works and internal reconfigurations	
Site Address	Greystones, Redisher Lane, Hawshaw, Bury, BL8 4HX	
Client	Mr & Mrs Dykins	
Drawing status	Planning	
Drawing title	Proposed floor plan and roof plan	
Date	March 2024	
Scale	1:50 & 1:100 @ A1	Drawn JB CK Rev - OP
Dwg No.	2024-1807-P-104	