




EXISTING GROUND FLOOR PLAN

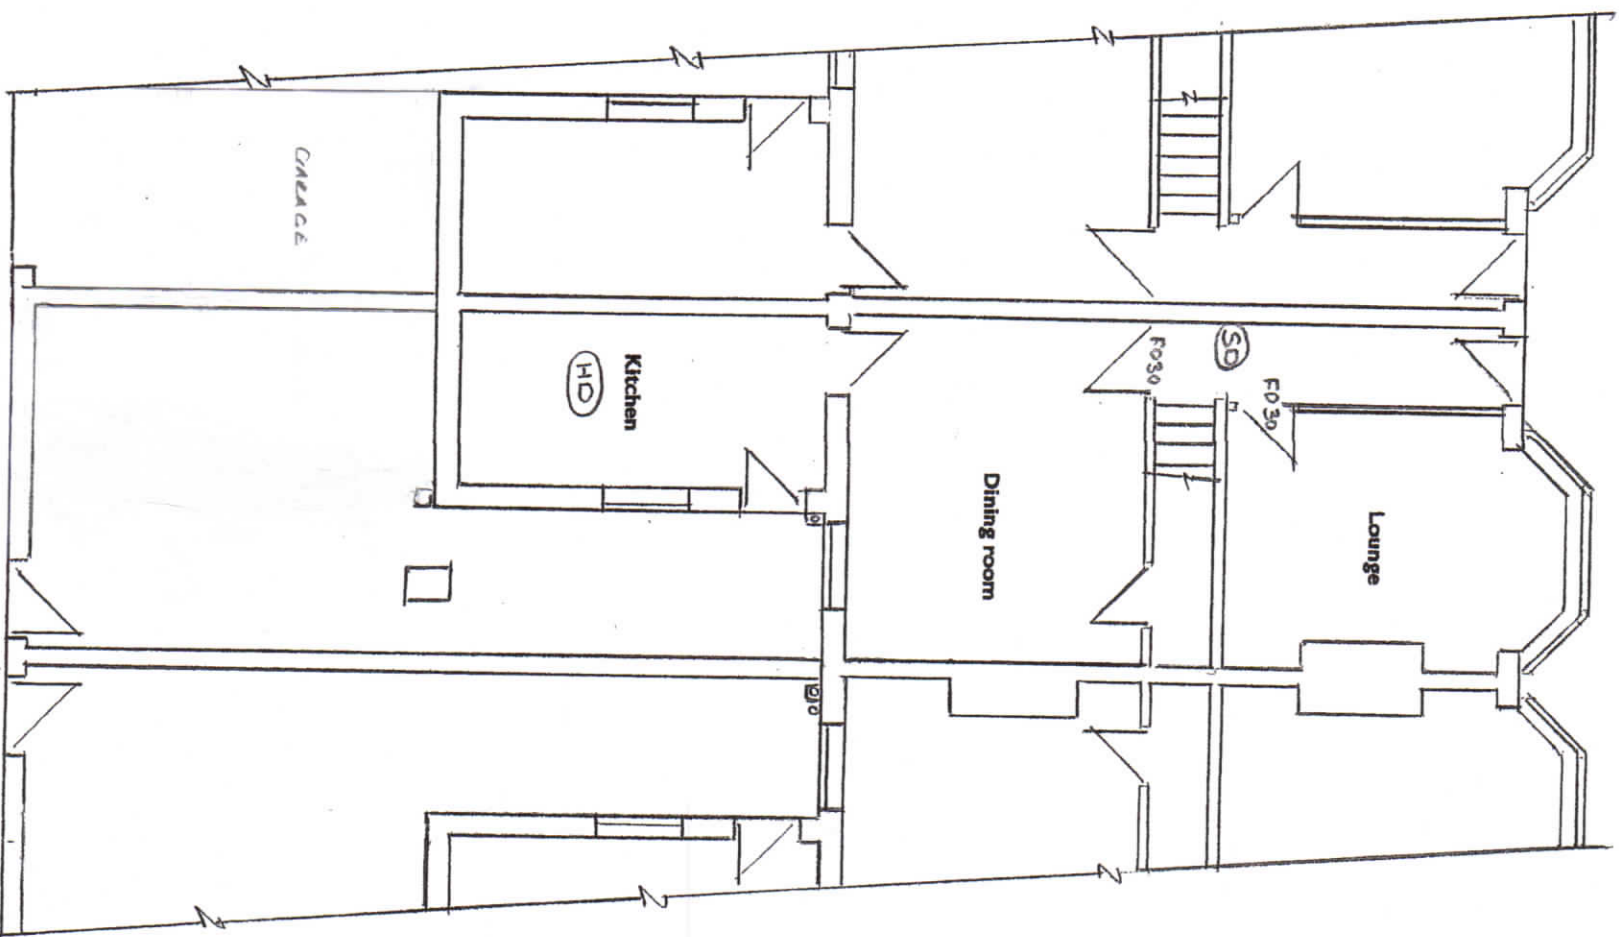

EXISTING FIRST FLOOR PLAN

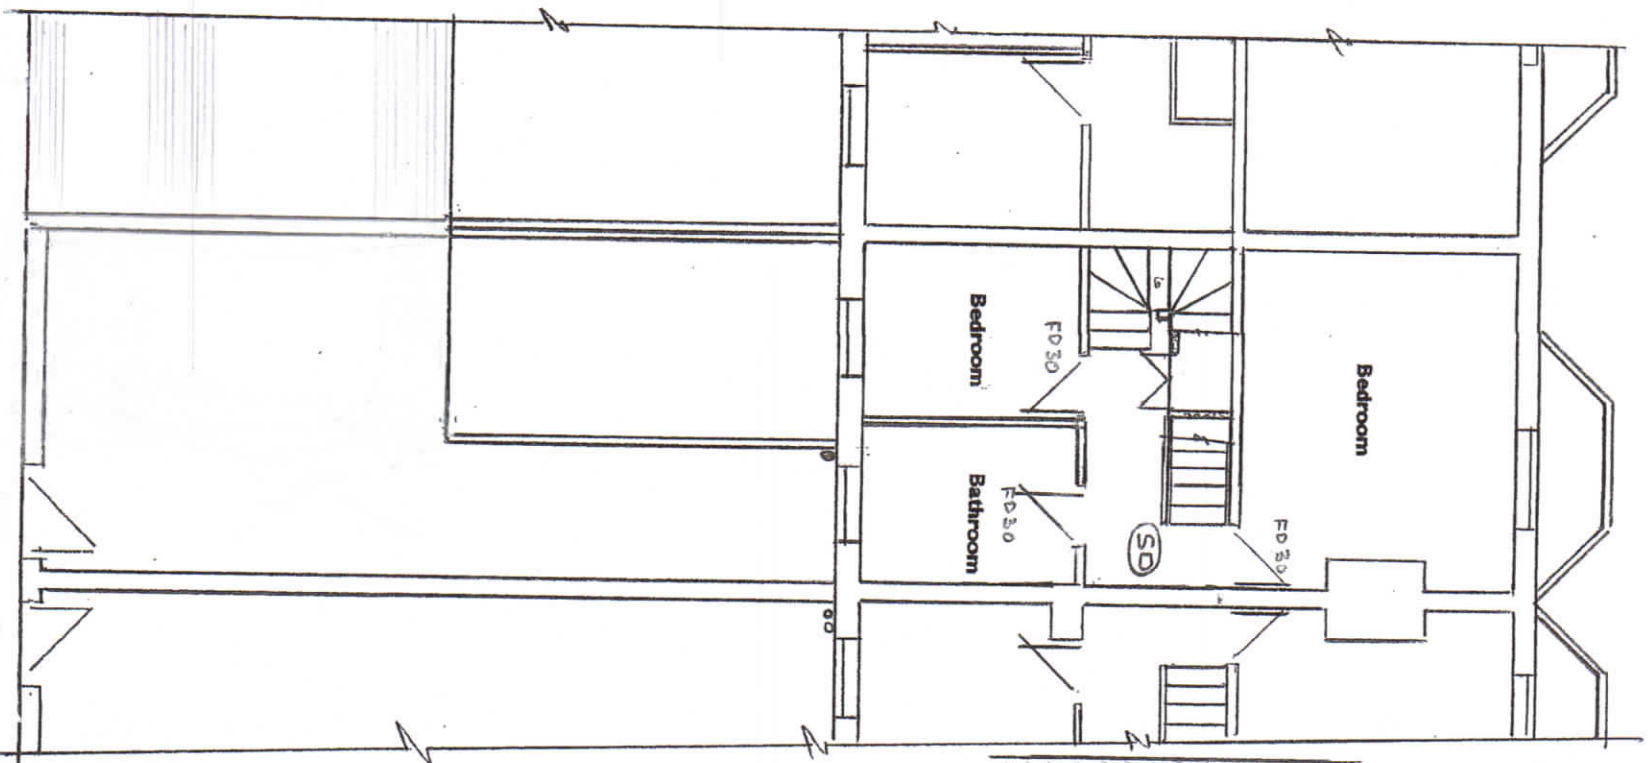

EXISTING LOFT PLAN

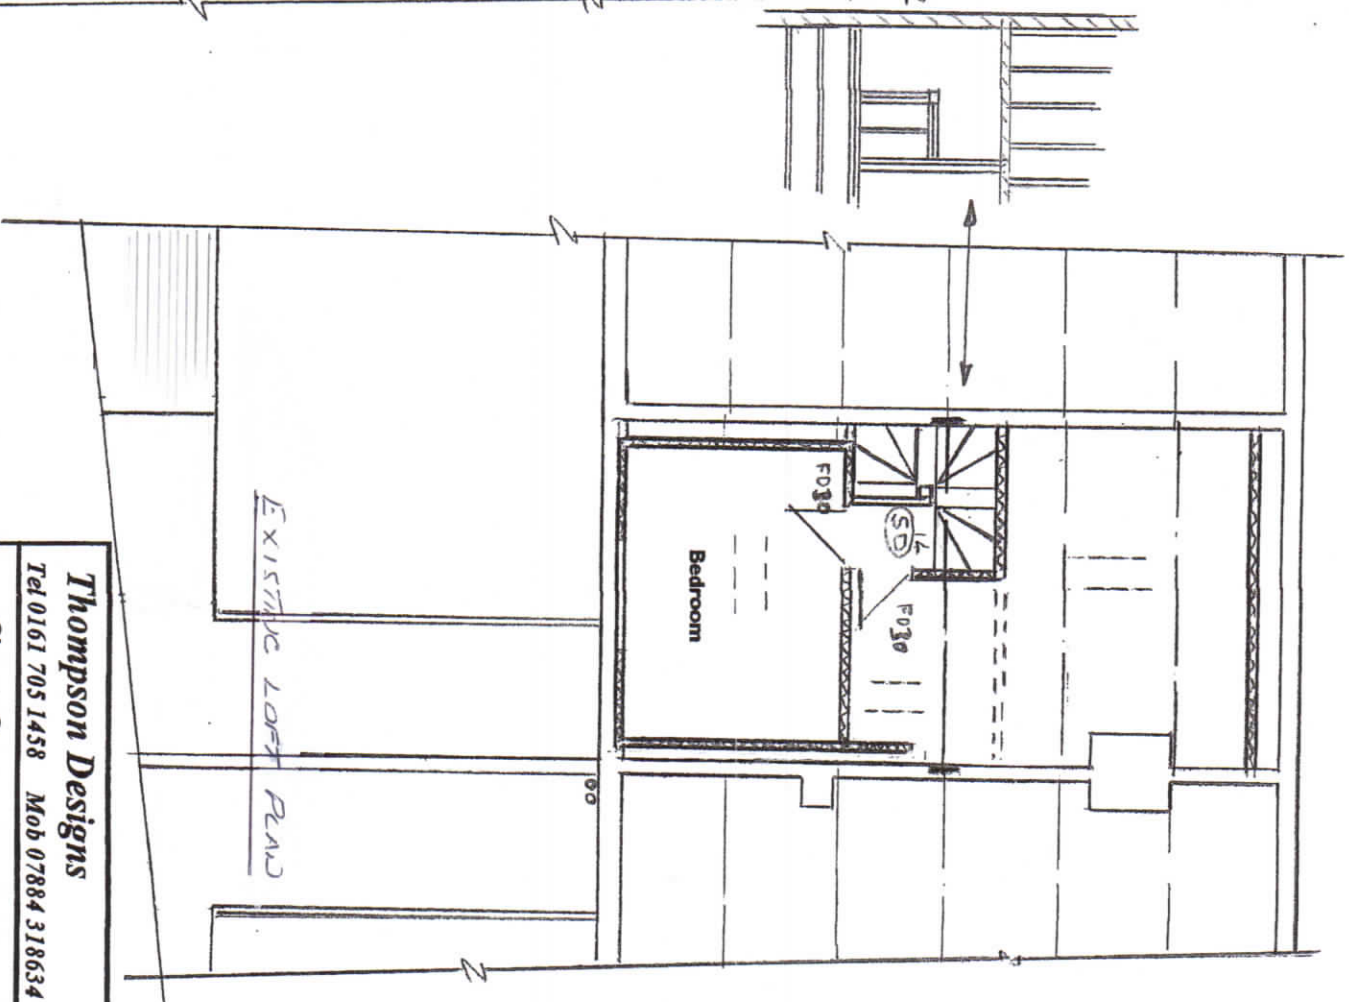

Thompson Designs

Tel 0161 705 1458 Mob 07884 318634

Sheet 2

Existing Plans

106 Heywood Street

Bury BL9 7DY

Scale 1:100 @ A3 Date August 2023

Rev 2