




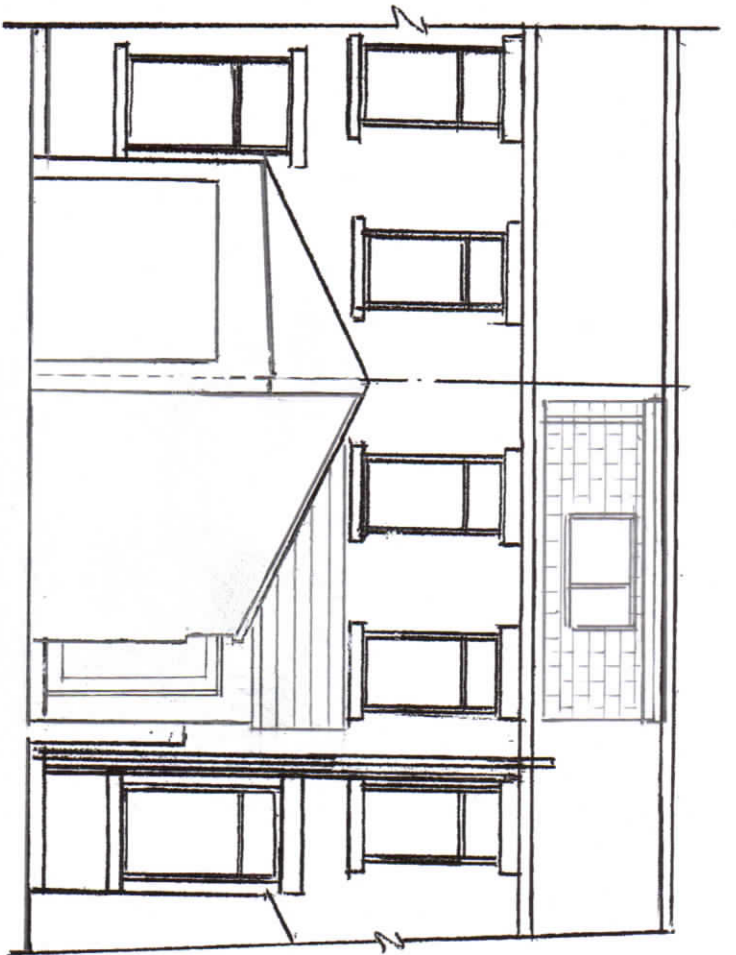


PROPOSED REAR ELEVATION

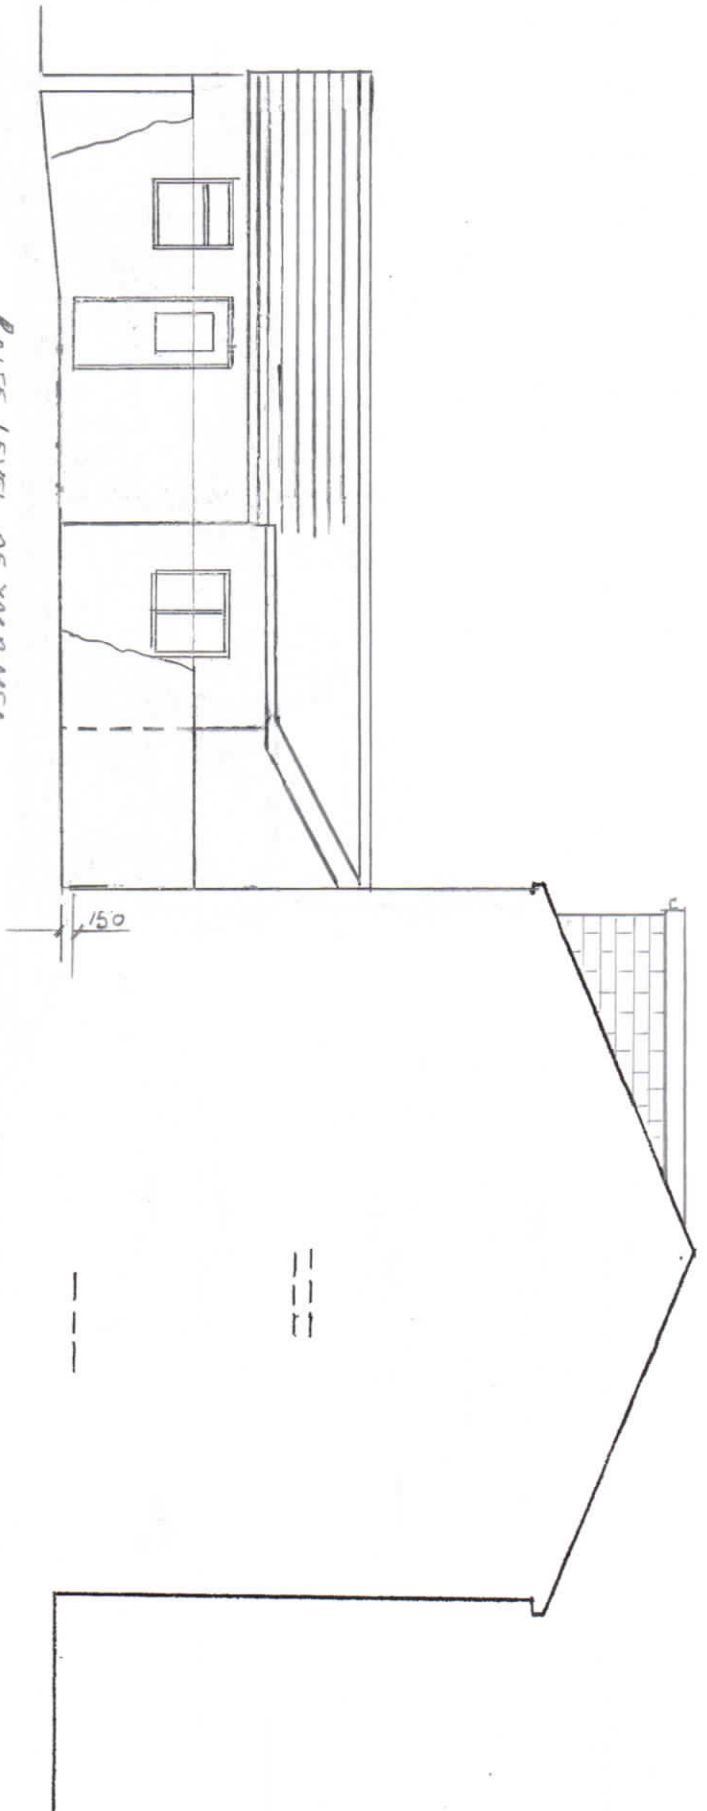

RAISE LEVEL OF YARD AREA
CURTAIN FOR DISABLED ACCESS
PROPOSED SIDE ELEVATION

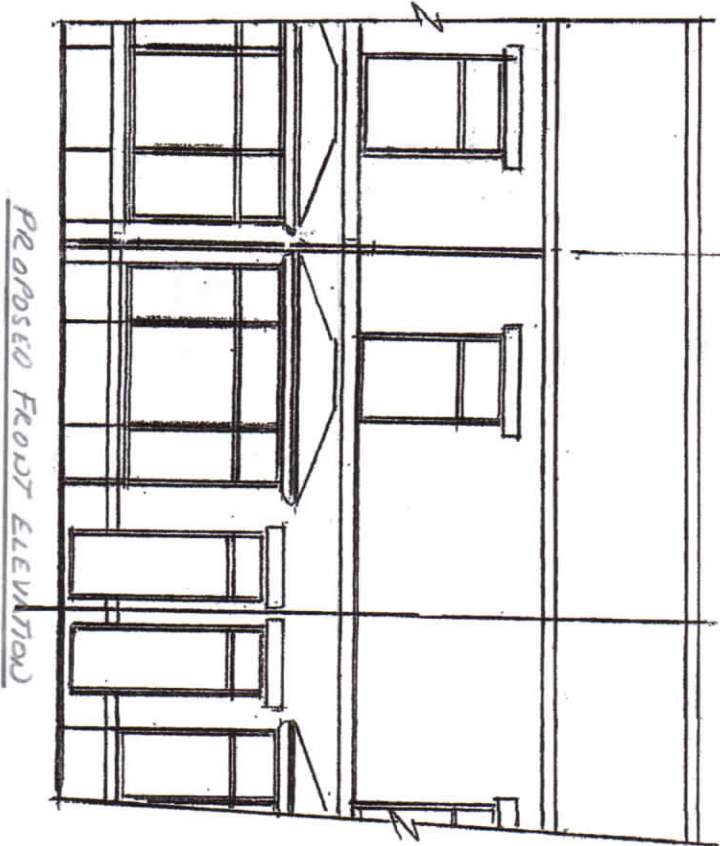

PROPOSED FRONT ELEVATION

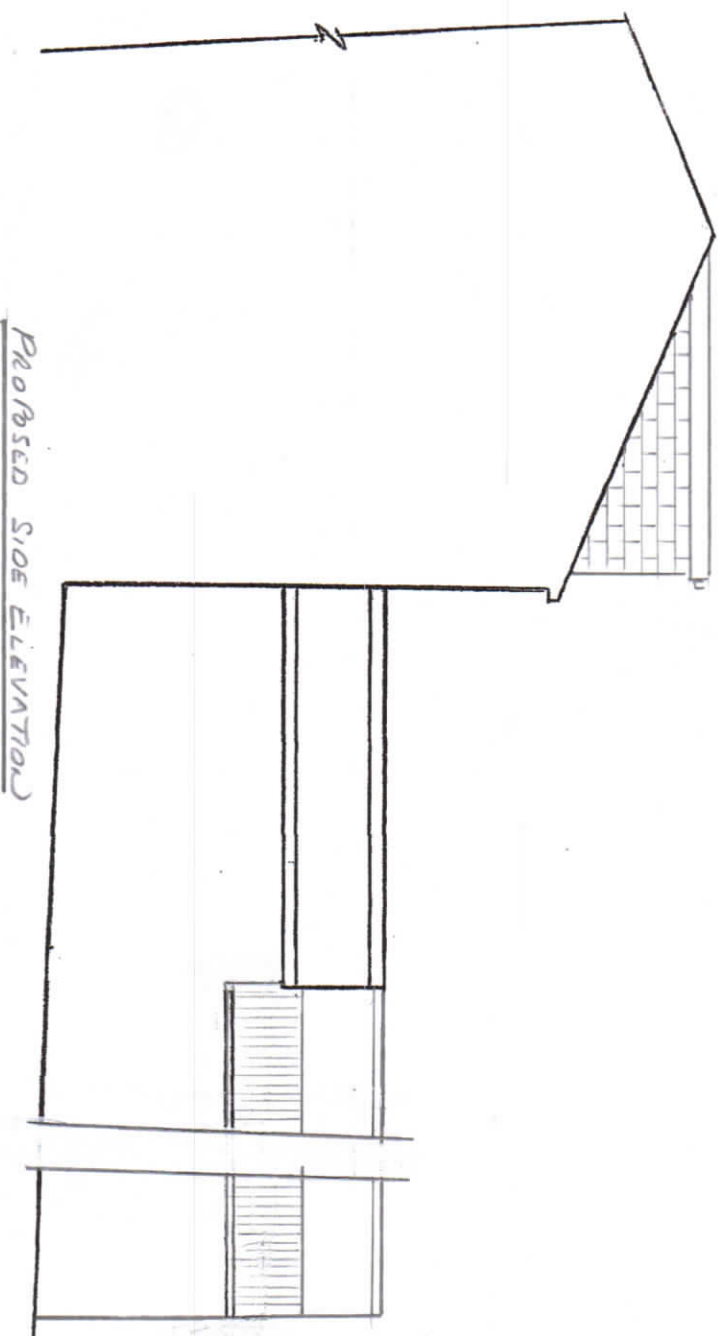

PROPOSED SIDE ELEVATION

LEV 2

Thompson Designs

Tel 0161 705 1458 Mob 07884 318634

Sheet 3

Propose Elevations

106 Haywood Street

Bury BL9 7DY

Scale 1:100 @ A3 Date August 2023