




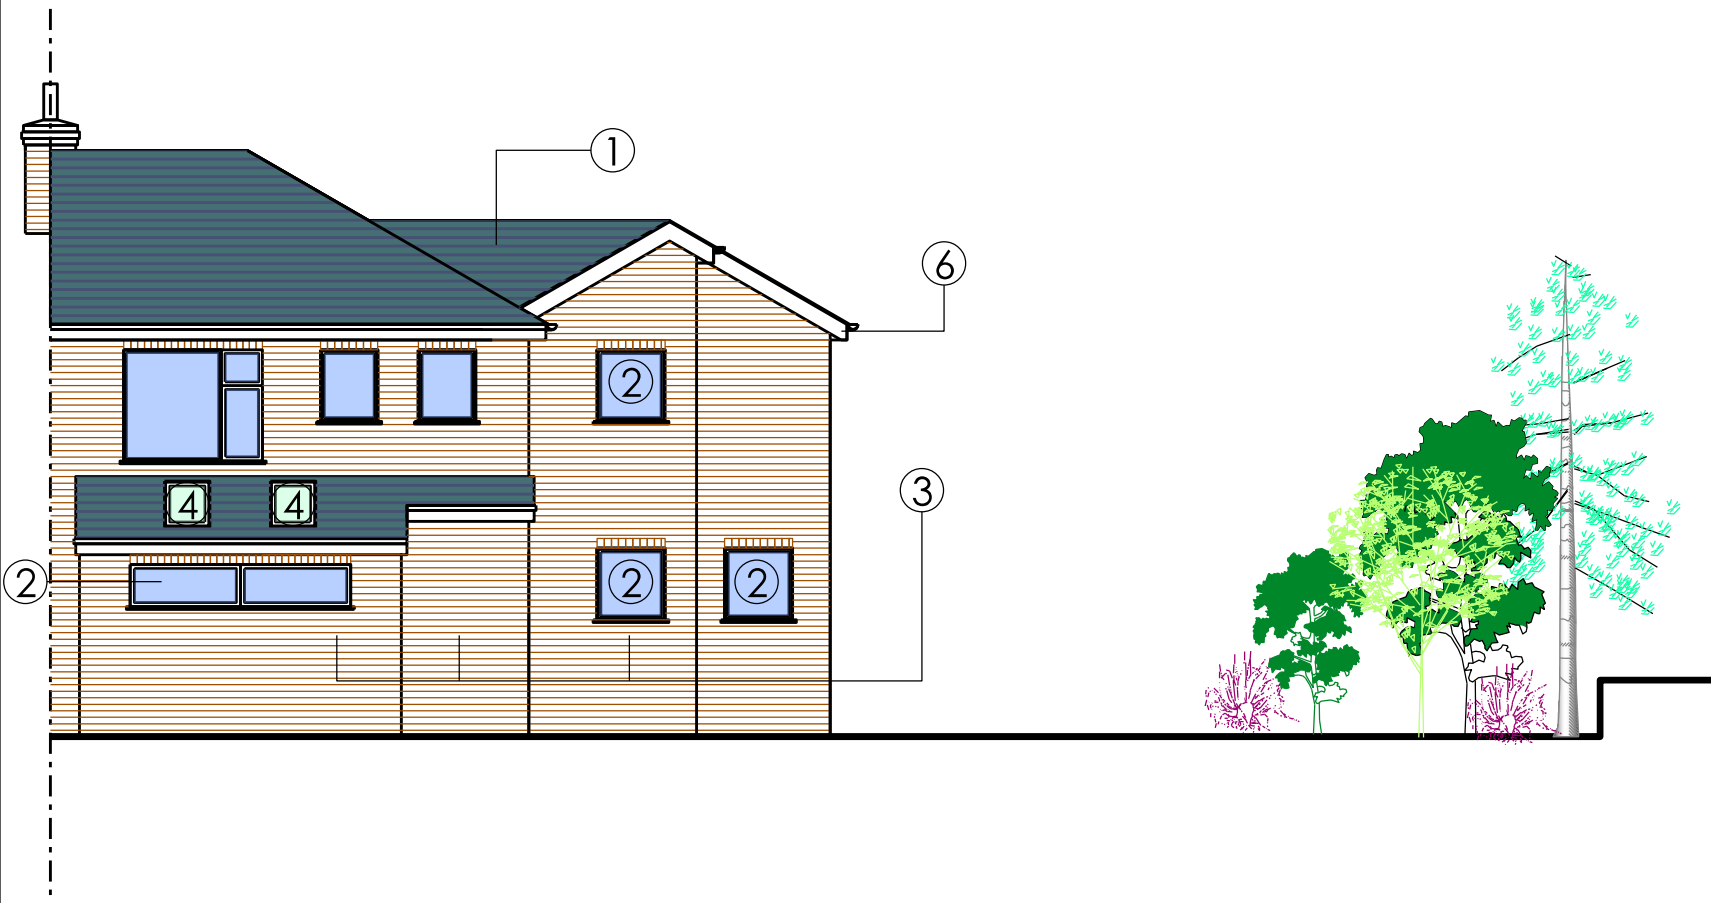

PROPOSED NORTH ELEVATION 1:100

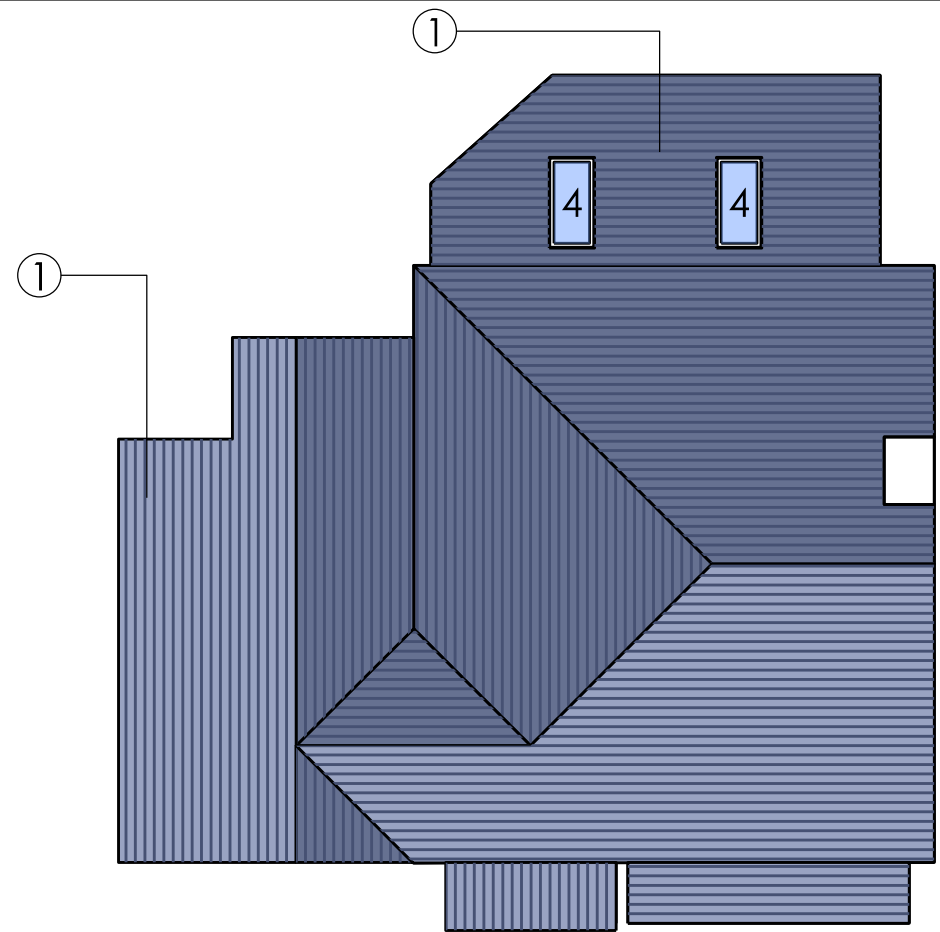


PROPOSED ROOF PLAN 1:100

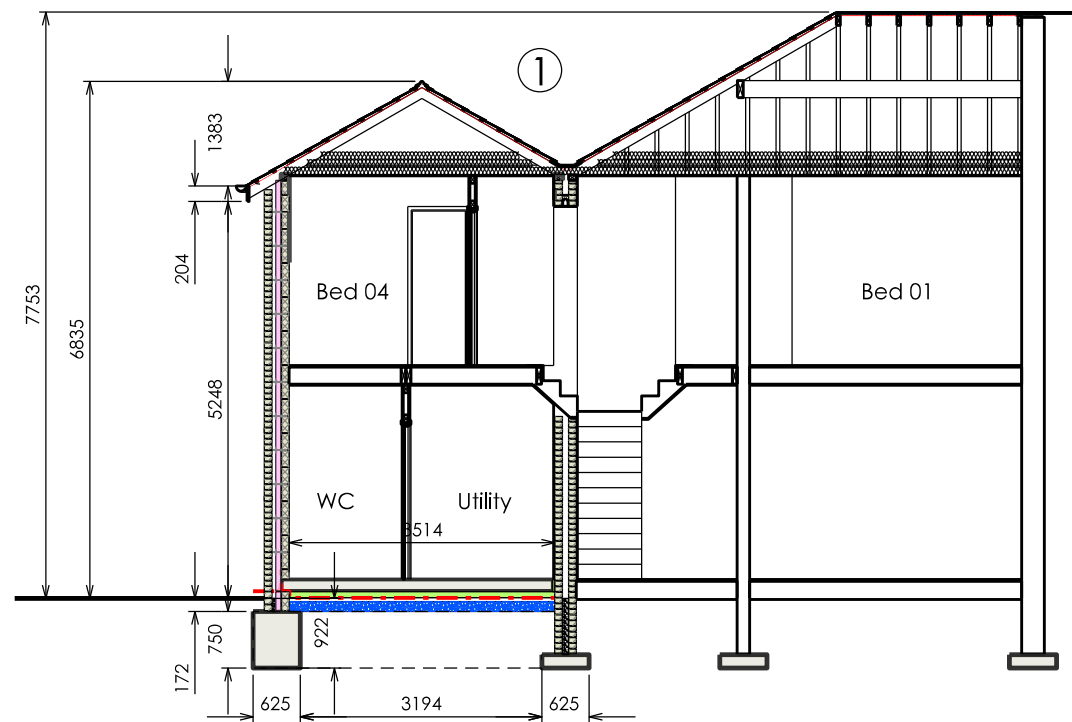

PROPOSED NORTH ELEVATION 1:100

LEGEND OF MATERIALS

- ① Natural Slate Roof to match existing
- ② Double Glazed PVC u Windows
- ③ Brickwork to match existing
- ④ Velux Rooflights
- ⑤ New Porch Roof with Timber frame
- ⑥ PVC u Fascia and Gutters

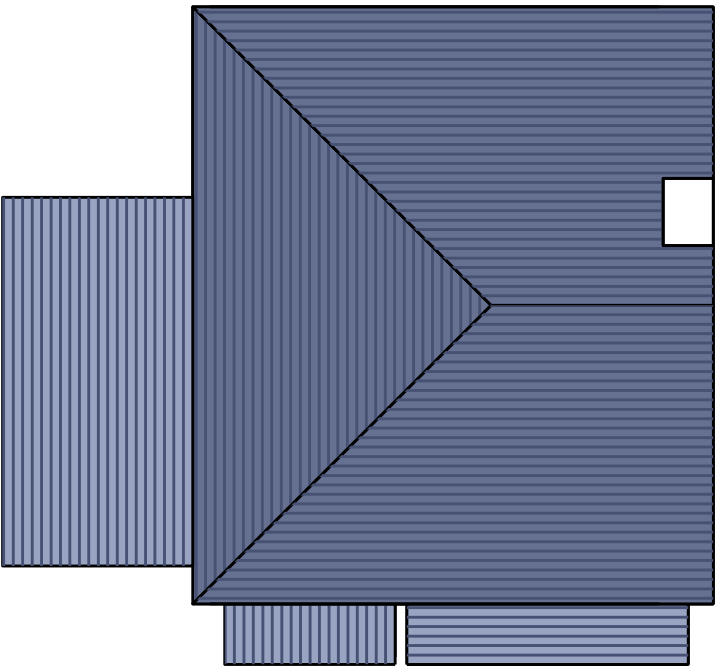

EXISTING ROOF PLAN 1:100

Revision	Description	By	Date	Revision	Description	By	Date

Notes:
DO NOT SCALE. Use figured dimensions only. The contractor is requested to check all dimensions before the work is out in hand. Copyright of this drawing belongs solely to SCA Ltd ©. This drawing must only be used for the purpose for which it is supplied and its contents must not be reproduced for any purpose without written permission. Areas indicated, or areas calculated from this drawing should be used for valuation purposes or as the basis for development contracts. SCA is a limited company registered in England and Wales. Number: 7428841



Drawn SC
Date June 2021
Checked SC
Date June 2021
Scale 1:100 @ A3
Status Planning

Project Alterations and Extension to
94 Castle Hill Road, Bury, BL9 7RW
Darren Fitzsimon
Drg Title Proposed Elevation, Section and
Existing and Proposed Roof Plan
Drg No SC2021-250-L(-O)004 Rev A