


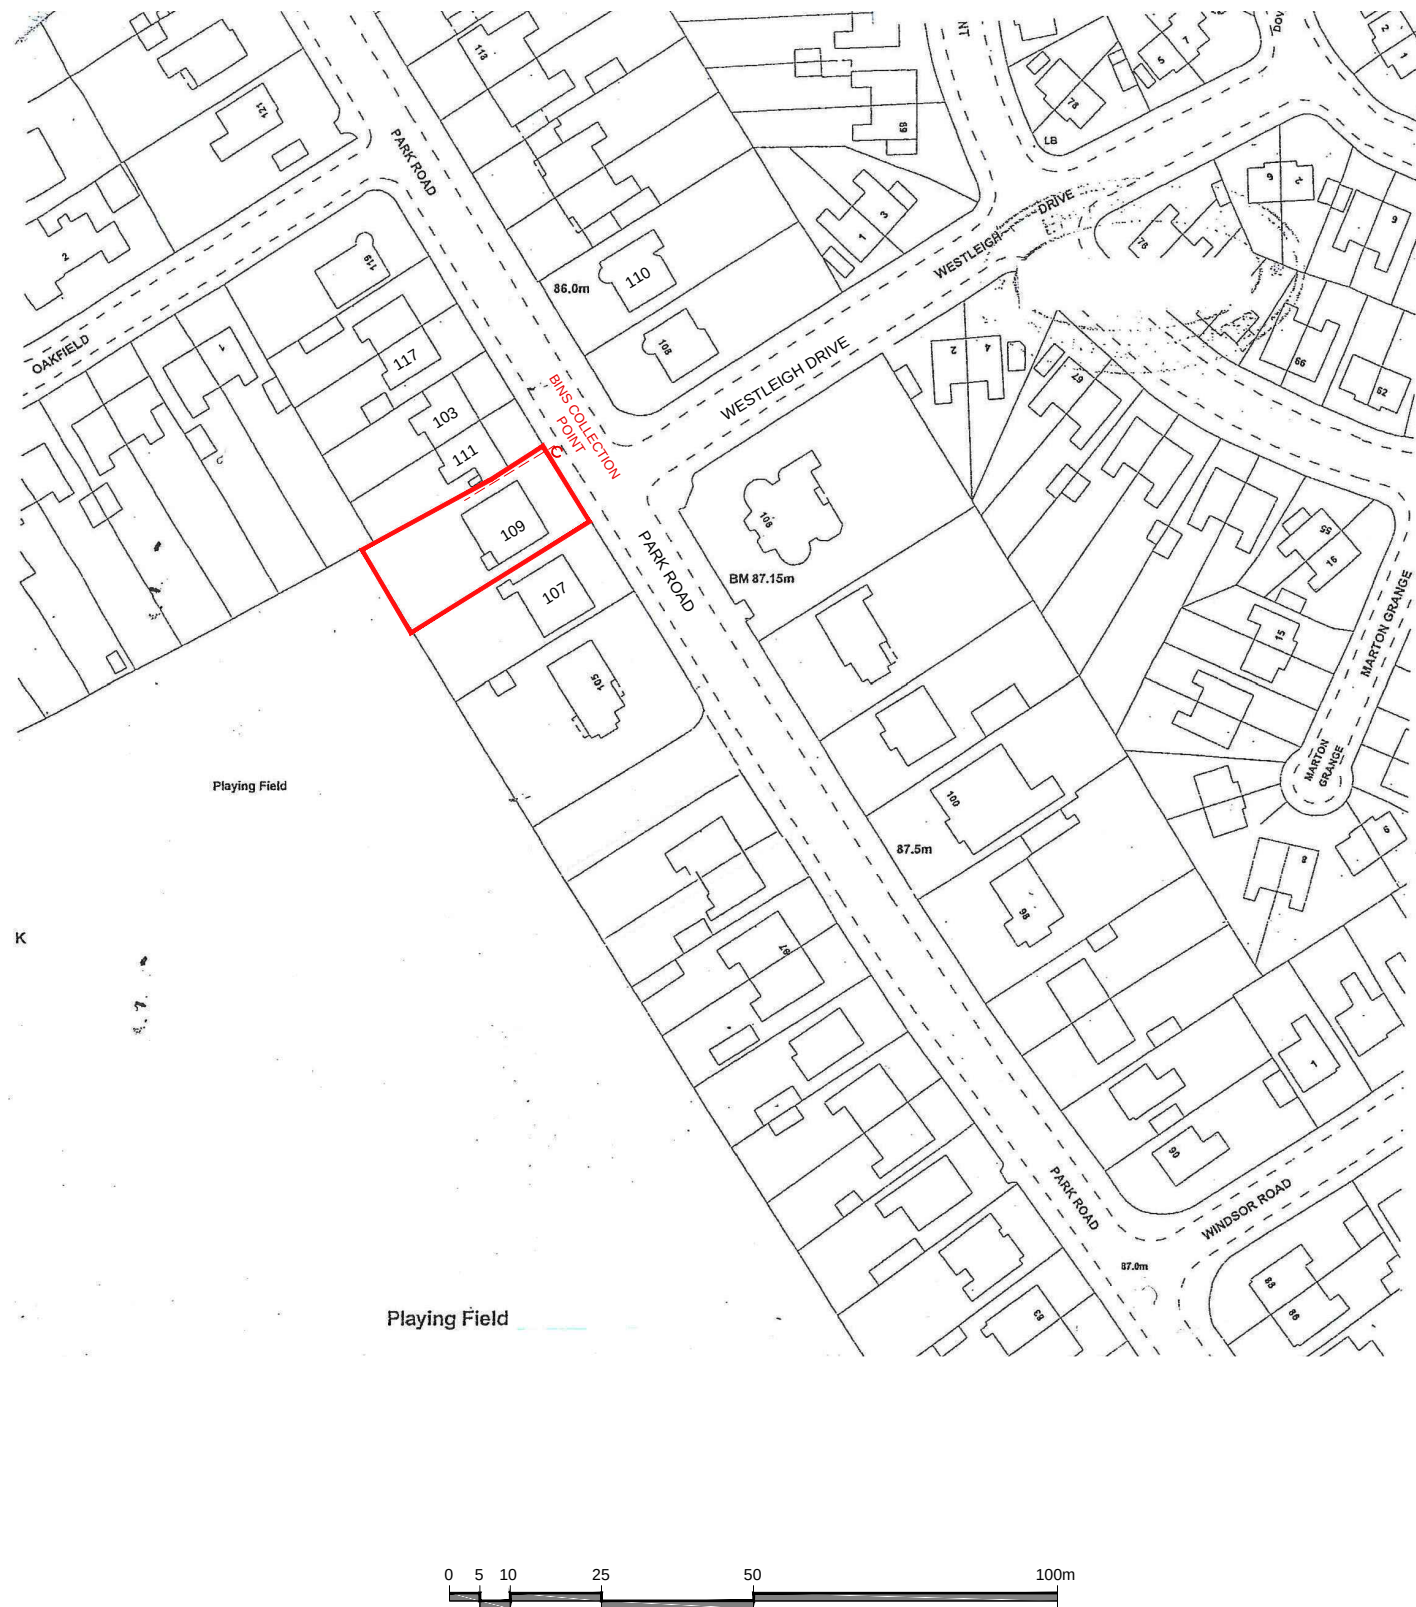

**General Notes:**


All site dimensions shall be verified by the Contractor on site prior to commencing any works.

Do not scale from this drawing.

Design intent drawing only. Construction to comply with latest building regulation requirements.

This drawing is the property of "Studio Tashkeel Architecture Ltd." and copyright is reserved by them. The drawing is not to be copied or disclosed by or to any unauthorised persons without the prior written consent of Studio Tashkeel Architecture Ltd.

|     |             |          |       |        |
|-----|-------------|----------|-------|--------|
|     |             |          |       |        |
| /   | First Issue | 27.03.23 | MS    | MK     |
| Rev | Description | Date     | Dr by | App by |

 


**STUDIO TASHKEEL  
ARCHITECTURE LTD.**  
89 Princess Street  
Manchester M1 4HT  
United Kingdom


T +44(0)161 694 6375  
E info@StudioTashkeel.com  
www.studiotashkeel.com

|   |     |              |
|---|-----|--------------|
| client name   |     |              |
| Mrs. Behjot   |     |              |
| project   |     |              |
| 109 Park Road, Prestwich   |     |              |
| drawing   |     |              |
| Location Plan   |     |              |
| project number   |     | scale        |
| 2003101   |     | 1:1250 @ A3  |
| drawing number   | rev | issue status |
| 2203101_PL_001   | -   | Planning     |
| This drawing is to be read in conjunction with all related drawings. All dimensions must be checked and verified on site before commencing any work or producing shop drawings. The originator should be notified immediately of any discrepancy. This drawing is copyright and remains the property of Studio Tashkeel Architecture Ltd. |     |              |

Location Plan: 1/1250

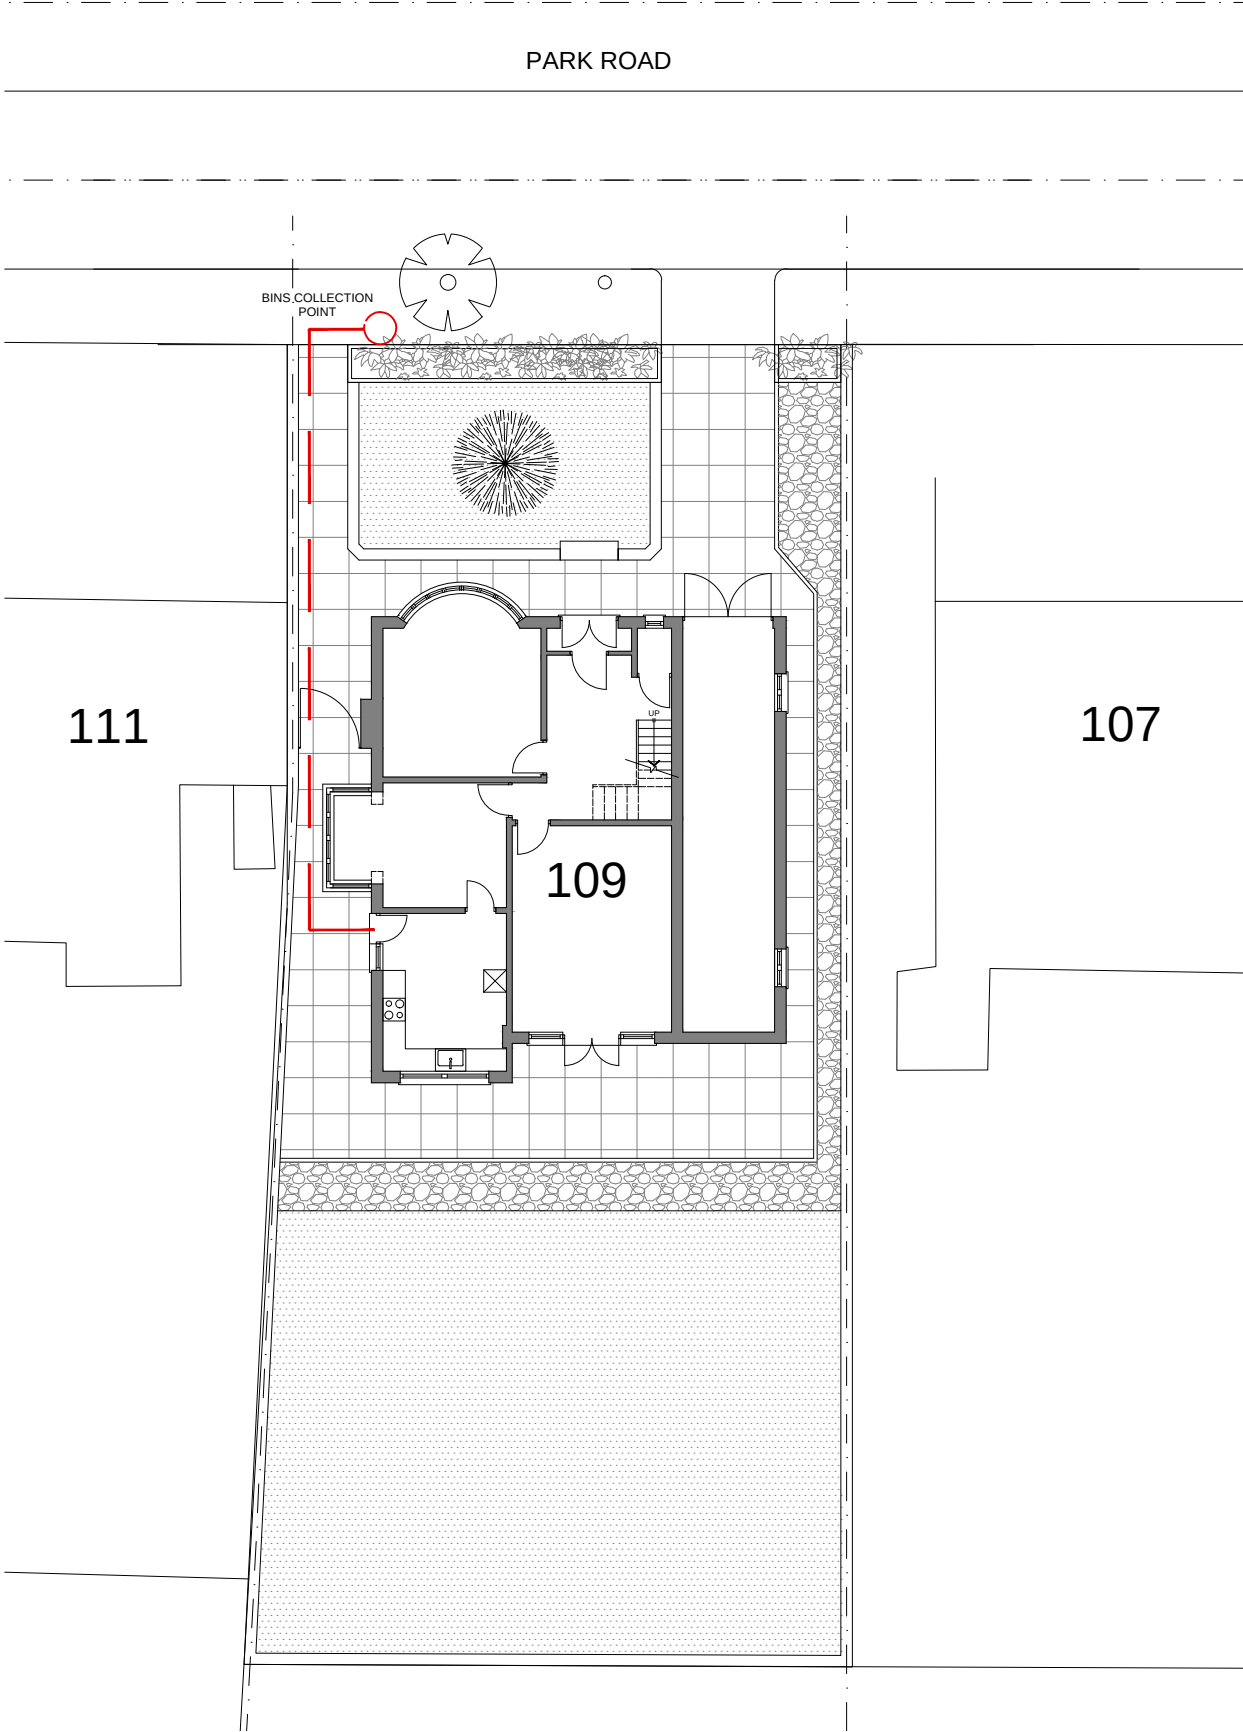

GA Existing Site Plan  
Scale 1:200 @ A3

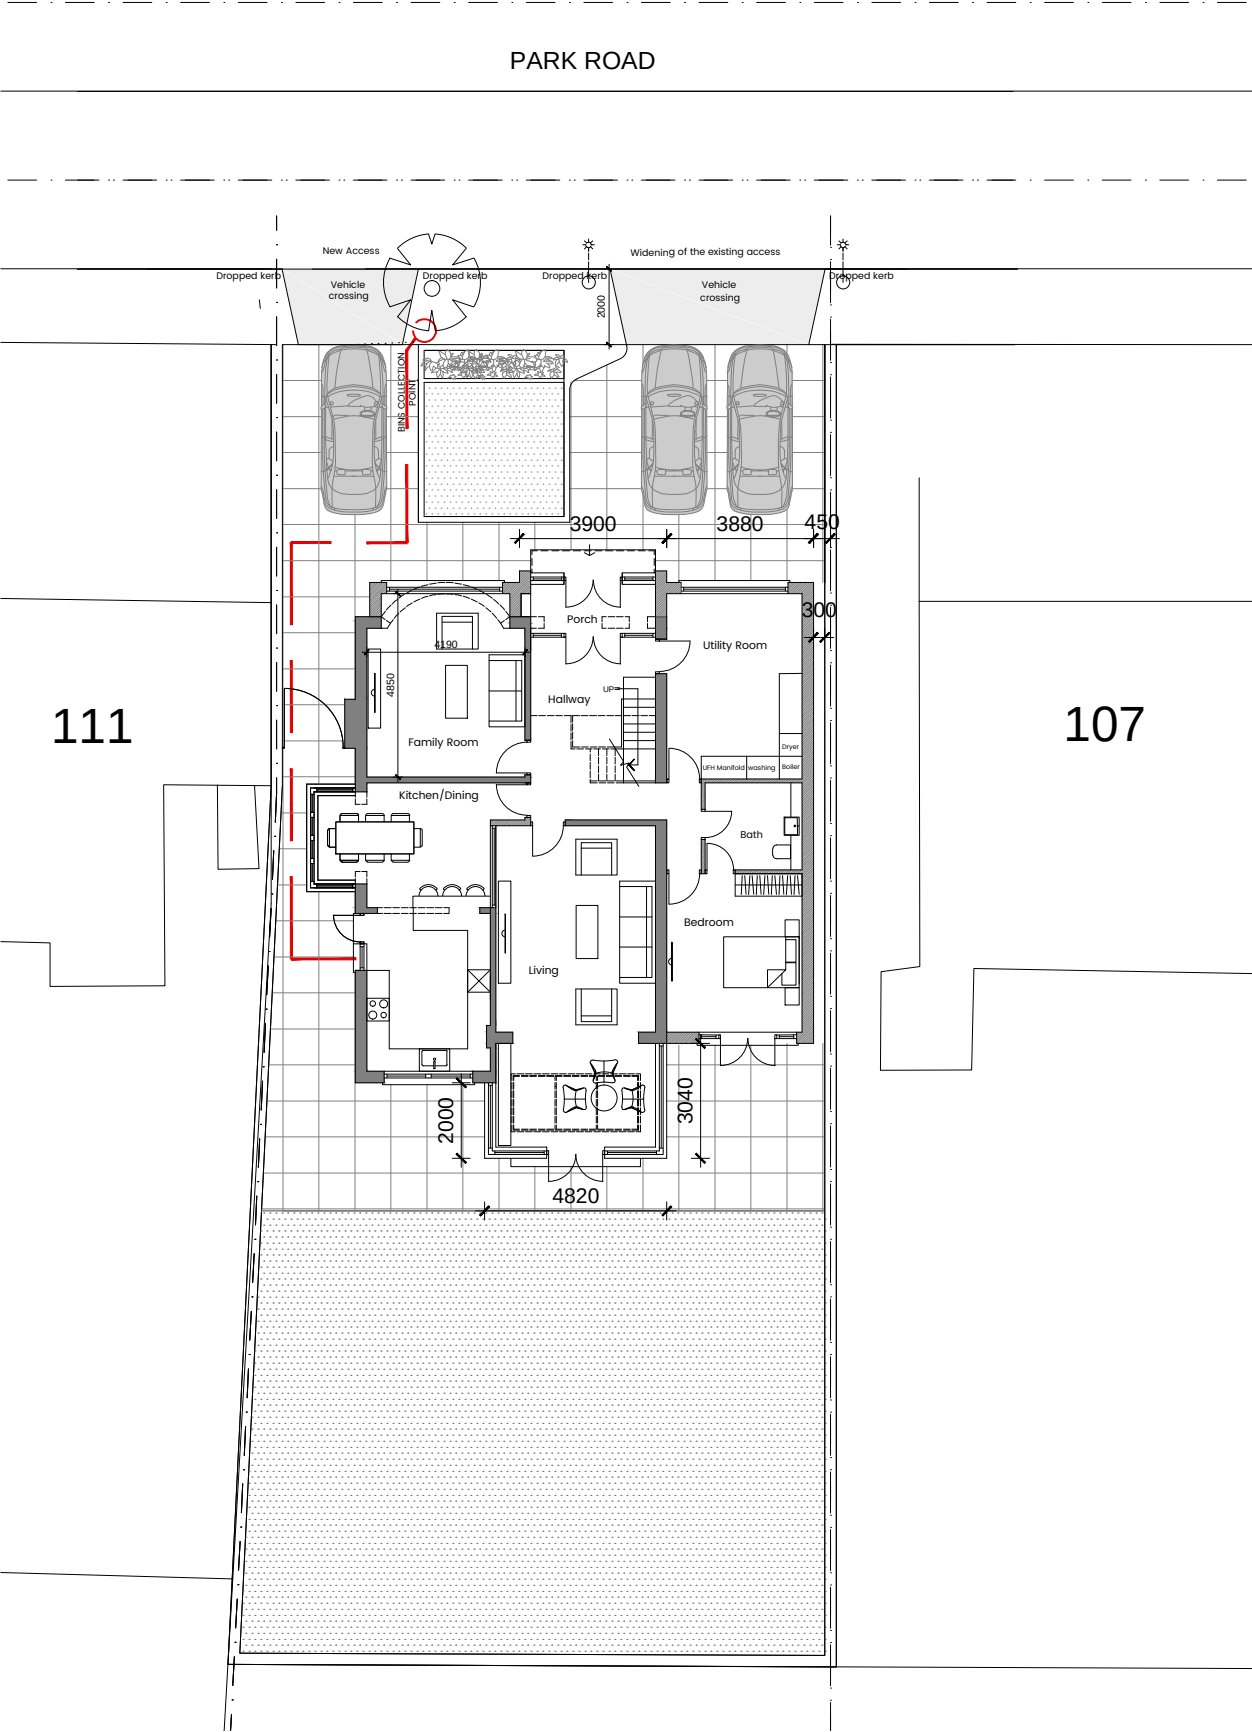

GA Proposed Site Plan  
Scale 1:200 @ A3



**General Notes:**


All site dimensions shall be verified by the Contractor on site prior to commencing any works.

Do not scale from this drawing.

Design intent drawing only. Construction to comply with latest building regulation requirements.

This drawing is the property of "Studio Tashkeel Architecture Ltd." and copyright is reserved by them. The drawing is not to be copied or disclosed by or to any unauthorised persons without the prior written consent of Studio Tashkeel Architecture Ltd.

|     |                    |          |       |        |
|-----|--------------------|----------|-------|--------|
| A   | Kerb details added | 21.06.23 | MS    | MK     |
| /   | First Issue        | 27.03.23 | MS    | MK     |
| Rev | Description        | Date     | Dr by | App by |

 


**STUDIO TASHKEEL**  
**ARCHITECTURE LTD.**  
89 Princess Street  
Manchester M1 4HT  
United Kingdom


T +44(0)161 694 6375  
E info@studiotashkeel.com  
www.studiotashkeel.com

|                                                      |                            |
|------------------------------------------------------|----------------------------|
| <b>client name</b><br>Mrs. Behjot                    |                            |
| <b>project</b><br>109 Park Road, Prestwich           |                            |
| <b>drawing</b><br>GA Existing and Proposed Site Plan |                            |
| <b>project number</b><br>2003101                     | <b>scale</b><br>1:500 @ A3 |
| <b>drawing number</b><br>2203101_PL_002              | <b>rev</b><br>A            |
| <b>issue status</b><br>Planning                      |                            |

This drawing is to be read in conjunction with all related drawings. All dimensions must be checked and verified on site before commencing any work or producing shop drawings. The originator should be notified immediately of any discrepancy. This drawing is copyright and remains the property of Studio Tashkeel Architecture Ltd.

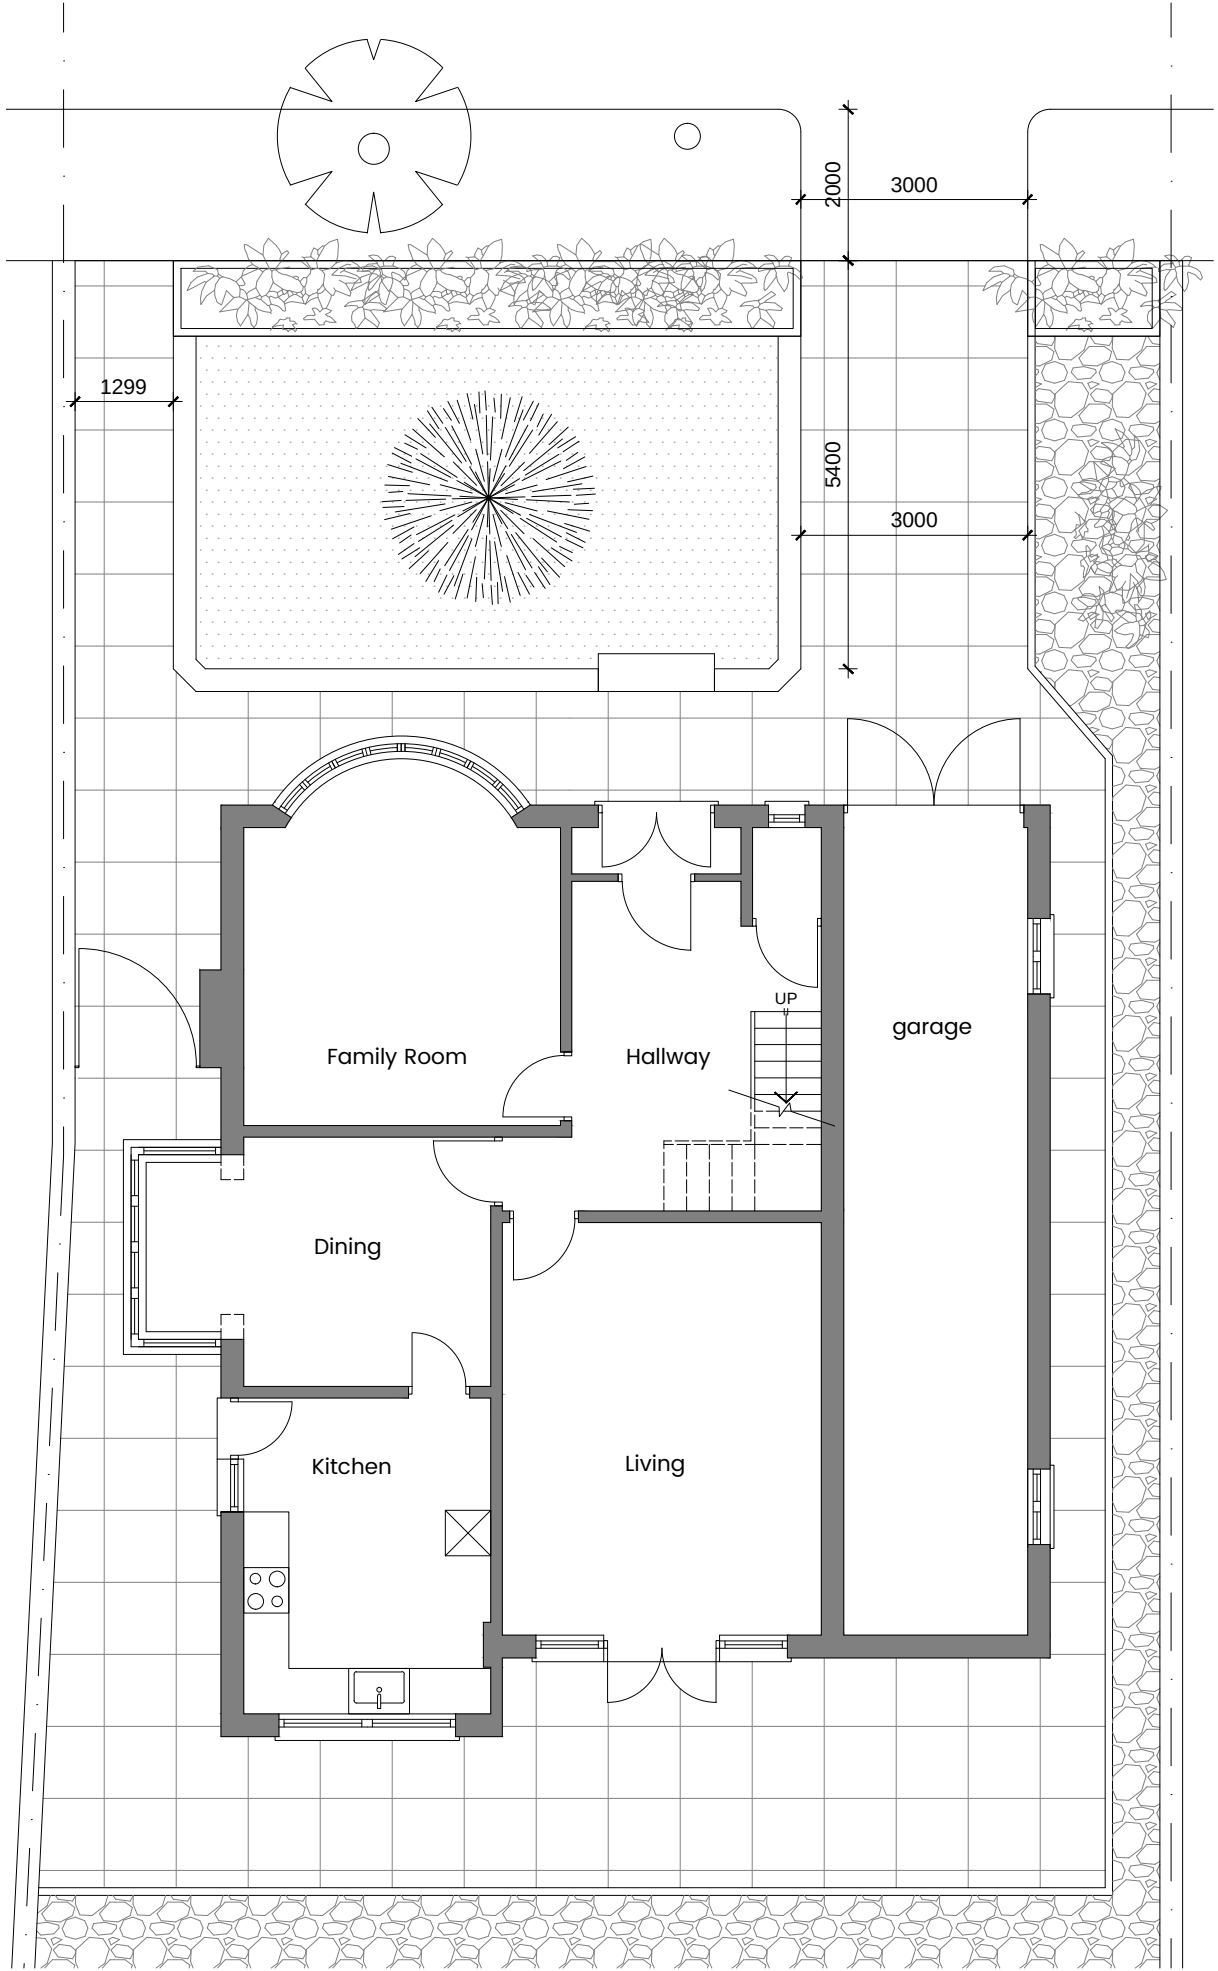


GA Existing Ground Floor Plan  
Scale 1:100 @ A3

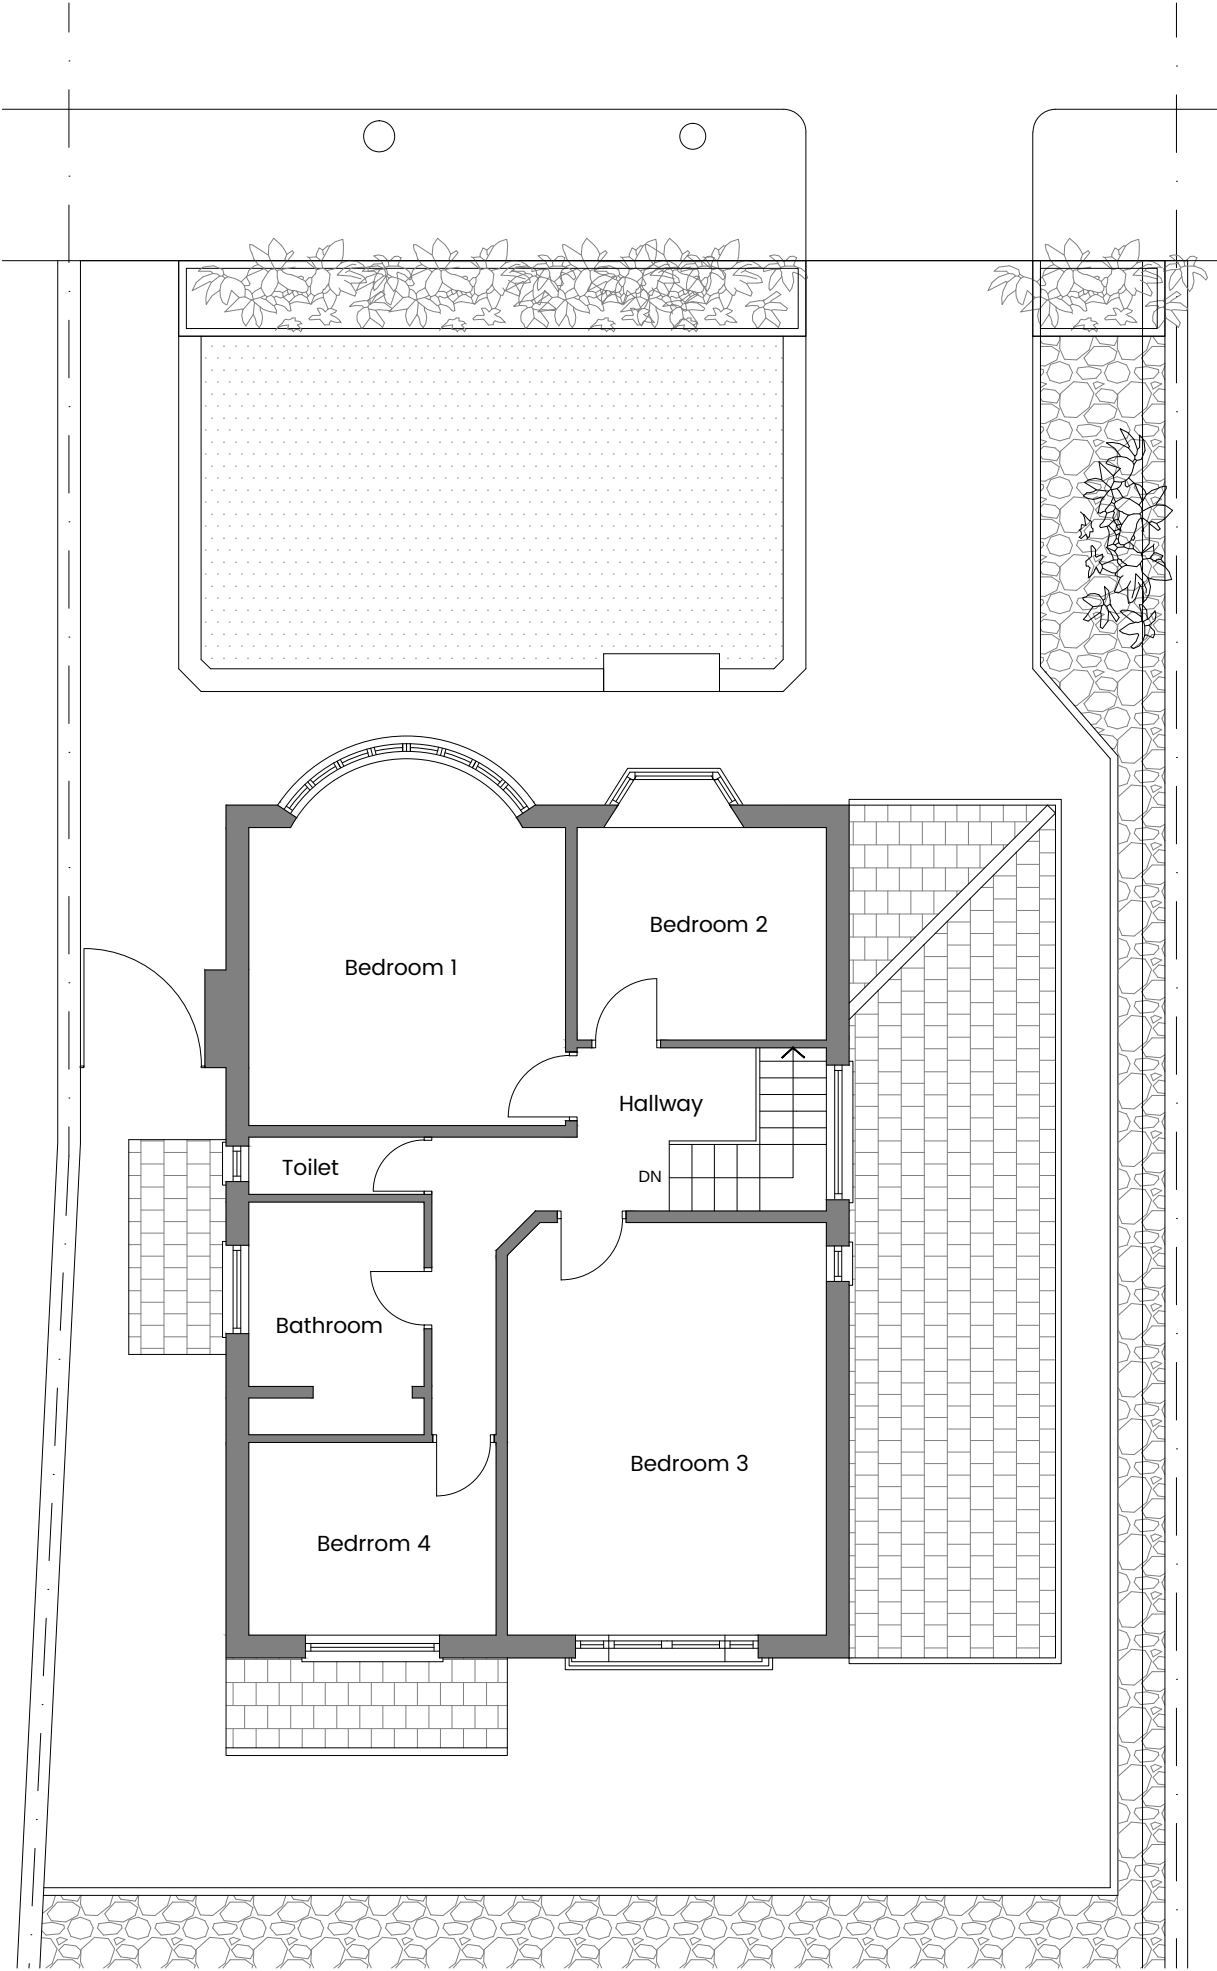

GA Existing First Floor Plan  
Scale 1:100 @ A3



N

 

0 0,5 1 2,5

**General Notes:**


All site dimensions shall be verified by the Contractor on site prior to commencing any works.

Do not scale from this drawing.

Design intent drawing only. Construction to comply with latest building regulation requirements.

This drawing is the property of "Studio Tashkeel Architecture Ltd." and copyright is reserved by them. The drawing is not to be copied or disclosed by or to any unauthorised persons without the prior written consent of Studio Tashkeel Architecture Ltd.


|     |             |          |       |        |
|-----|-------------|----------|-------|--------|
| /   | First Issue | 27.03.23 | MS    | MK     |
| Rev | Description | Date     | Dr by | App by |

 

**STUDIO TASHKEEL  
ARCHITECTURE LTD.**  
89 Princess Street  
Manchester M1 4HT  
United Kingdom  
T +44(0)161 694 6375  
E info@StudioTashkeel.com  
www.studiotashkeel.com


|                                                         |                            |                                 |
|---------------------------------------------------------|----------------------------|---------------------------------|
| <b>client name</b><br>Mrs. Behjot                       |                            |                                 |
| <b>project</b><br>109 Park Road, Prestwich              |                            |                                 |
| <b>drawing</b><br>GA Existing Ground & First Floor Plan |                            |                                 |
| <b>project number</b><br>2203101                        | <b>scale</b><br>1:100 @ A3 |                                 |
| <b>drawing number</b><br>2203102_PL_003                 | <b>rev</b><br>-            | <b>issue status</b><br>Planning |

This drawing is to be read in conjunction with all related drawings. All dimensions must be checked and verified on site before commencing any work or producing shop drawings. The originator should be notified immediately of any discrepancy. This drawing is copyright and remains the property of Studio Tashkeel Architecture Ltd.

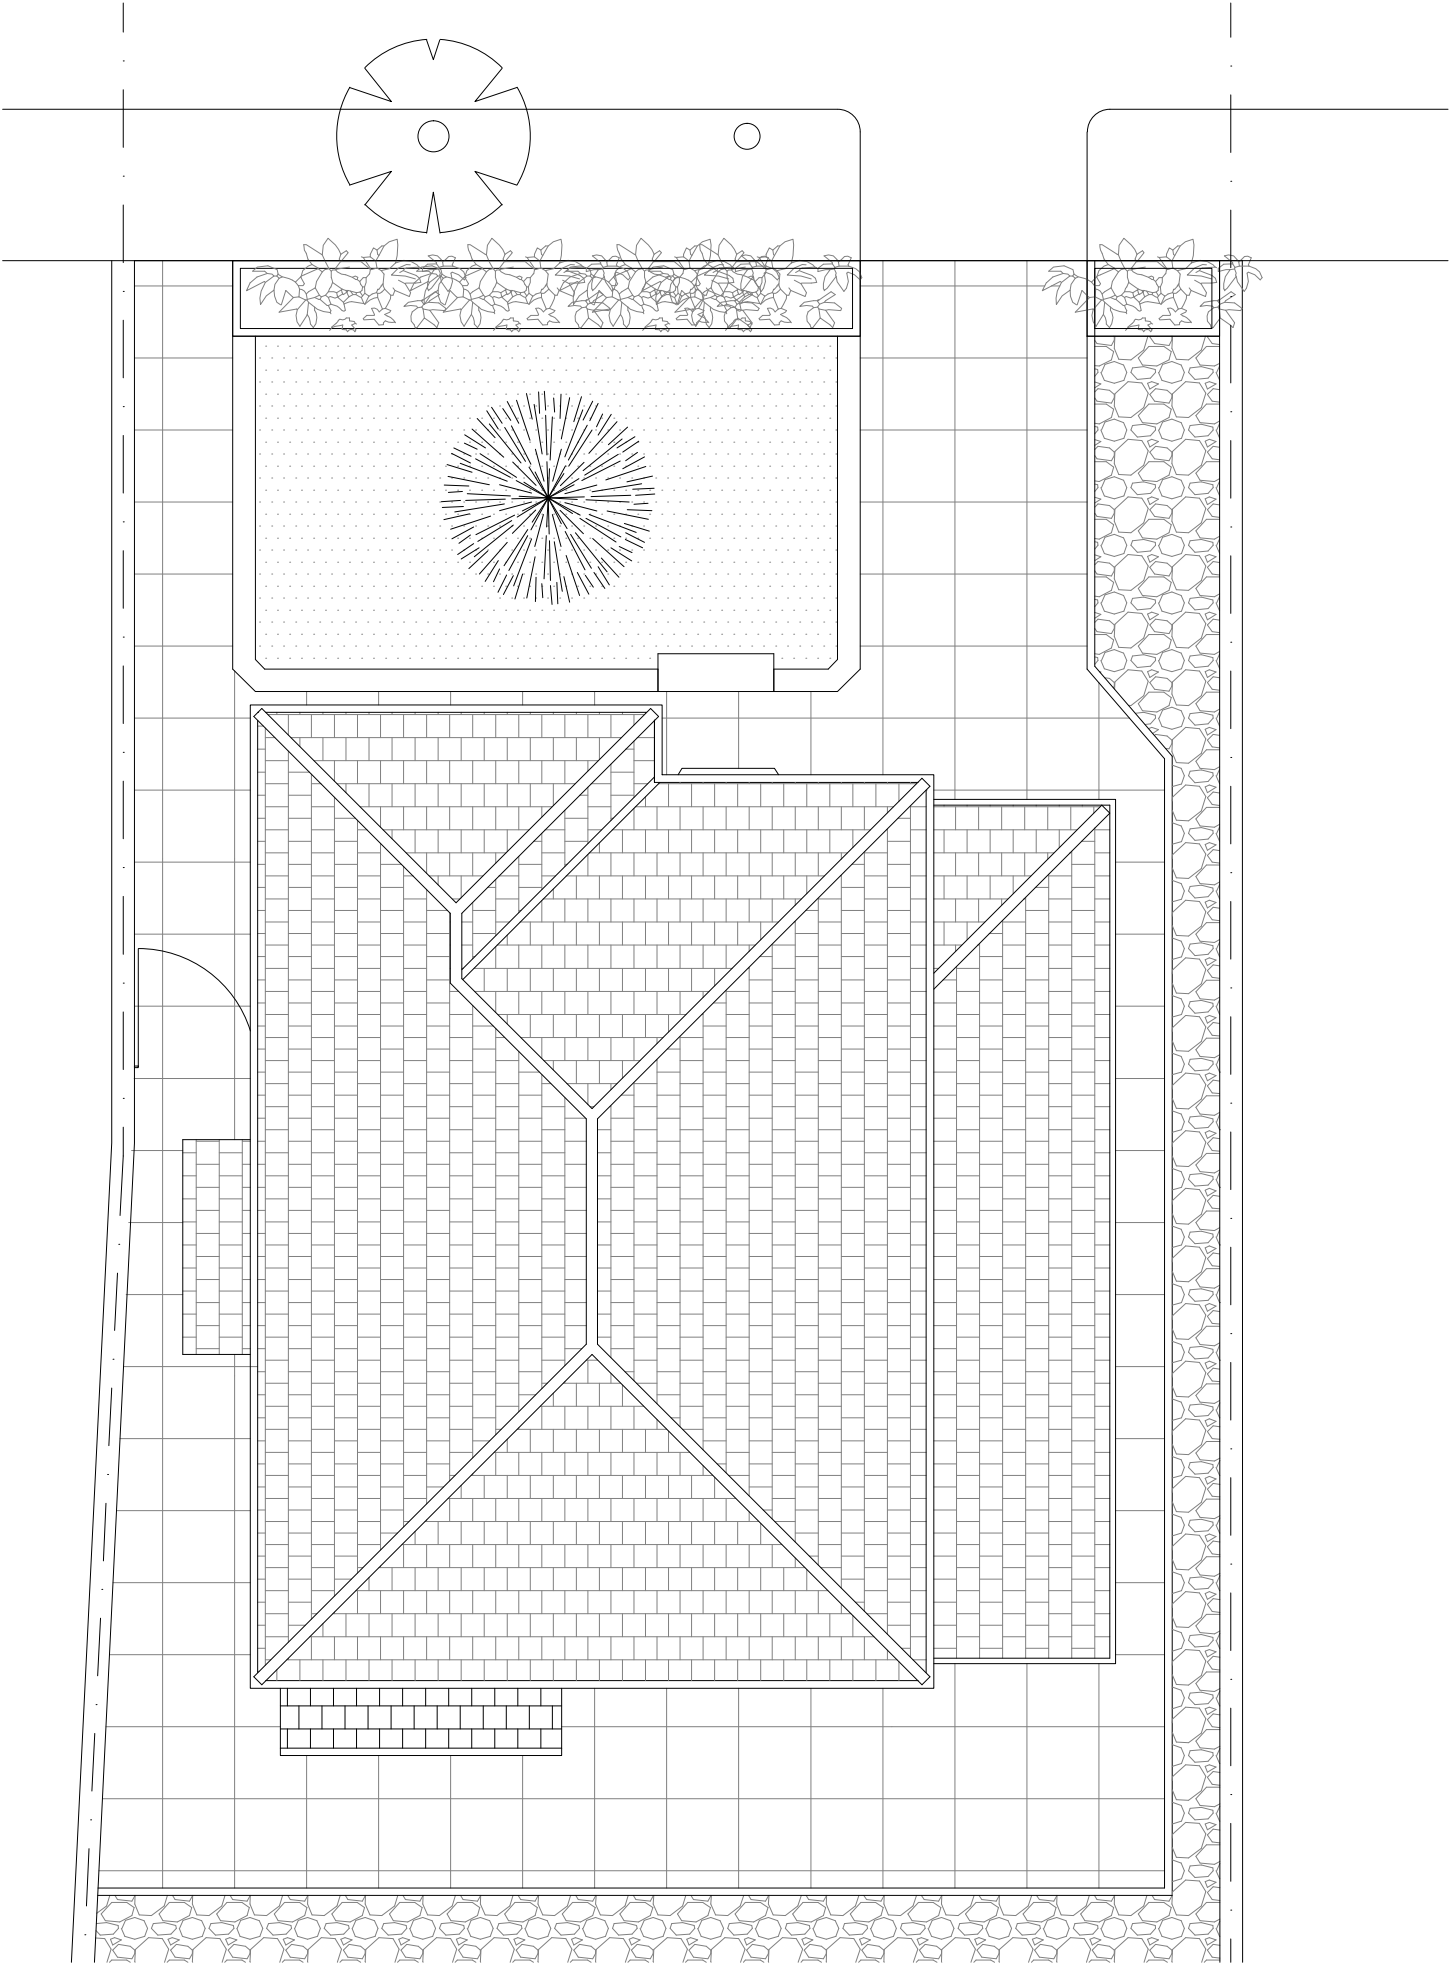

GA Existing Roof Plan  
Scale 1:100 @ A3

|     |             |             |          |        |    |
|-----|-------------|-------------|----------|--------|----|
|     |             |             |          |        |    |
| /   |             | First Issue | 27.03.23 | MS     | MK |
| Rev | Description | Date        | Dr by    | App by |    |

 

**STUDIO TASHKEEL**  
**ARCHITECTURE LTD.**  
89 Princess Street  
Manchester M1 4HT  
United Kingdom  
  
T +44(0)161 694 6375  
E info@StudioTashkeel.com  
www.studiotashkeel.com


|   |                 |                                 |
|---|-----------------|---------------------------------|
| <b>client name</b><br>Mrs. Behjot   |                 |                                 |
| <b>project</b><br>109 Park Road, Prestwich   |                 |                                 |
| <b>drawing</b><br>GA Existing Roof Plan   |                 |                                 |
| <b>project number</b><br>2203101   |                 | <b>scale</b><br>1:100 @ A3      |
| <b>drawing number</b><br>2203102_PL_004   | <b>rev</b><br>- | <b>issue status</b><br>Planning |
| This drawing is to be read in conjunction with all related drawings. All dimensions must be checked and verified on site before commencing any work or producing shop drawings. The originator should be notified immediately of any discrepancy. This drawing is copyright and remains the property of Studio Tashkeel Architecture Ltd. |                 |                                 |



GA Existing Side Elevation ( East Elevation )  
Scale 1:100 @ A3



GA Existing Front Elevation ( North Elevation )  
Scale 1:100 @ A3

 

**General Notes:**

All site dimensions shall be verified by the Contractor on site prior to commencing any works.

Do not scale from this drawing.

Design intent drawing only. Construction to comply with latest building regulation requirements.

This drawing is the property of "Studio Tashkeel Architecture Ltd." and copyright is reserved by them. The drawing is not to be copied or disclosed by or to any unauthorised persons without the prior written consent of Studio Tashkeel Architecture Ltd.




GA Existing Side Elevation ( West Elevation )  
Scale 1:100 @ A3




GA Existing Rear Elevation ( South Elevation )  
Scale 1:100 @ A3

|     |             |          |       |        |
|-----|-------------|----------|-------|--------|
|     |             |          |       |        |
| /   | First Issue | 27.03.23 | MS    | MK     |
| Rev | Description | Date     | Dr by | App by |

 


**STUDIO TASHKEEL**  
**ARCHITECTURE LTD.**  
89 Princess Street  
Manchester M1 4HT  
United Kingdom  
T +44(0)161 694 6375  
E info@StudioTashkeel.com  
www.studiotashkeel.com

|   |                            |                                 |
|---|----------------------------|---------------------------------|
| <b>client name</b><br>Mrs. Behjot   |                            |                                 |
| <b>project</b><br>109 Park Road, Prestwich   |                            |                                 |
| <b>drawing</b><br>GA Existing Elevations   |                            |                                 |
| <b>project number</b><br>2203101   | <b>scale</b><br>1:100 @ A3 |                                 |
| <b>drawing number</b><br>2203102_PL_005   | <b>rev</b><br>-            | <b>issue status</b><br>Planning |
| This drawing is to be read in conjunction with all related drawings. All dimensions must be checked and verified on site before commencing any work or producing shop drawings. The originator should be notified immediately of any discrepancy. This drawing is copyright and remains the property of Studio Tashkeel Architecture Ltd. |                            |                                 |

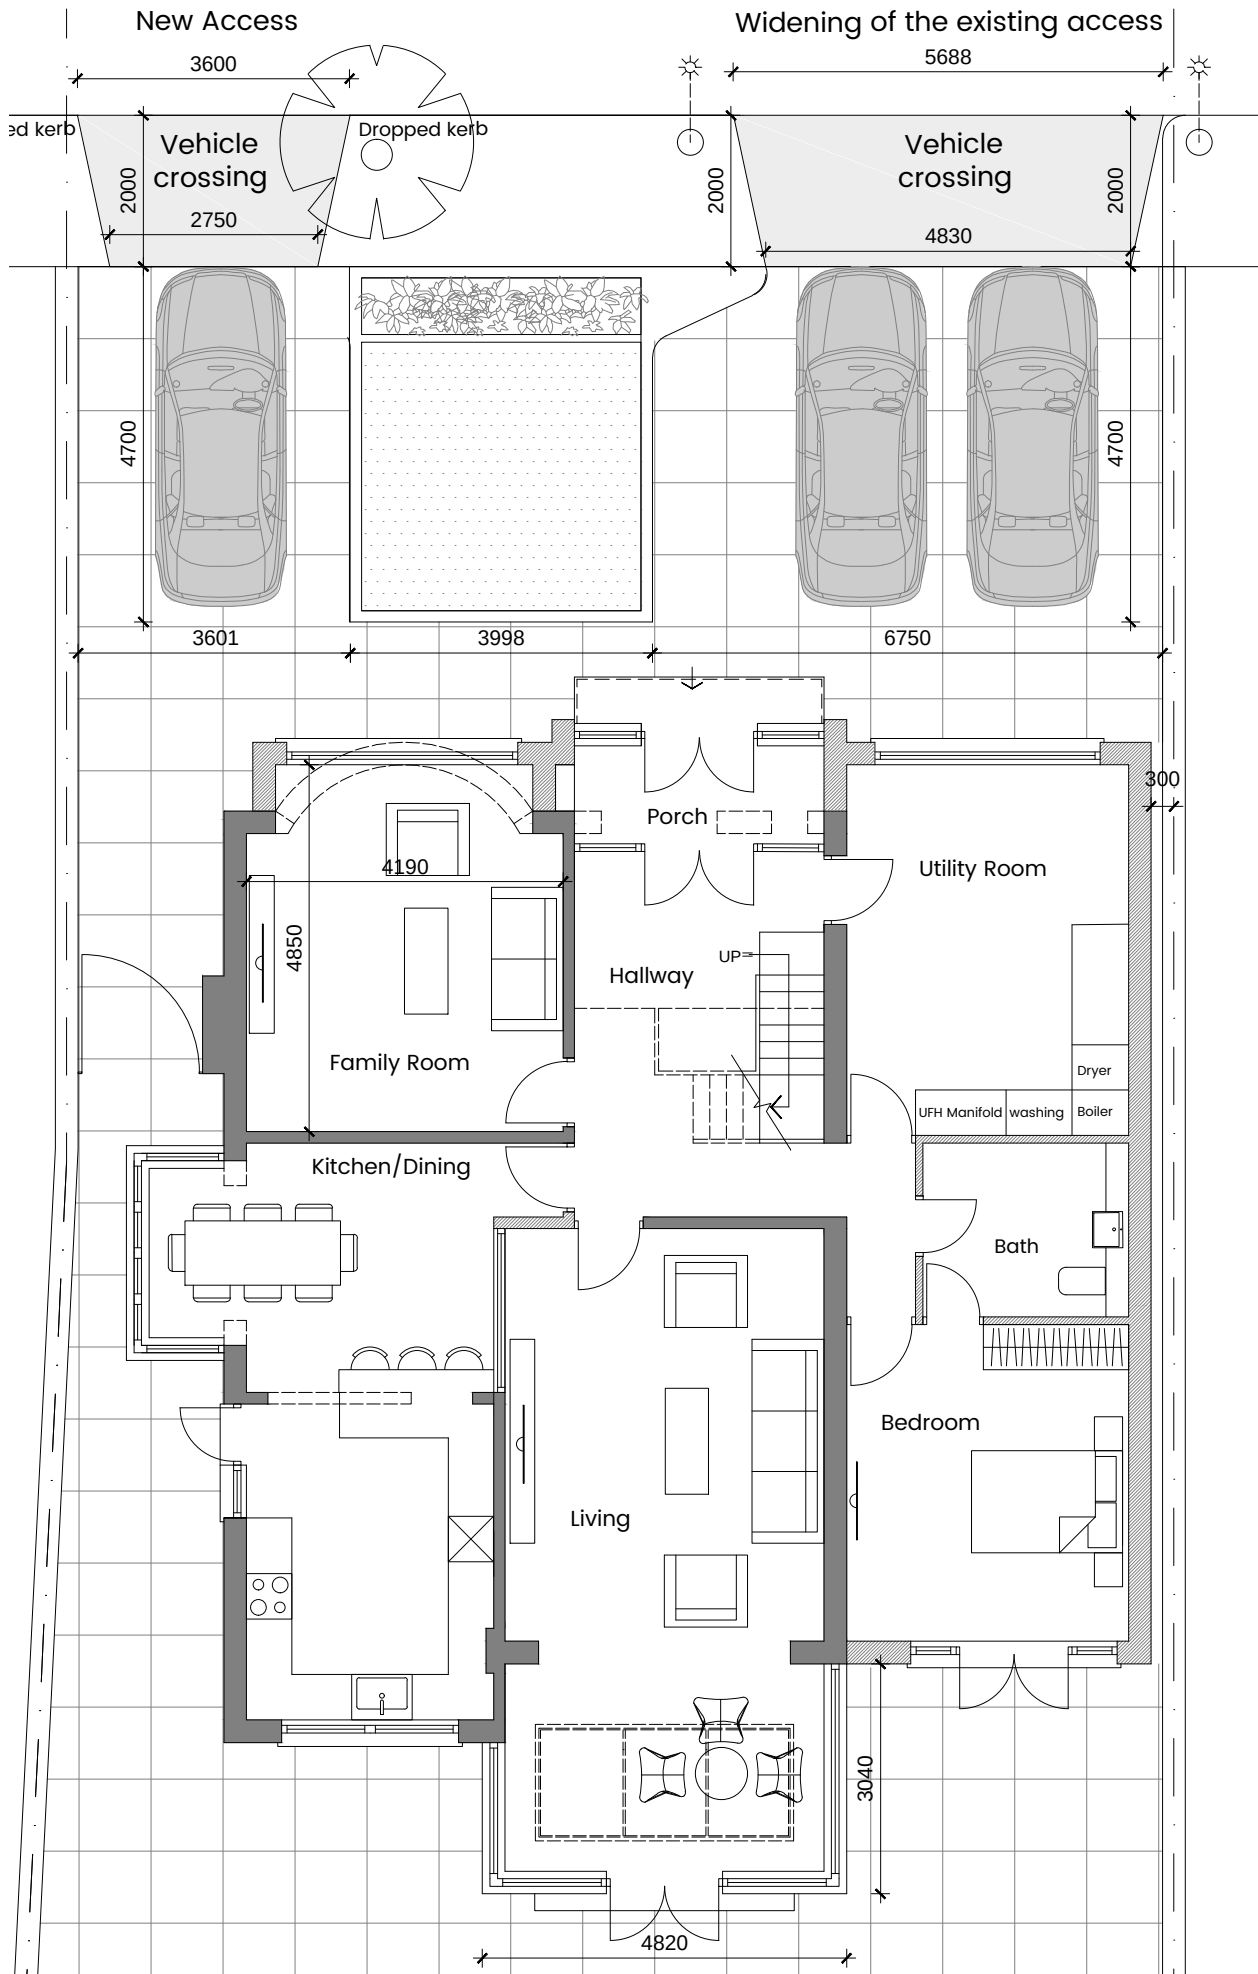

GA Proposed Ground Floor Plan  
Scale 1:100 @ A3

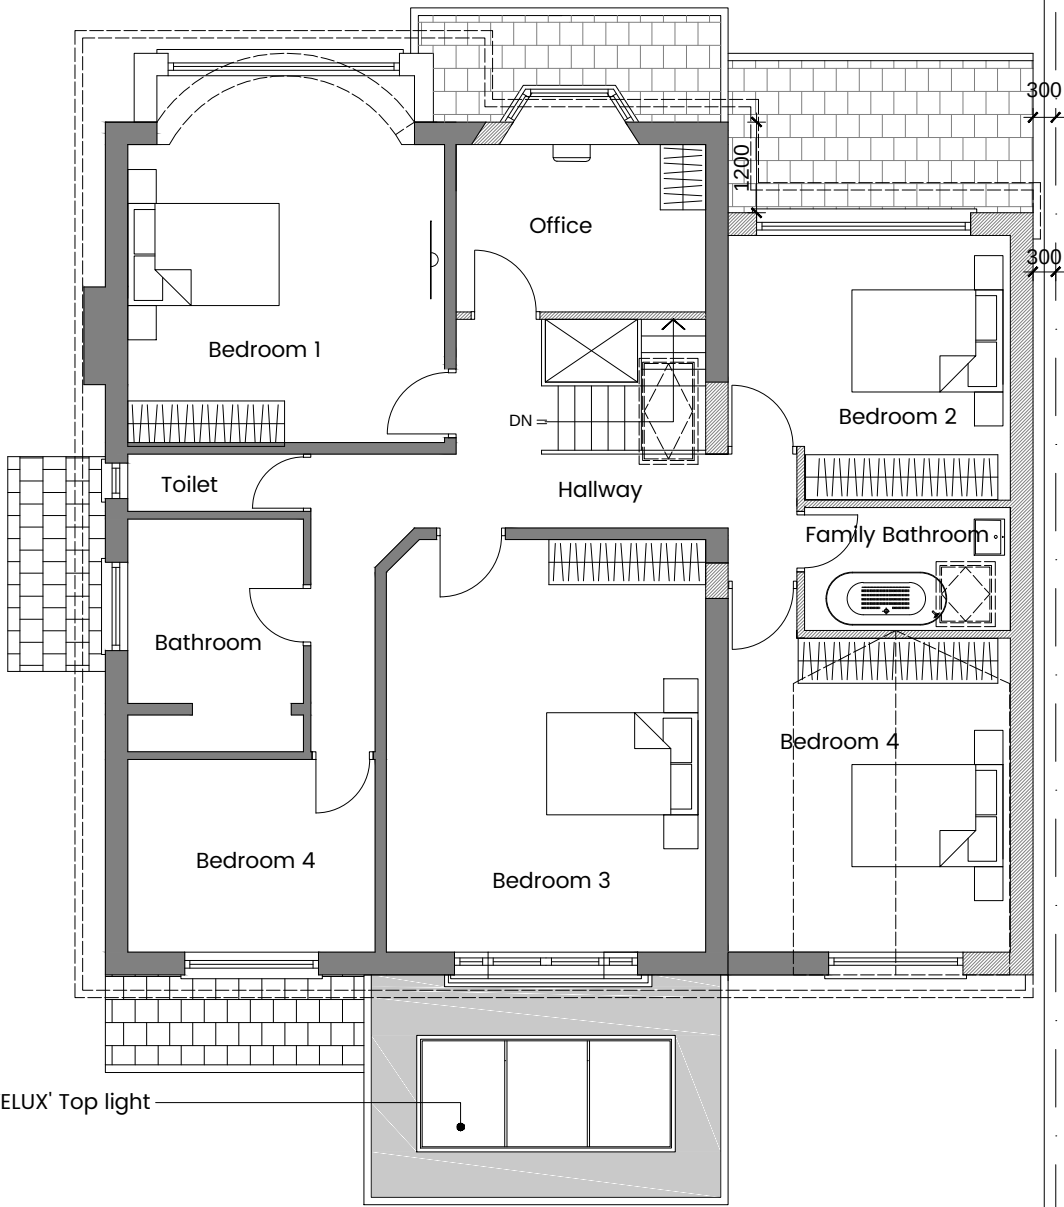

GA Proposed First Floor Plan  
Scale 1:100 @ A3



**General Notes:**


All site dimensions shall be verified by the Contractor on site prior to commencing any works.

Do not scale from this drawing.

Design intent drawing only. Construction to comply with latest building regulation requirements.

This drawing is the property of "Studio Tashkeel Architecture Ltd." and copyright is reserved by them. The drawing is not to be copied or disclosed by or to any unauthorised persons without the prior written consent of Studio Tashkeel Architecture Ltd.


| Rev | Description                                                        | Date     | Dr by | App by |
|-----|--------------------------------------------------------------------|----------|-------|--------|
| B   | Family bath, gab to boundary, Dropped kerb and Dormer dashed lines | 21.03.23 | MS    | MK     |
| A   | Design amended                                                     | 14.06.23 | MS    | MK     |
| /   | First Issue                                                        | 27.03.23 | MS    | MK     |

 

**STUDIO TASHKEEL  
ARCHITECTURE LTD.**  
89 Princess Street  
Manchester M1 4HT  
United Kingdom  
T: +44(0)161 694 6375  
E: info@StudioTashkeel.com  
www.studiotashkeel.com


|                                                         |                            |
|---------------------------------------------------------|----------------------------|
| <b>client name</b><br>Mrs. Behjot                       |                            |
| <b>project</b><br>109 Park Road, Prestwich              |                            |
| <b>drawing</b><br>GA Proposed Ground & First Floor Plan |                            |
| <b>project number</b><br>2203101                        | <b>scale</b><br>1:100 @ A3 |
| <b>drawing number</b><br>2203102_PL_006                 | <b>rev</b><br>B            |
| <b>issue status</b><br>Planning                         |                            |

This drawing is to be read in conjunction with all related drawings. All dimensions must be checked and verified on site before commencing any work or producing shop drawings. The originator should be notified immediately of any discrepancy. This drawing is copyright and remains the property of Studio Tashkeel Architecture Ltd.

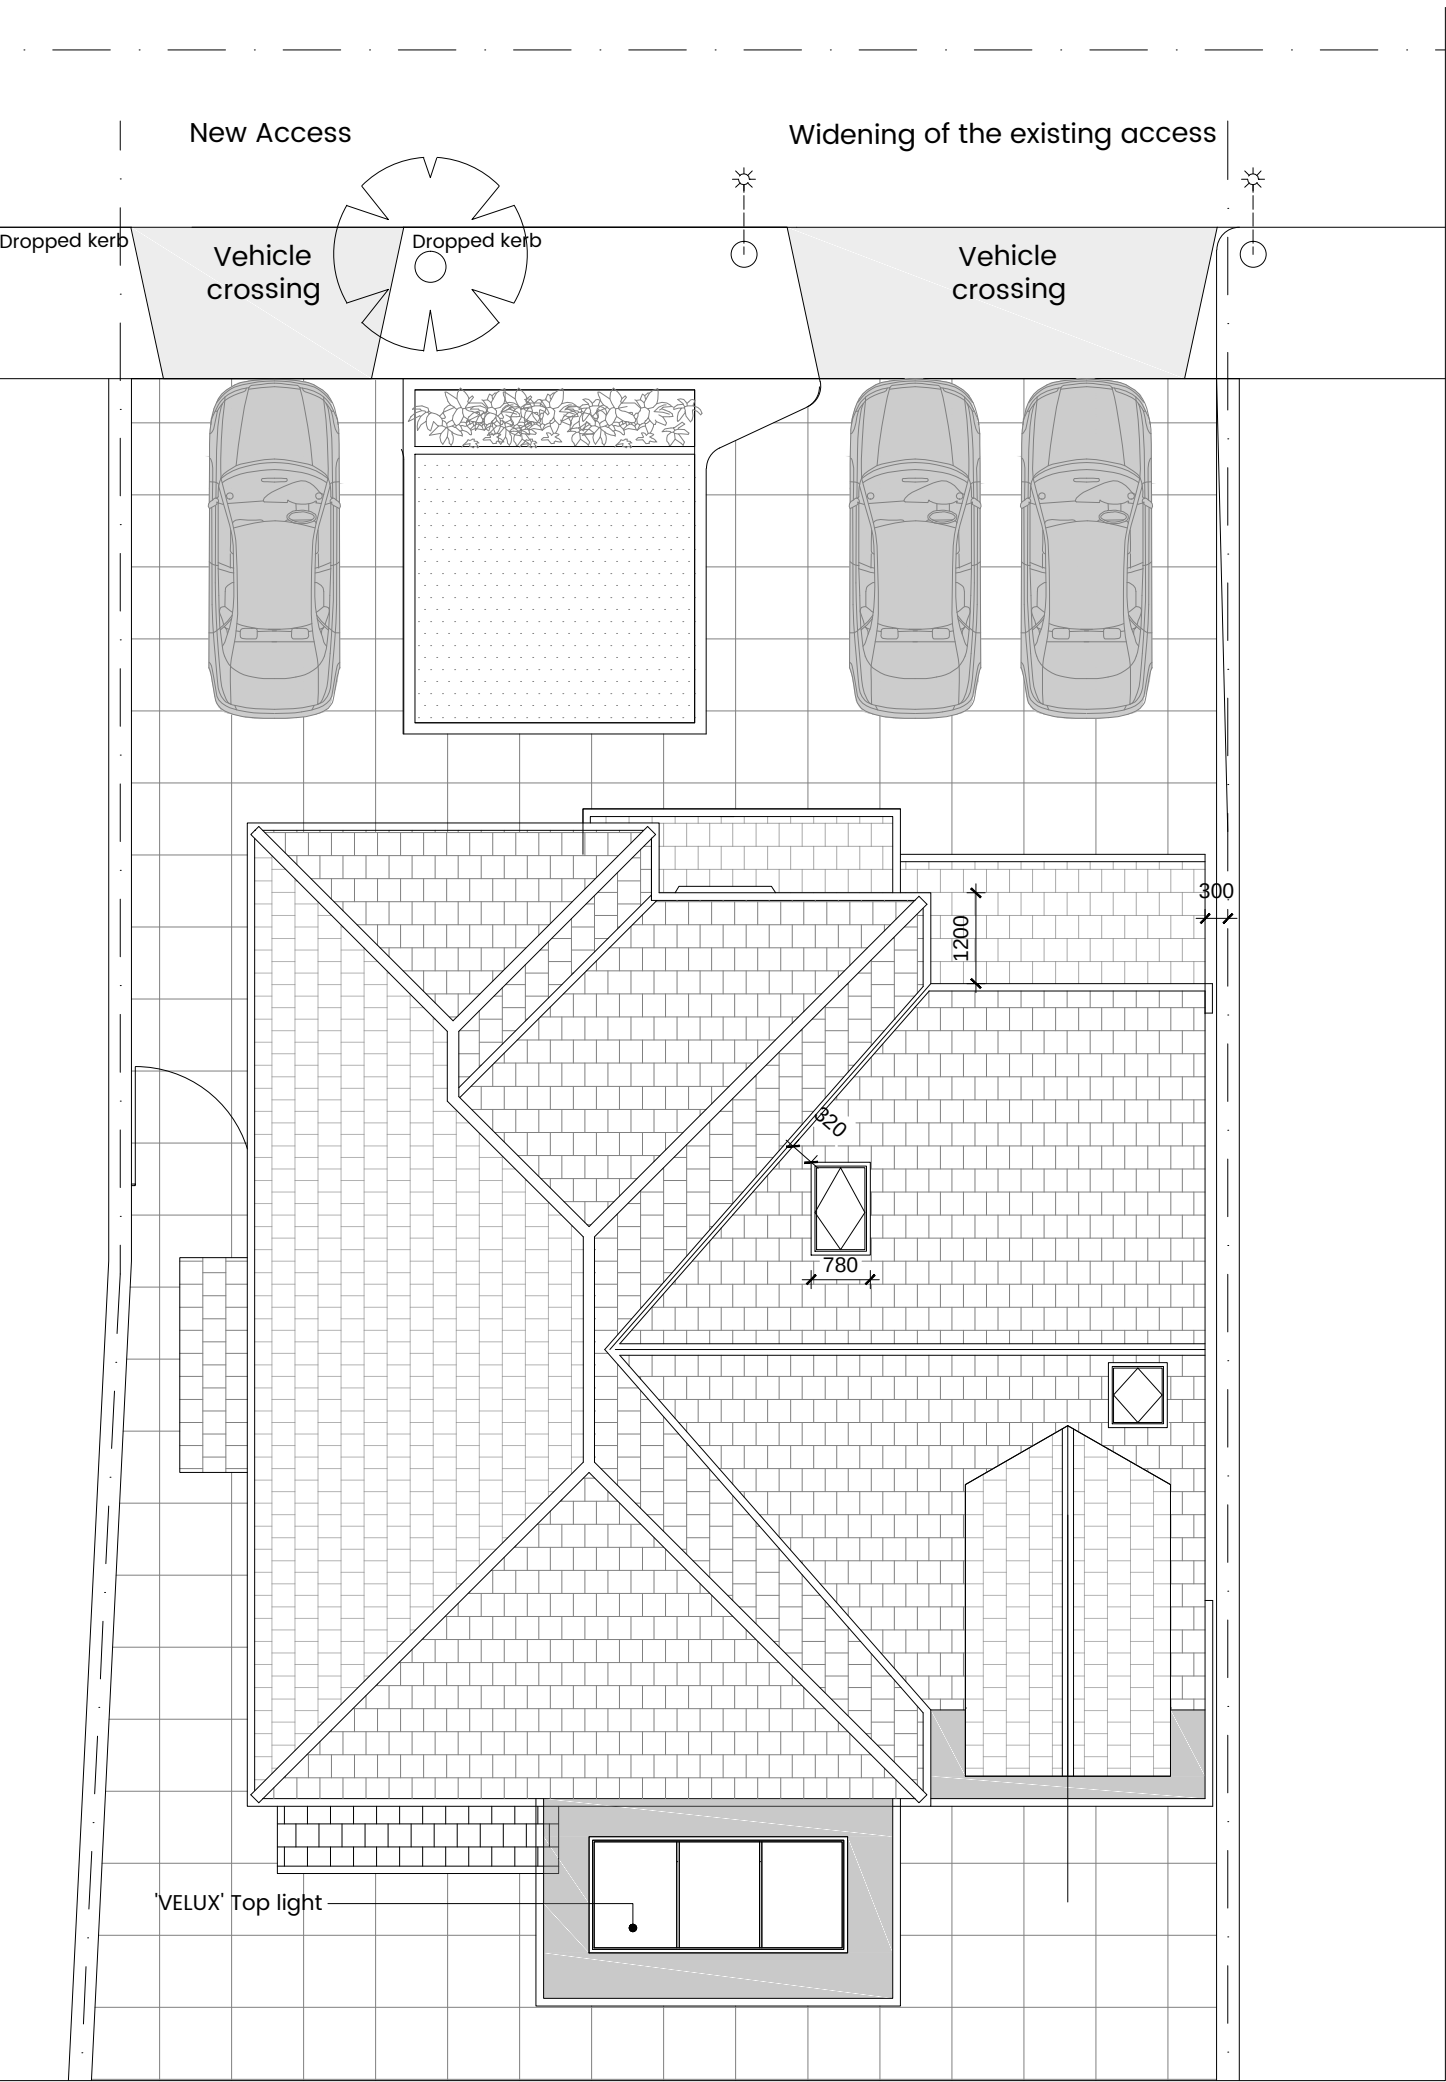

GA Proposed Roof Plan  
Scale 1:100 @ A3

|     |                            |          |       |        |  |
|-----|----------------------------|----------|-------|--------|--|
|     |                            |          |       |        |  |
| B   | Dropped kerb details added | 21.06.23 | MS    | MK     |  |
| A   | Design amended             | 14.06.23 | MS    | MK     |  |
| /   | First Issue                | 27.03.23 | MS    | MK     |  |
| Rev | Description                | Date     | Dr by | App by |  |

 

**STUDIO TASHKEEL**  
**ARCHITECTURE LTD.**  
89 Princess Street  
Manchester M1 4HT  
United Kingdom  
  
T +44(0)161 694 6375  
E info@StudioTashkeel.com  
www.studiotashkeel.com


|   |     |              |
|---|-----|--------------|
| client name   |     |              |
| Mrs. Behjot   |     |              |
| project   |     |              |
| 109 Park Road, Prestwich   |     |              |
| drawing   |     |              |
| GA Proposed Roof Plan   |     |              |
| project number   |     | scale        |
| 2203101   |     | 1:100 @ A3   |
| drawing number   | rev | issue status |
| 2203102_PL_007   | B   | Planning     |
| This drawing is to be read in conjunction with all related drawings. All dimensions must be checked and verified on site before commencing any work or producing shop drawings. The originator should be notified immediately of any discrepancy. This drawing is copyright and remains the property of Studio Tashkeel Architecture Ltd. |     |              |



GA Proposed Side Elevation ( East Elevation )  
Scale 1:100 @ A3



GA Proposed Front Elevation ( North Elevation )  
Scale 1:100 @ A3

 


**General Notes:**

All site dimensions shall be verified by the Contractor on site prior to commencing any works.


Do not scale from this drawing.

Design intent drawing only. Construction to comply with latest building regulation requirements.

This drawing is the property of "Studio Tashkeel Architecture Ltd." and copyright is reserved by them. The drawing is not to be copied or disclosed by or to any unauthorised persons without the prior written consent of Studio Tashkeel Architecture Ltd.

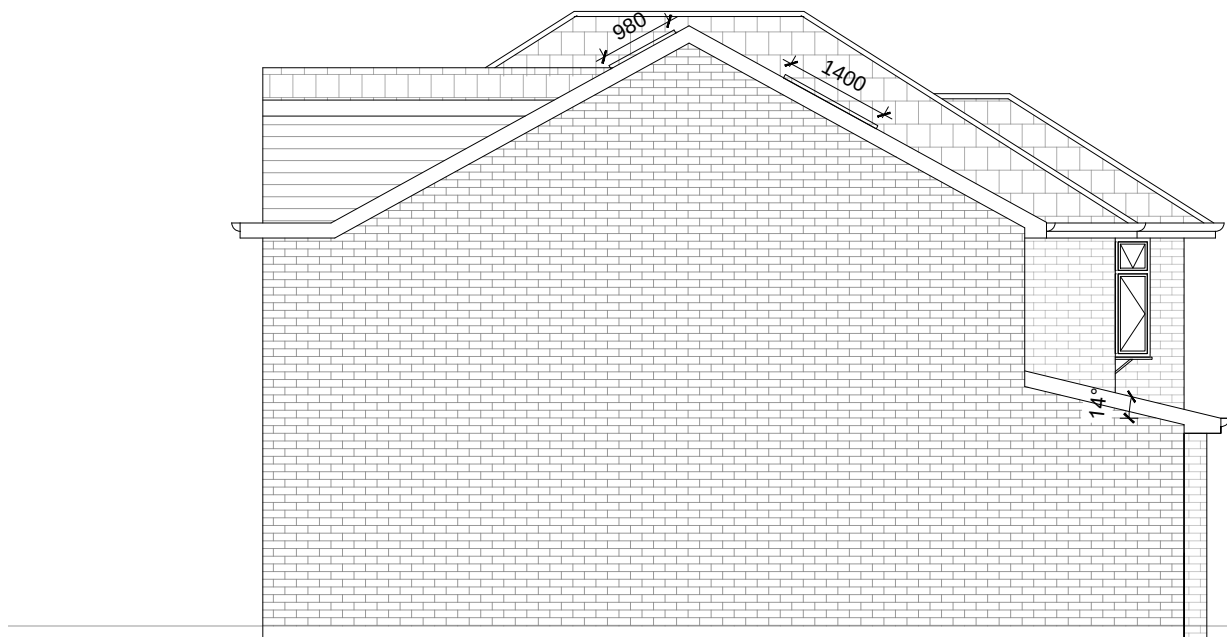


GA Proposed Side Elevation ( West Elevation )  
Scale 1:100 @ A3

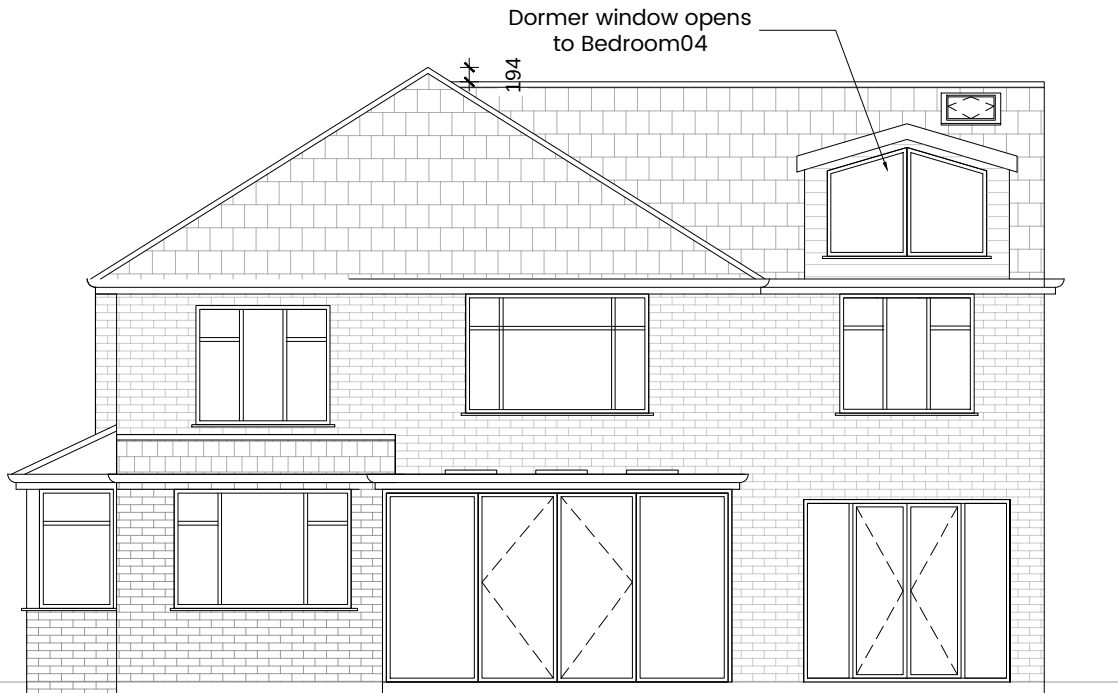

GA Proposed Rear Elevation ( South Elevation )  
Scale 1:100 @ A3



| Rev | Description              | Date     | Dr by | App by |
|-----|--------------------------|----------|-------|--------|
| B   | Dormer window annotation | 21.06.23 | MS    | MK     |
| A   | Design amended           | 14.06.23 | MS    | MK     |
| /   | First Issue              | 27.03.23 | MS    | MK     |

 

**STUDIO TASHKEEL**  
**ARCHITECTURE LTD.**  
89 Princess Street  
Manchester M1 4HT  
United Kingdom  
T +44(0)161 694 6375  
E info@StudioTashkeel.com  
www.studiotashkeel.com

|   |                            |
|---|----------------------------|
| <b>client name</b><br>Mrs. Behjot   |                            |
| <b>project</b><br>109 Park Road, Prestwich   |                            |
| <b>drawing</b><br>GA Proposed Elevations   |                            |
| <b>project number</b><br>2203101   | <b>scale</b><br>1:100 @ A3 |
| <b>drawing number</b><br>2203102_PL_008   | <b>rev</b><br>B            |
| <b>issue status</b><br>Planning   |                            |
| This drawing is to be read in conjunction with all related drawings. All dimensions must be checked and verified on site before commencing any work or producing shop drawings. The originator should be notified immediately of any discrepancy. This drawing is copyright and remains the property of Studio Tashkeel Architecture Ltd. |                            |

GA Existing Ground Floor Car Parking Spaces  
Scale 1:100 @ A3

 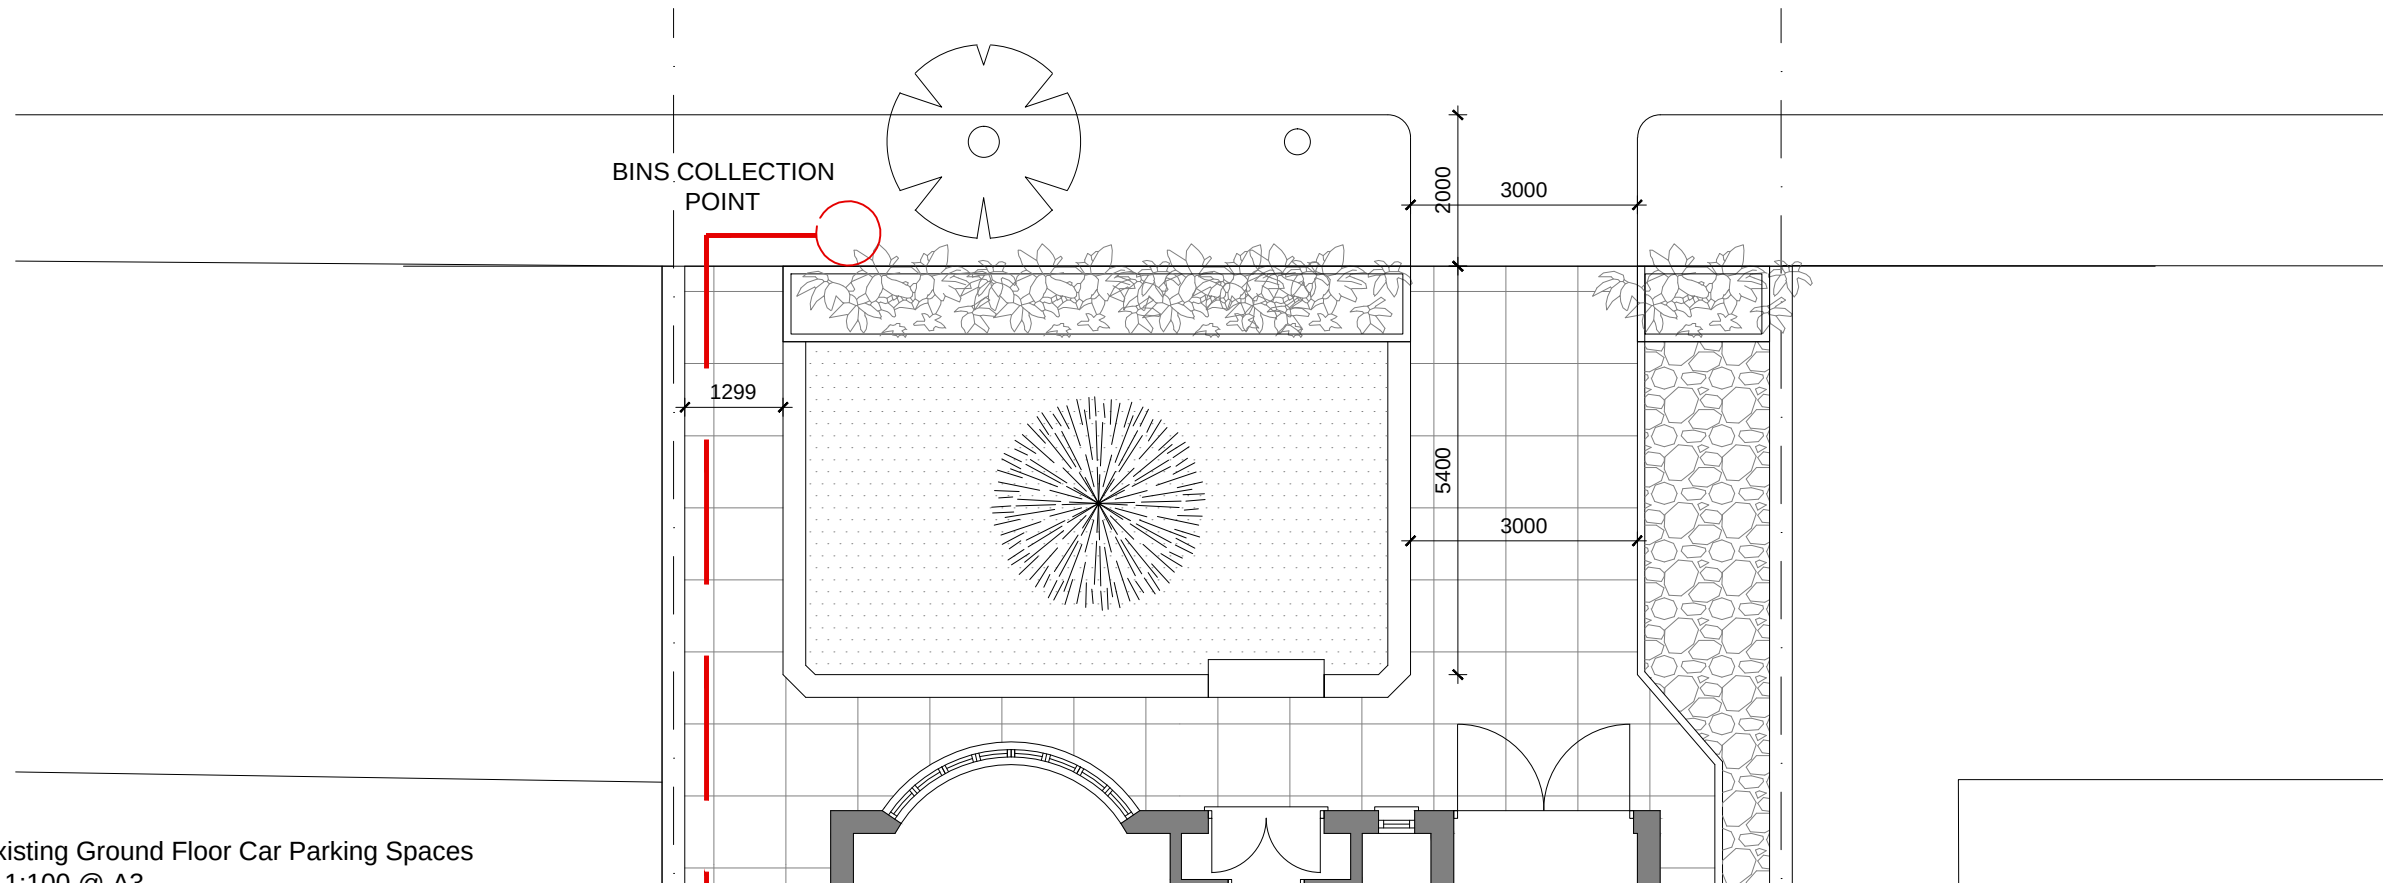

**General Notes:**


All site dimensions shall be verified by the Contractor on site prior to commencing any works.

Do not scale from this drawing.


Design intent drawing only. Construction to comply with latest building regulation requirements.

This drawing is the property of "Studio Tashkeel Architecture Ltd." and copyright is reserved by them. The drawing is not to be copied or disclosed by or to any unauthorised persons without the prior written consent of Studio Tashkeel Architecture Ltd.

GA Proposed Ground Floor Car Parking Spaces  
Scale 1:100 @ A3

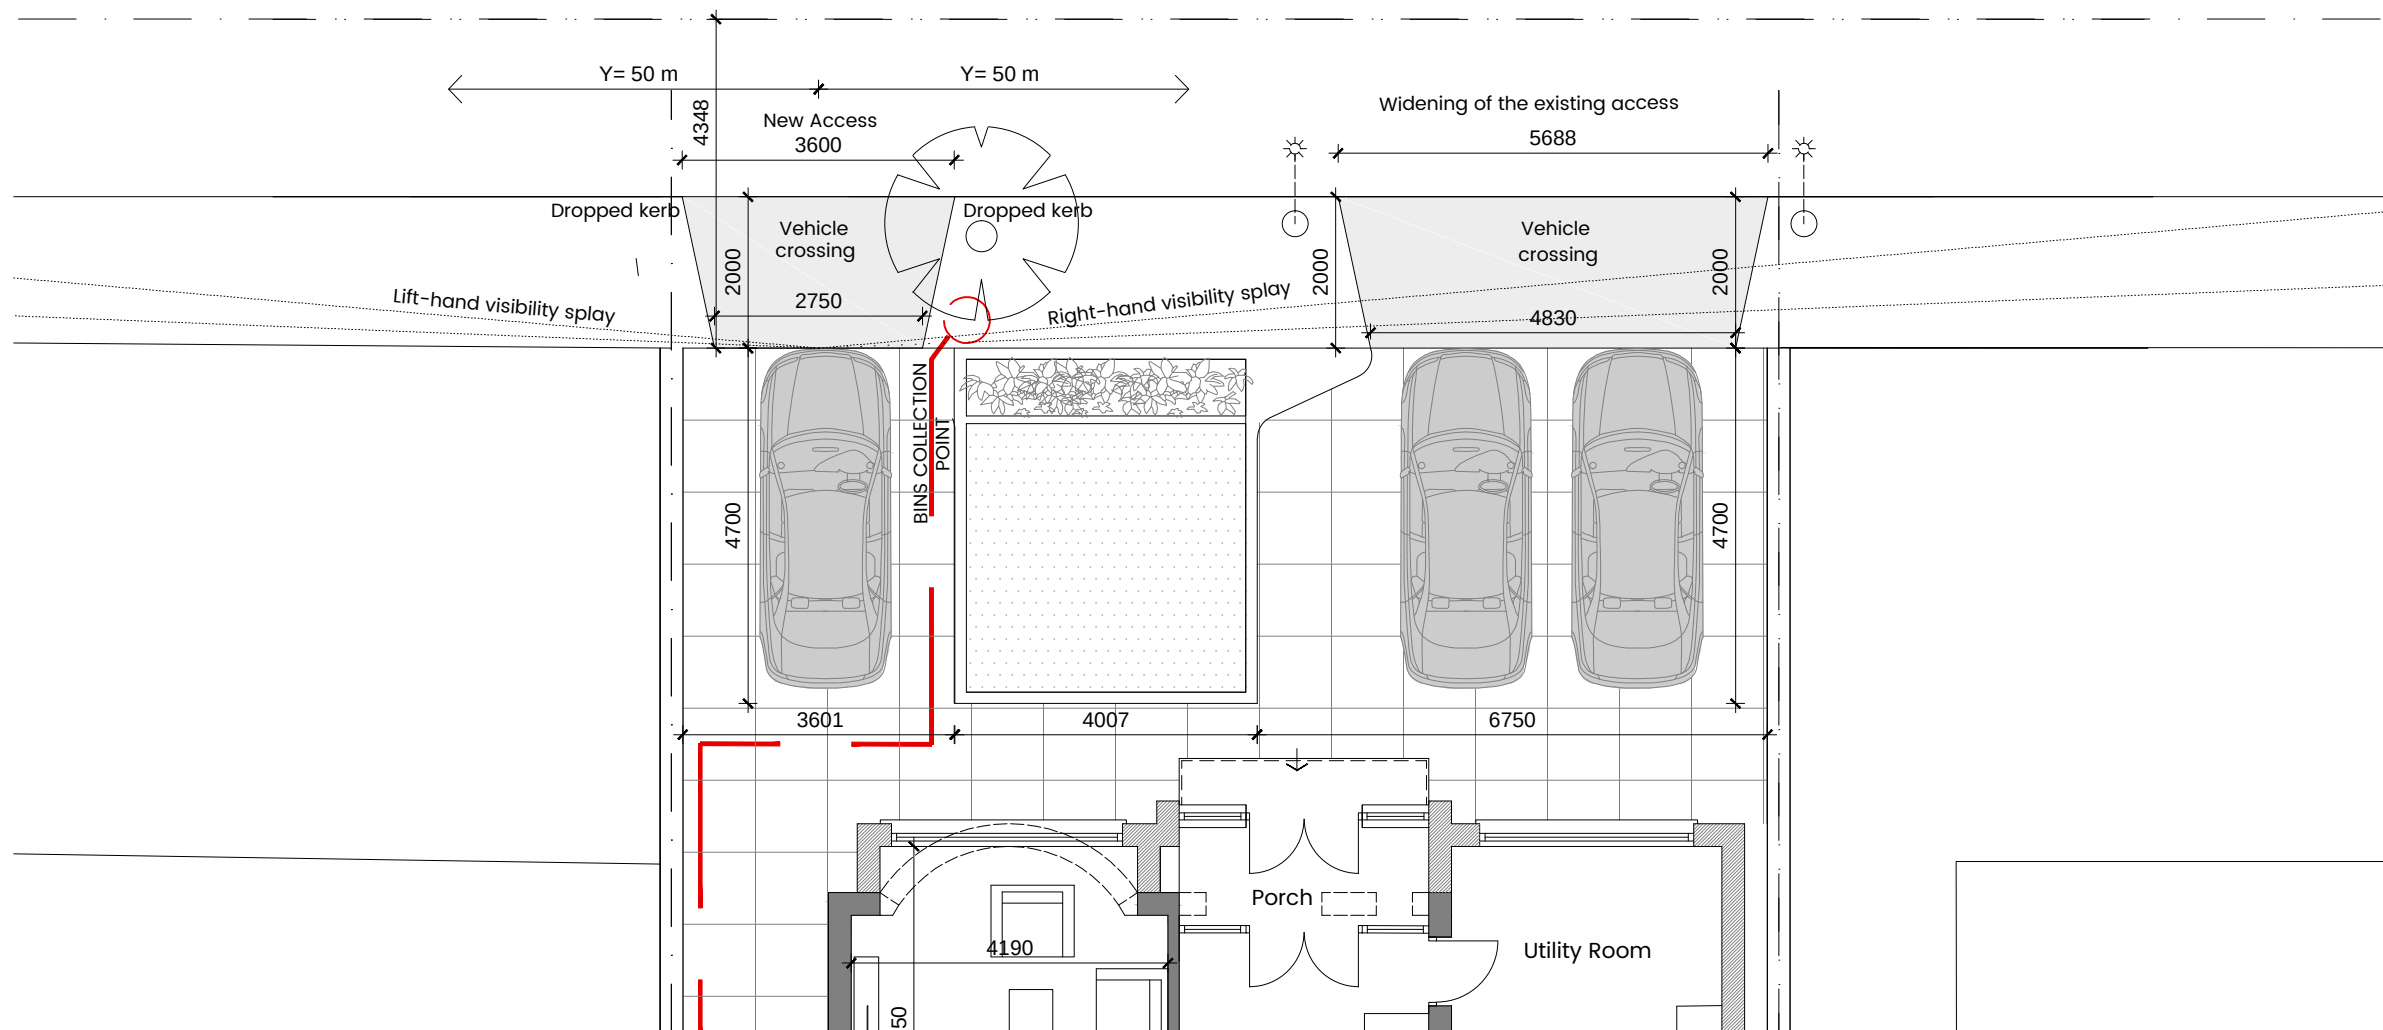

| / First Issue |             | 21.06.23 | MS    | MK     |
|---------------|-------------|----------|-------|--------|
| Rev           | Description | Date     | Dr by | App by |

 

**STUDIO TASHKEEL  
ARCHITECTURE LTD.**  
89 Princess Street  
Manchester M1 4HT  
United Kingdom  
T +44(0)161 694 6375  
E info@StudioTashkeel.com  
www.studiotashkeel.com

|   |                            |
|---|----------------------------|
| <b>client name</b><br>Mrs. Behjot   |                            |
| <b>project</b><br>109 Park Road, Prestwich   |                            |
| <b>drawing</b><br>The widening of the existing access<br>and the new access point   |                            |
| <b>project number</b><br>2203101   | <b>scale</b><br>1:100 @ A3 |
| <b>drawing number</b><br>2203102_PL_009   | <b>rev</b><br>A            |
| <b>issue status</b><br>Planning   |                            |
| This drawing is to be read in conjunction with all related drawings. All dimensions must be checked and verified on site before commencing any work or producing shop drawings. The originator should be notified immediately of any discrepancy. This drawing is copyright and remains the property of Studio Tashkeel Architecture Ltd. |                            |