



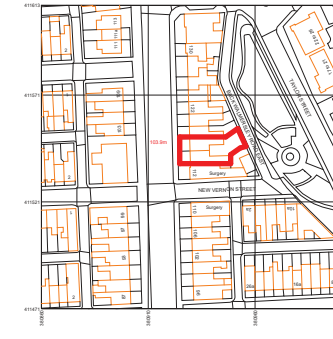

1 LOCATION PLAN
1 : 1250

RED LINE INDICATING SITE BOUNDARY
114/116 Walmsley Road, Bury,
Lancashire BL9 6DX

Rev	Description	Date	Dr by	App by
original by NK		date created 04/10/22		approved by NK

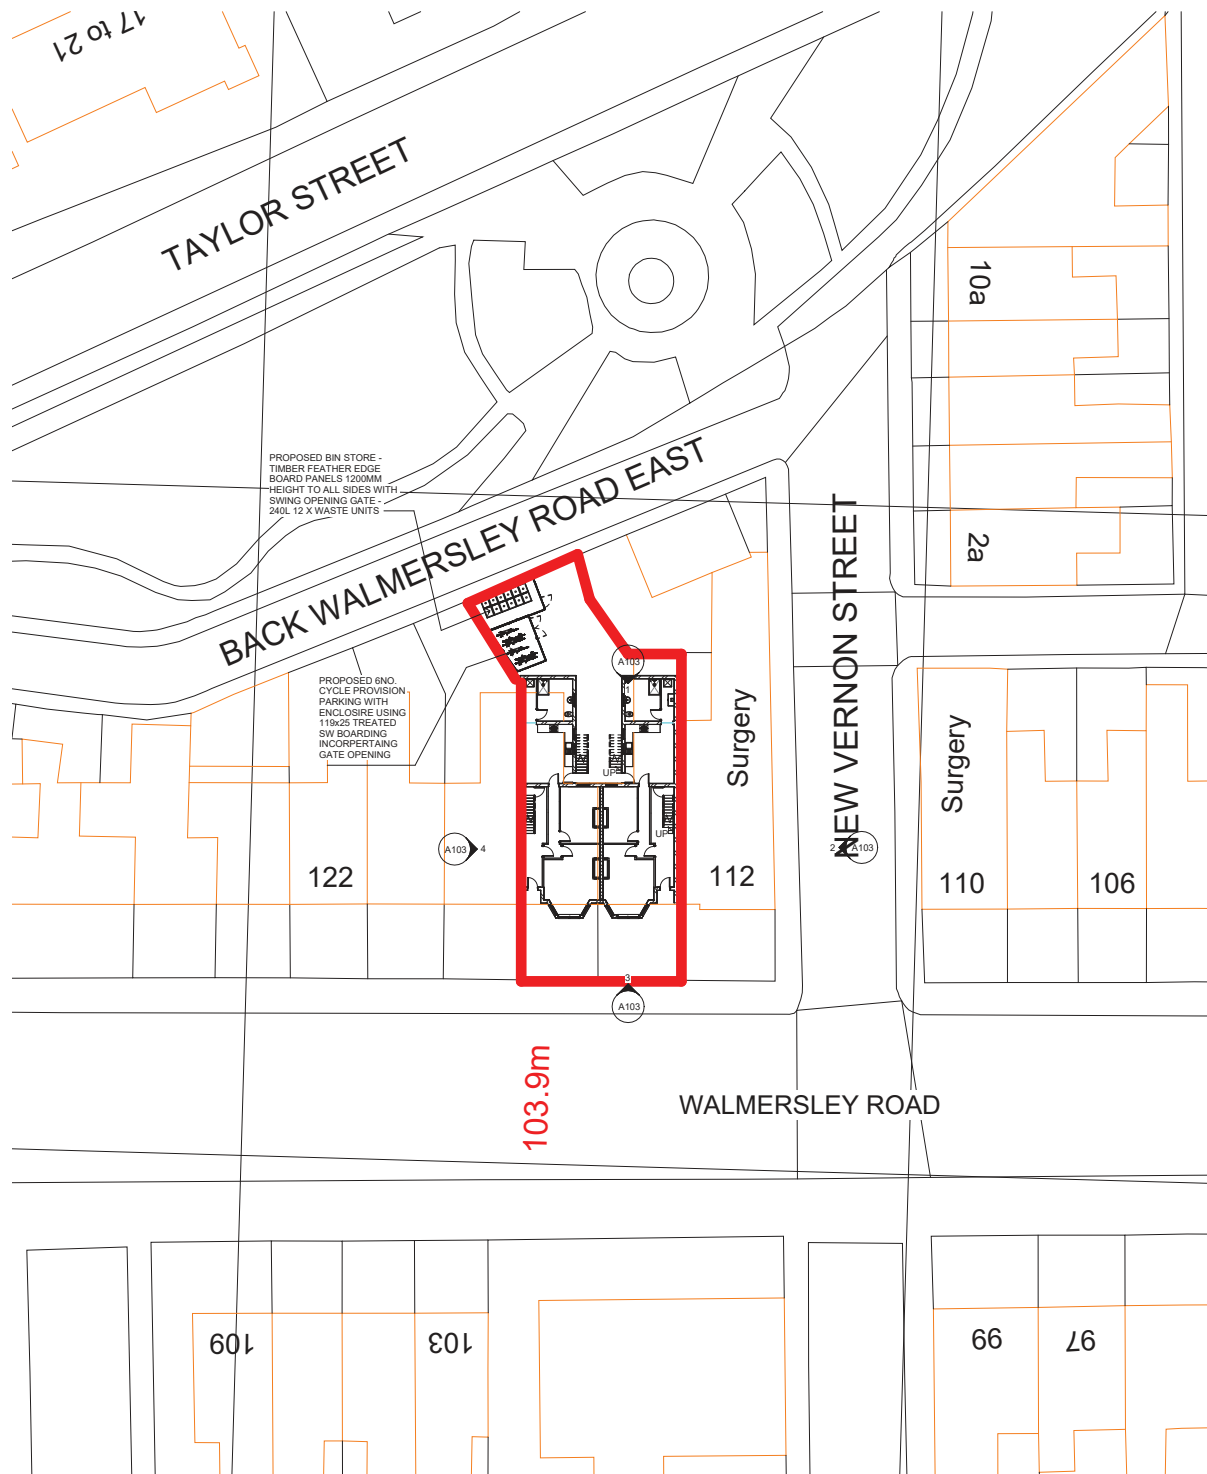

0161 918 4727
www.nkarchitectural.co.uk
19 HEVAGON CLOSE, PRINCETON, P9 8BY

client name S KOSER	
project 114 - 116 FLAT 1 - 5 WALMSLEY ROAD , BURY FLAT FLOOR PLANS	
drawing SITE AND LOCATION PLAN	
computer file C:\Users\NK\Documents\PROJECTS\114 Walmsley\114 - 116 WALMSLEY FLATS.dwg	plot date
project number 2021.0042.2247	scale As indicated @A1
drawing number A105	rev B issue status

This drawing is to be read in conjunction with all related drawings. All dimensions must be checked and verified on site before commencing any work or producing shop drawings. The originator should be notified immediately of any discrepancy. This drawing is copyright and remains the property of NK Architectural.

2 SITE PLAN
1 : 200