




1 Location Plan
1 : 1000

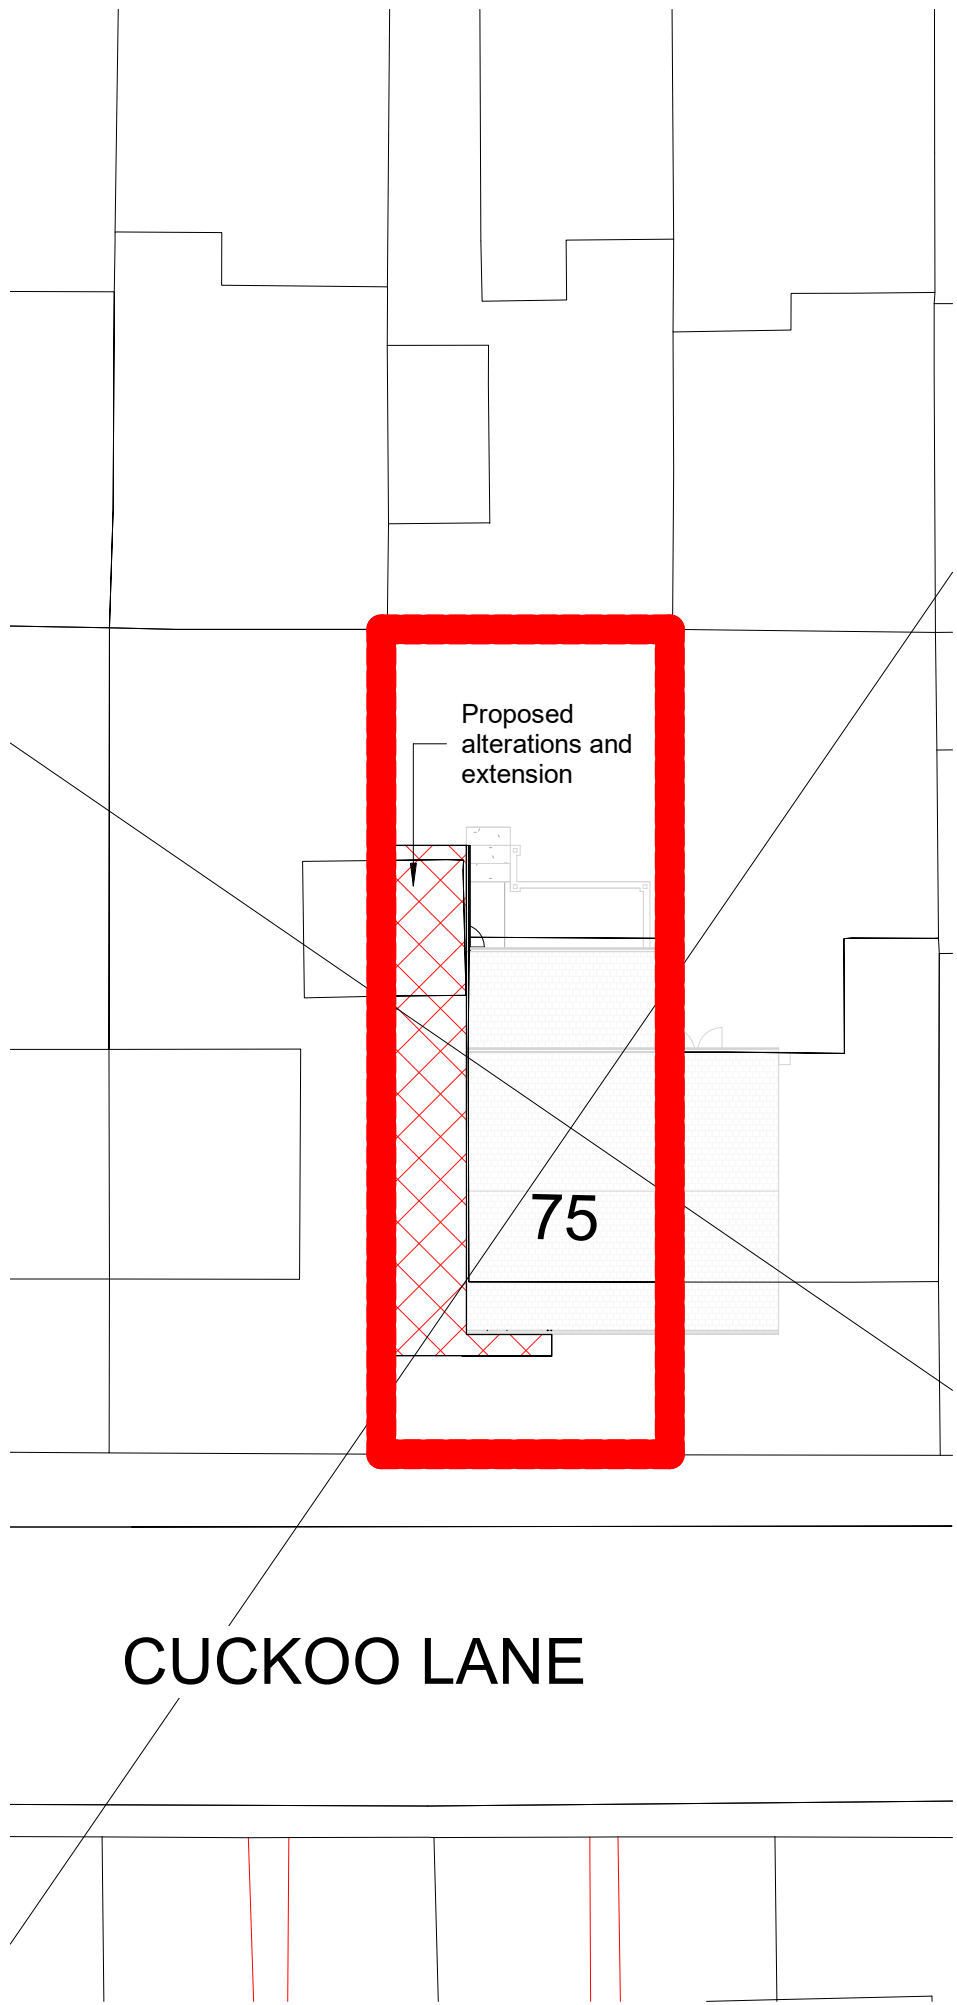

2 Proposed Site Plan
1 : 250

A & C CONSULTANTS SHALL HAVE NO RESPONSIBILITY FOR ANY USE MADE OF THIS DOCUMENT OTHER THAN FOR THAT WHICH IT WAS PREPARED AND ISSUED.

ALL DIMENSIONS SHOULD BE CHECKED ON SITE.

DO NOT SCALE FROM THIS DRAWING


ANY DRAWING ERRORS OR DIVERGENCIES SHOULD BE BROUGHT TO THE ATTENTION OF A & C CONSULTANTS AT THE ADDRESS SHOWN BELOW.

NOTES

REVISION / DESCRIPTION	DATE	BY	CHECKED	DATE

CLIENT

Architectural & Constructuin
Consultants
33 Mere Drive
Clifton
Swinton
Manchester, M60 3JA
United Kingdom
M: +44 (0)746 264 4148
E: achiguma@icloud.com

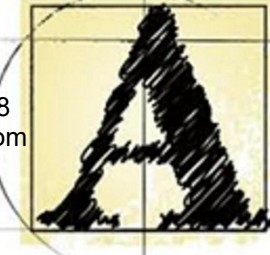

PROJECT
TITLE
75 Cuckoo Lane, Whitefield, Manchester,
M45 6WD

2022_06_T Majid

DRAWING TITLE Location and Proposed Site Plan	SCALE @ A2 As indicated
--	----------------------------------

DRAWING No (2-) A100	REVISION
----------------------------	----------