


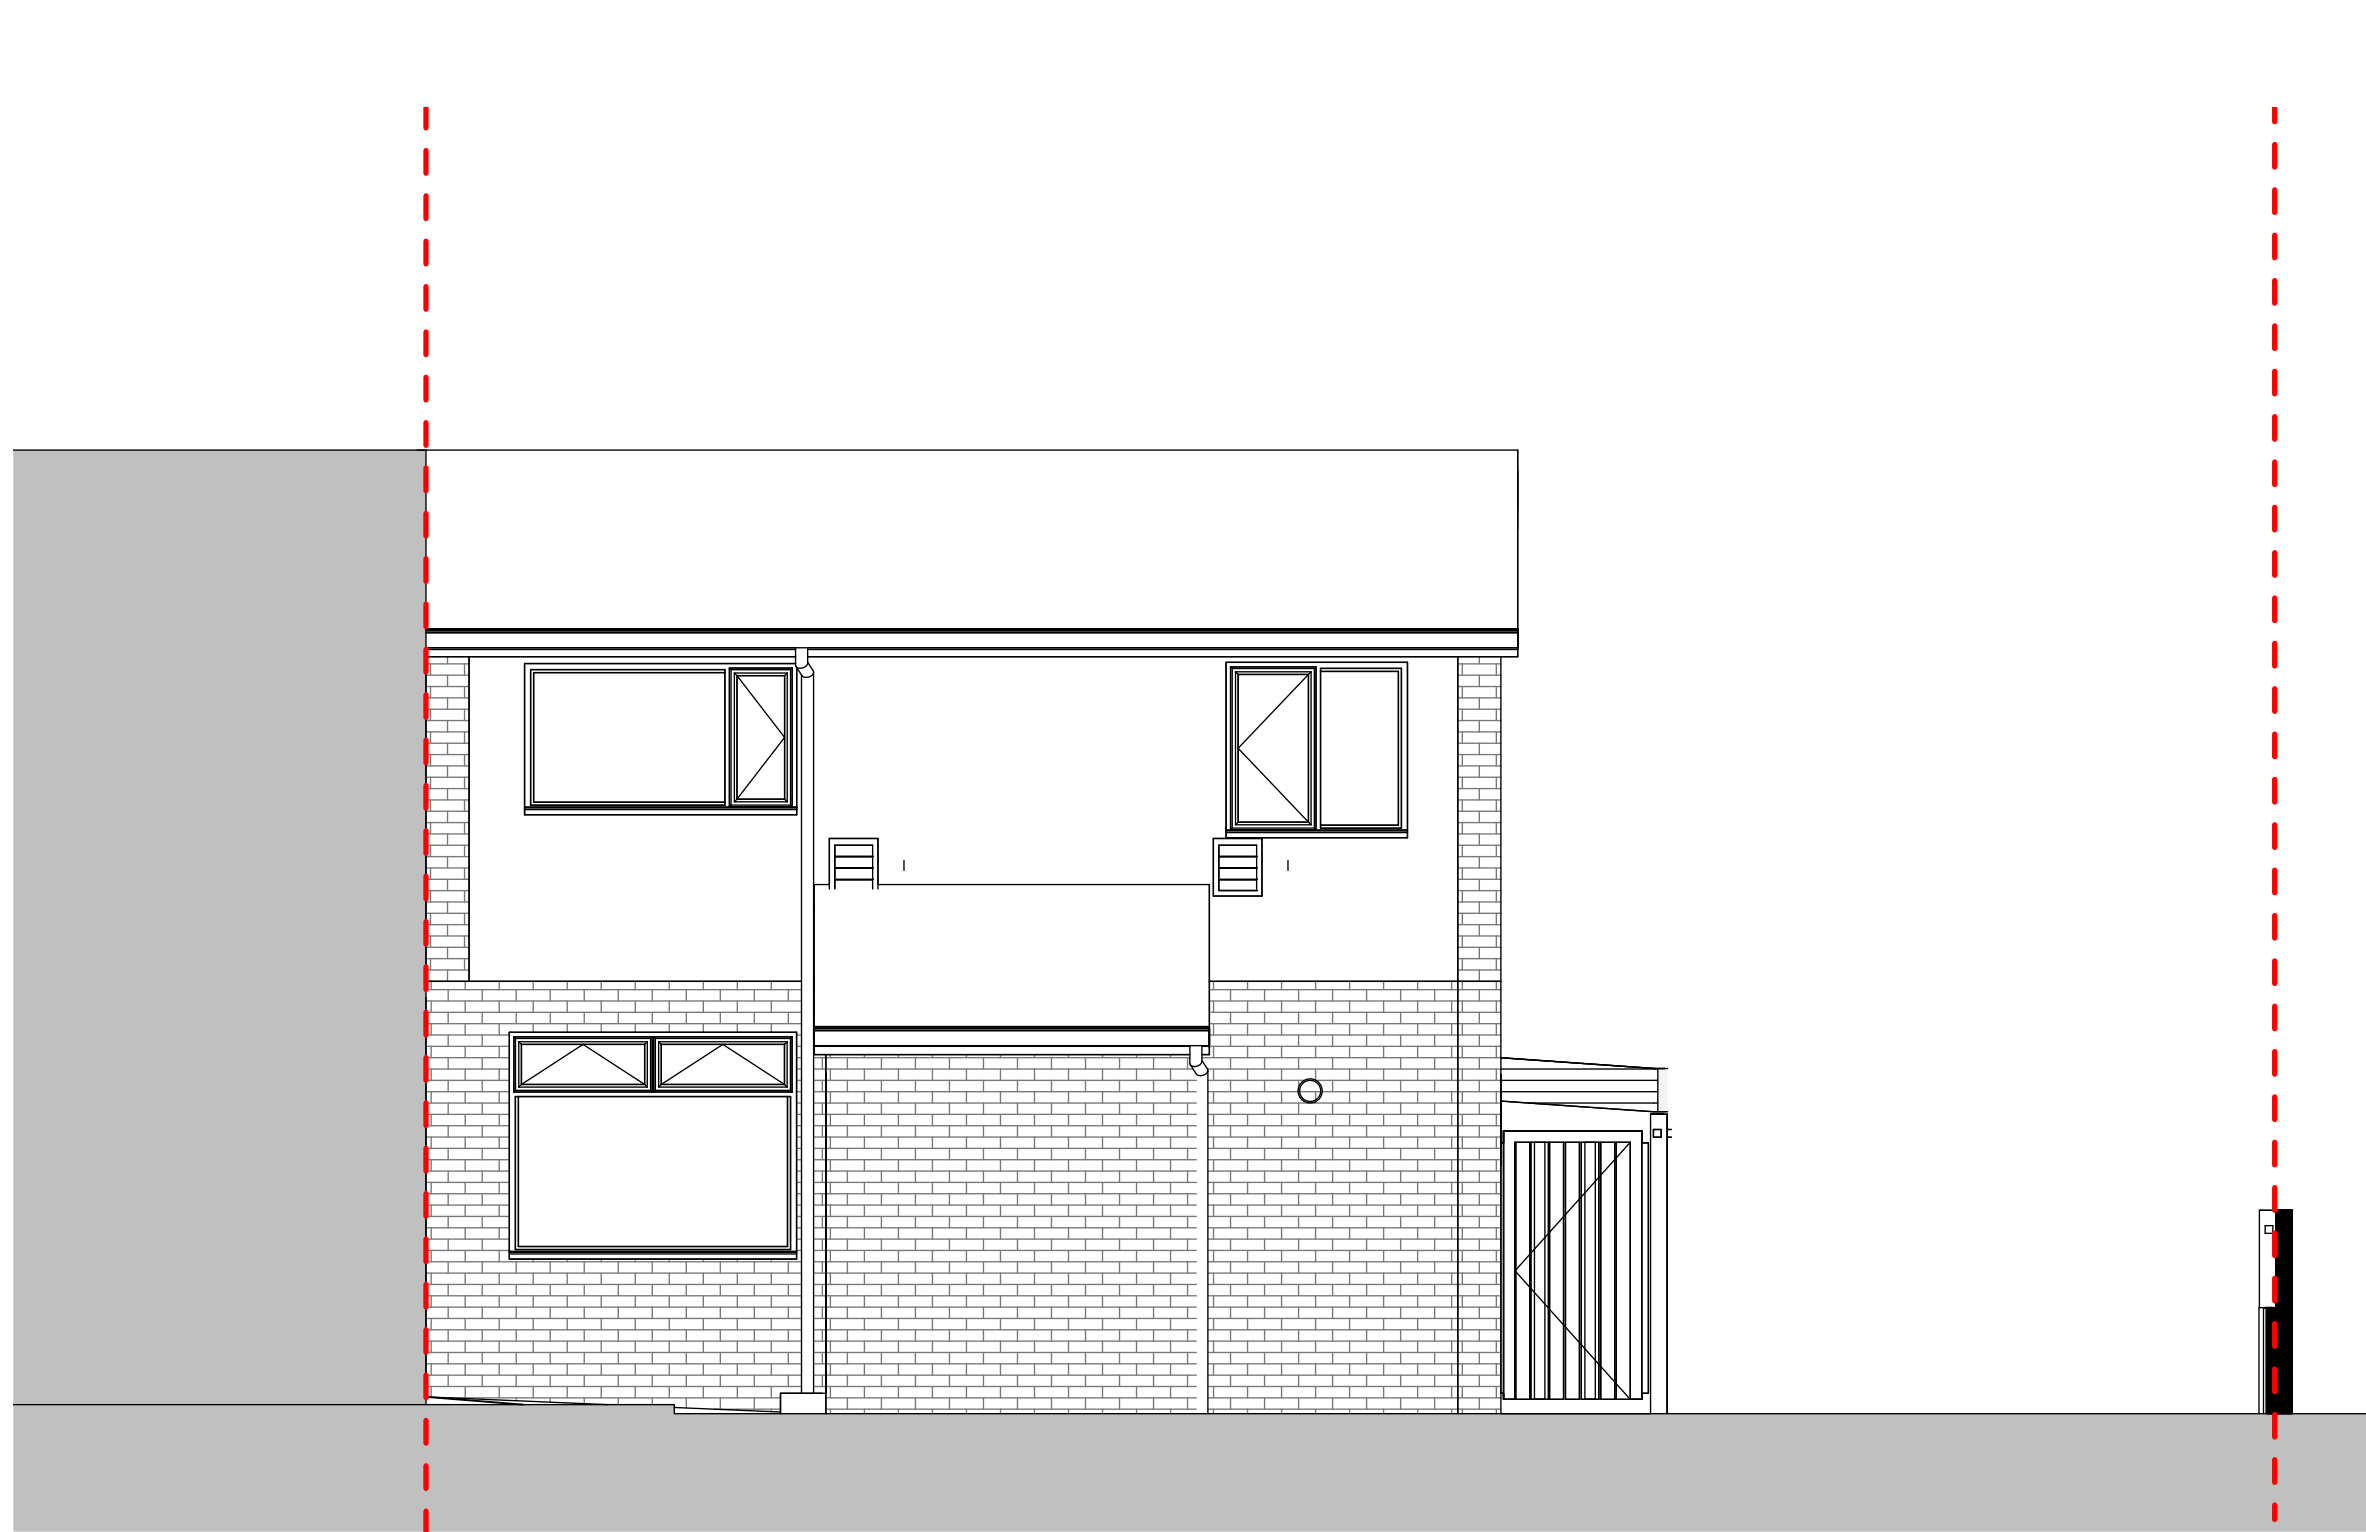


 



Front Elevation
1 : 50

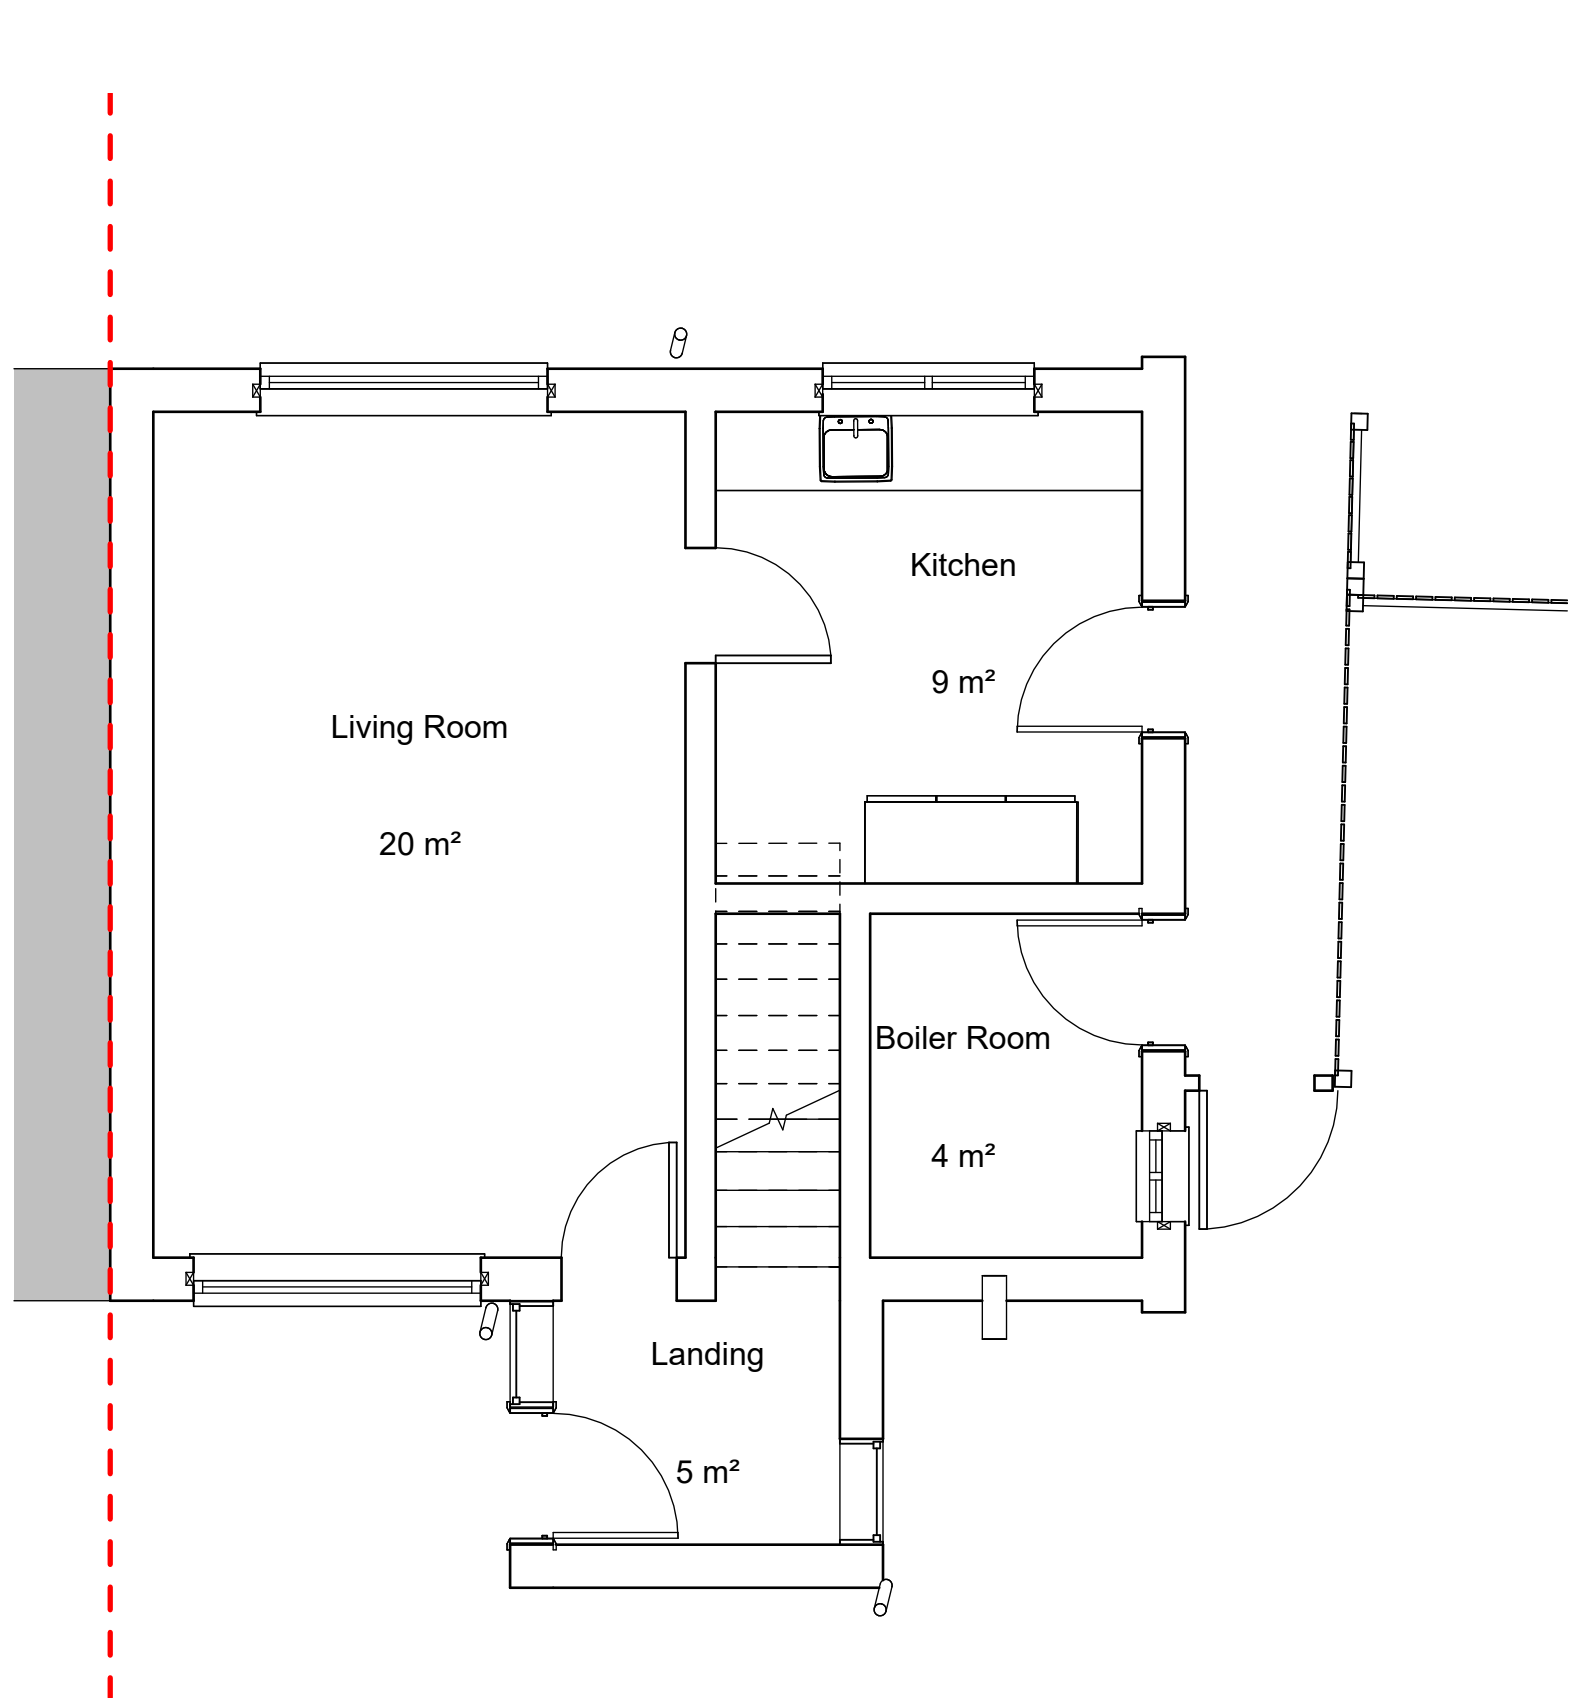


Rear Elevation
1 : 50

 



Ground Floor
1 : 50

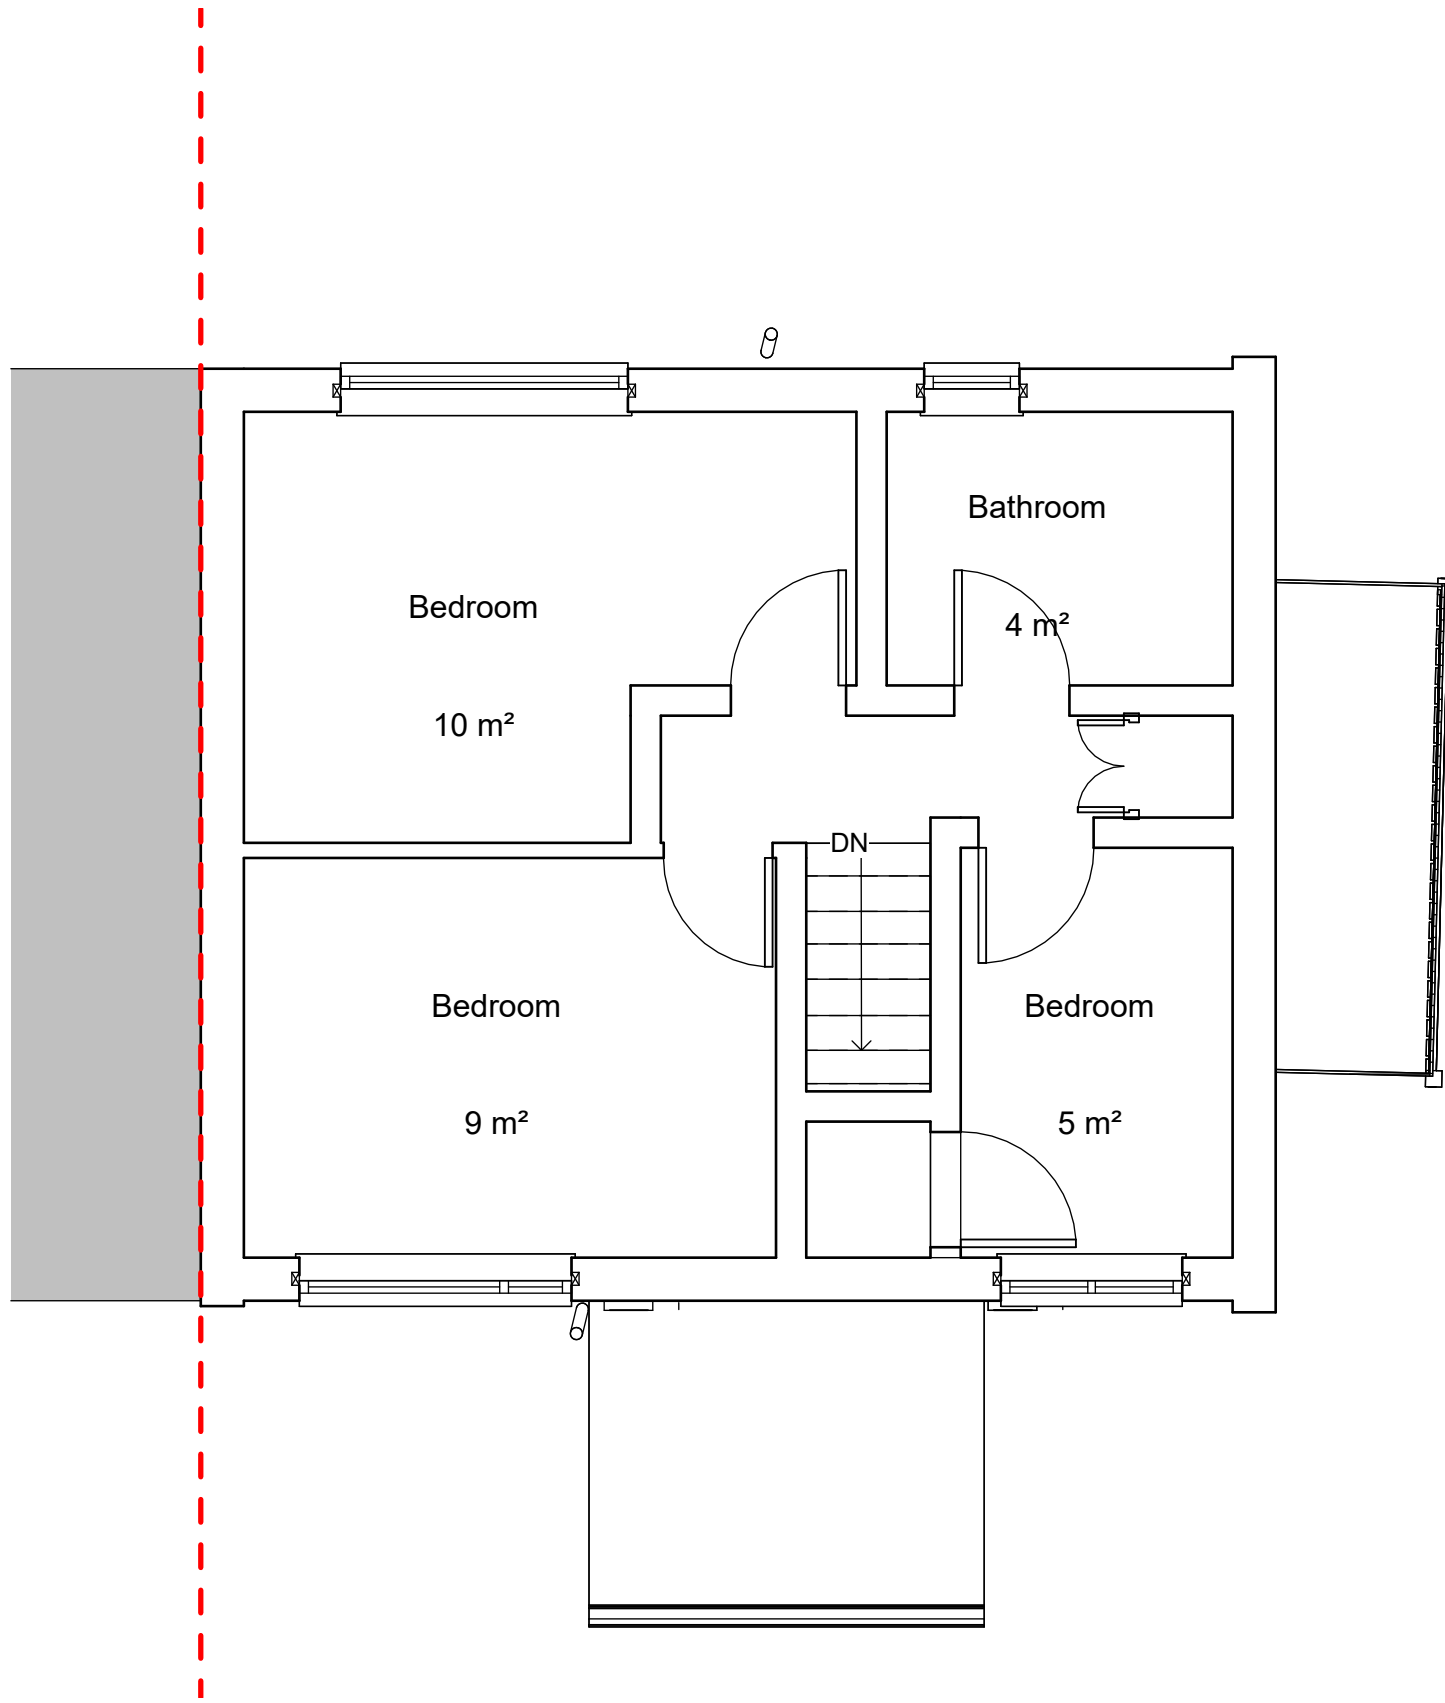 

First Floor
1 : 50

 

Side Elevation
1 : 50

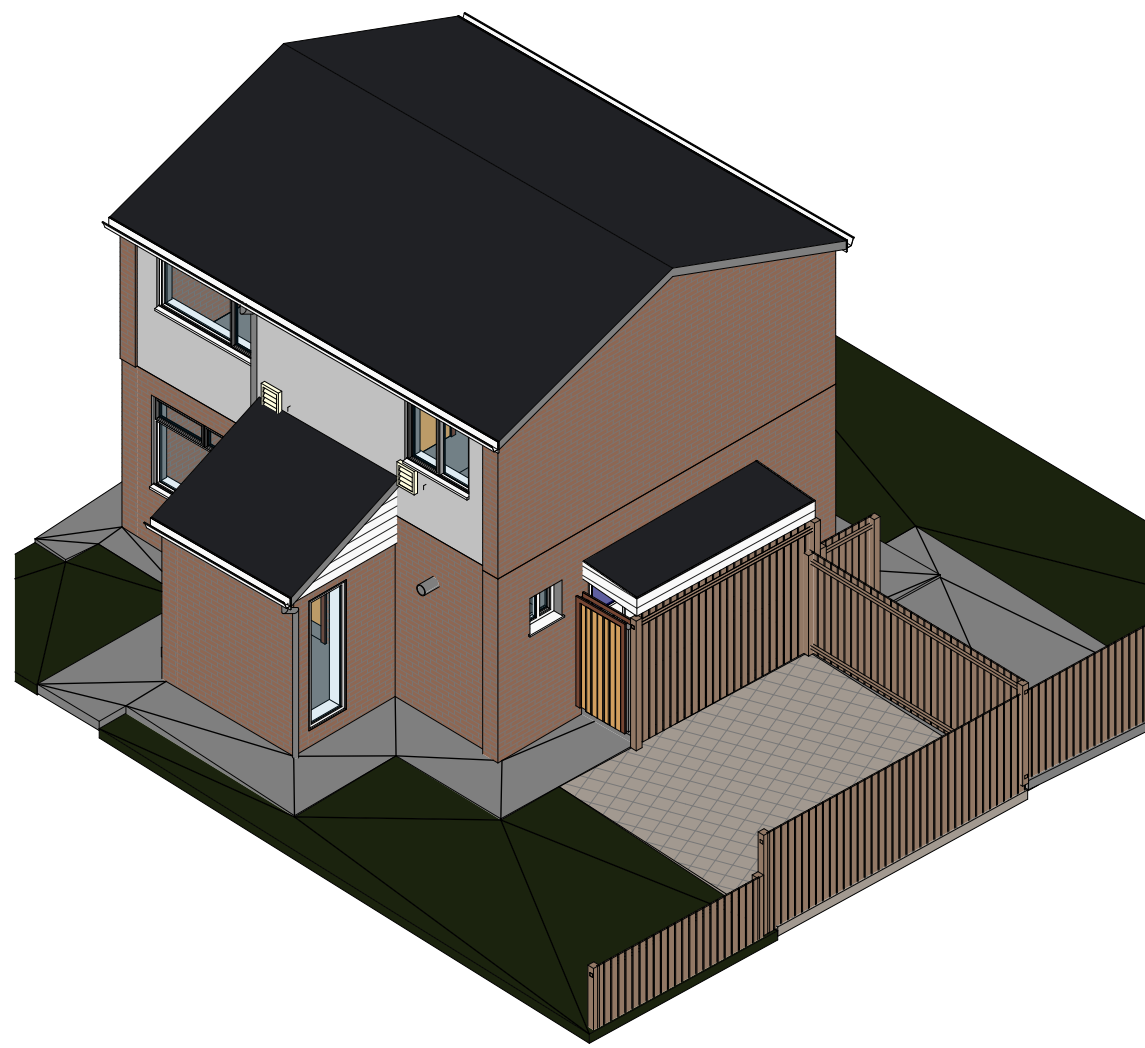 

3D View

Revision		Description	
Location			
Mr&Mrs Dzhaman 20 Derwent Close Whitefield Manchester M45 8HL			
Title			
Existing plans and elevations			
Scale	1 : 50 @A1	Drawing No.	26001 P03
			Revision