

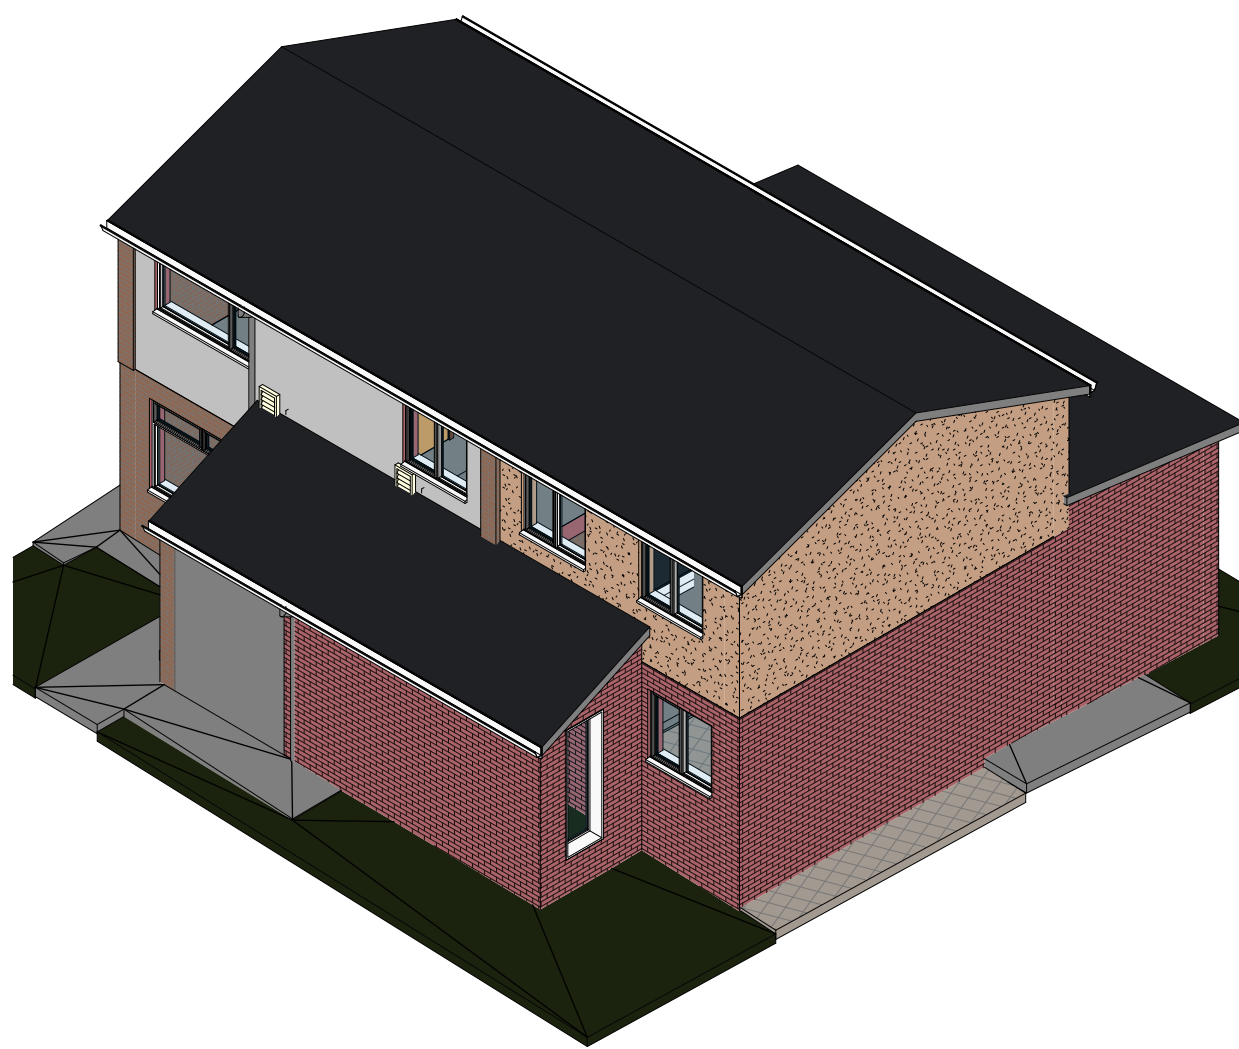



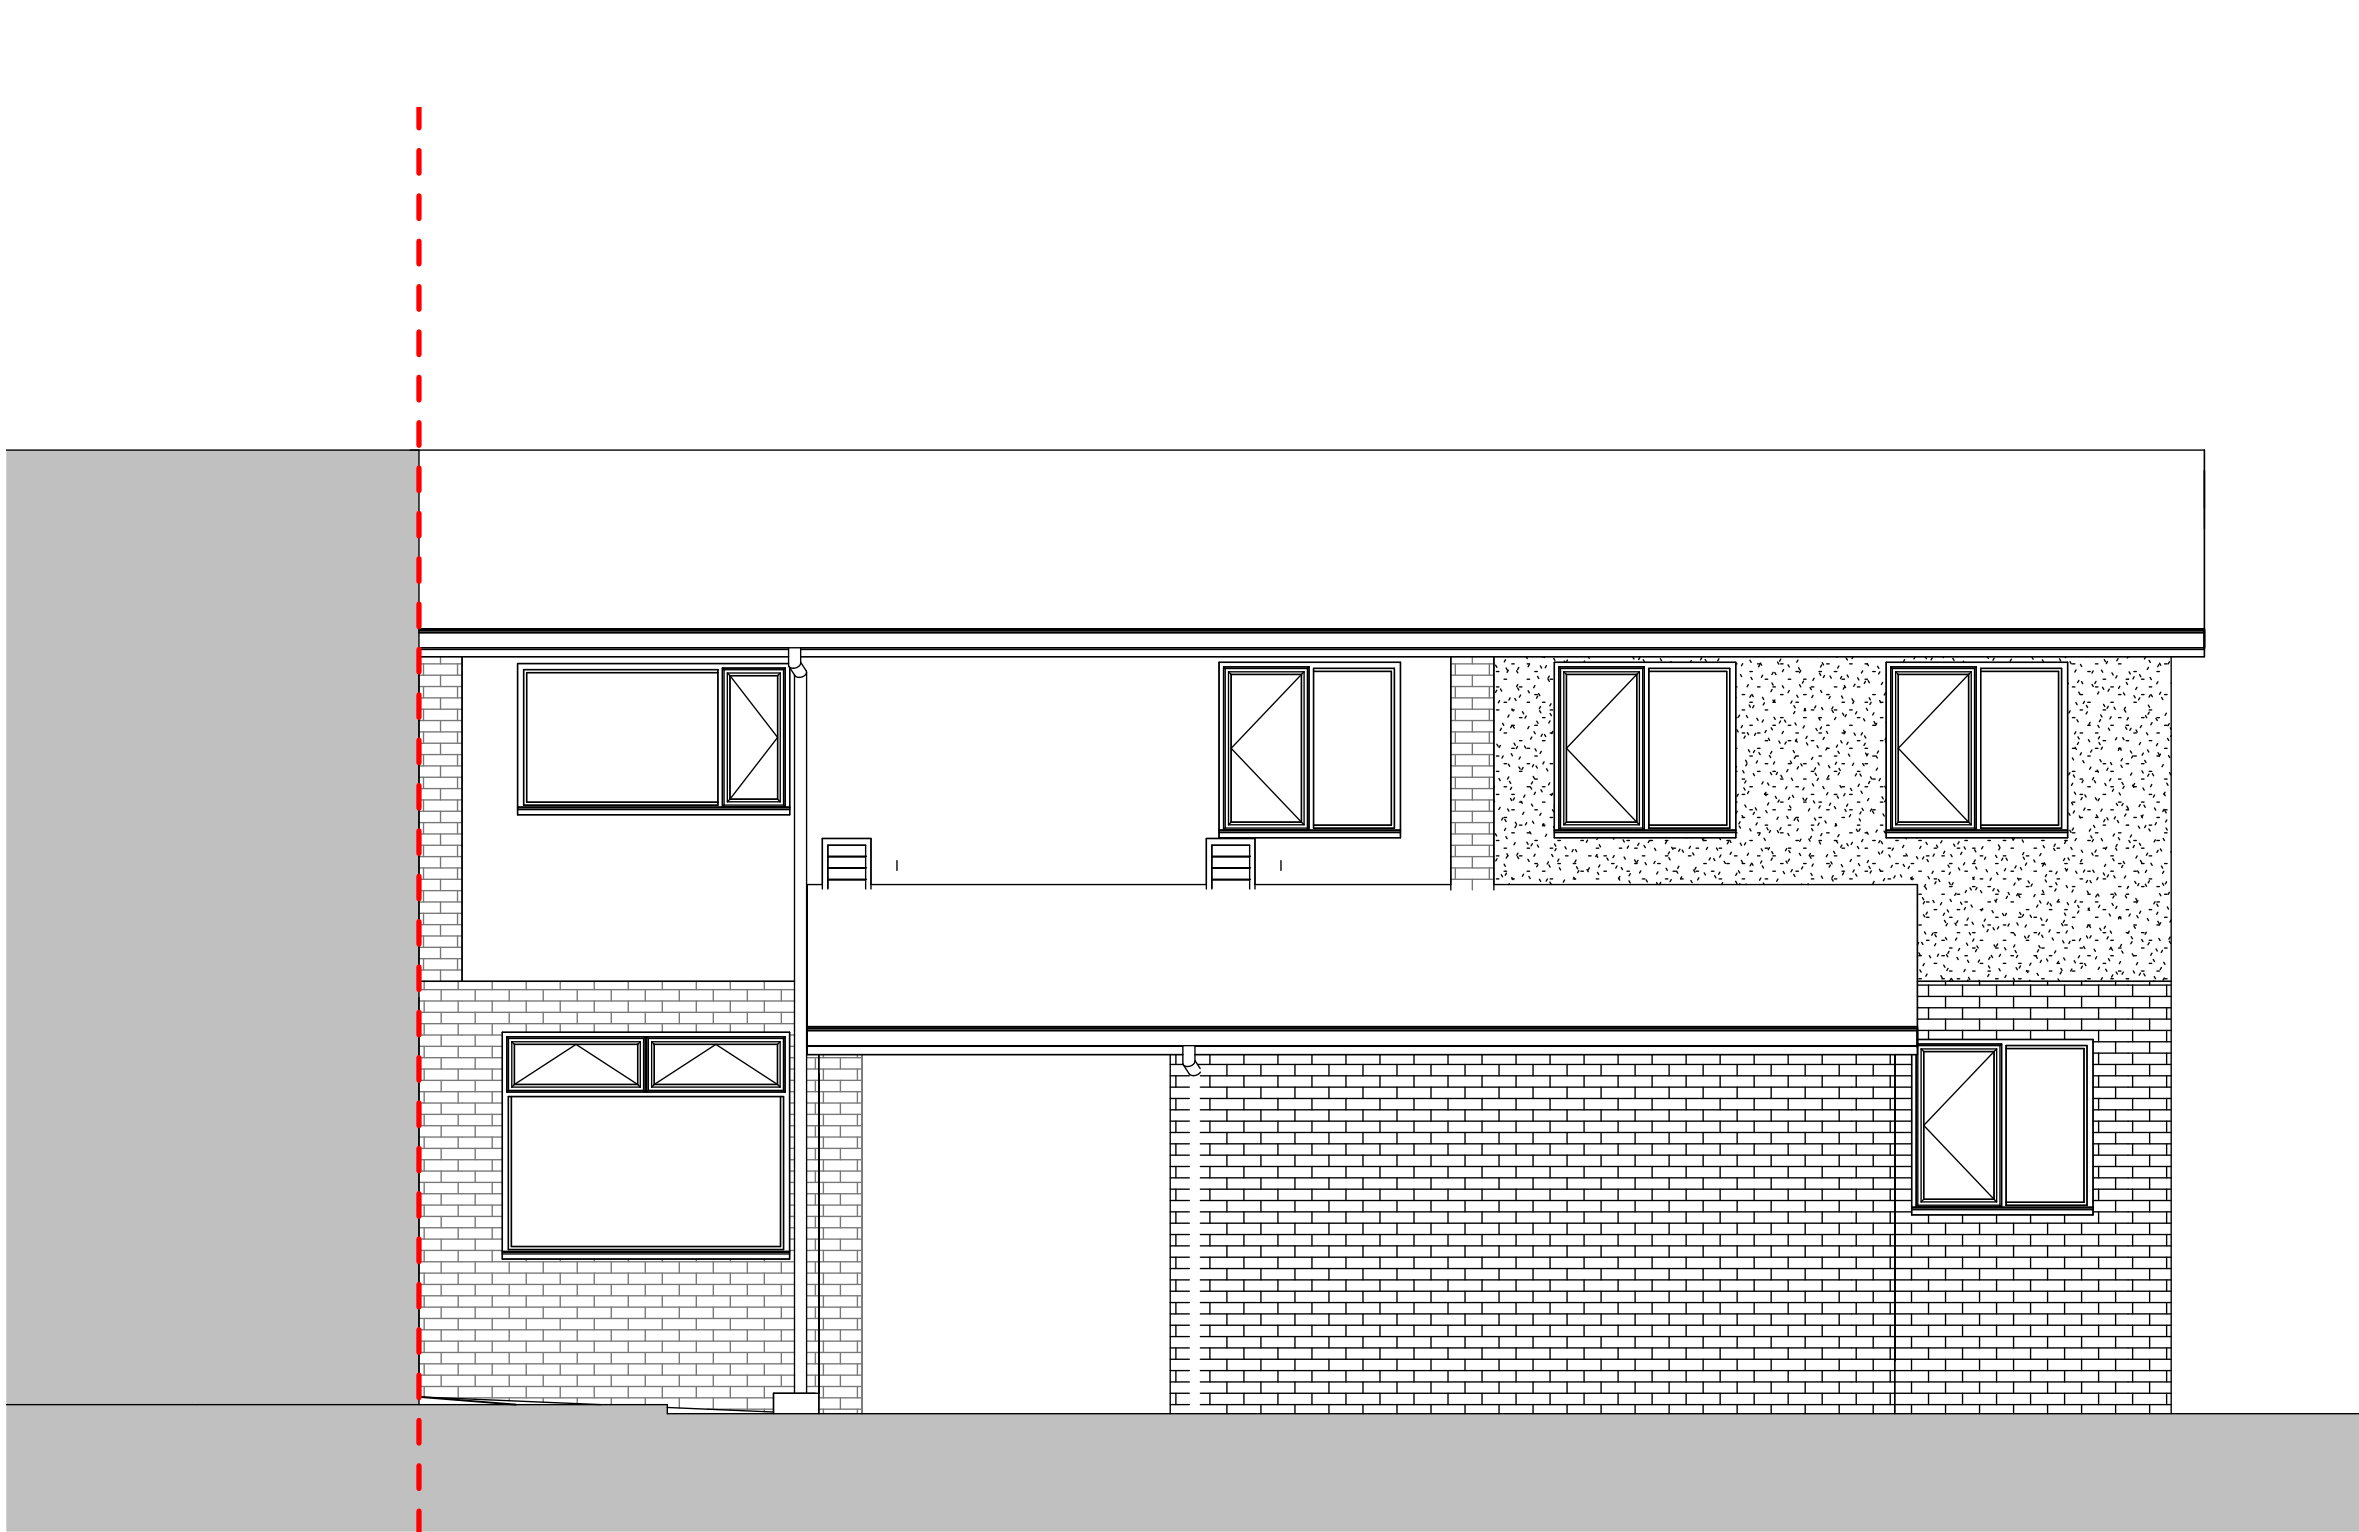


3D View



Front Elevation
1 : 50

 



Rear Elevation
1 : 50

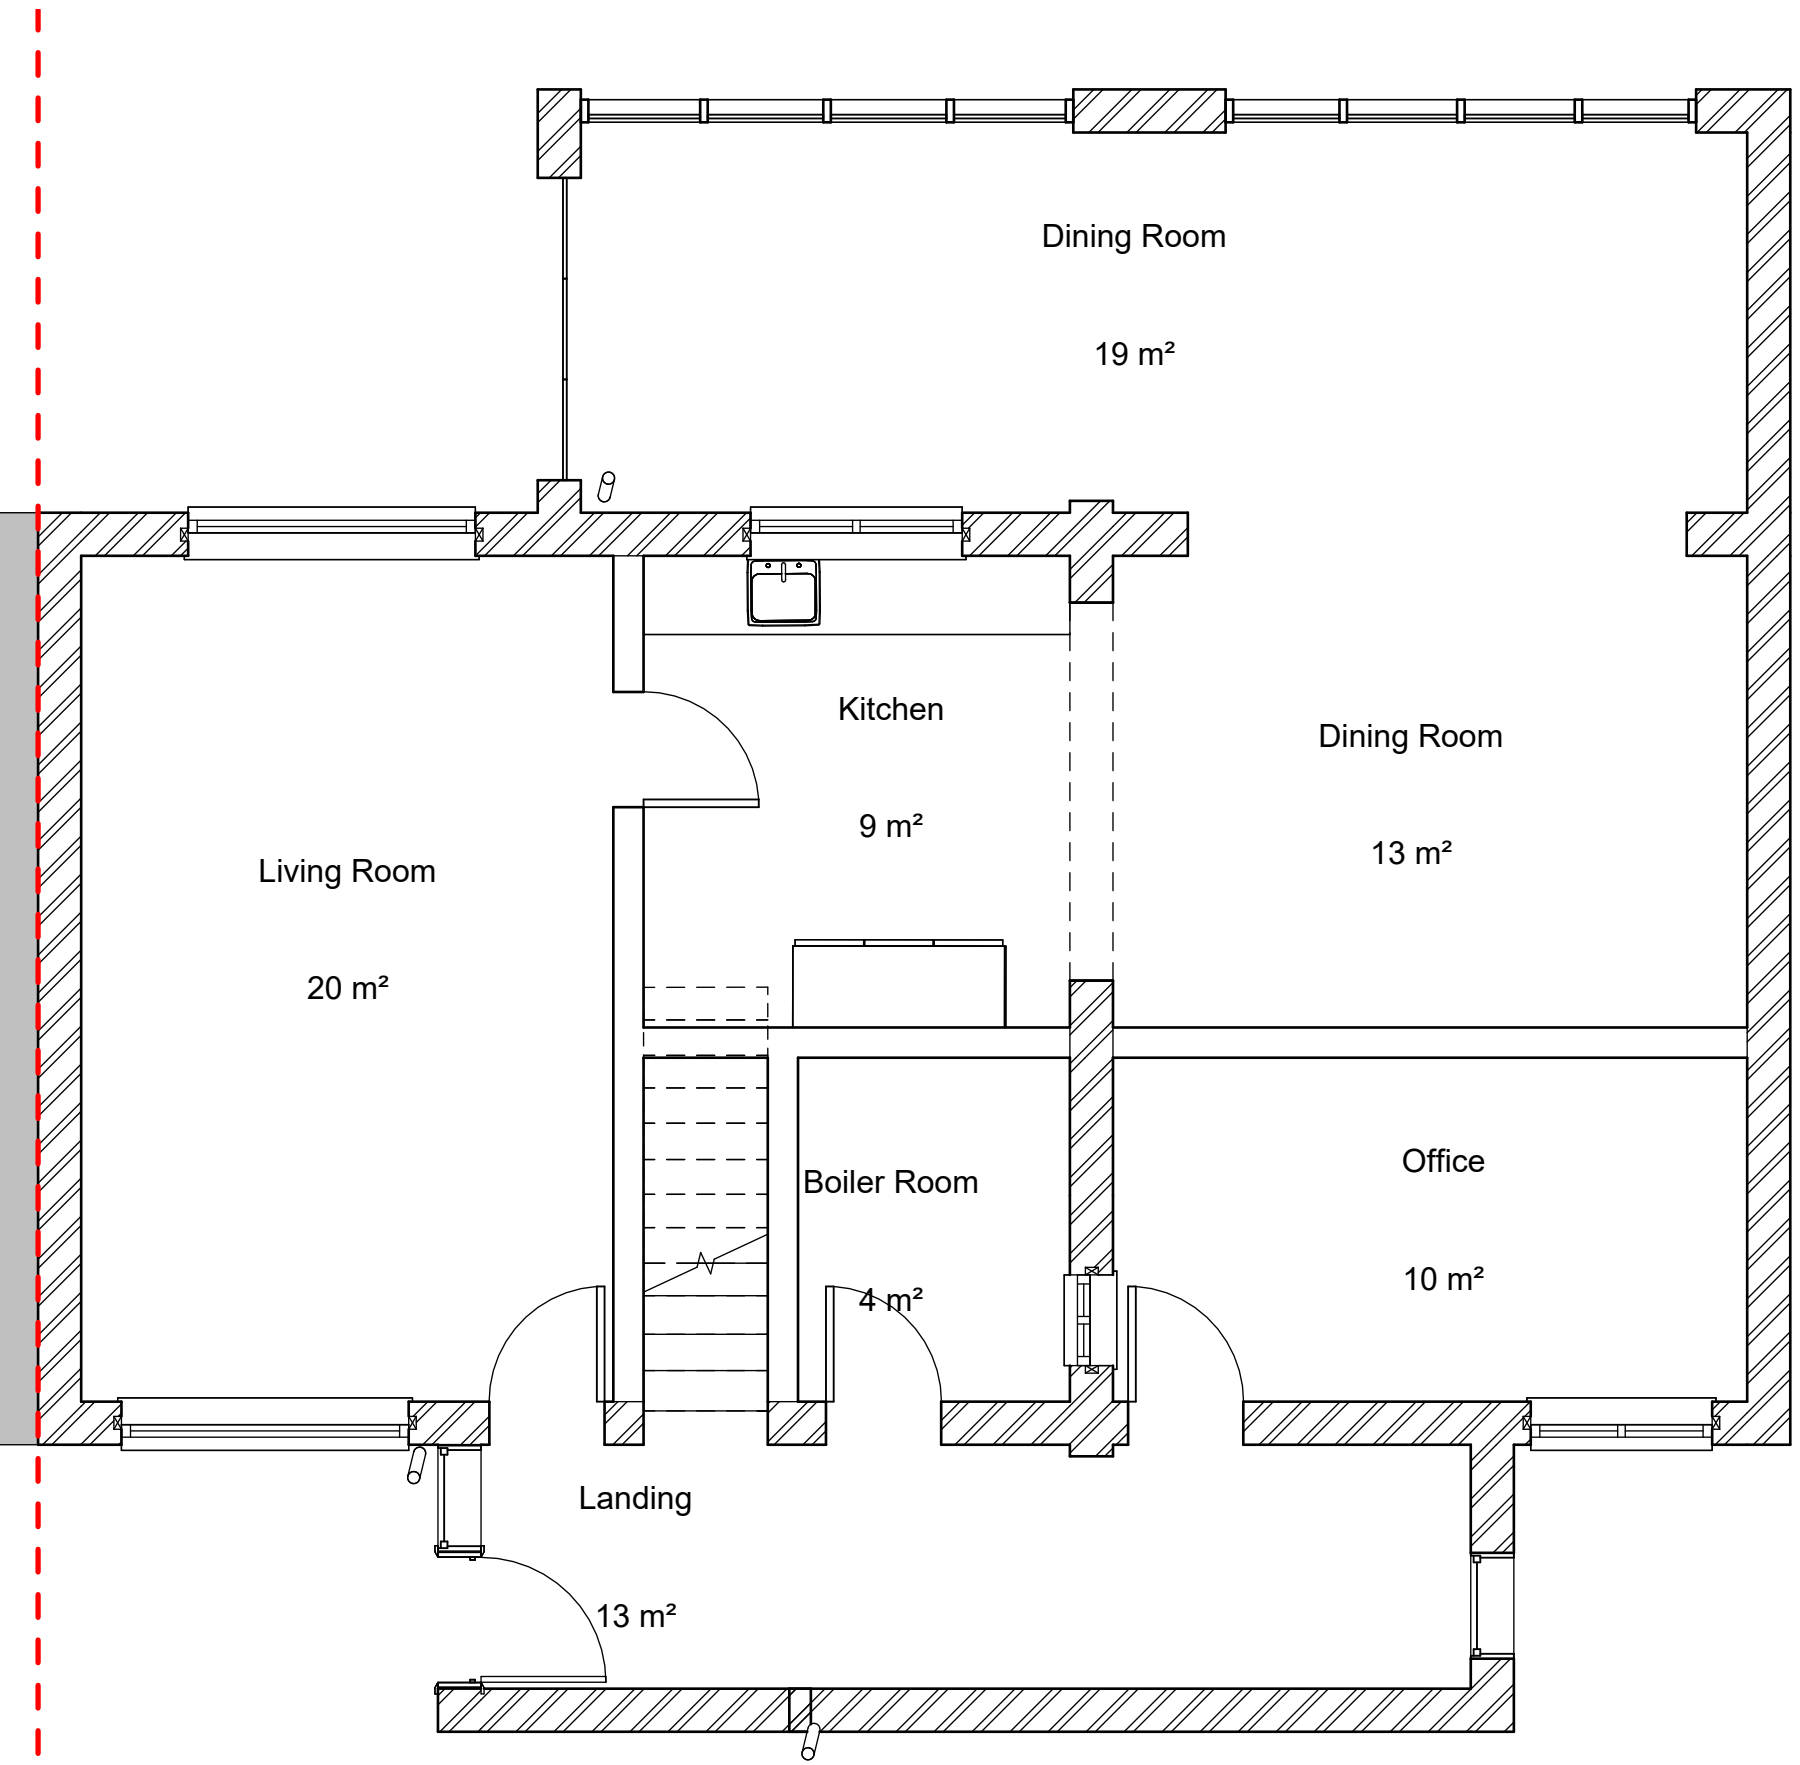 


Ground Floor
1 : 50

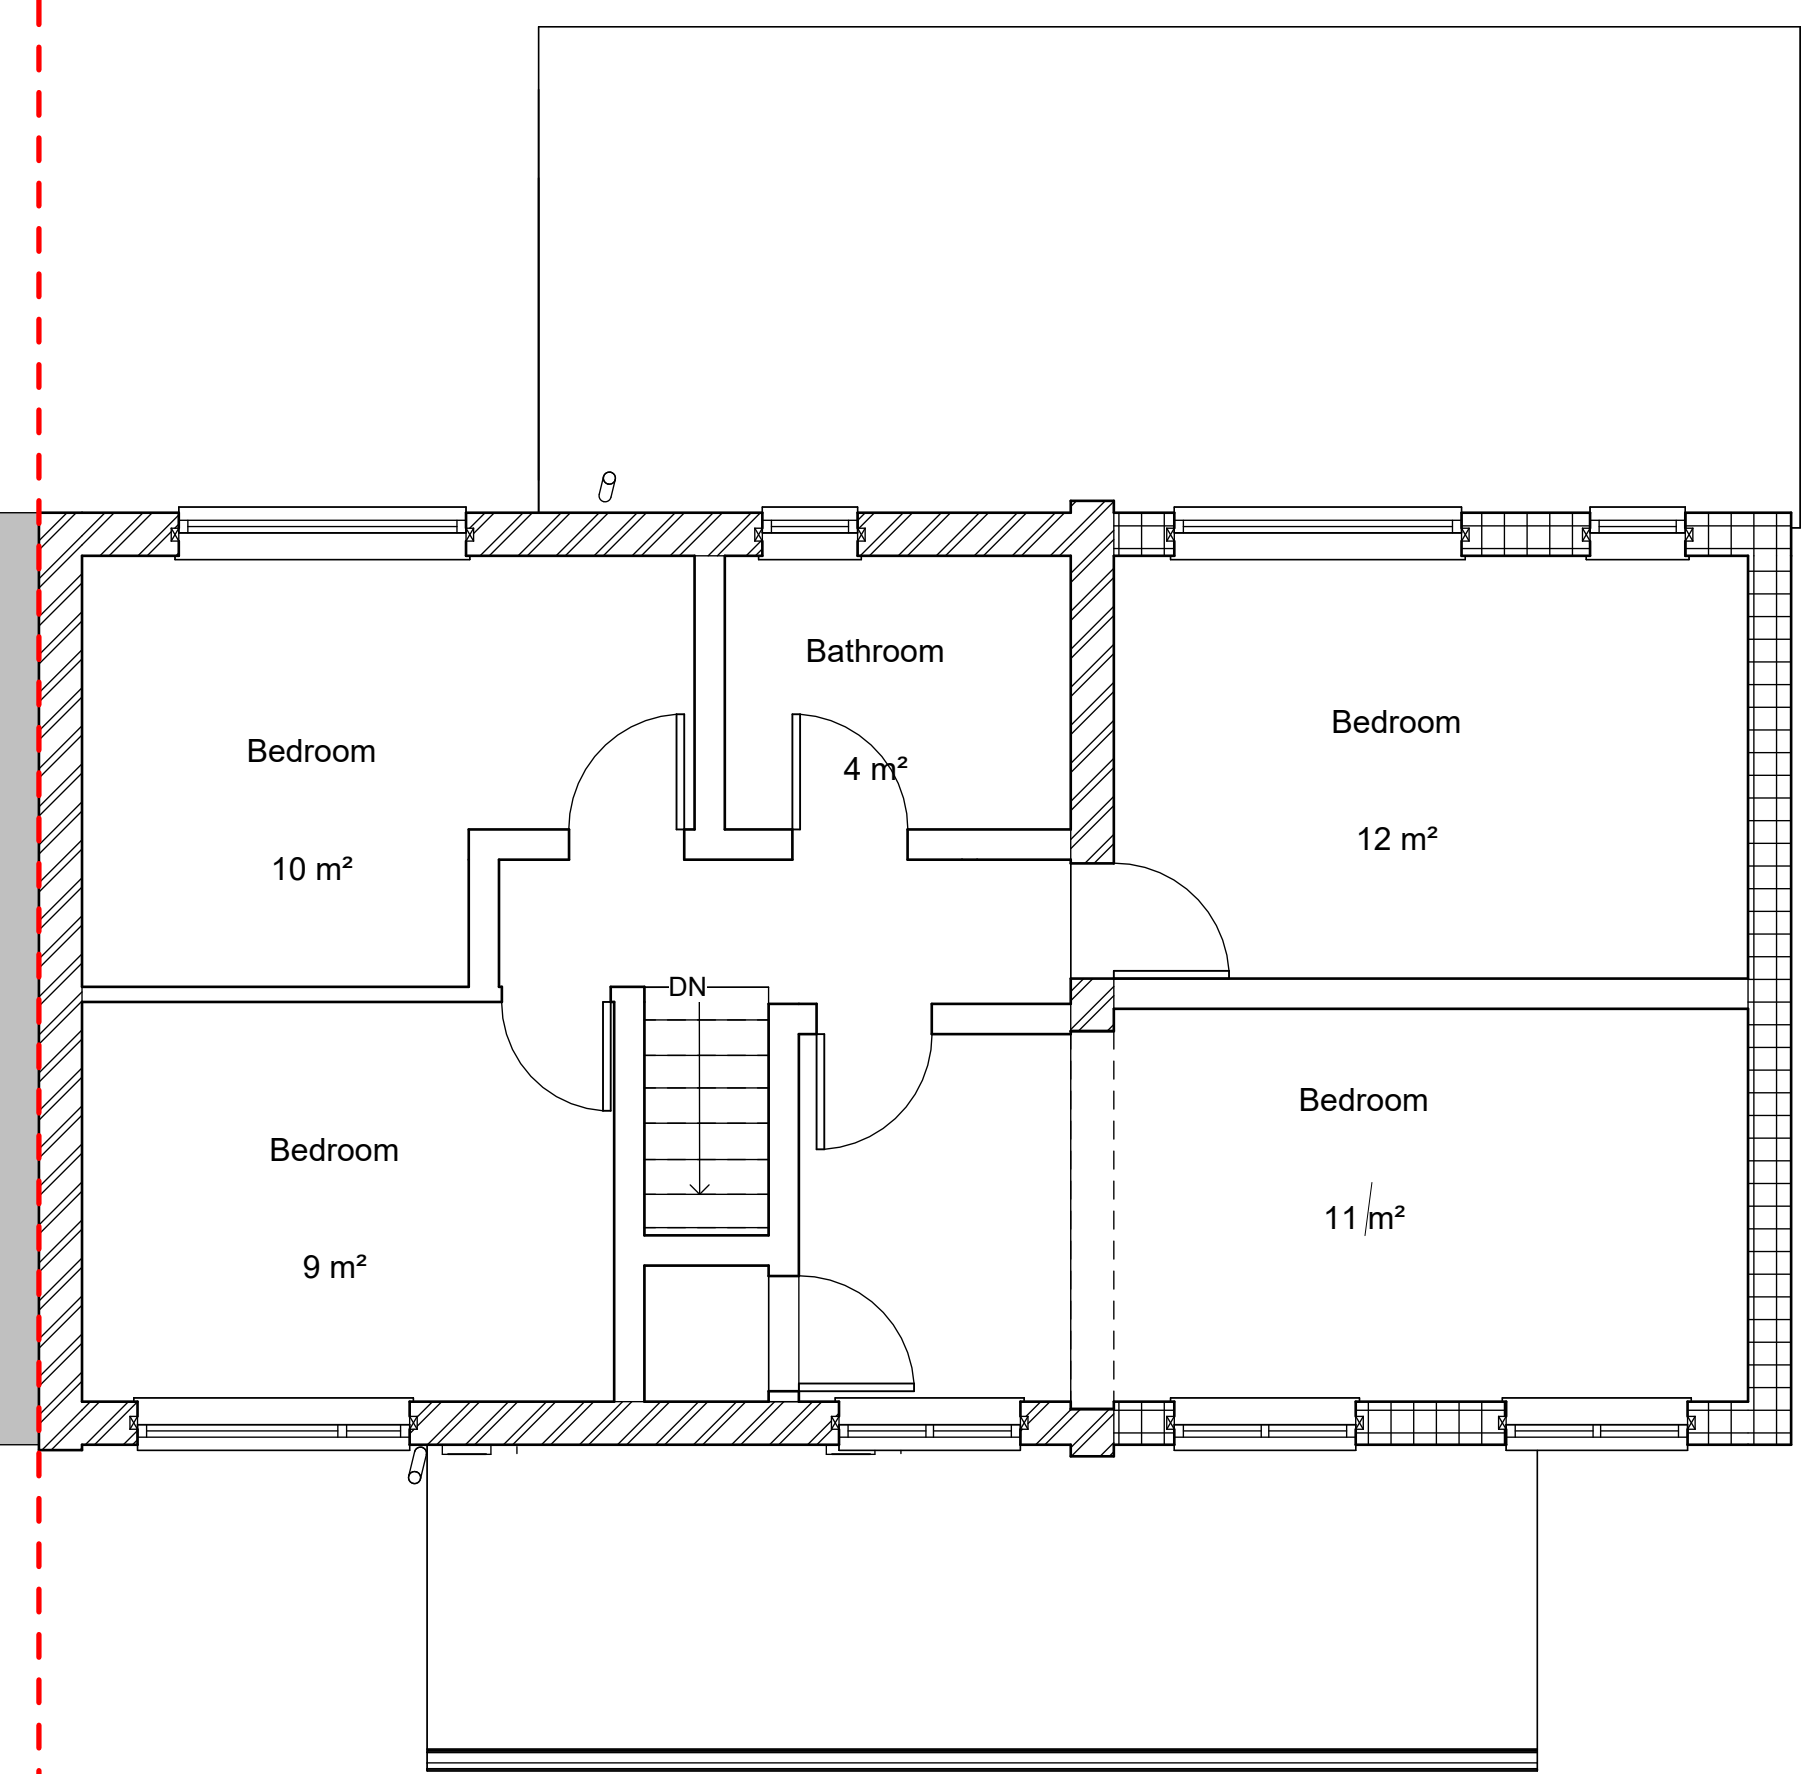 

First Floor
1 : 50

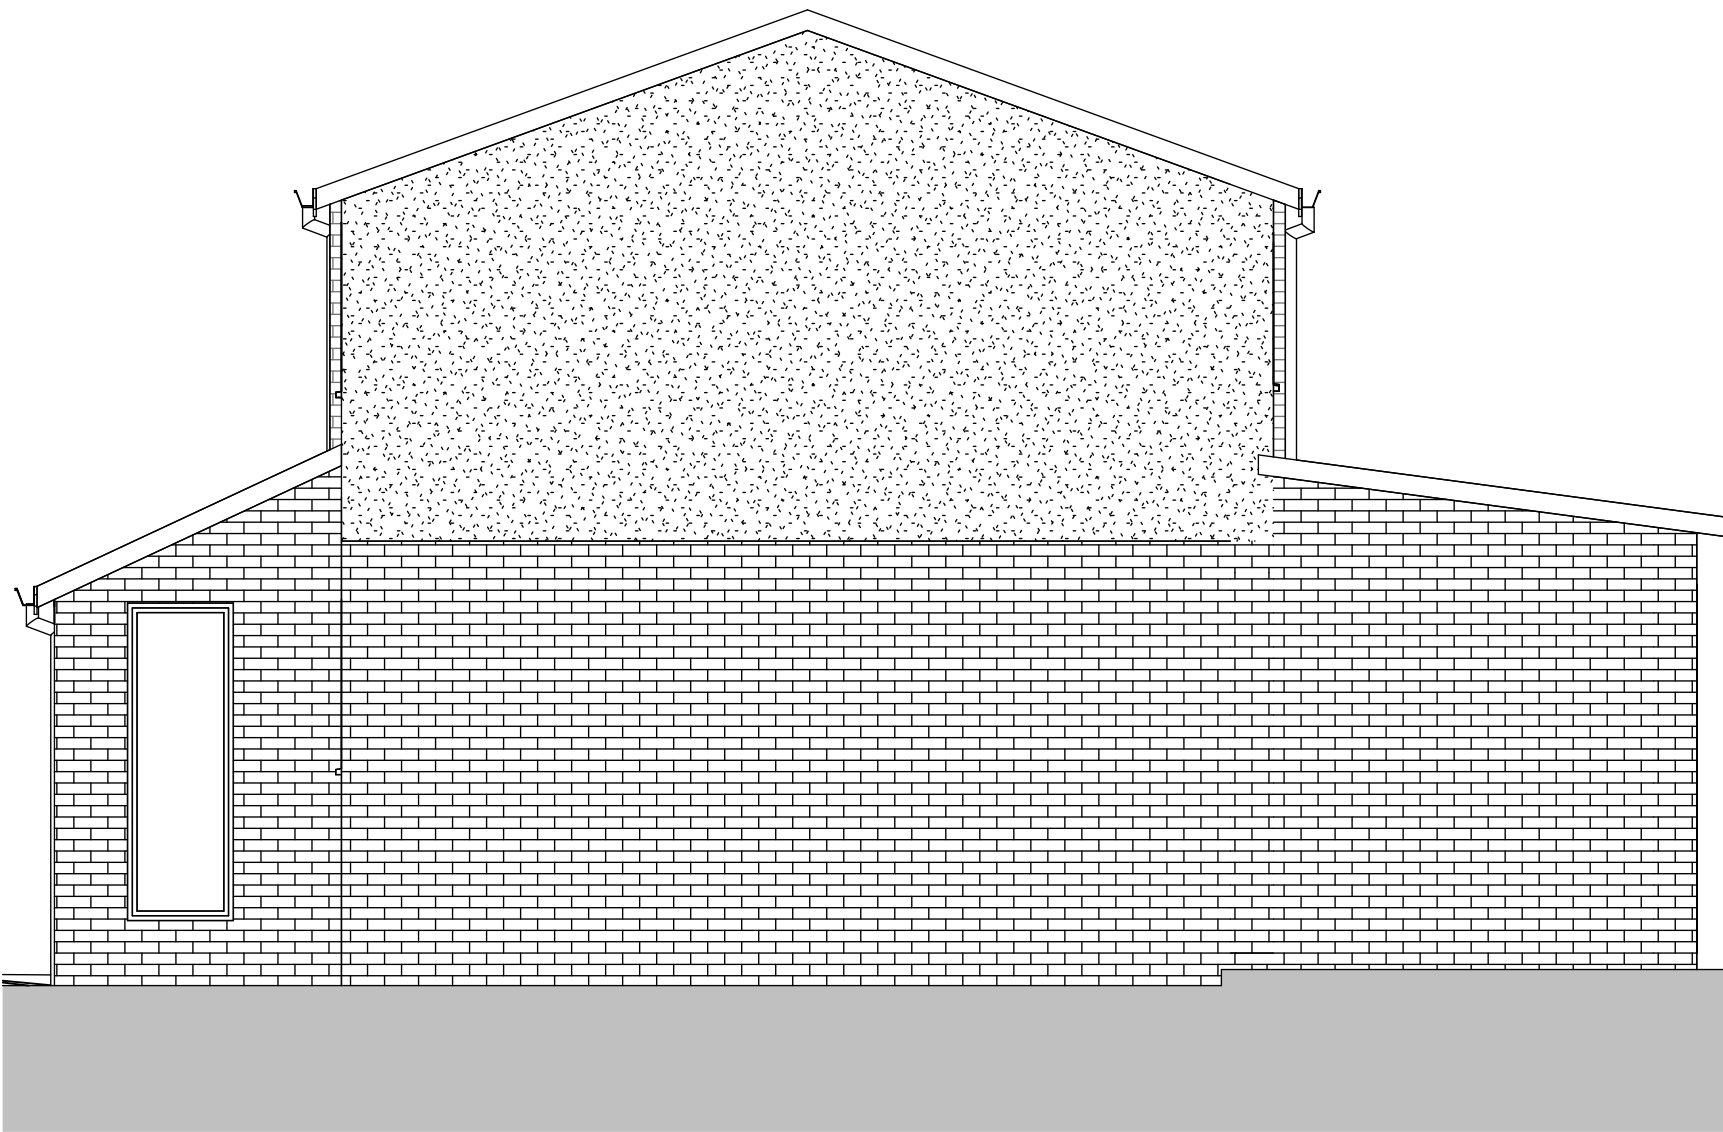 

Side Elevation
1 : 50

 

Revision	Description
Location Mr&Mrs Dzhaman 20 Darwent Close Whitefield Manchester M45 8HL	
Title Proposed plans and elevations	
Scale	Drawing No.
1 : 50 @A1	26001 P04
Revision	