




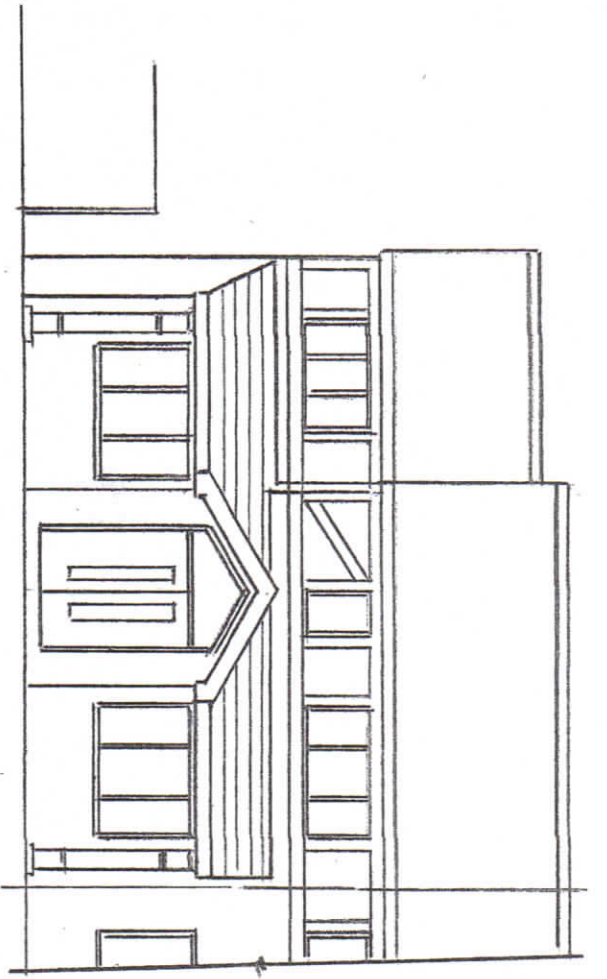


PROPOSED FRONT ELEVATION

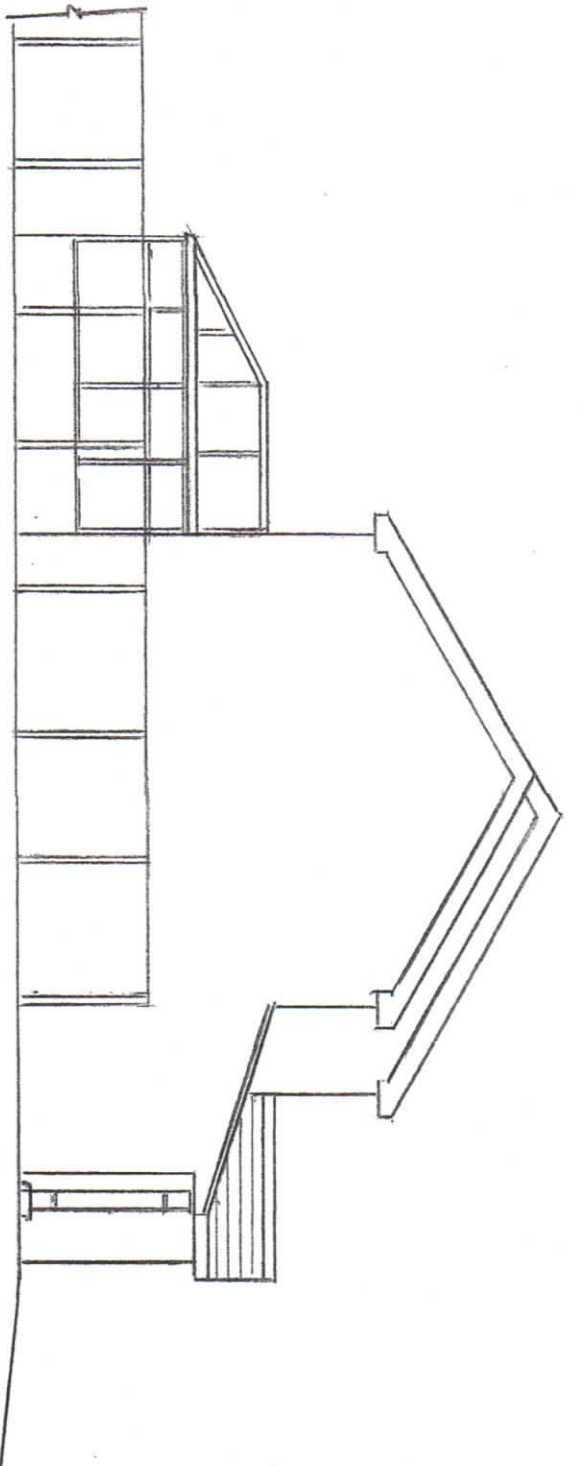

PROPOSED SIDE ELEVATION

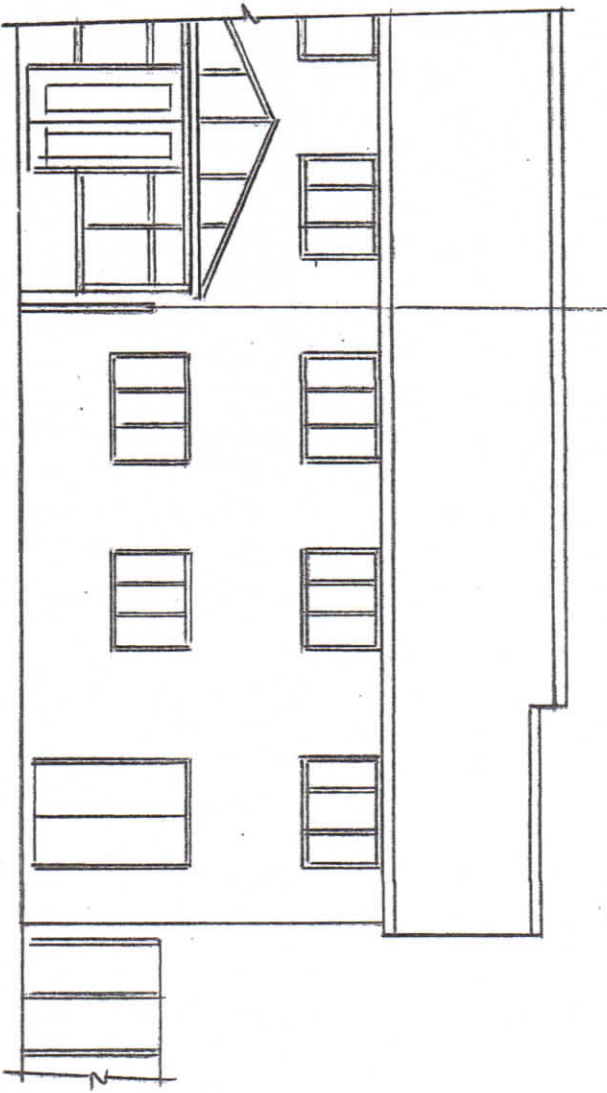


PROPOSED REAR ELEVATION

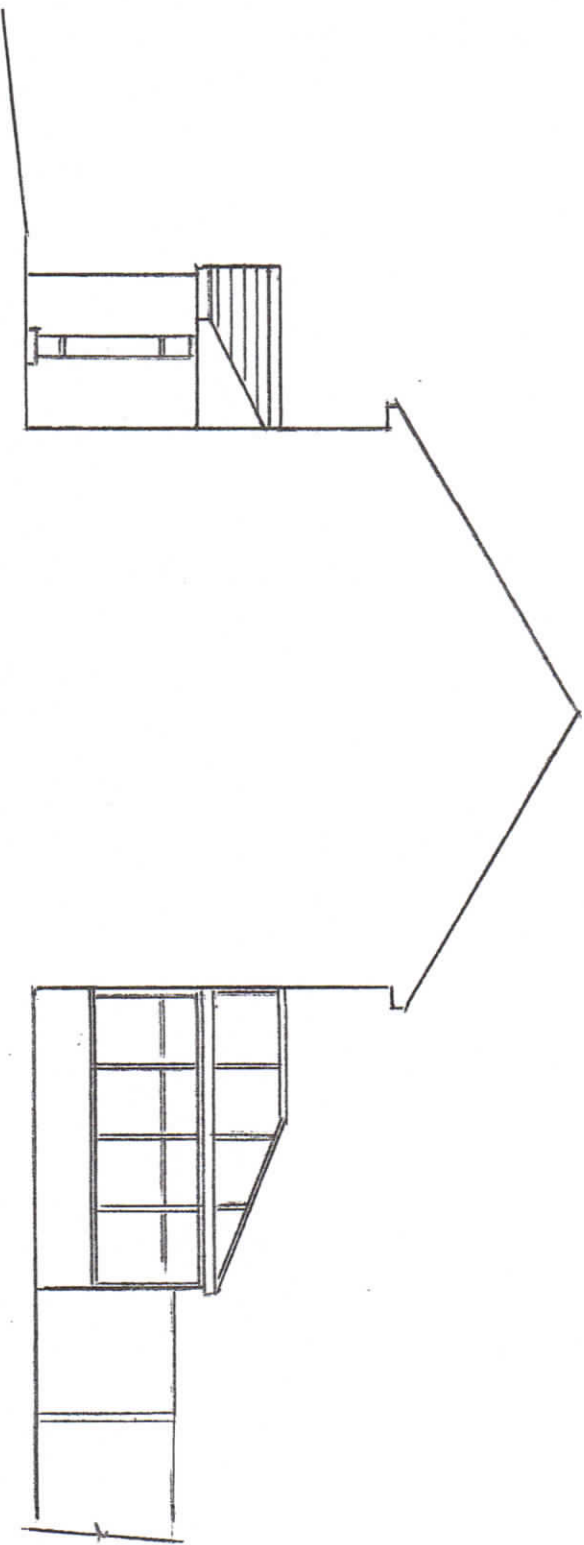


PROPOSED SIDE ELEVATION

LEV 1
JAN 23

Thompson Designs
Tel 0161 705 1458 Mob 07884 318634
Sheet 4
Proposed Elevations
4 Inglewhite Close
Bury BL9 9NT
Scale 1:100 @ A3 Date September 2022

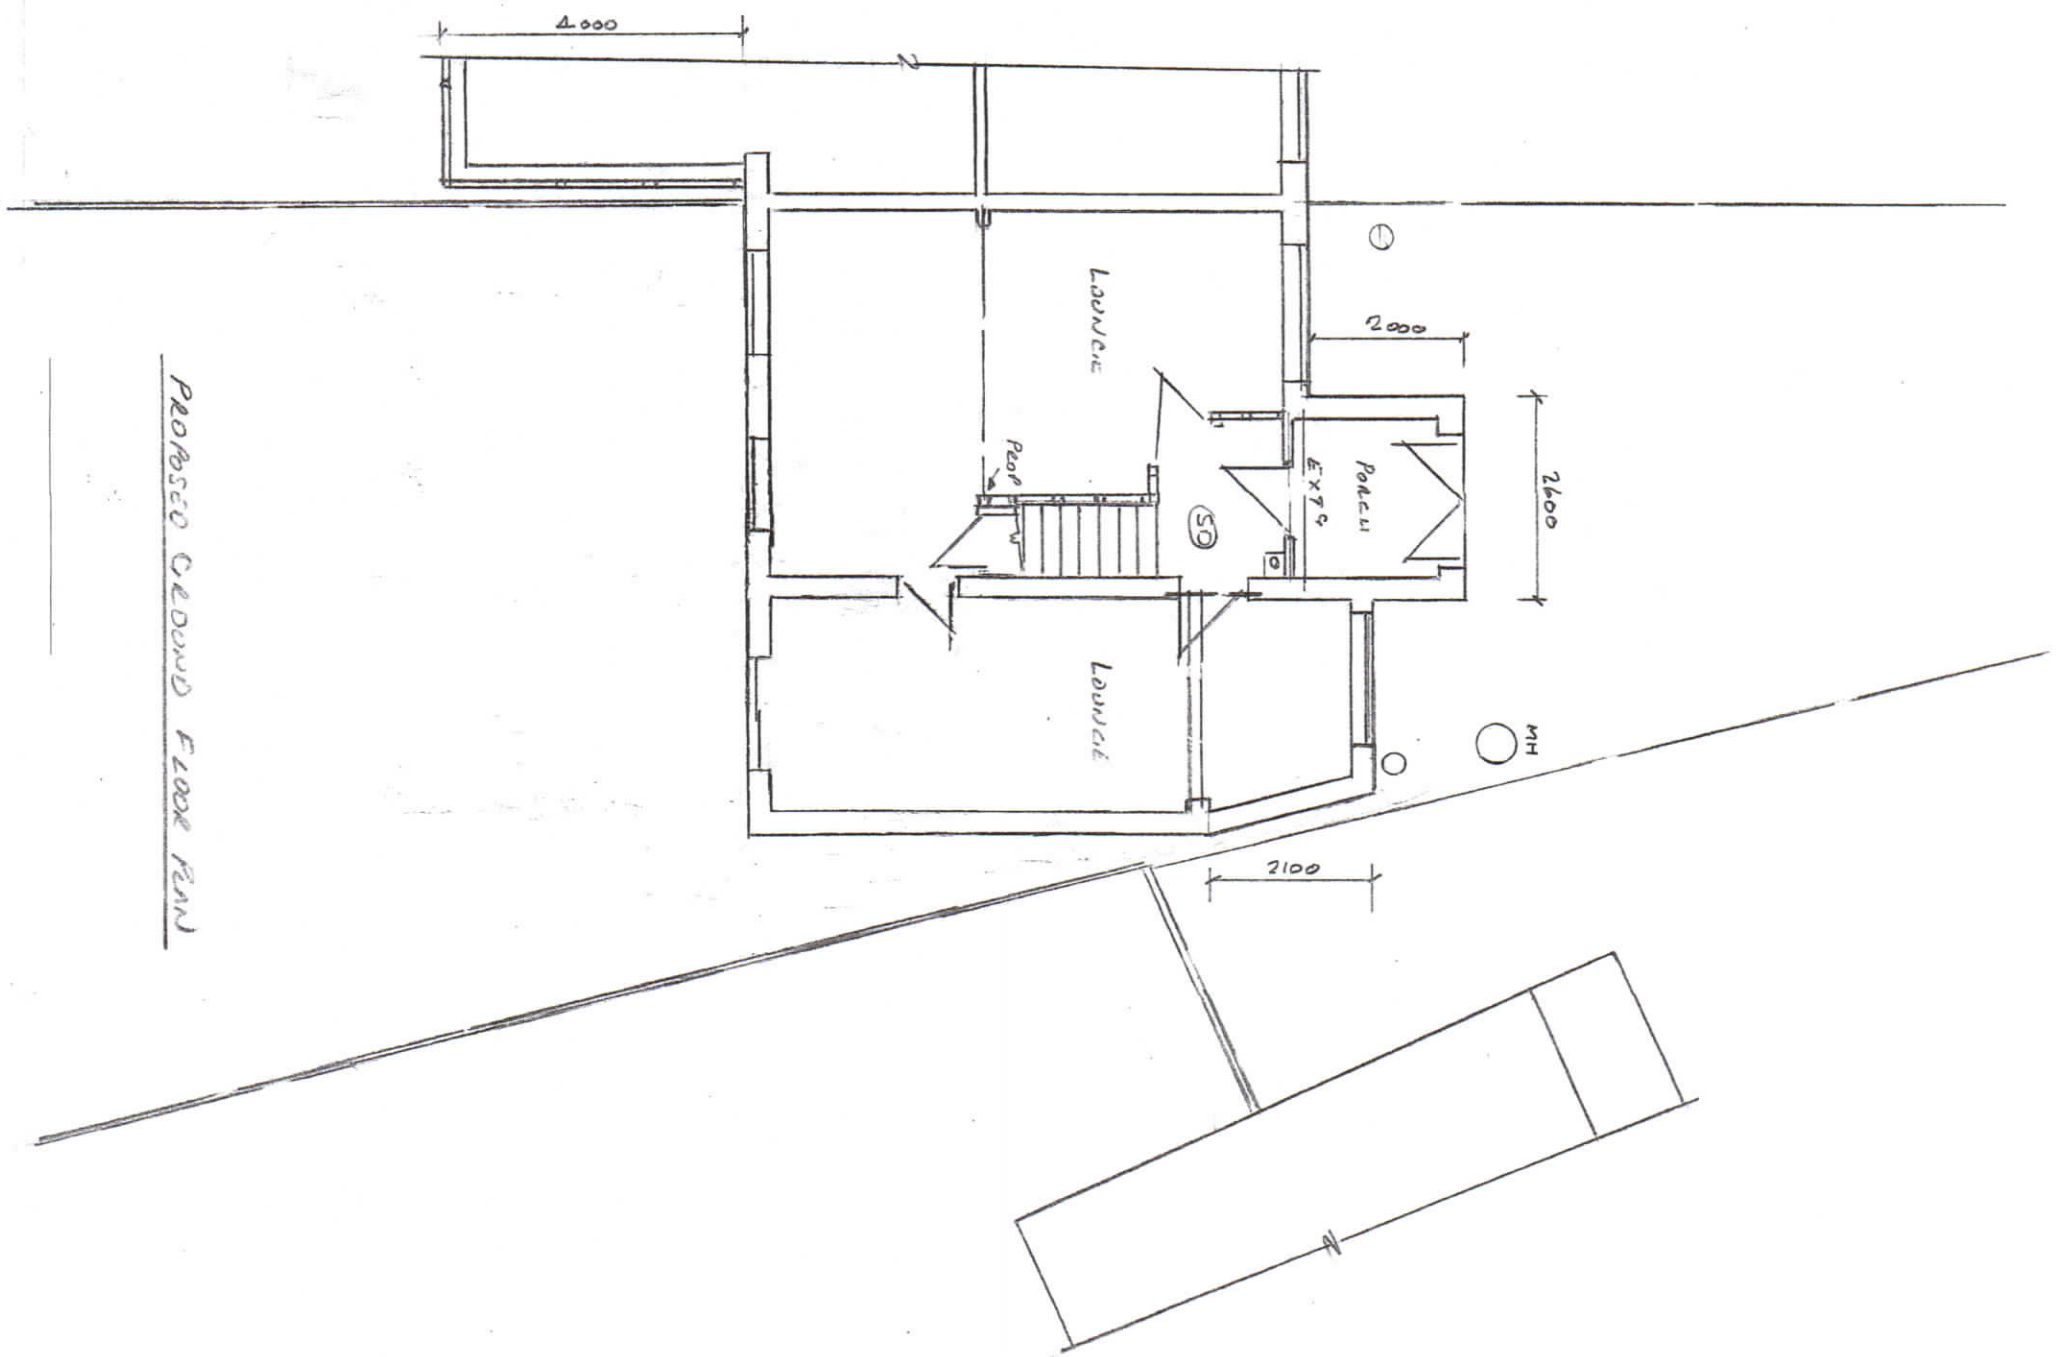

PROPOSED GROUND FLOOR PLAN

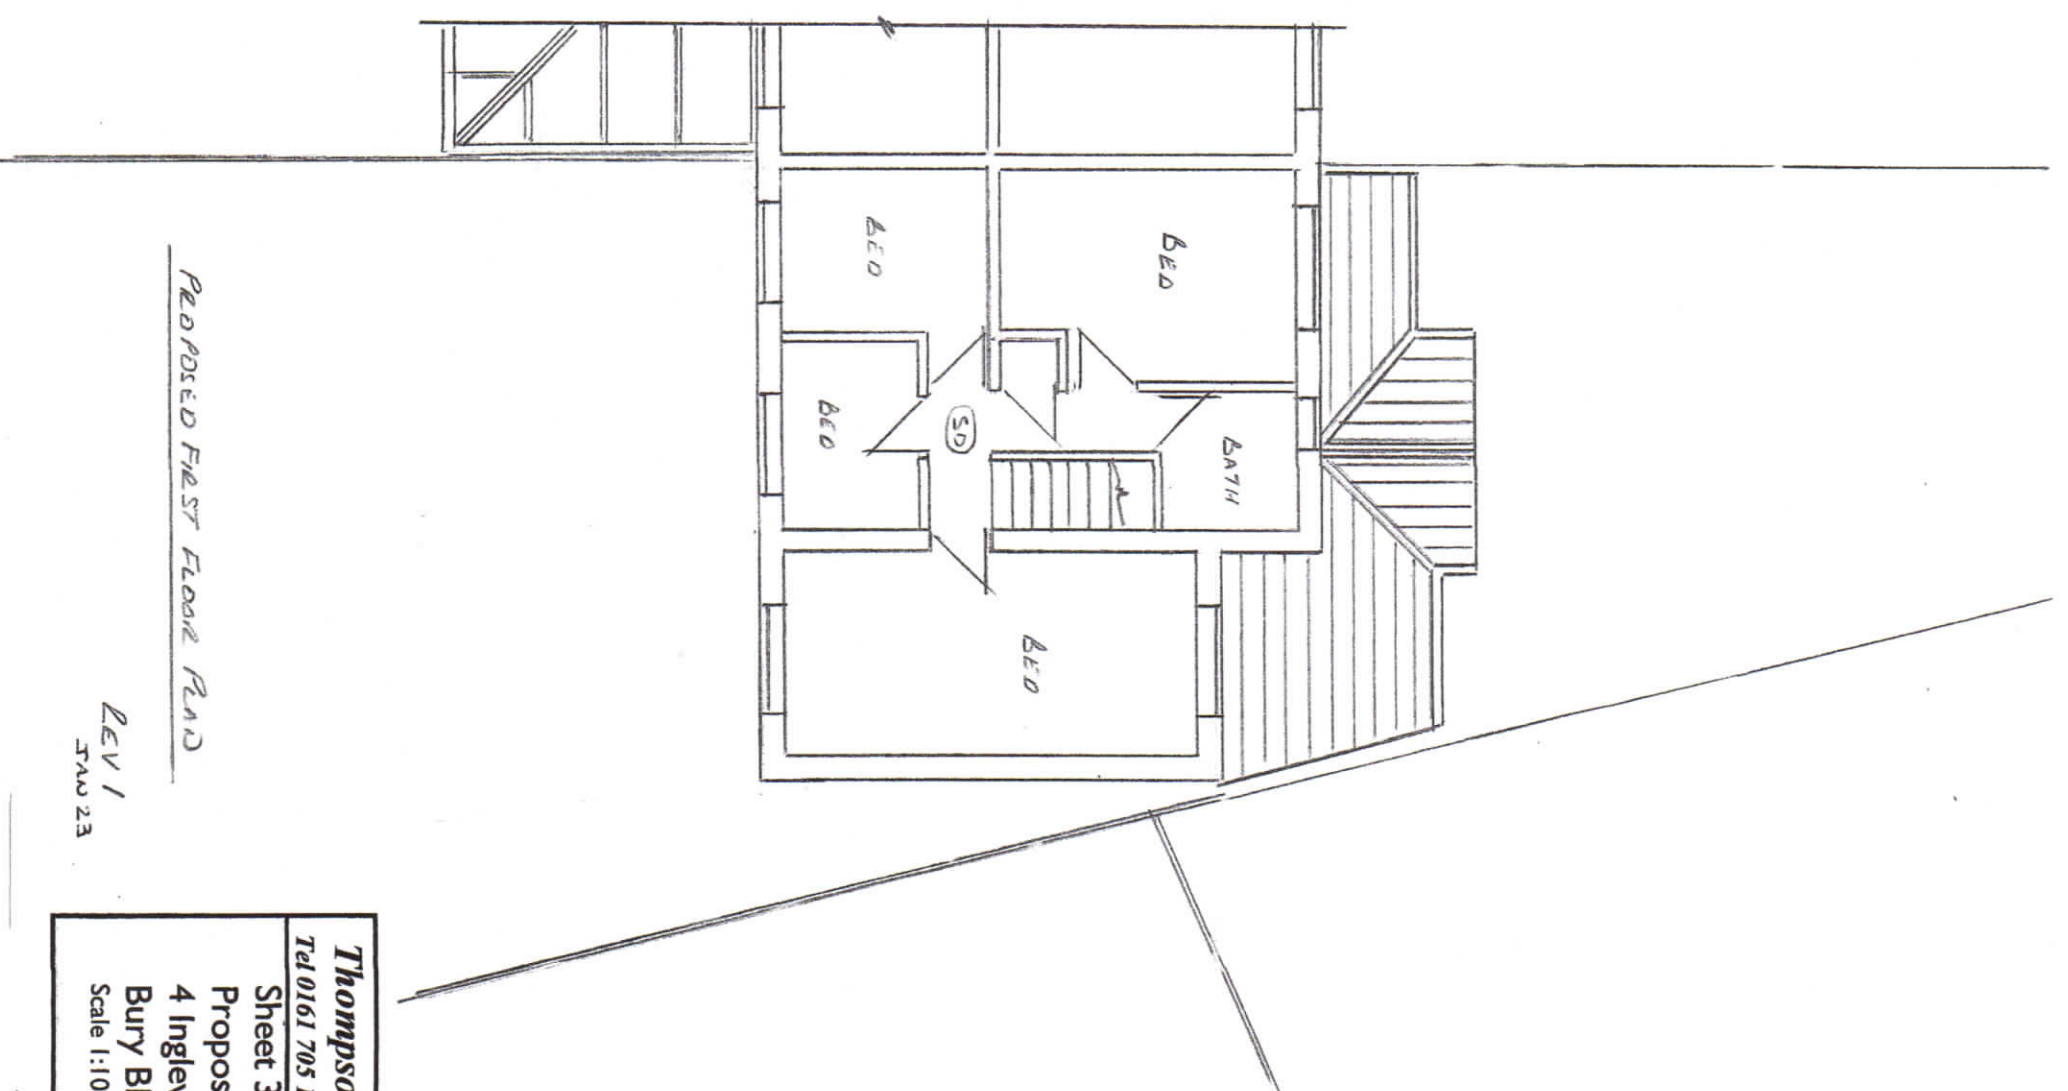

PROPOSED FIRST FLOOR PLAN

LEV 1
FNU 23

Thompson Designs

Tel 0161 705 1458 Mob 07884 318634

Sheet 3

Proposed Plans

4 Inglewhite Close

Bury BL9 9NT

Scale 1:100 @ A3 Date September 2022