



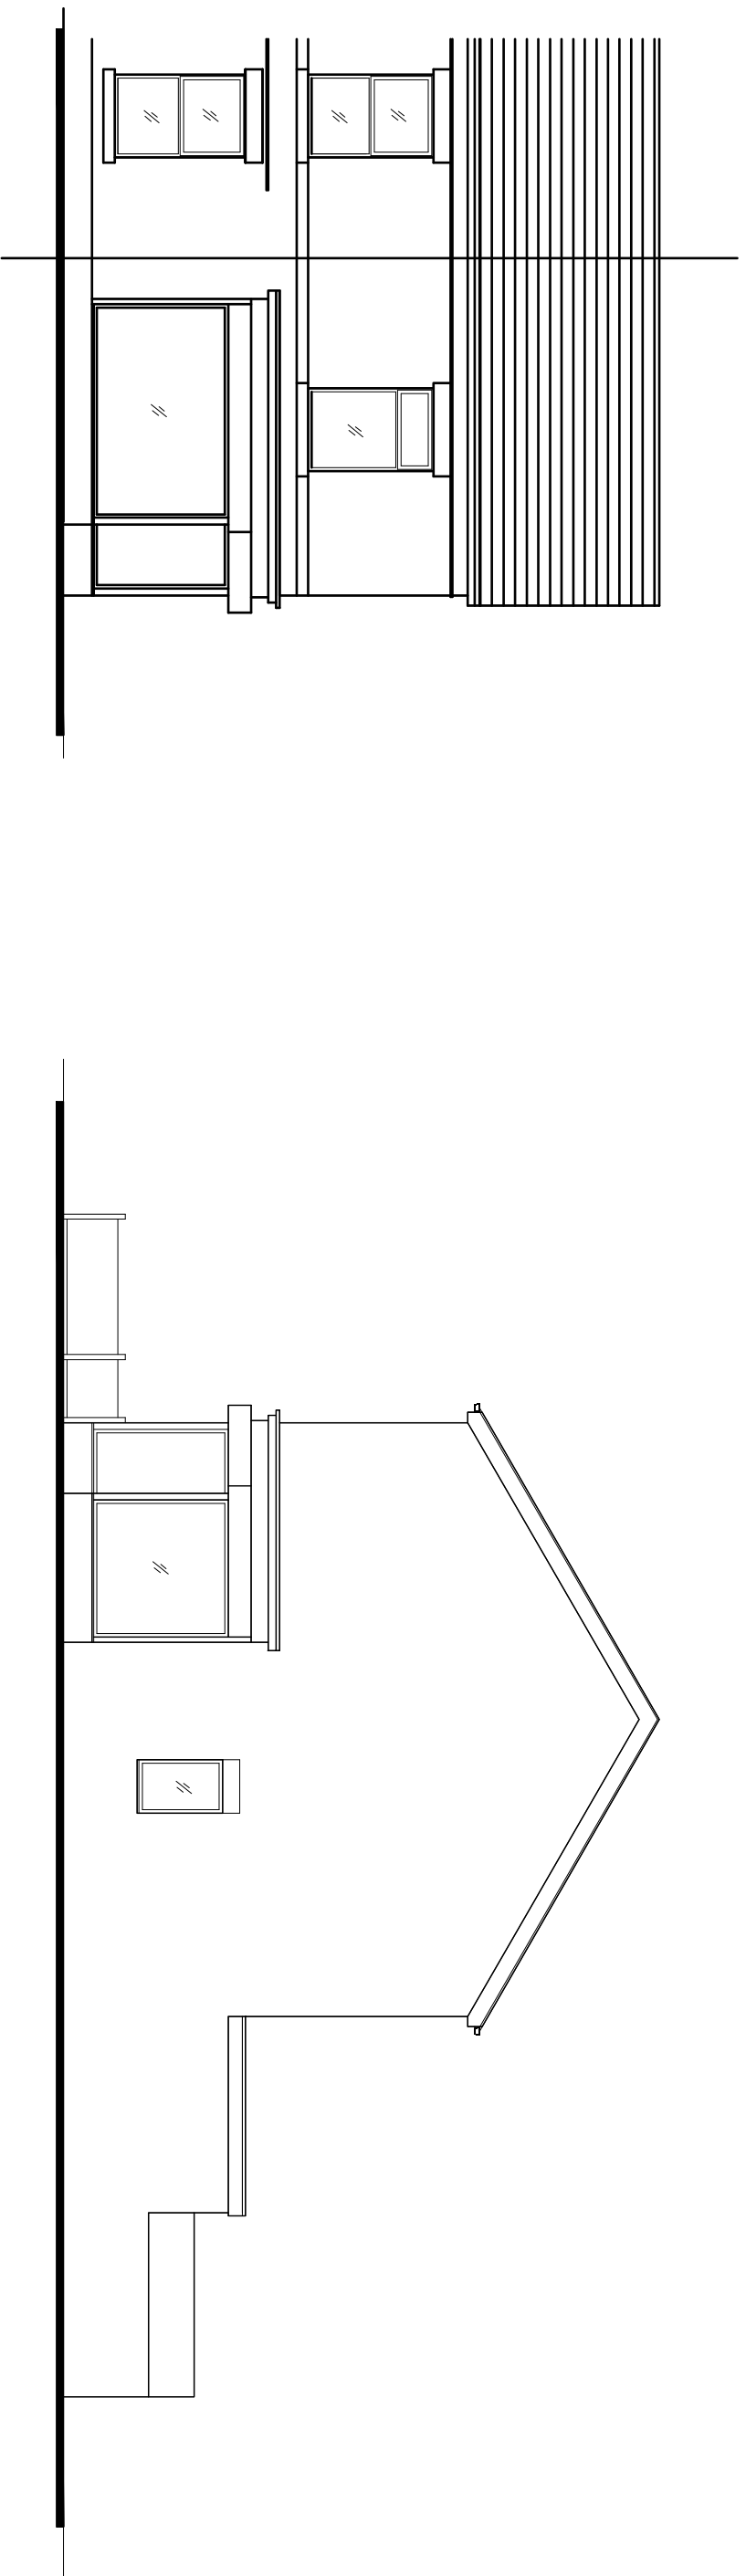

EXISTING FRONT ELEVATION.

EXISTING SIDE ELEVATION.

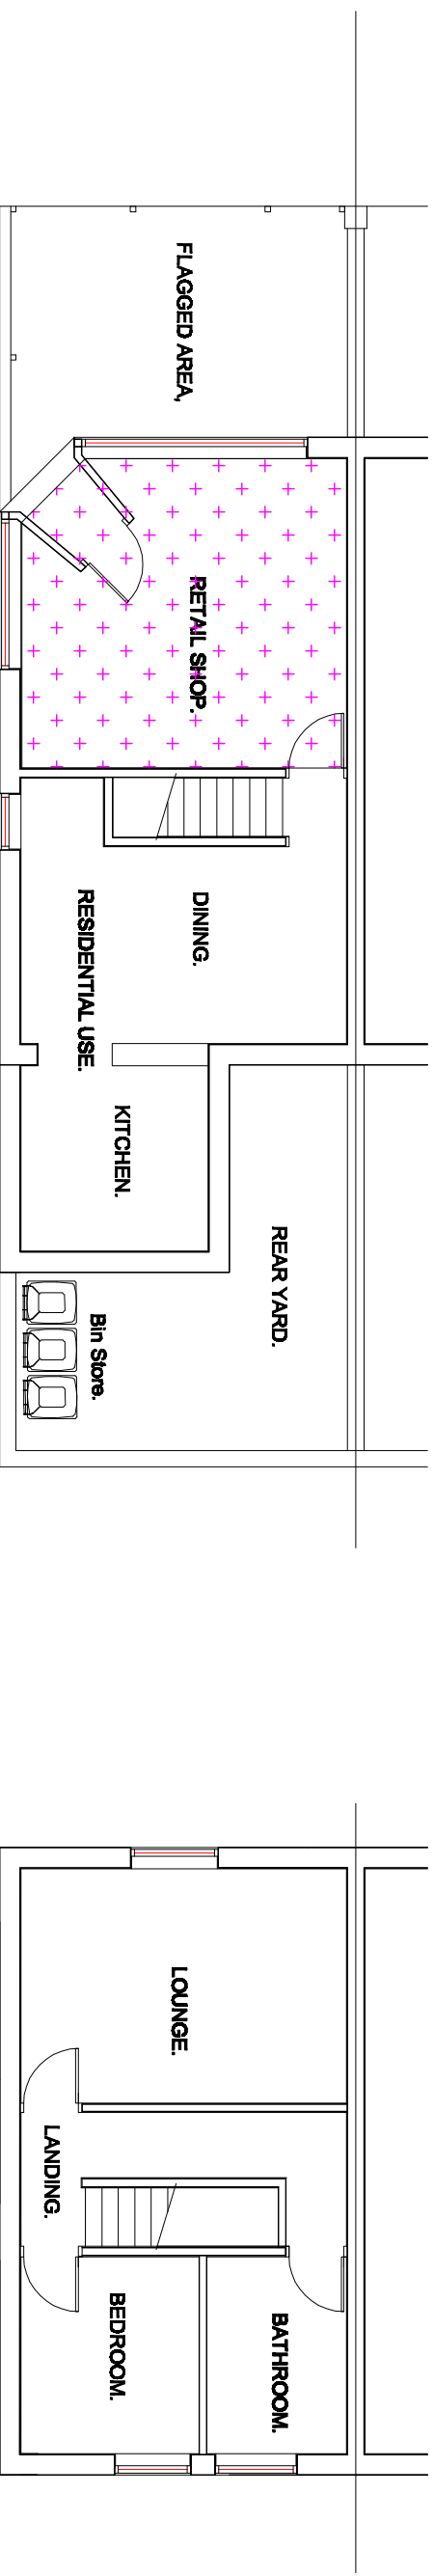

EXISTING GROUND FLOOR PLAN.

EXISTING FIRST FLOOR PLAN.

Revision A - First Floor Plan, Bin Store & Notes Added. - 15th August 2023.	Title : PROPOSED CHANGE OF USE FOR SHOP TO RESIDENTIAL AND REMOVAL OF THE SHOP FRONT.	Project : 227, AINSWORTH ROAD, RADCLIFFE, MANCHESTER, M20 4EE	MTC Designs Scale 1:100 @ A3 Date: June 2023. Drawing No: P01A 31 Eskdale Drive Bodiam ME2 6TB T: 01534 416714 M: 07700285114 Email: mitchdesigns@mtcd.com
--	---	---	---