


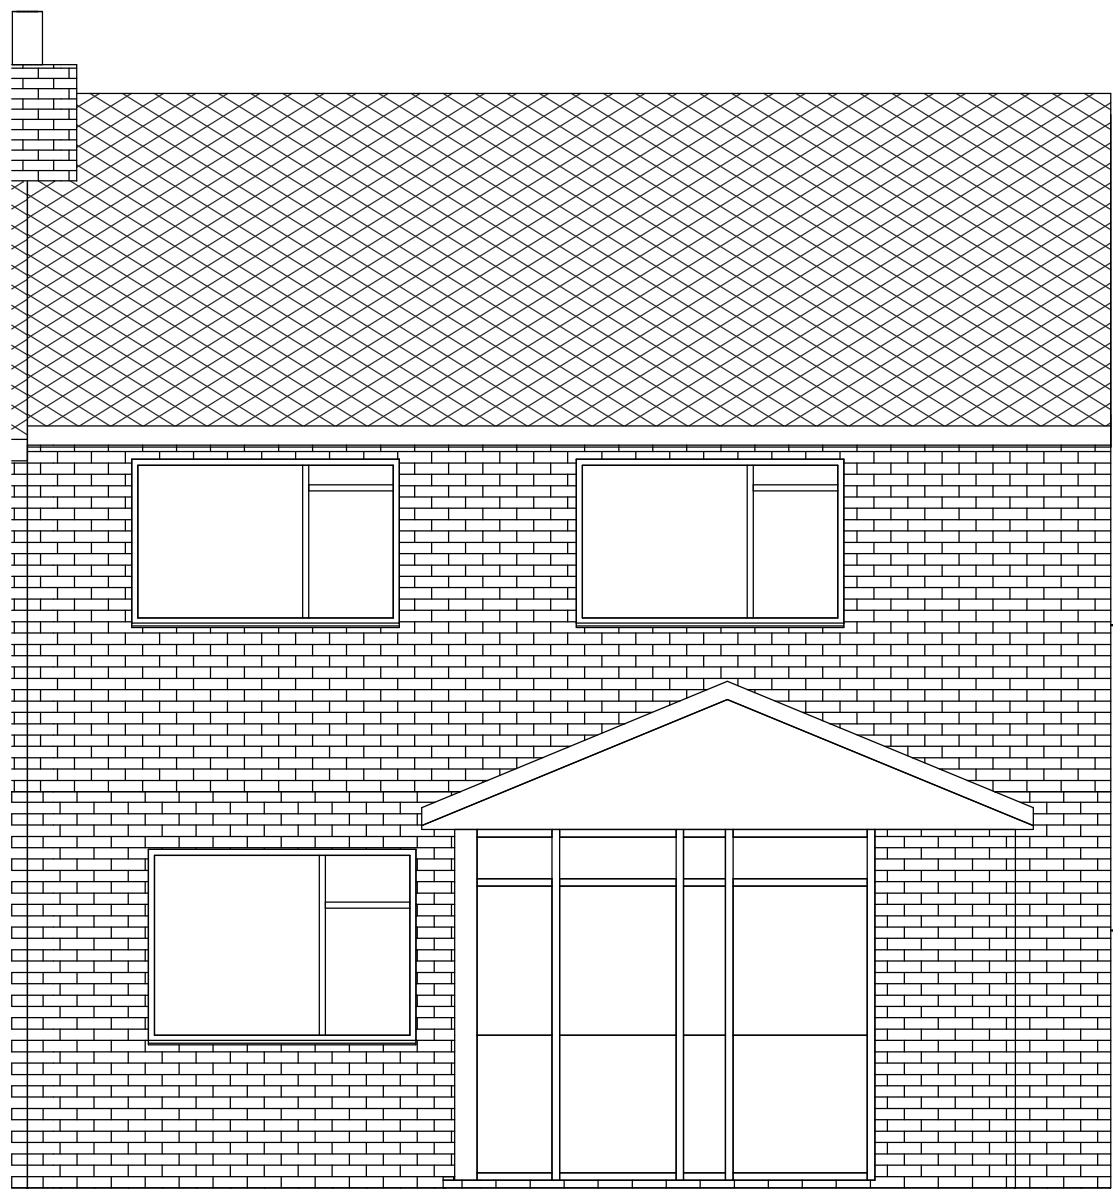


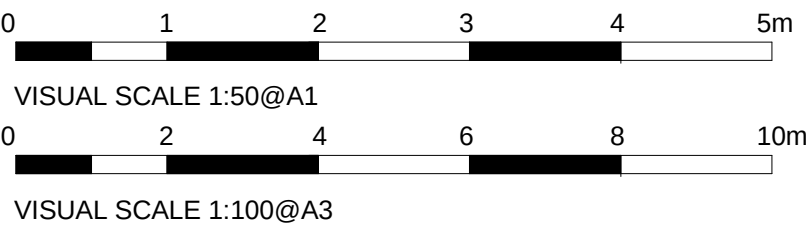


S1 Proposed Front Elevation
1 : 50

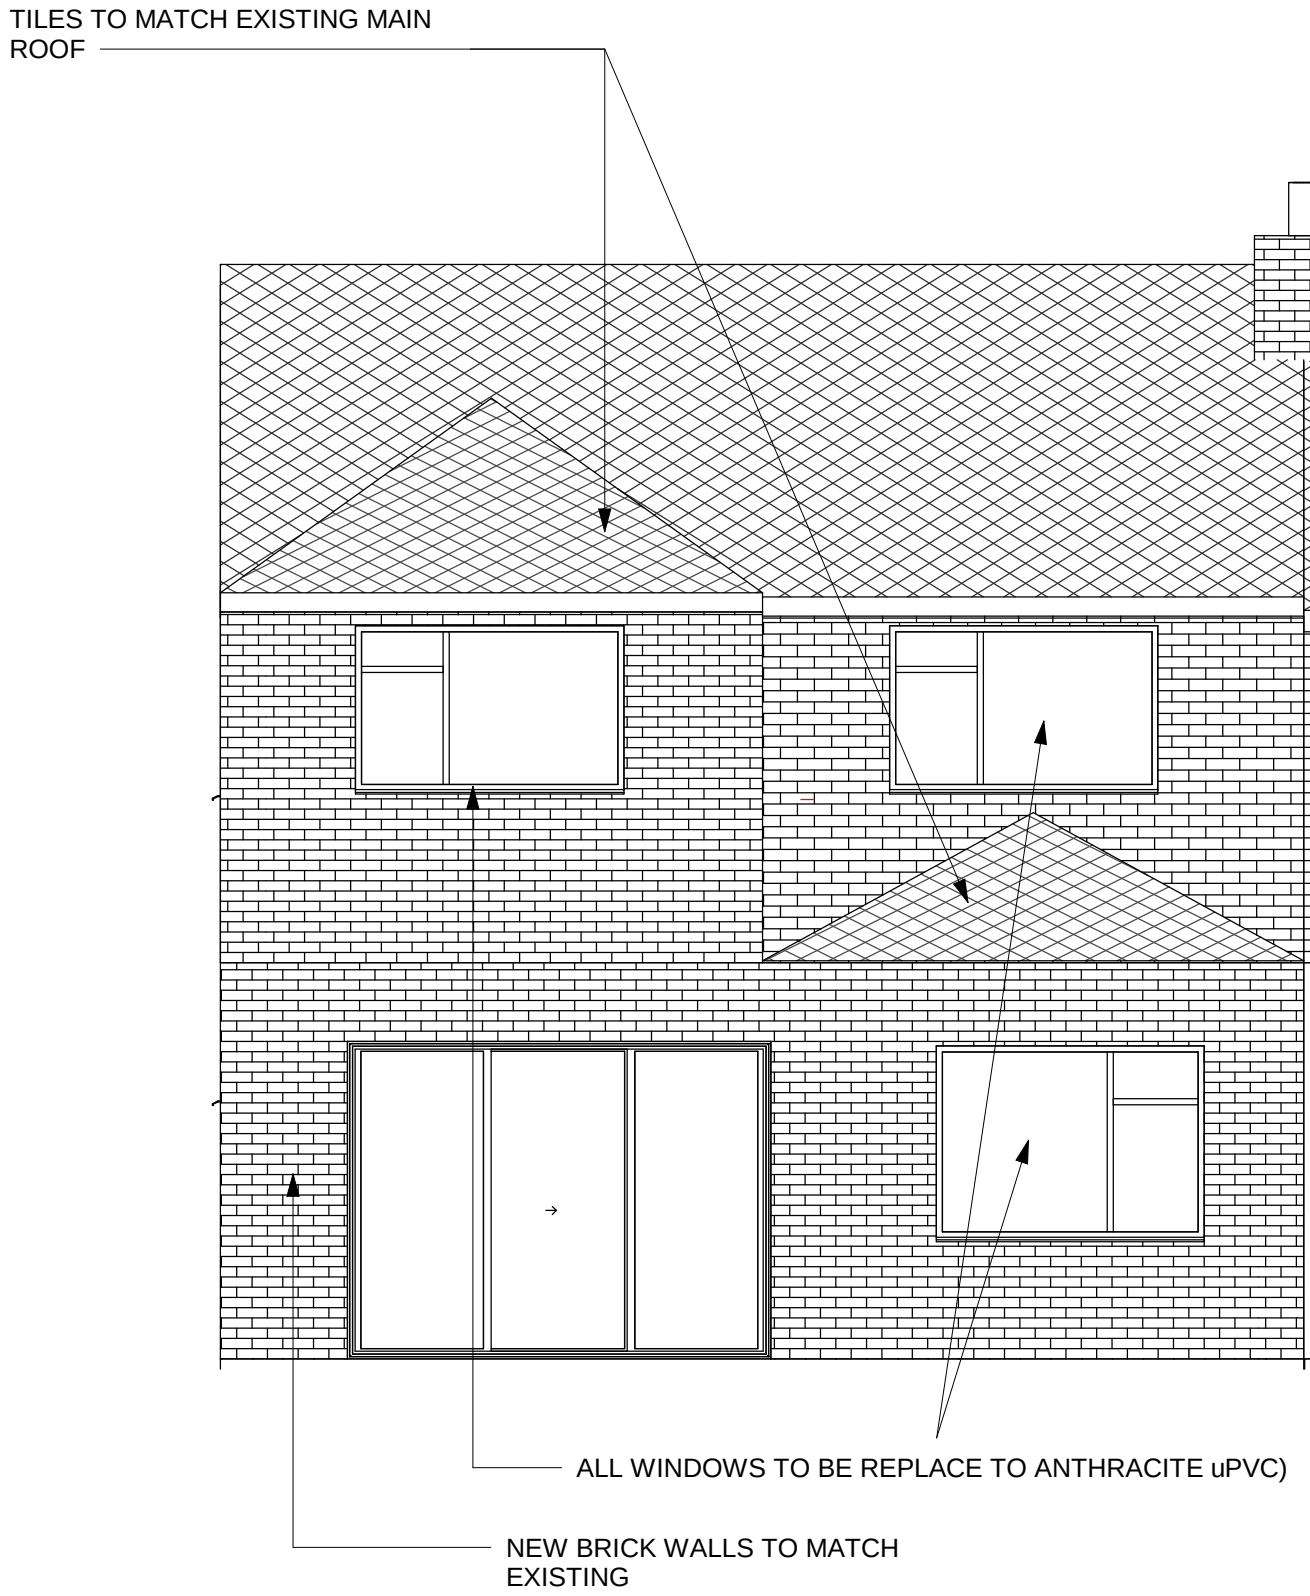


S2 Proposal Rear Elevation
1 : 50

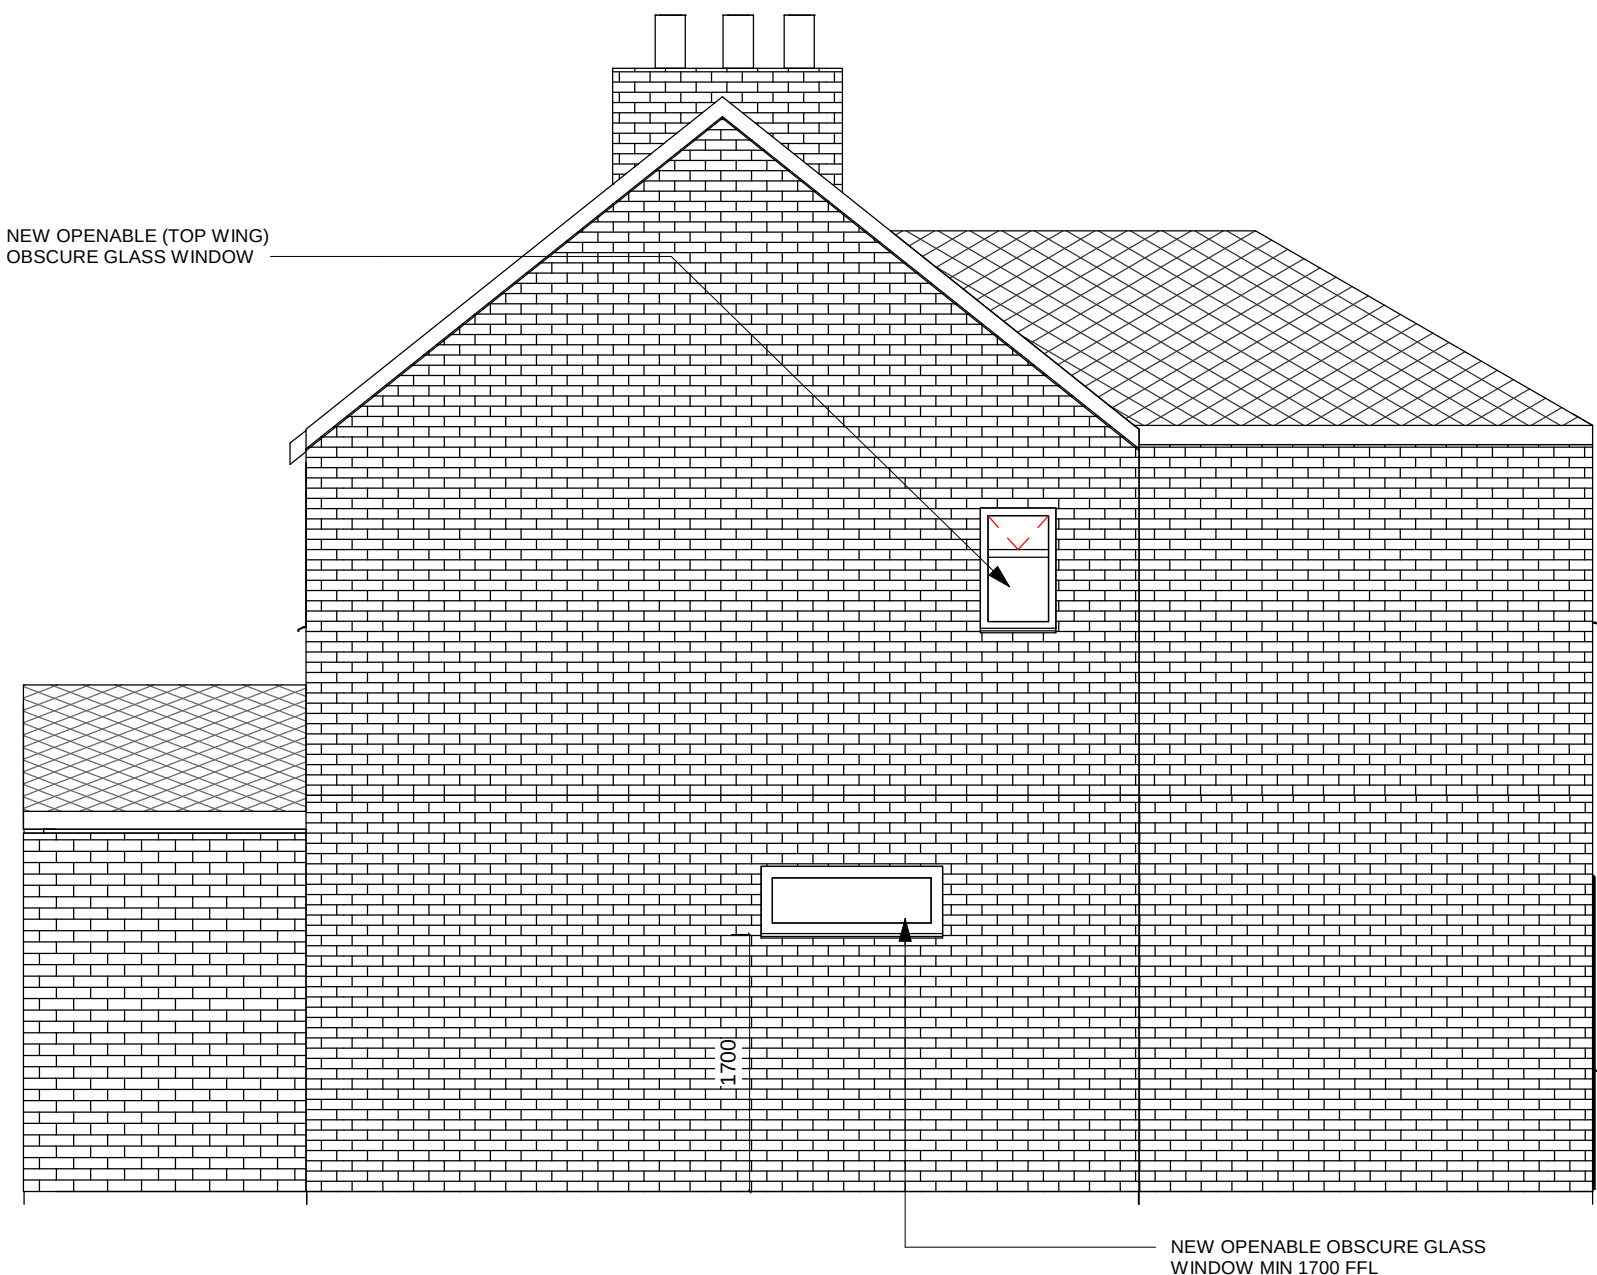

S3 Proposal Side Elevation
1 : 50

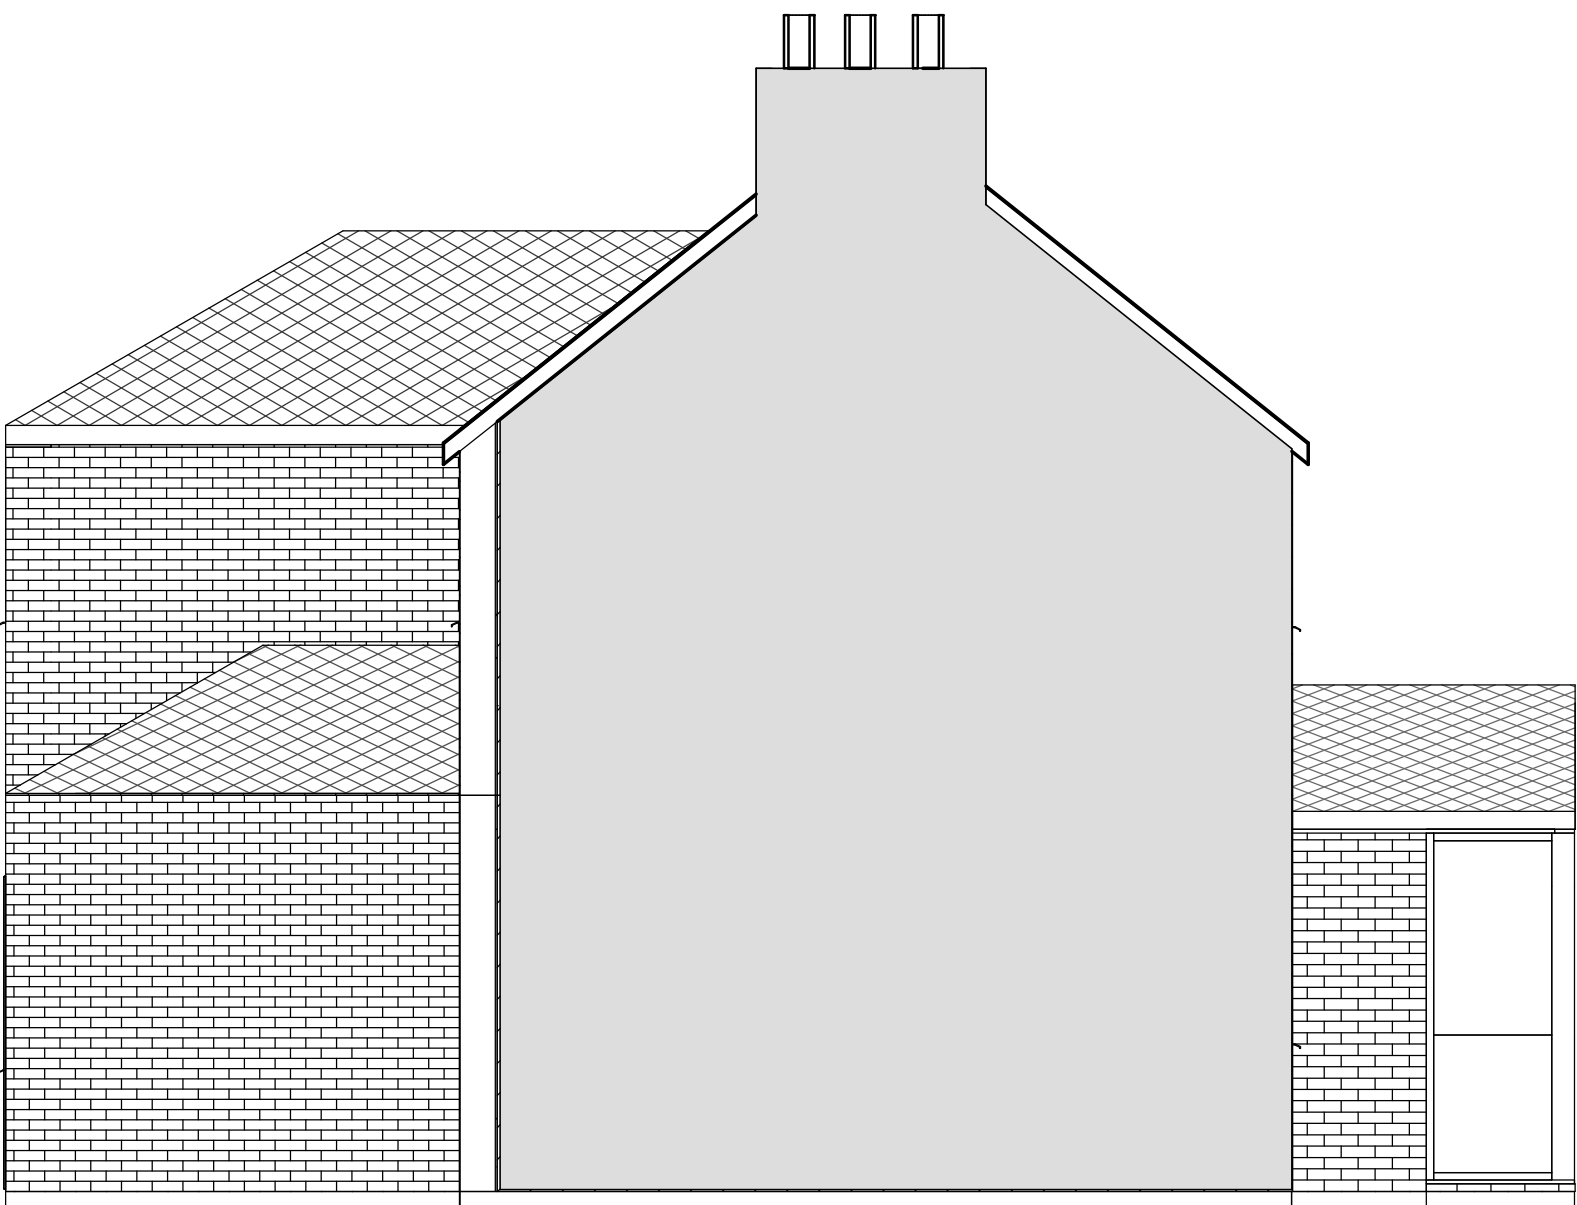

S4 Proposal Side Elevation
1 : 50

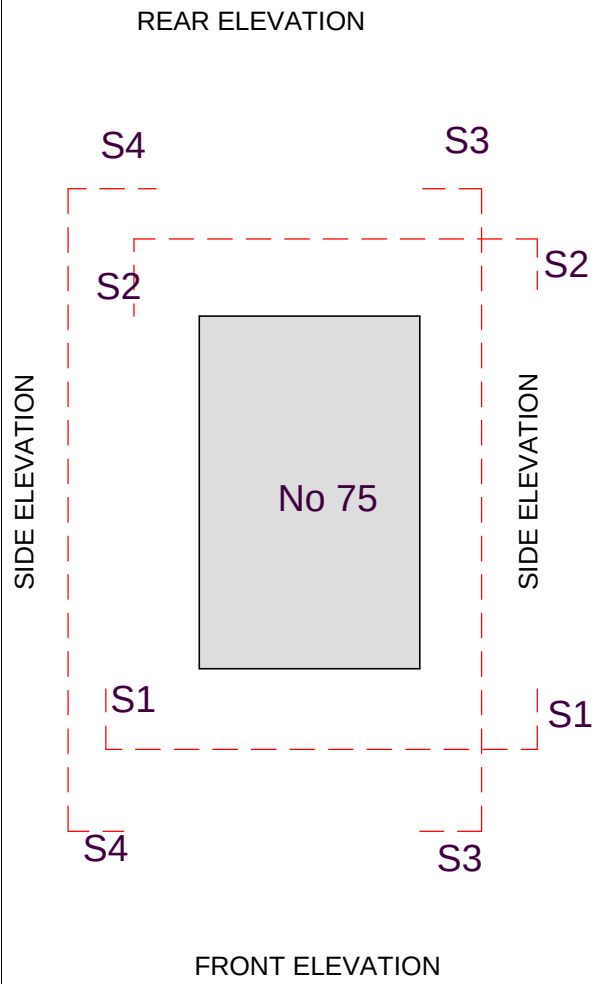

Rev.	Date	Seq.	BY	Description
01	11.10.2021	1	MK	Issue for Pre Planning



22 Mickiefield Way, Borehamwood, WD6 4LG
office@mkcreative.me.uk

Client:

Project:
75 Carr Avenue, M25 9TW

Drawing area:

Drawing Title:
ELEAVTIONS - PROPOSAL

Approved By:	Approver	Date:	23.11.2021
Checked By:	Checker	Scale:	As indicated
Drawn By:	Author	Size:	A1

Status:
FOR PLANNING

Drawing No.	Rev.
75 CARR - 006	01