




PROPOSED FRONT ELEVATION

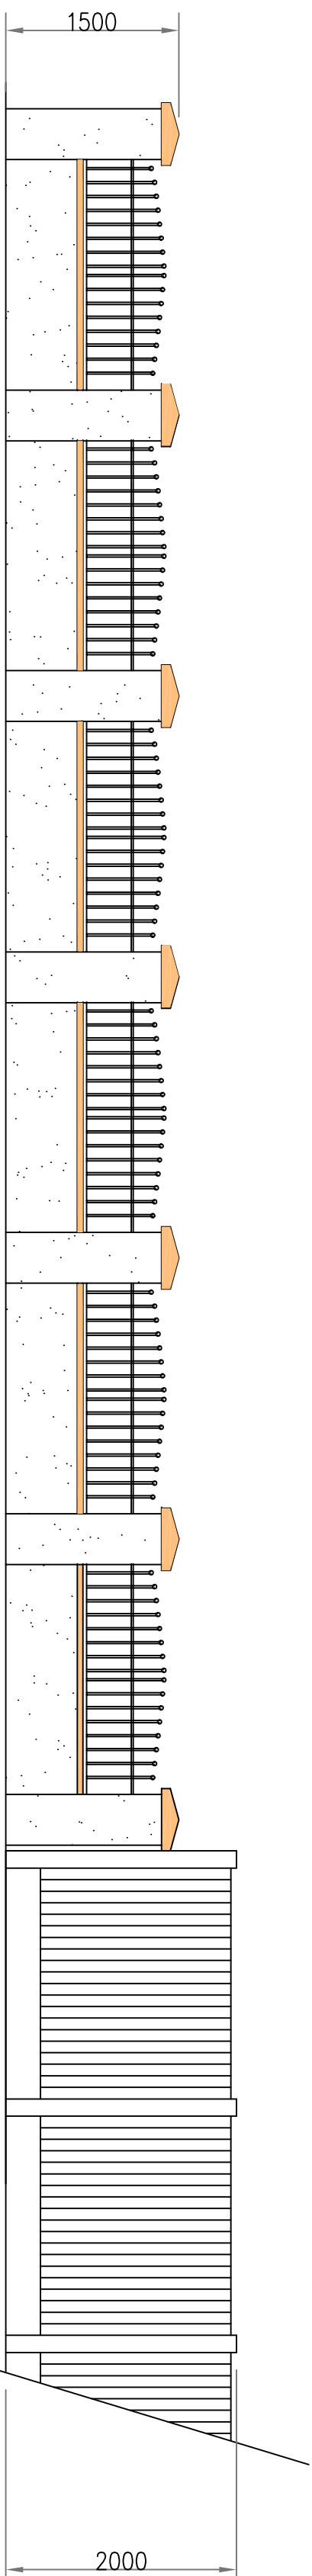


PROPOSED FRONT/SIDE ELEVATIONS

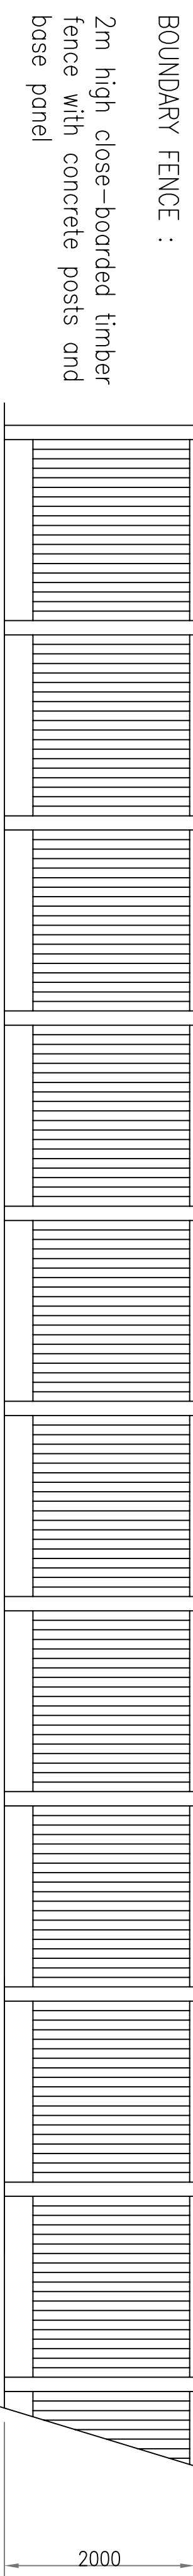

PROPOSED ELEVATIONS (SIDE & REAR)

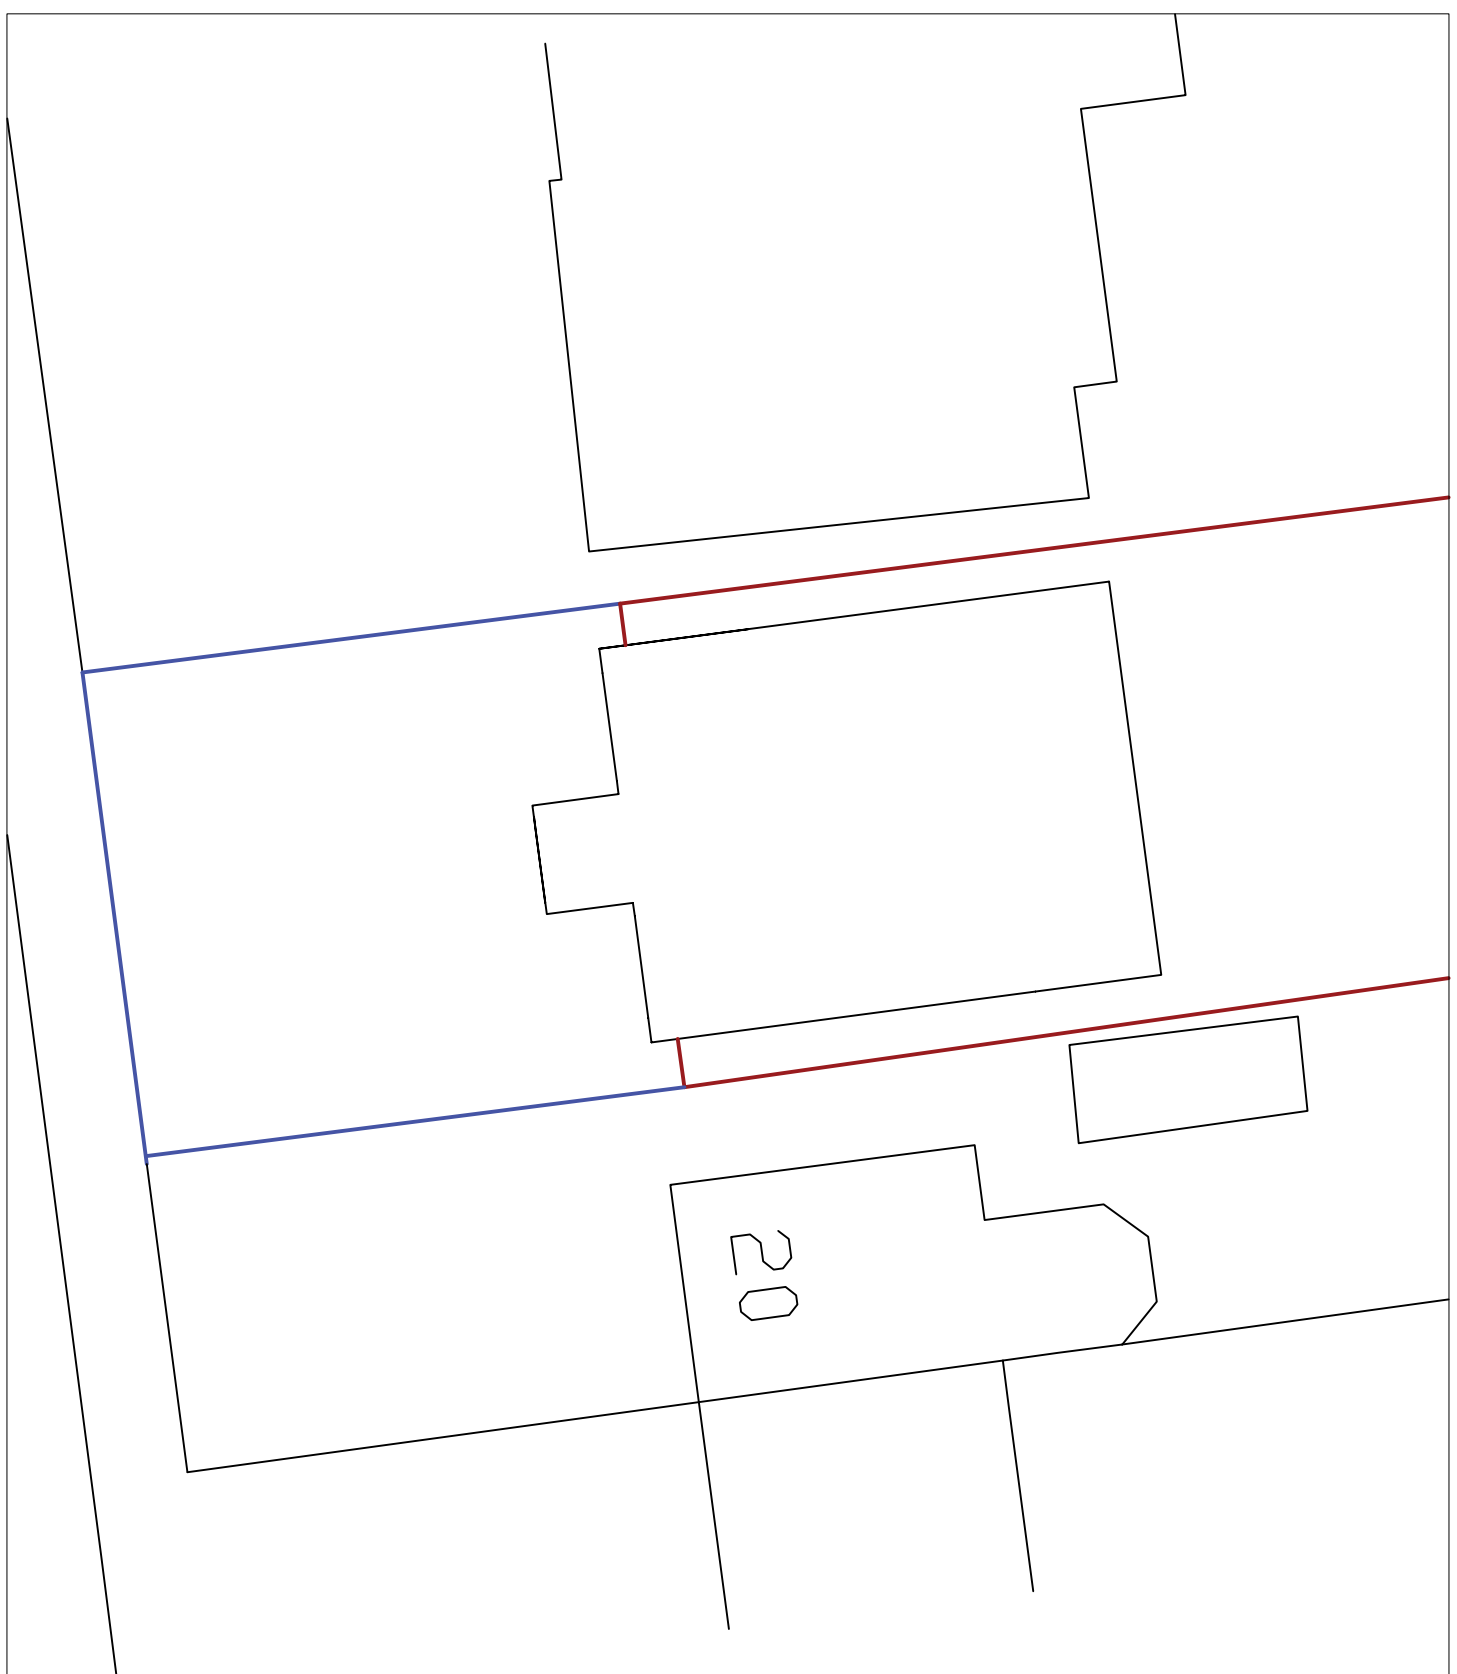

SITE PLAN (1:200)
© Crown copyright and database rights 2020
Ordnance Survey 0100031673

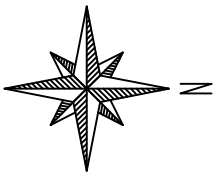[illegible]

This drawing is subject to copyright and is not to be reproduced in part or whole without approval.

Figured dimensions take precedence over scaled measurements from the drawing. All dimensions and drawings to be checked by Client and Contractor and discrepancies clarified with the Client prior to commencement.

The whole of the works to comply with Planning Approval & Conditions and current Building Regulations and all other applicable laws without Planning & Building Regulations approval.

The client must ensure the project complies with the Construction Design and Management Regulations 2015

The Client should ensure compliance with any landowner or interested party is obtained as well as consent from any Party Wall Act 1996

Notes

RAD

The White House,
42-44 Clorrey New Road,
Bolton
BL1 4AP

Tel : 01204 322196
Fax : 01204 214110
Mob: 07790 361104
Email: info@radesignprojects.co.uk

Project	22 COCKEY MOOR ROAD BURY BL8 2HB	Client	
		Drawn	RA
		Date	OCTOBER 2021
Title	PROPOSED BOUNDARY TREATMENT	Scale	1:100 @ A1 / 1:200 @ A3
		Drawing Number	RA/D/2289/20/6