


NOTES


- This drawing is copyright. No unauthorised copying of drawing without the express permission of the architect.
- Do not scale from prints. Use figure dimensions only.
- Contractors to check all dimensions on site prior to commencement of works.
- All works to be carried out in accordance with current statutory Health and Safety Regulations.
- This drawing is to be read in conjunction with all relevant consultants' and / or specialists' drawings / documents and any discrepancies or variations are to be notified to the architect before affected work commences.

REV. AMENDMENTS


DATE

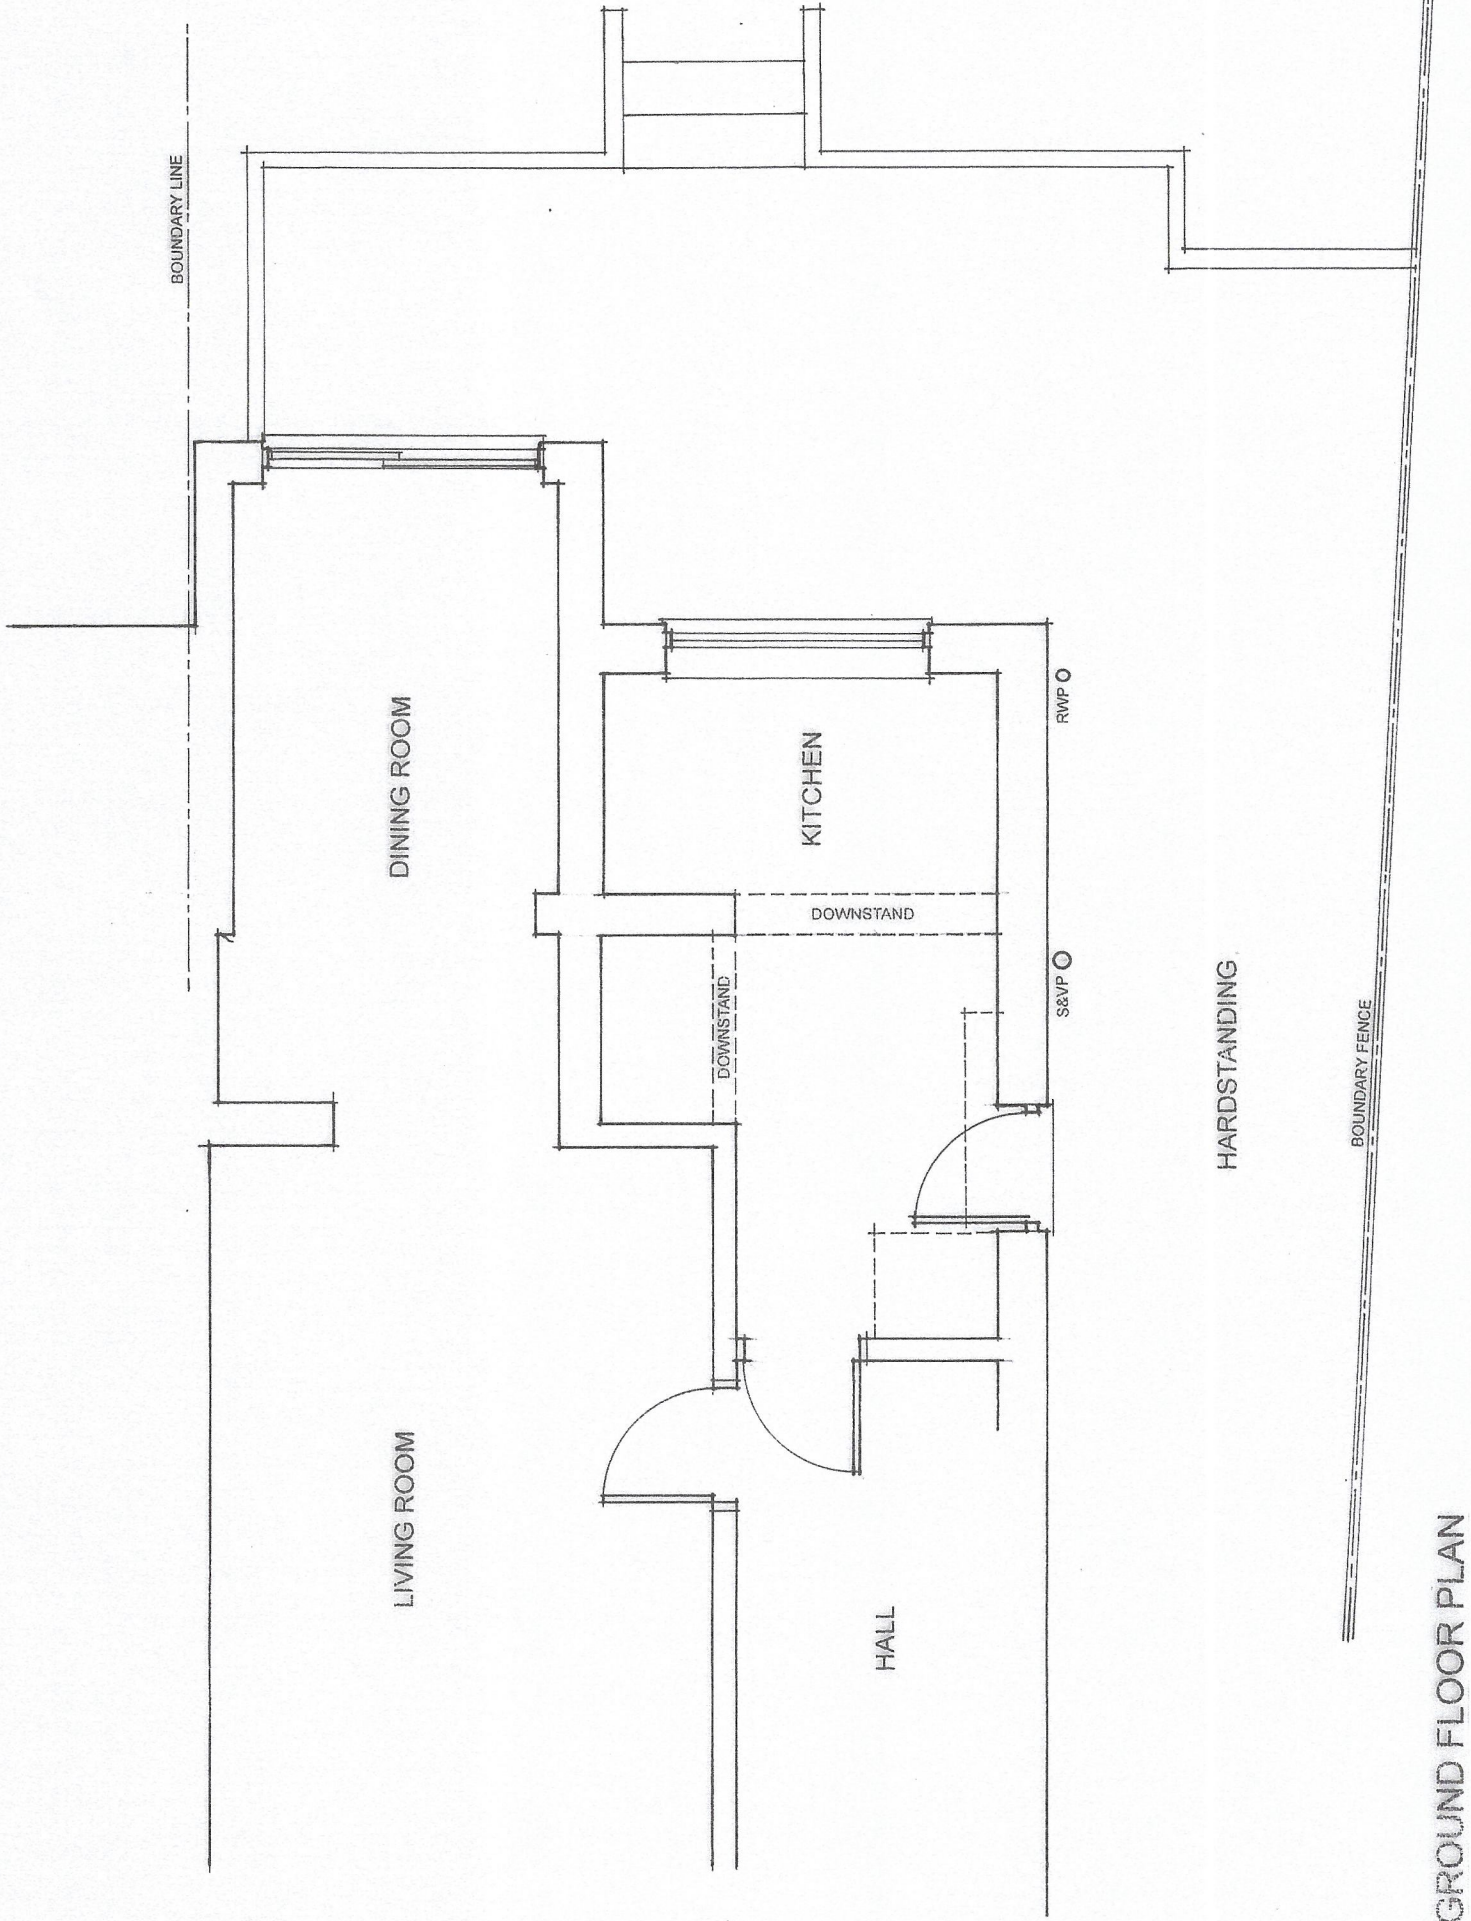

GROUND FLOOR PLAN

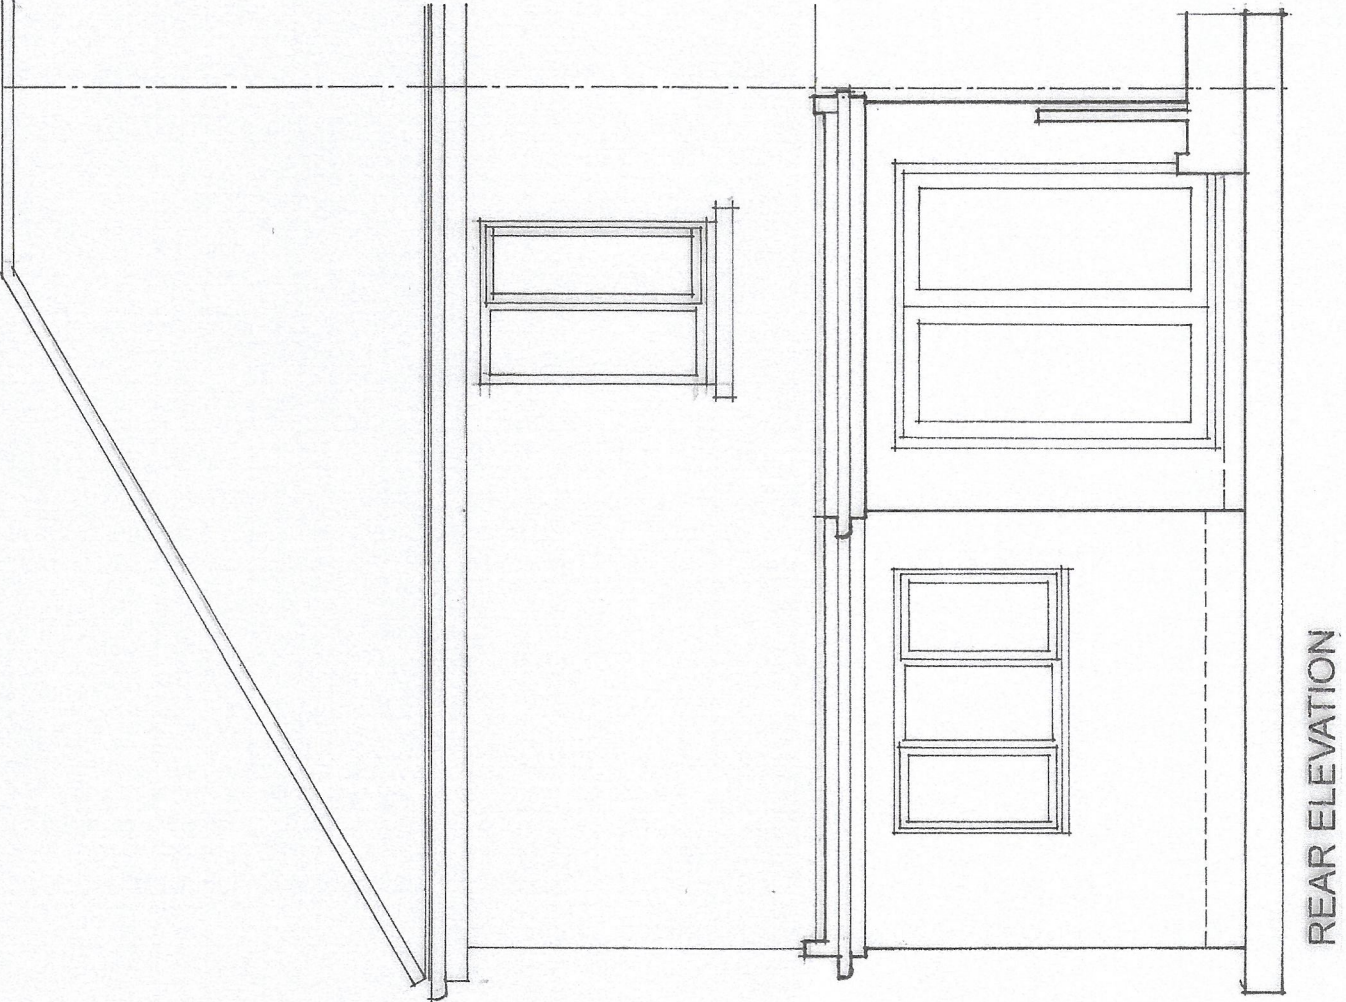

REAR ELEVATION

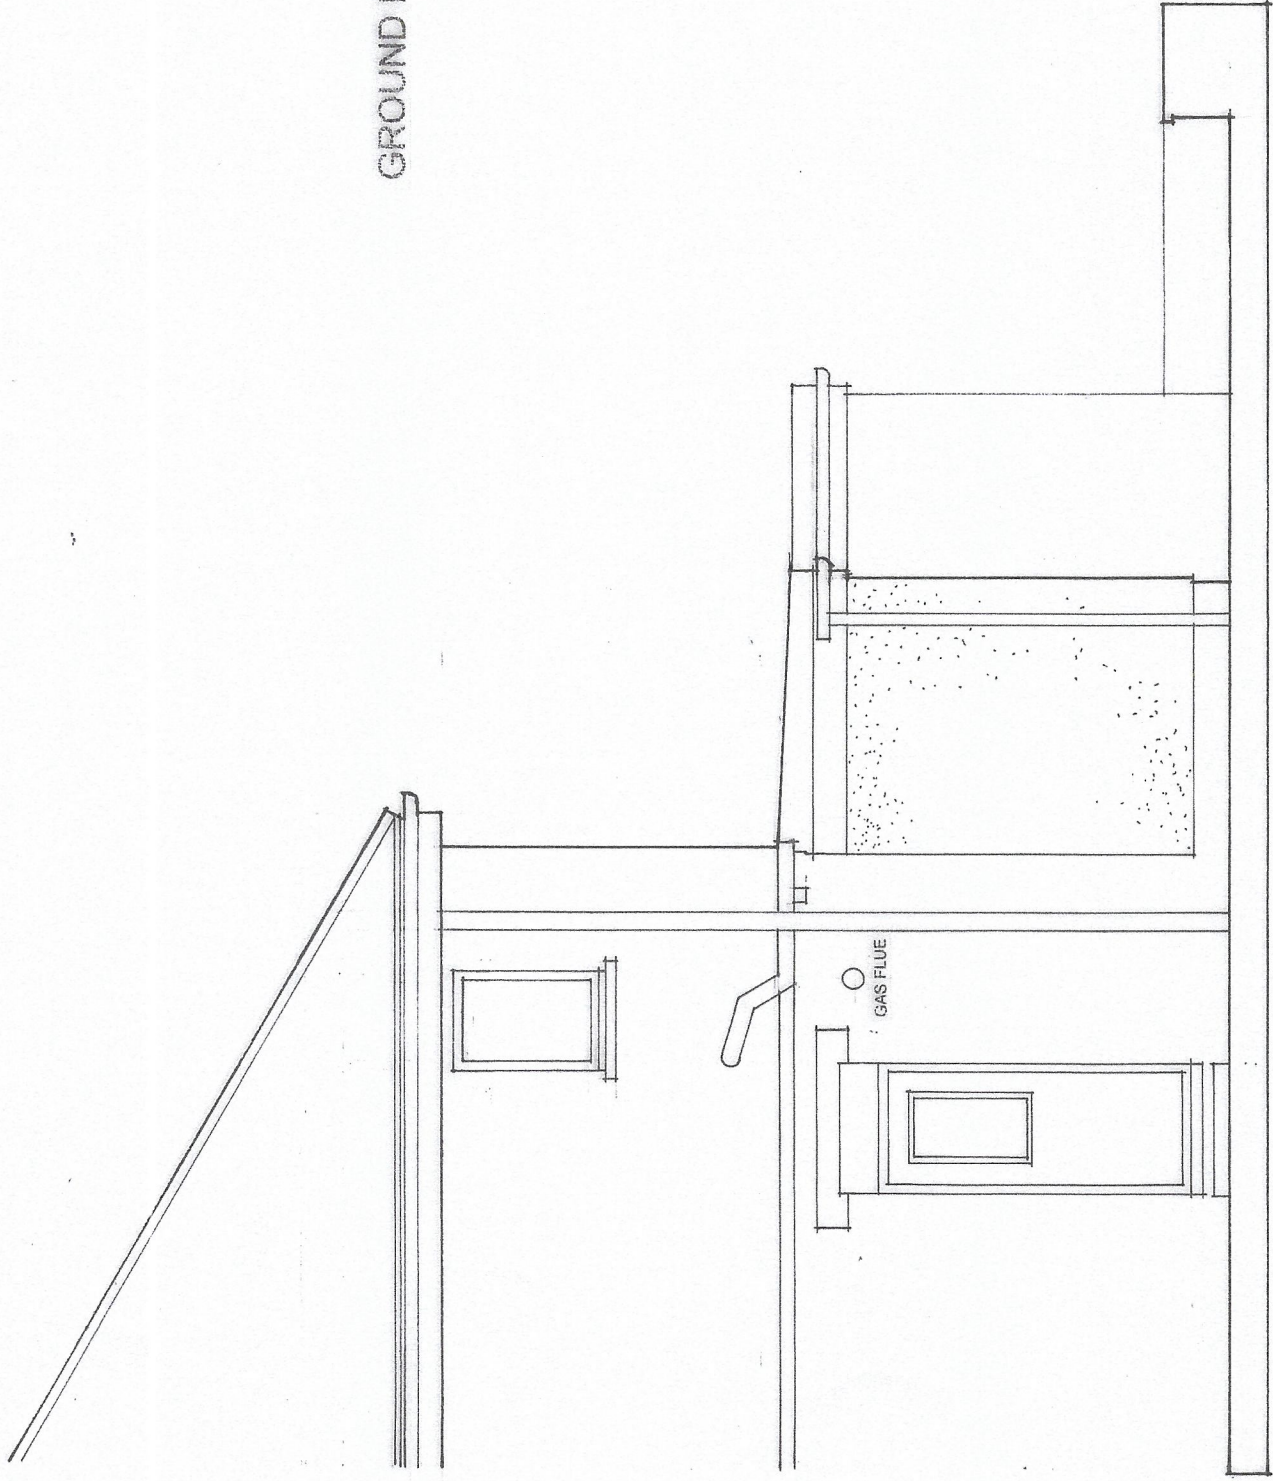

SIDE ELEVATION

Project	PROPOSED EXTENSION: 68 PALATINE DRIVE, BURY.
Drawing	EXISTING FLOOR PLAN & ELEVATIONS
Client	MR & MRS M WALMSLEY
Dwn. By	WJH
Scale	1: 50 @ A2
Dwg. No.	24.657.01
Dwg. Size	A2
Date	SEPTEMBER 2024

JOHN HOLT ARCHITECTS LTD.

3 MANCHESTER ROAD BURY LANCASHIRE BL9 0DR
TELEPHONE 0161 764 8314 FACSIMILE 0161 764 6995
E-MAIL mail@holtarchitects.co.uk
DO NOT SCALE DRAWING