



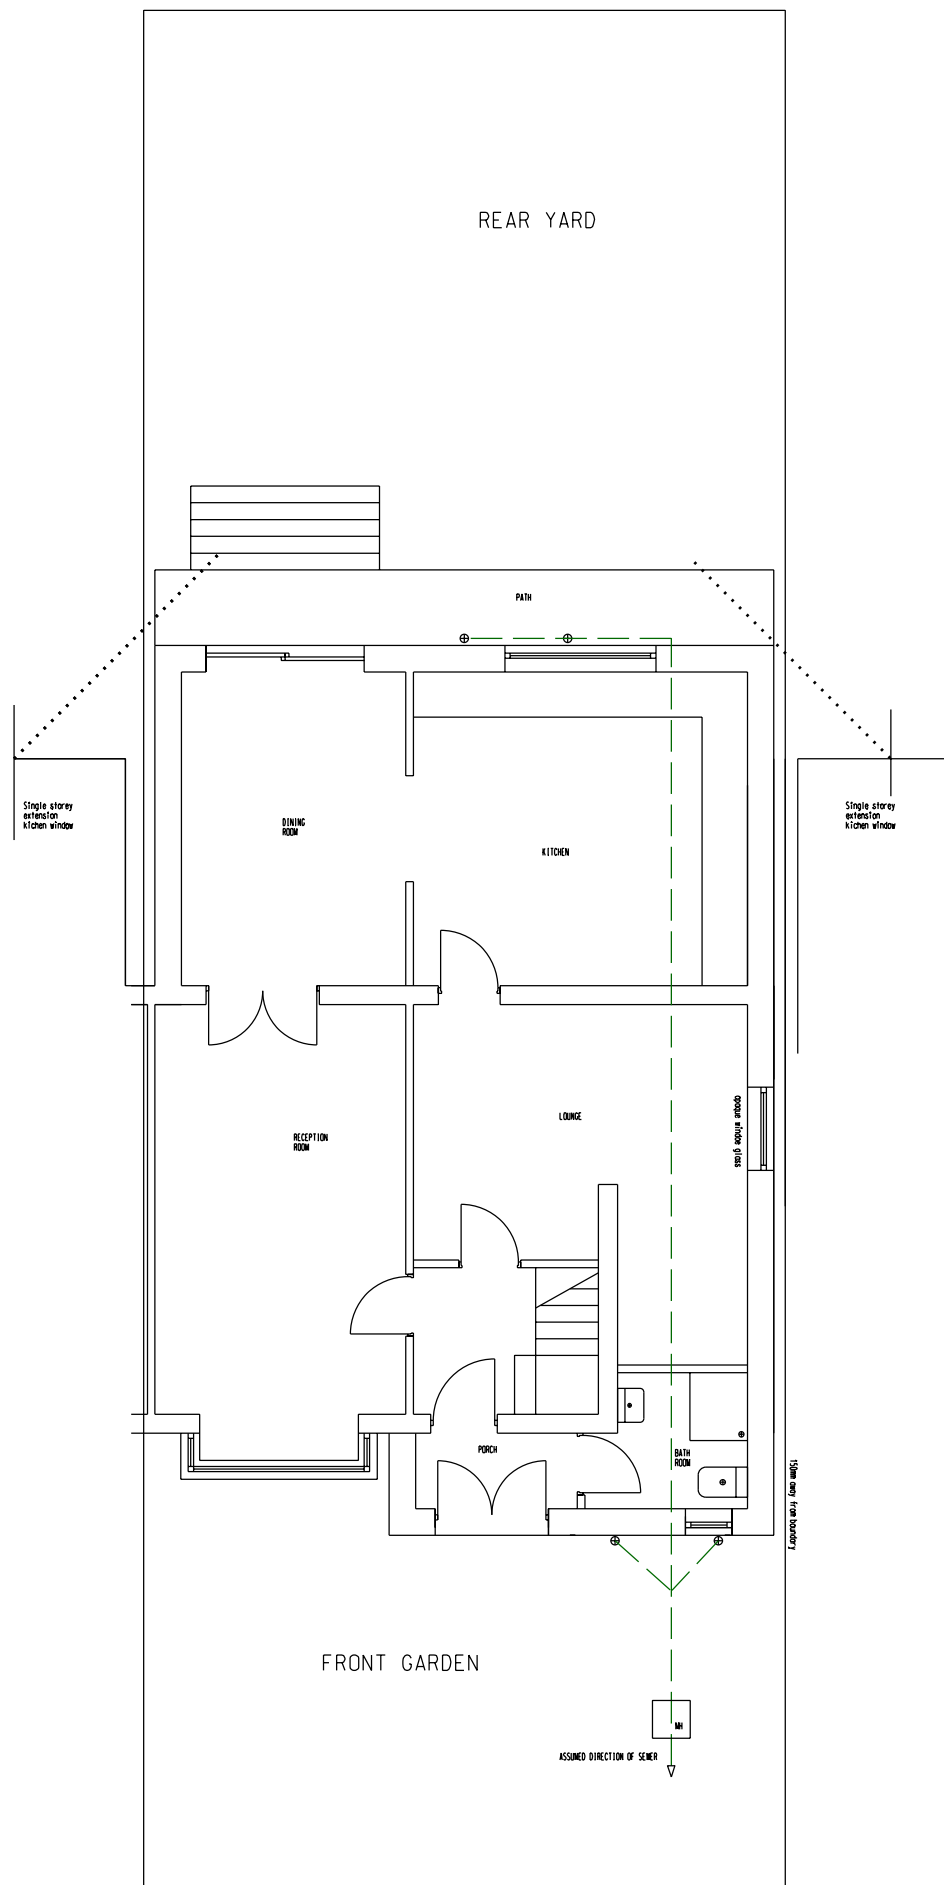

PROPOSED GROUND FLOOR PLAN

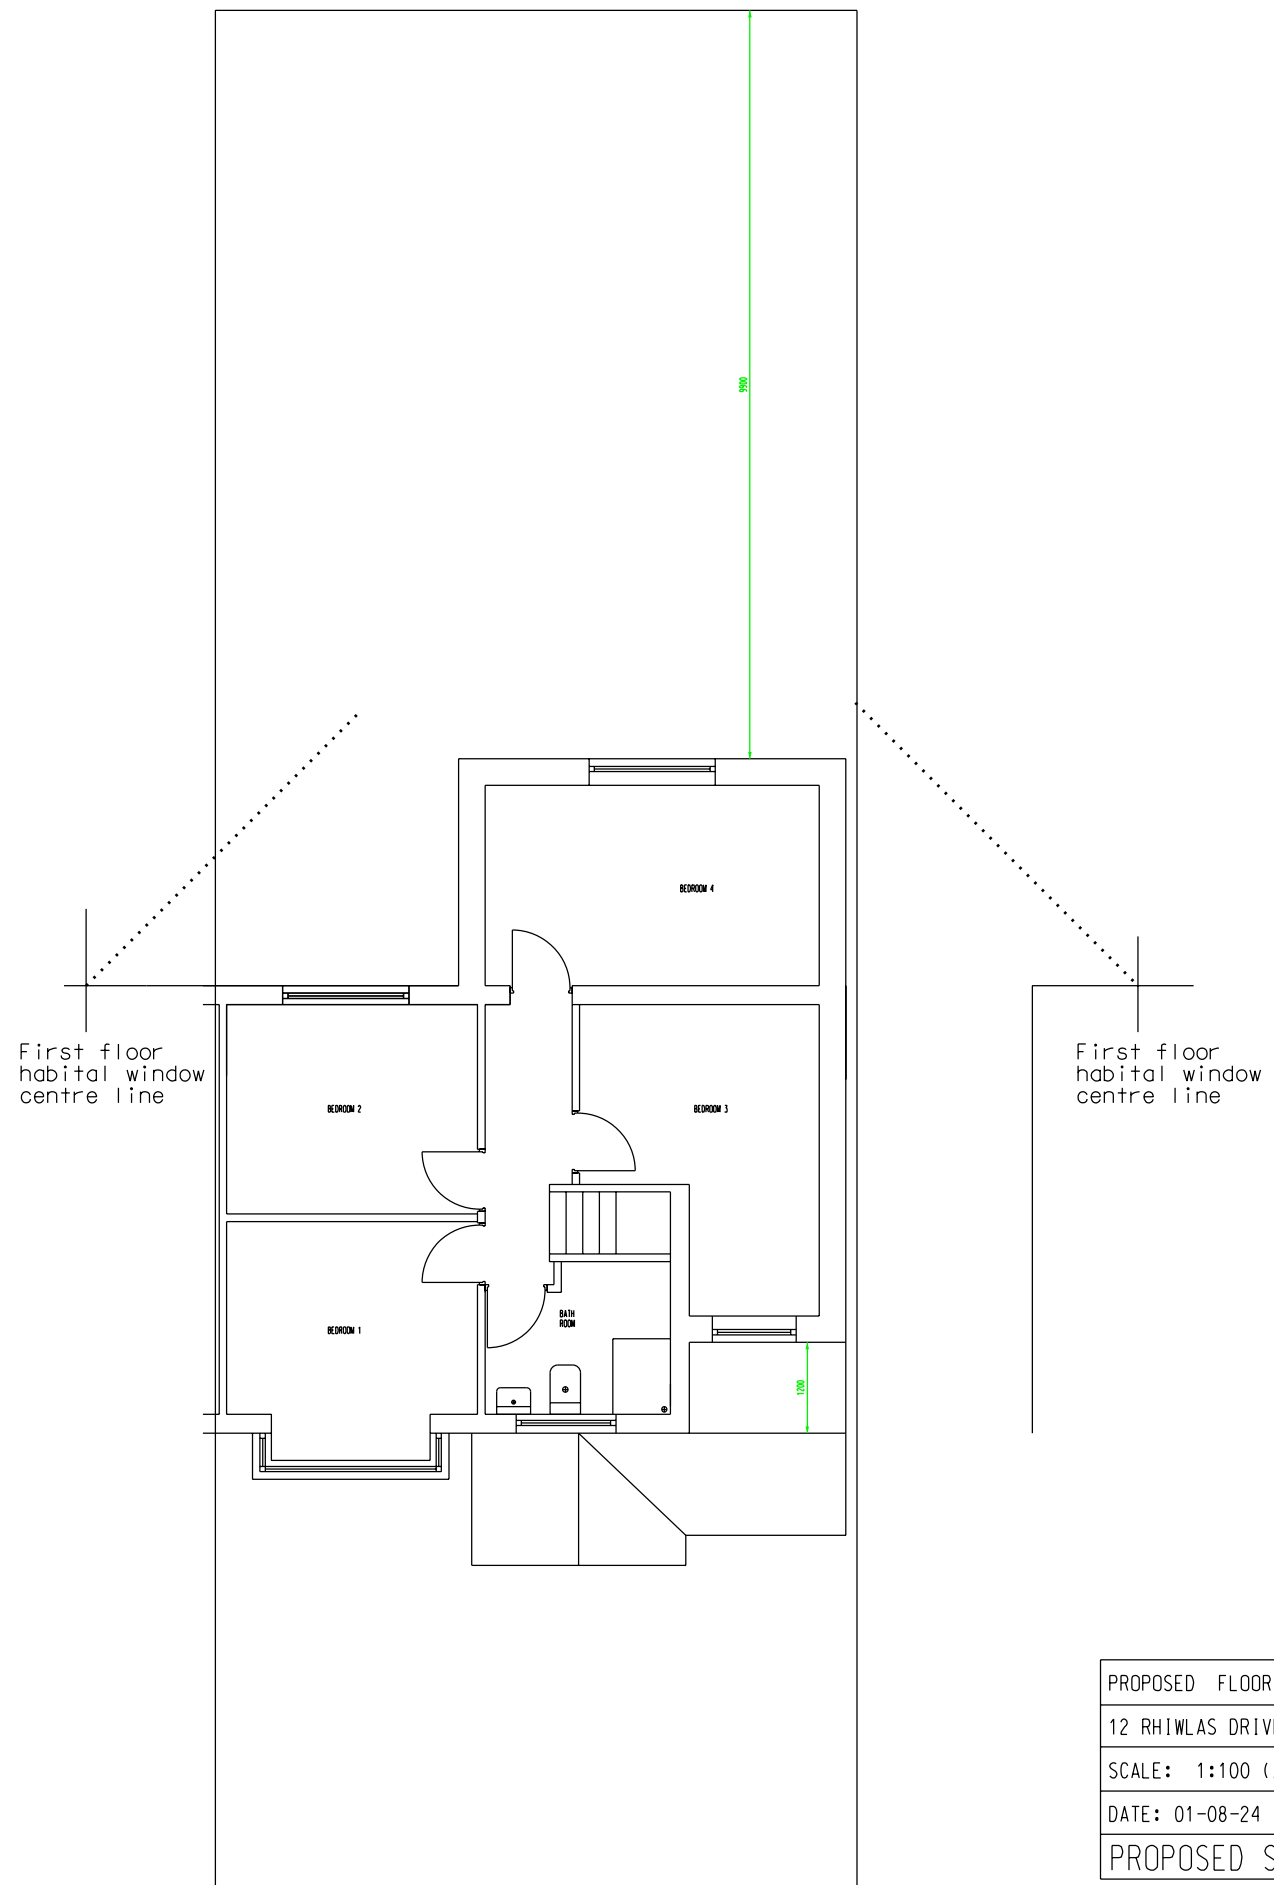

PROPOSED FIRST FLOOR PLAN

|                                 |                      |
|---------------------------------|----------------------|
| PROPOSED FLOOR PLANS            |                      |
| 12 RHIWLAS DRIVE, BURY, BL9 9DD |                      |
| SCALE: 1:100 (A3)               | ALL DIMENSIONS IN MM |
| DATE: 01-08-24                  | PP/010824/3 Issue 2  |
| PROPOSED SCHEME                 | 3 OF 3               |