





REAR ELEVATION

FRONT GARDEN

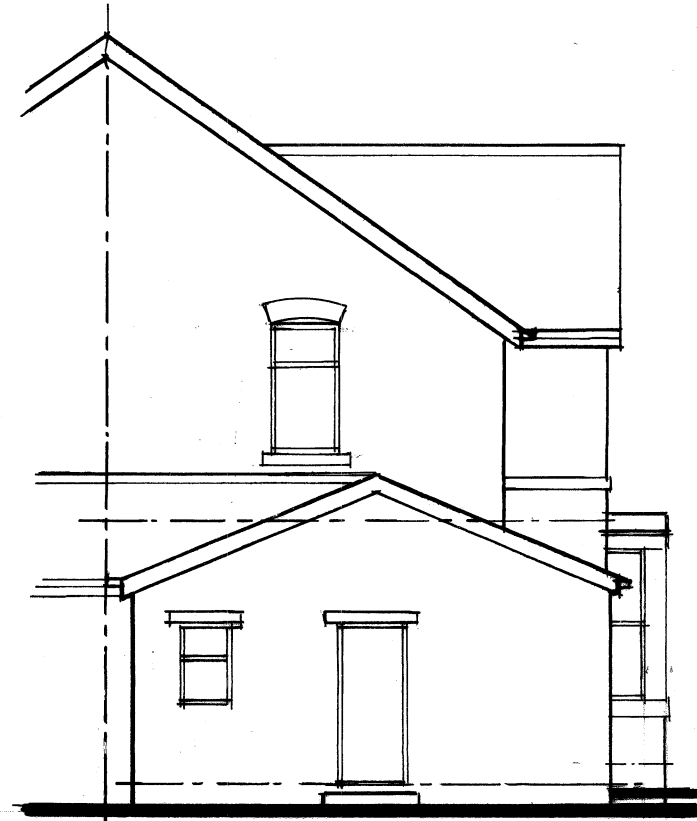


SIDE ELEVATION

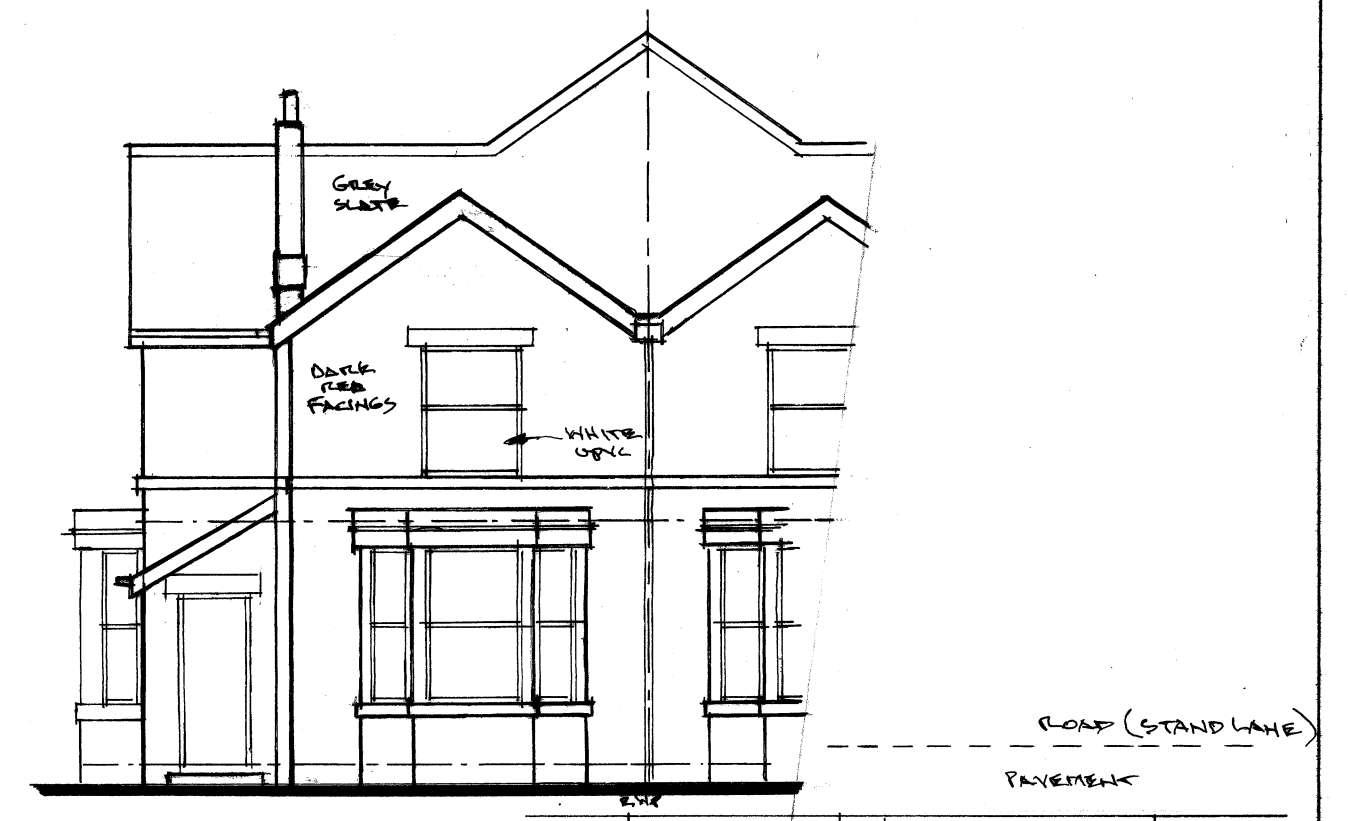


FRONT ELEVATION

FRONT GARDEN


ROAD (STAND LANE)
PAVEMENT

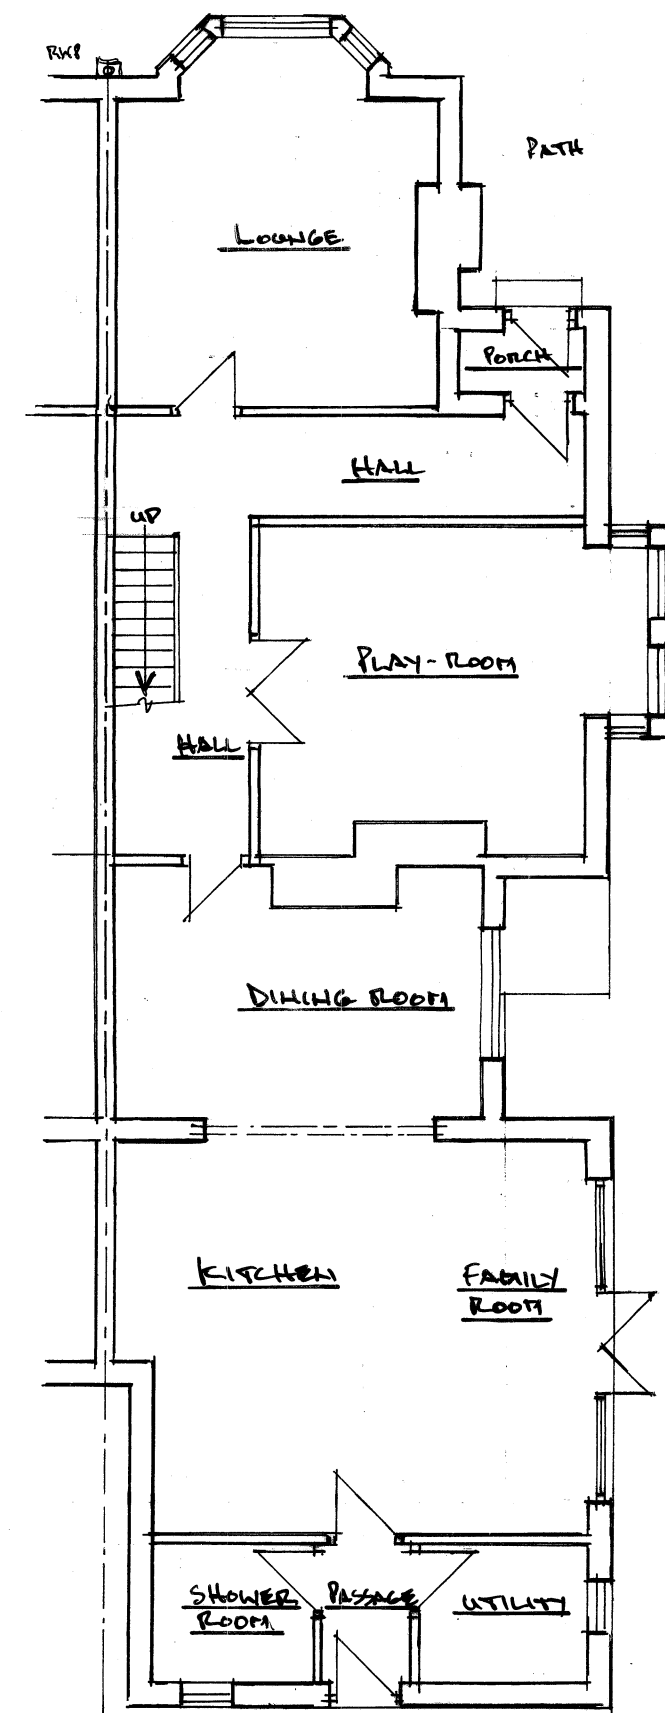


GROUND FLOOR PLAN

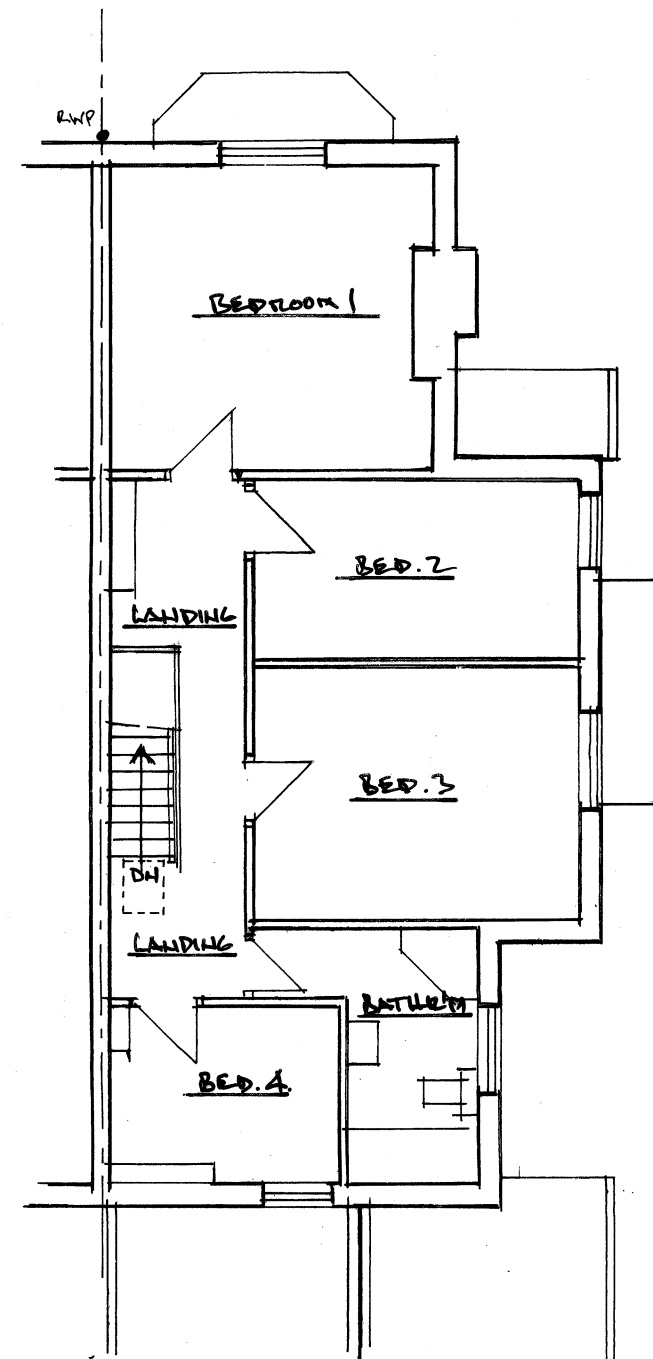


FIRST FLOOR PLAN

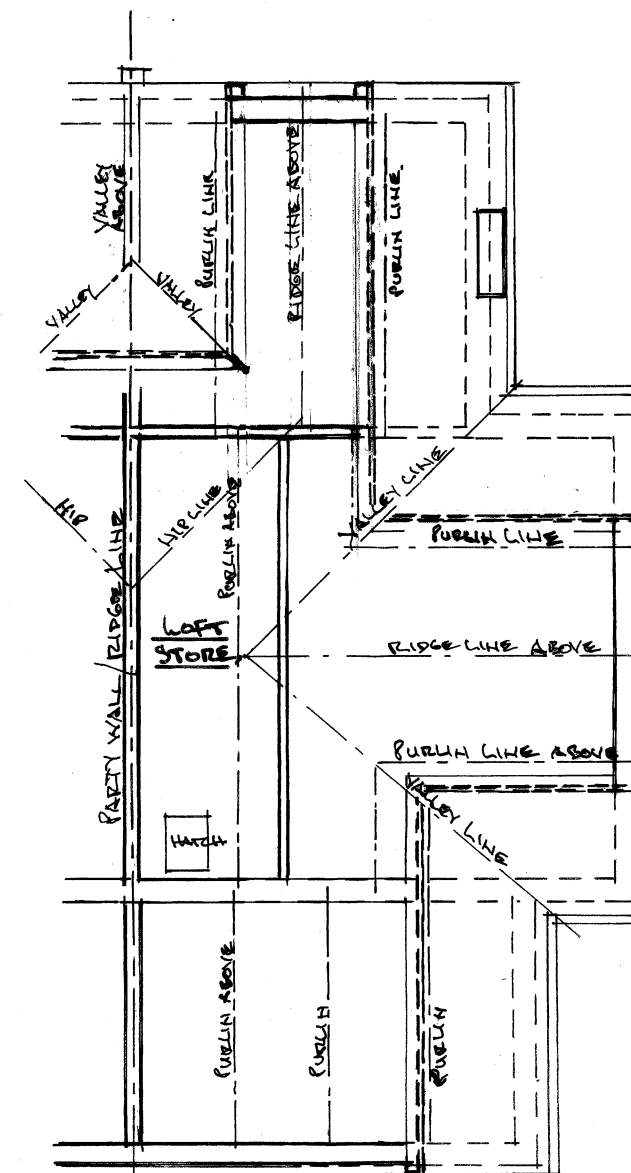

LOFT PLAN.

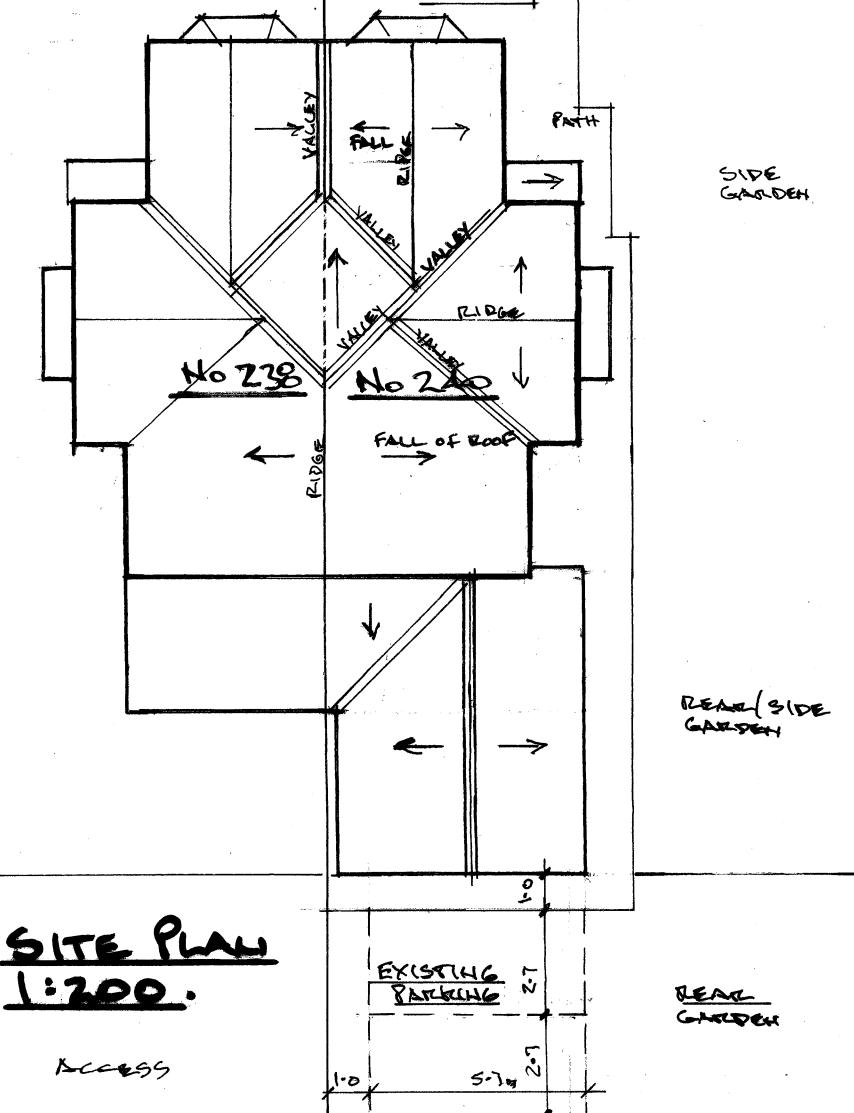

**SITE PLAN
1:200.**

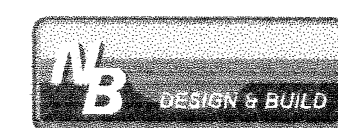

Architectural & Building Services
NEIL BUTTERWORTH
Tel:
Mobile: 07785 275483
89 Higher Ainsworth Road, Radcliffe,
Manchester, M26 4JJ.

Job Title **PROPOSED LOFT CONVERSION, WITH
SIDE & REAR DORMERS,
AT 240 STAND LANE, RADCLIFFE,
FOR MR & MRS**

Drawing Title **PLANS & ELEVATIONS (EXISTING)**

Scale 1:100	Date MAR 21	Drawn by N.B.	Drawing No. 1 A
-----------------------	-----------------------	-------------------------	---------------------------

REV. A - DIMENSIONS ADDED TO 'EXISTING'
REAR PARKING AREA - T.S. 21 HB
(BUT NOT PART OF APPLICATION).
© copyright.