


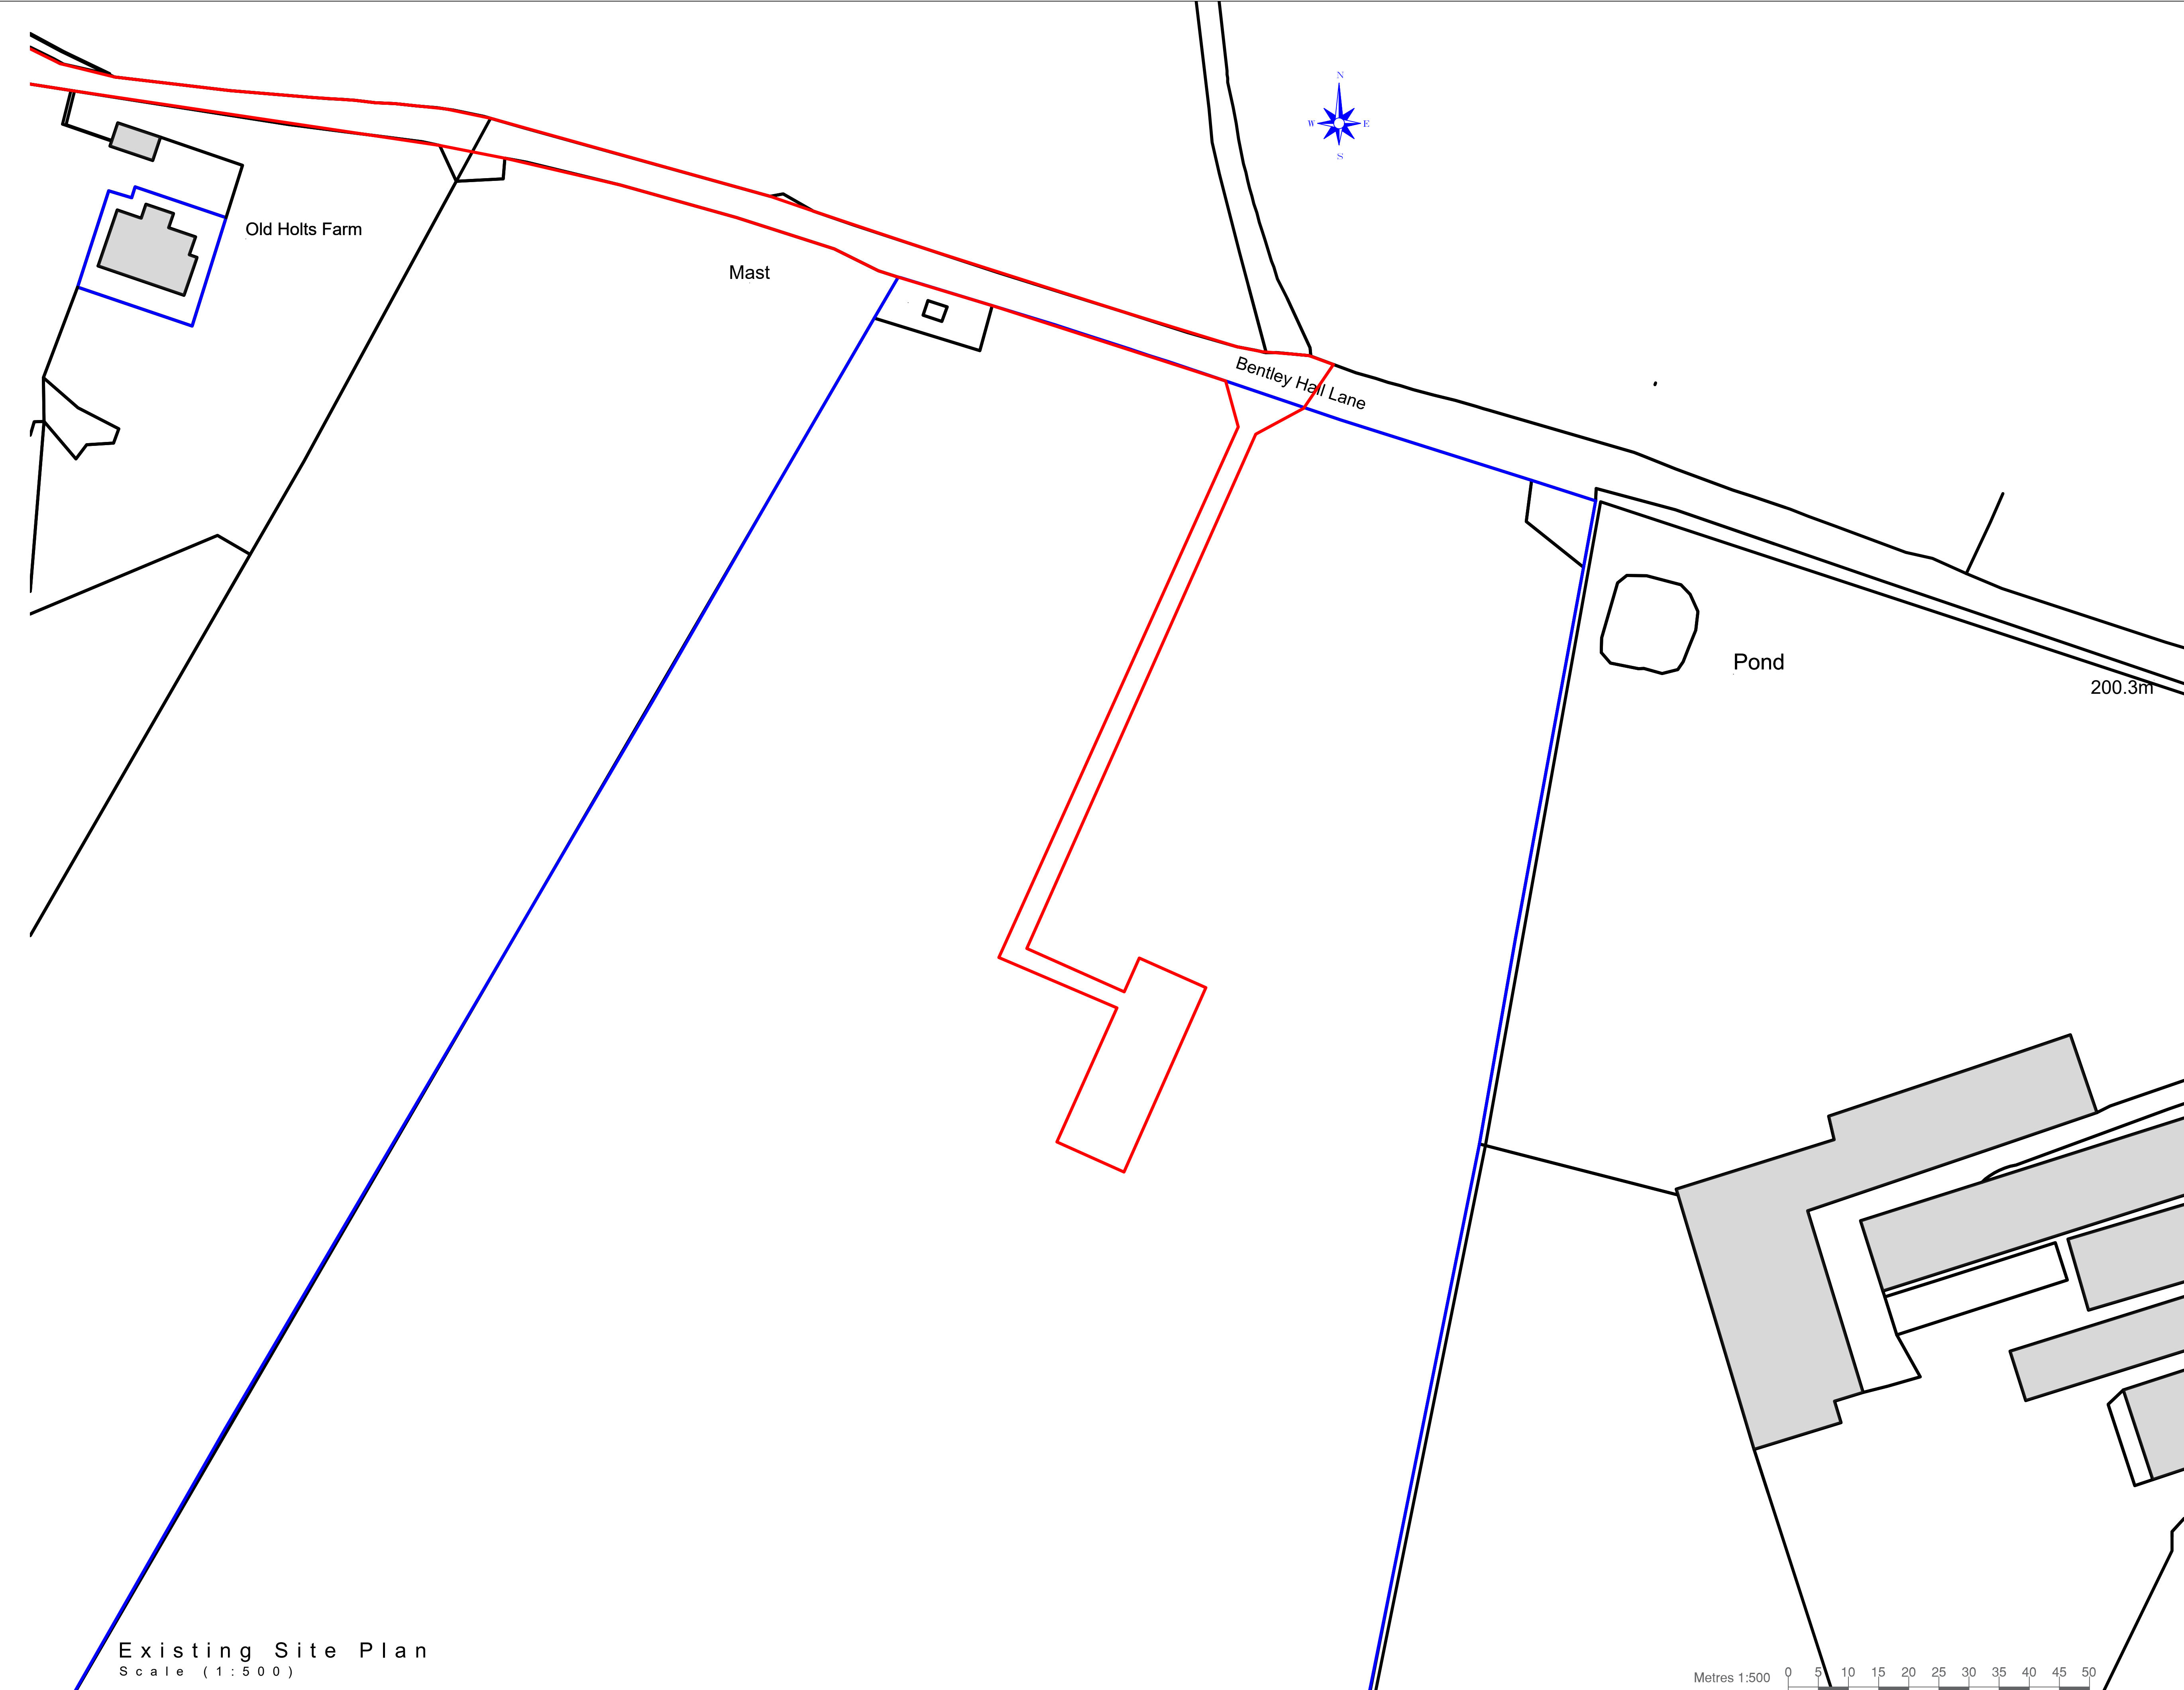

IMPORTANT NOTES

DO NOT SCALE FROM THIS PLAN

THESE ELEVATIONS ARE DRAFTED TO ALLOW THE PLANNING AUTHORITY TO MAKE A DECISION ON THE PROPOSED DEVELOPMENT AND FOR NO OTHER PURPOSE. THESE ELEVATIONS ARE NOT BUILDING REGULATION COMPLIANT AND SHOULD NOT BE RELIED UPON AS SUCH. THE DECISION NOTICE (WHEN AVAILABLE) SHALL PROVIDE THE EXACT DIMENSIONS OF THE PROPOSED BUILDING AND SHOULD BE RELIED UPON. THESE PLANS SHOULD NOT BE USED AS DEFINITIVE AND ANY MEASUREMENTS SHOULD BE TAKEN AND CHECKED FROM THE PROPOSED SITE.

A.	Additional information noted on plan at request of L.A.	30/03/23
Revision		Date



MacMarshalls Ltd,
Harrill House,
112-116 Chorley New Road,
Bolton, BL1 4DH

info@macmarshalls.co.uk
Tel: 01204 565660
www.macmarshalls.co.uk

Drawing Title:
Proposed Agricultural Building

Site Location:
Land At Bentley Hall Road,
BL8 3PH

Drawing Status:
Existing Site Plan

Date:
07/02/2023

Drawn by:
JHolden

Scale:
1:500 @ A1

Rev:
C 154 - 7

Revision:
A.

Client:
Mr & Mrs Speakman

Existing Site Plan
Scale (1:500)

