


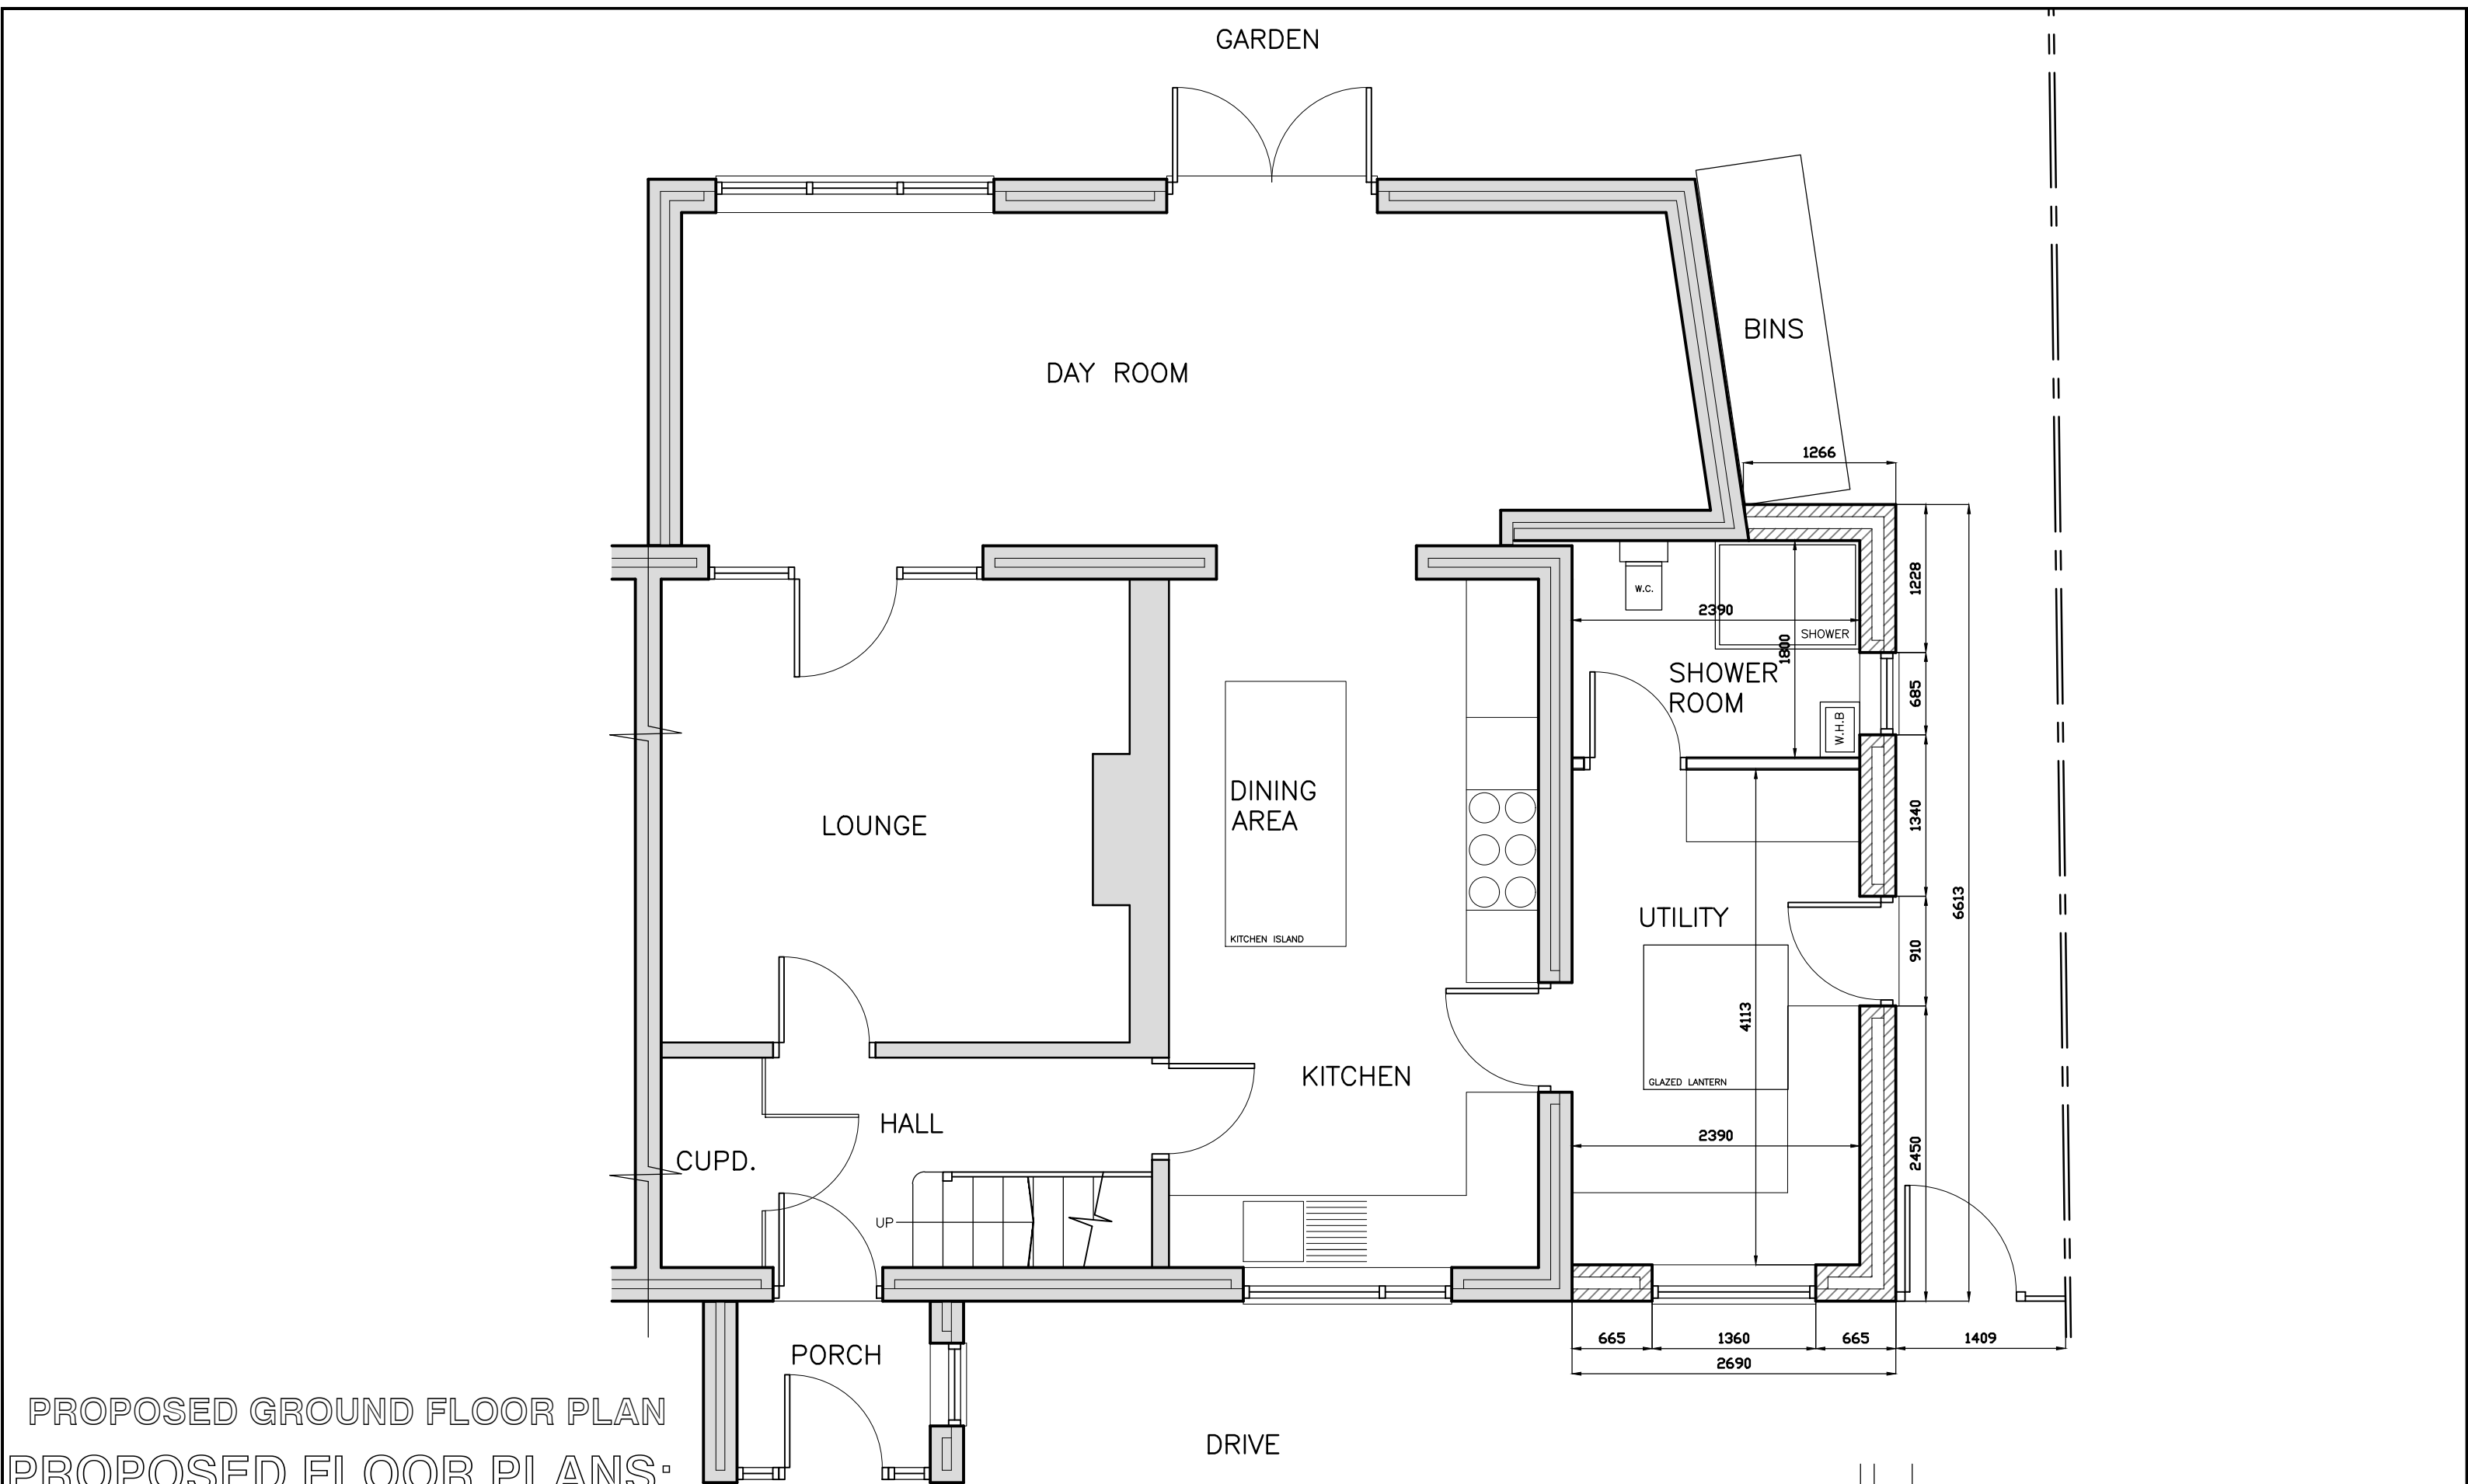

PROPOSED GROUND FLOOR PLAN
PROPOSED FLOOR PLANS:

COPYRIGHT RESERVED
This drawing is the property of Phil Corns Architectural Services Ltd. and must not be copied or used in whole or in part without their consent.
C.D.M.
Client and contractors working on projects lasting more than 30 days or involving more than 500 persons must fulfil their duties under the CDM Regulations 2015.
THIS DRAWING (OR ANY PART THEREOF) MAY NOT BE COPIED, TRANSMITTED OR DISCLOSED TO ANY THIRD PARTY OR UNAUTHORIZED PERSON WITHOUT THE PRIOR WRITTEN PERMISSION OF PHIL CORNS ARCHITECTURAL SERVICES LTD. THIS DRAWING IS TO BE READ IN CONJUNCTION WITH ALL OTHER RELEVANT DRAWINGS PREPARED BY CONSULTANTS AND SUB-CONTRACTORS. DO NOT SCALE FROM THIS DRAWING. WORK ONLY TO PRINTED DIMENSIONS. REPORT ANY DISCREPANCIES TO PHIL CORNS ARCHITECTURAL SERVICES LTD OR REPRESENTATIVES THEREOF.
ONCE PRINTED AND DISTRIBUTED THIS DOCUMENT IS ASSUMED UNCONTROLLED.
ALL DIMENSIONS AND LEVELS ARE TO BE CHECKED ON SITE.



revision		description			
STATUS Information ☒ Comment ☐ Approval ☐ Tender ☐ Construction ☐ As-Built ☐					
PROJECT NUMBER		SCALE		ORIGINAL DRG. SHEET SIZE	
2022_01_04		1:50		A3	
DRAWN BY		CHECKED BY		DATE	
PAC		-		FEB.22	
DRAWING NUMBER				REV.	
2022_01_04 - 04				-	
CAS PHIL CORNS ARCHITECTURAL SERVICES Ltd. 142 ELMSFIELD AVENUE NORDEN, ROCDALE OL11 5XA TEL:01706 564197 MOB:07594 214758 email:phil@philcornsarchitecturalservices.co.uk PROJECT MR & MRS SMITH 89 PARRENTHORN ROAD PRESTWICH MANCHESTER M25 2RL DRAWING PROPOSED: GROUND FLOOR PLAN					