


THE BUILDER MUST CHECK THE SITE  
AND THE APPROVED DRAWINGS  
BEFORE COMMENCING THE WORKS  
AND MUST TAKE ANY WORKING  
MEASUREMENTS AS NECESSARY.  
ANY DISCREPANCY IN THE DRAWING  
MUST BE REPORTED TO THE CLIENT .

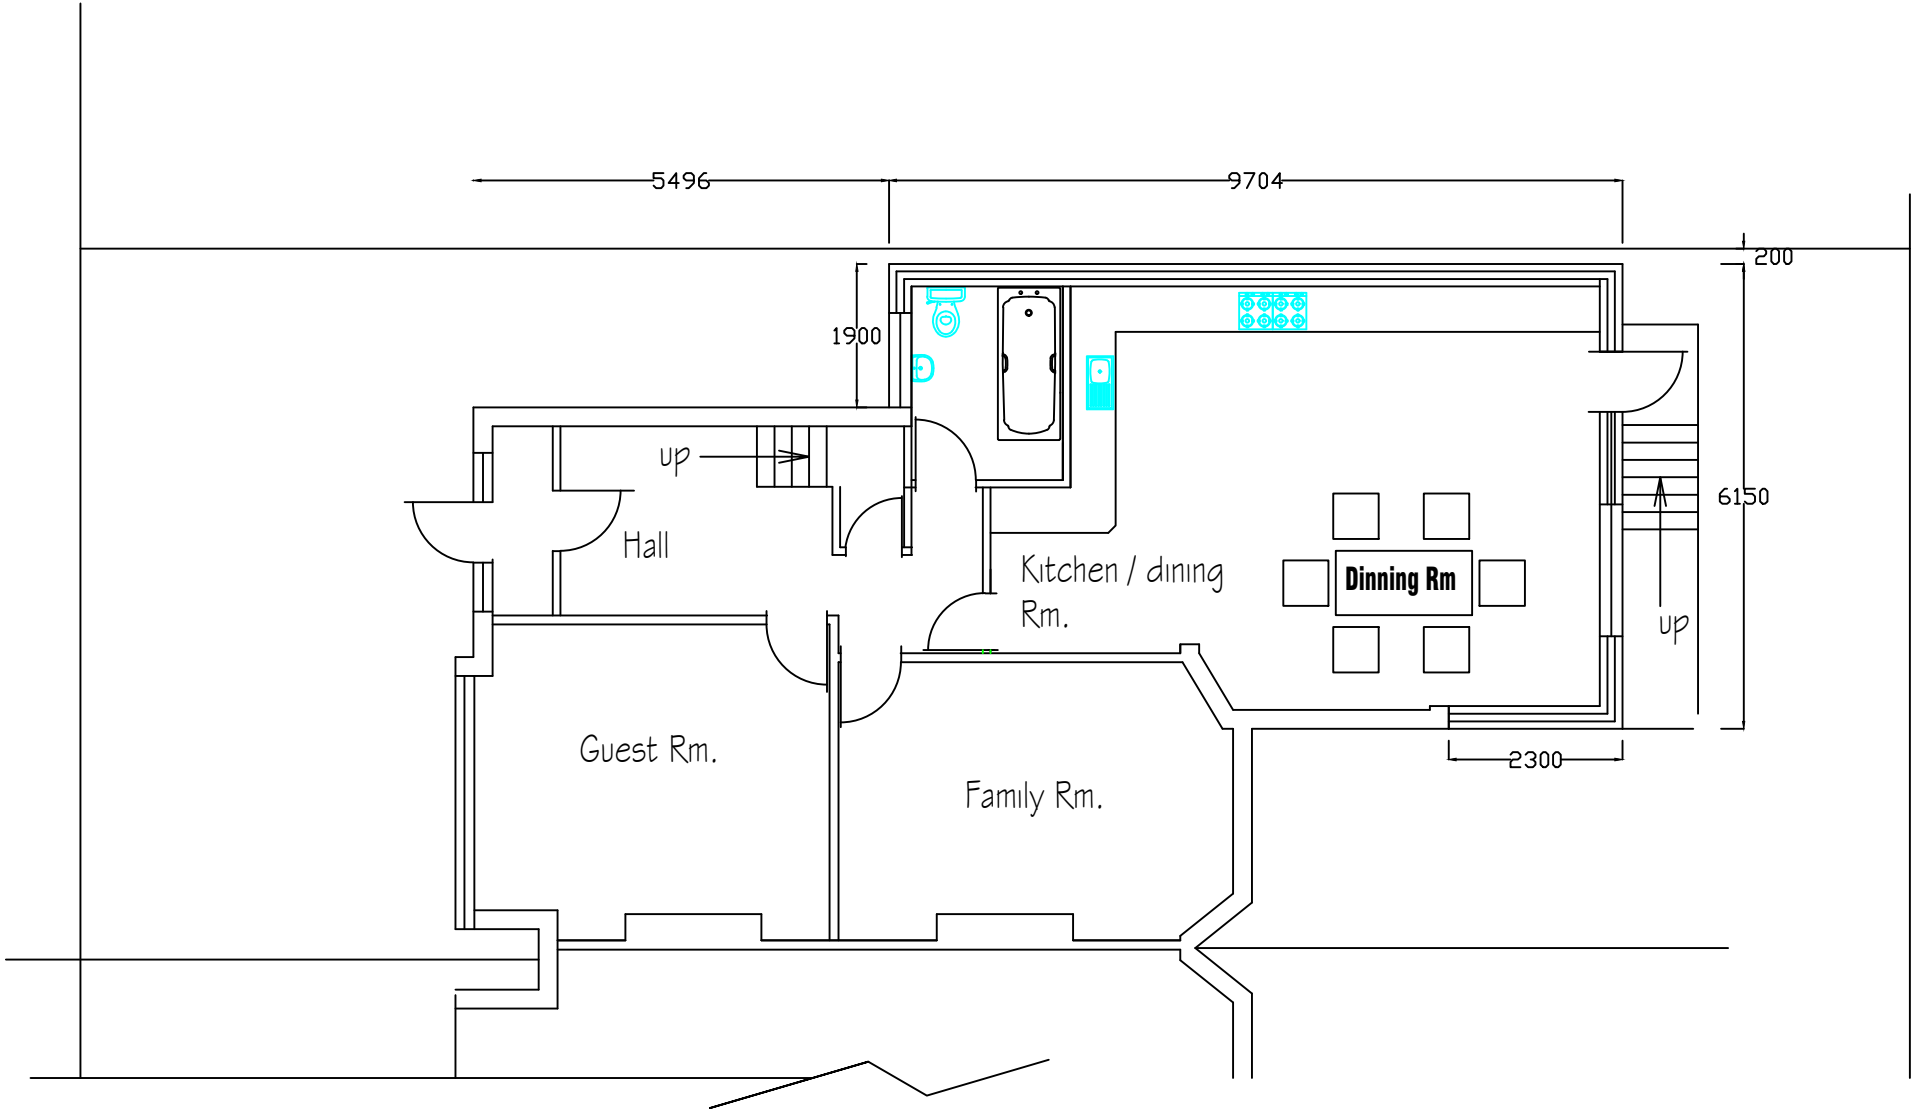

Proposed Ground Floor Plan

|   |                                                                              |              |            |
|---|------------------------------------------------------------------------------|--------------|------------|
|   |                                                                              |              |            |
|   |                                                                              |              |            |
|   |                                                                              |              |            |
|   |                                                                              |              |            |
| <div><div>H S H</div><div>Engineering Design Services<br/>428 Cheetham Hill Road Cheetham Manchester<br/>M8 9LE, UK 0161 7956385, 07940197 333</div></div> |                                                                              |              |            |
| project title   | Proposed ground floor extension to create an additional living accomodation. |              |            |
| client   | Mr & Mrs Abdul Karim Zeria                                                   |              |            |
| dwg. title   | Proposed Ground Floor Plan                                                   |              |            |
| dwg.no.   | sheet no.                                                                    | scale.       | job no.    |
| 04A   |                                                                              | 1:100 @ A3   |            |
| 12 Queens Drive Prestwich M/c M25 0HQ   |                                                                              |              |            |
| drawn by.   | checked by.                                                                  | approved by. | date       |
| TZ   |                                                                              |              | April 2022 |