



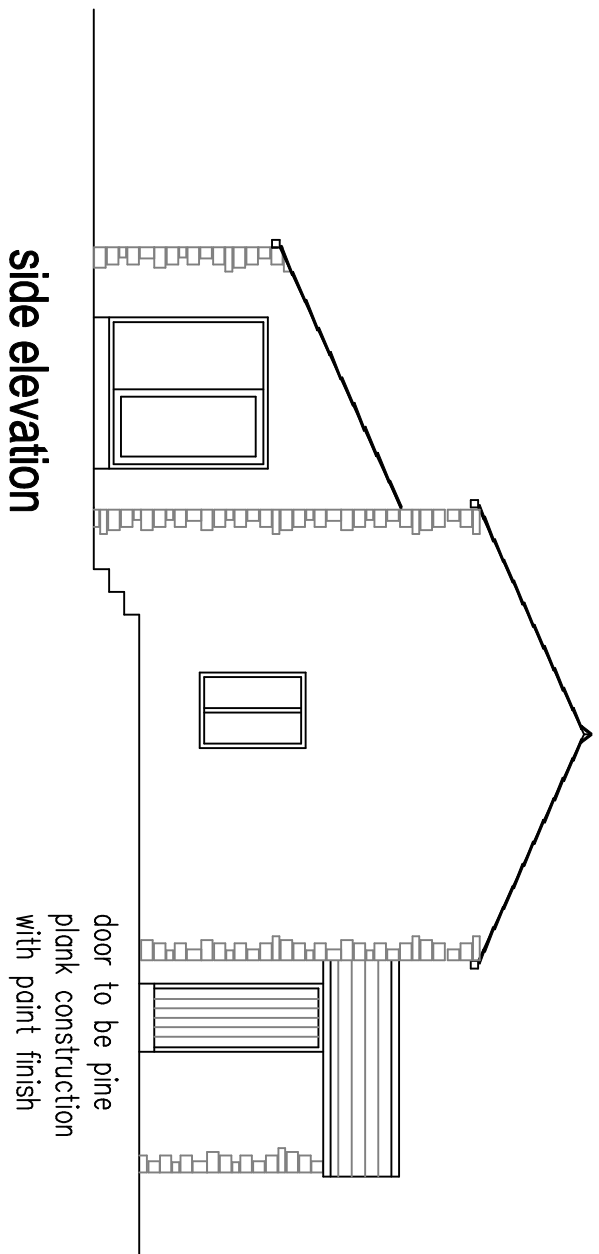


side elevation

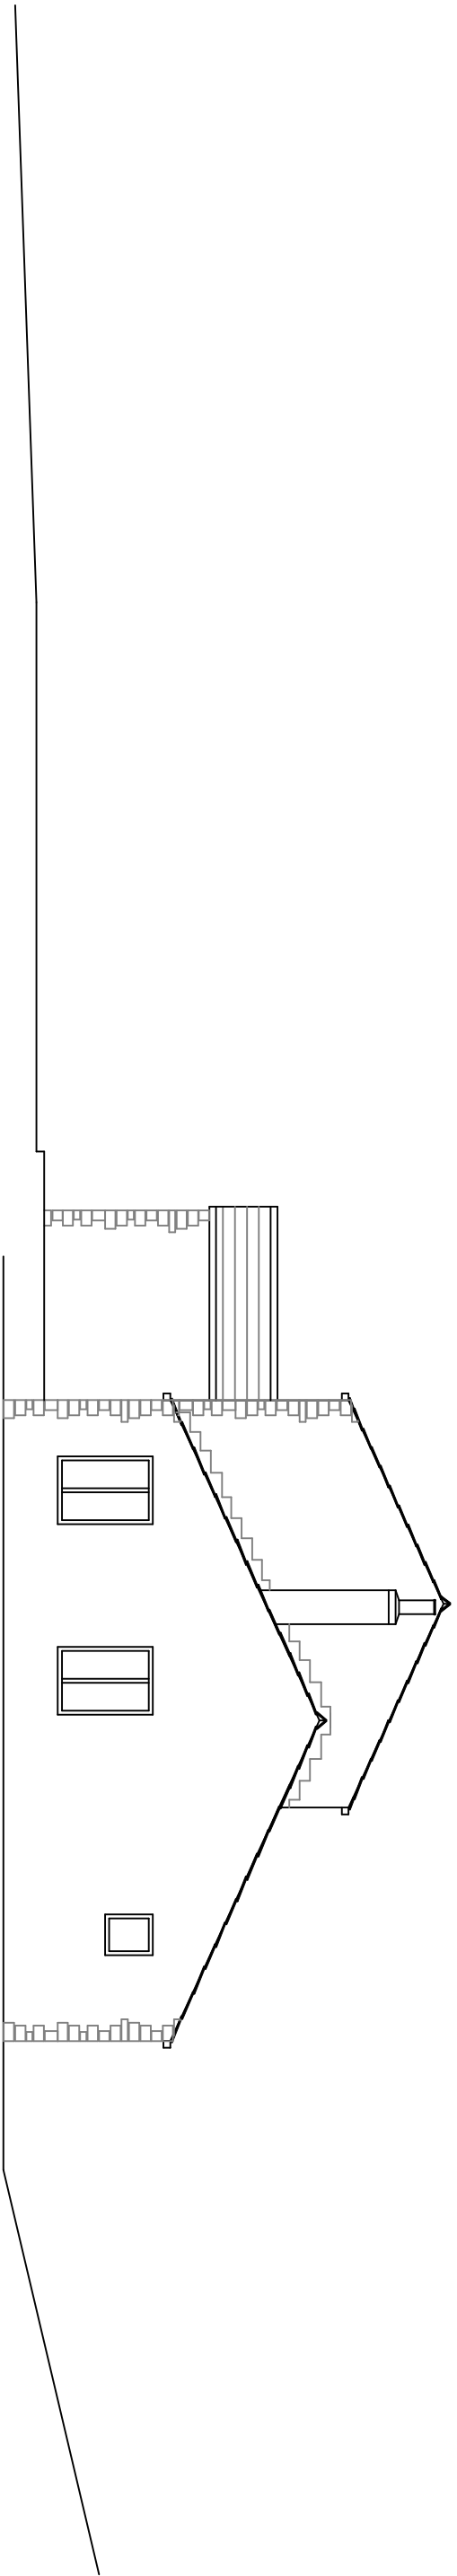


side elevation


section A-A

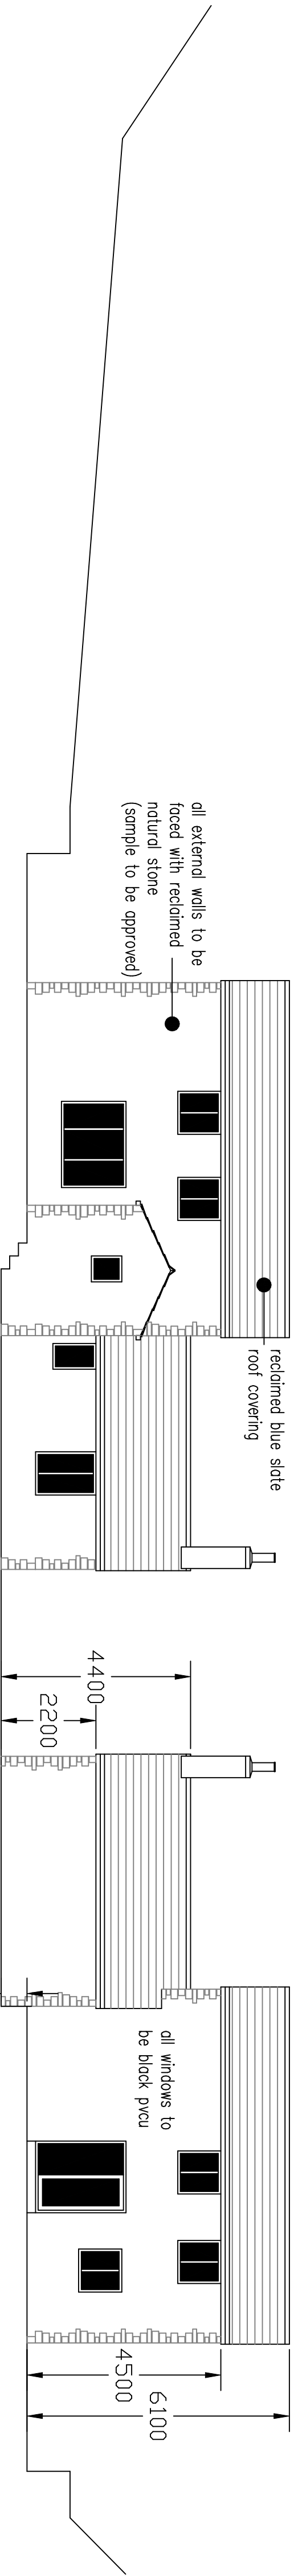

section B-B

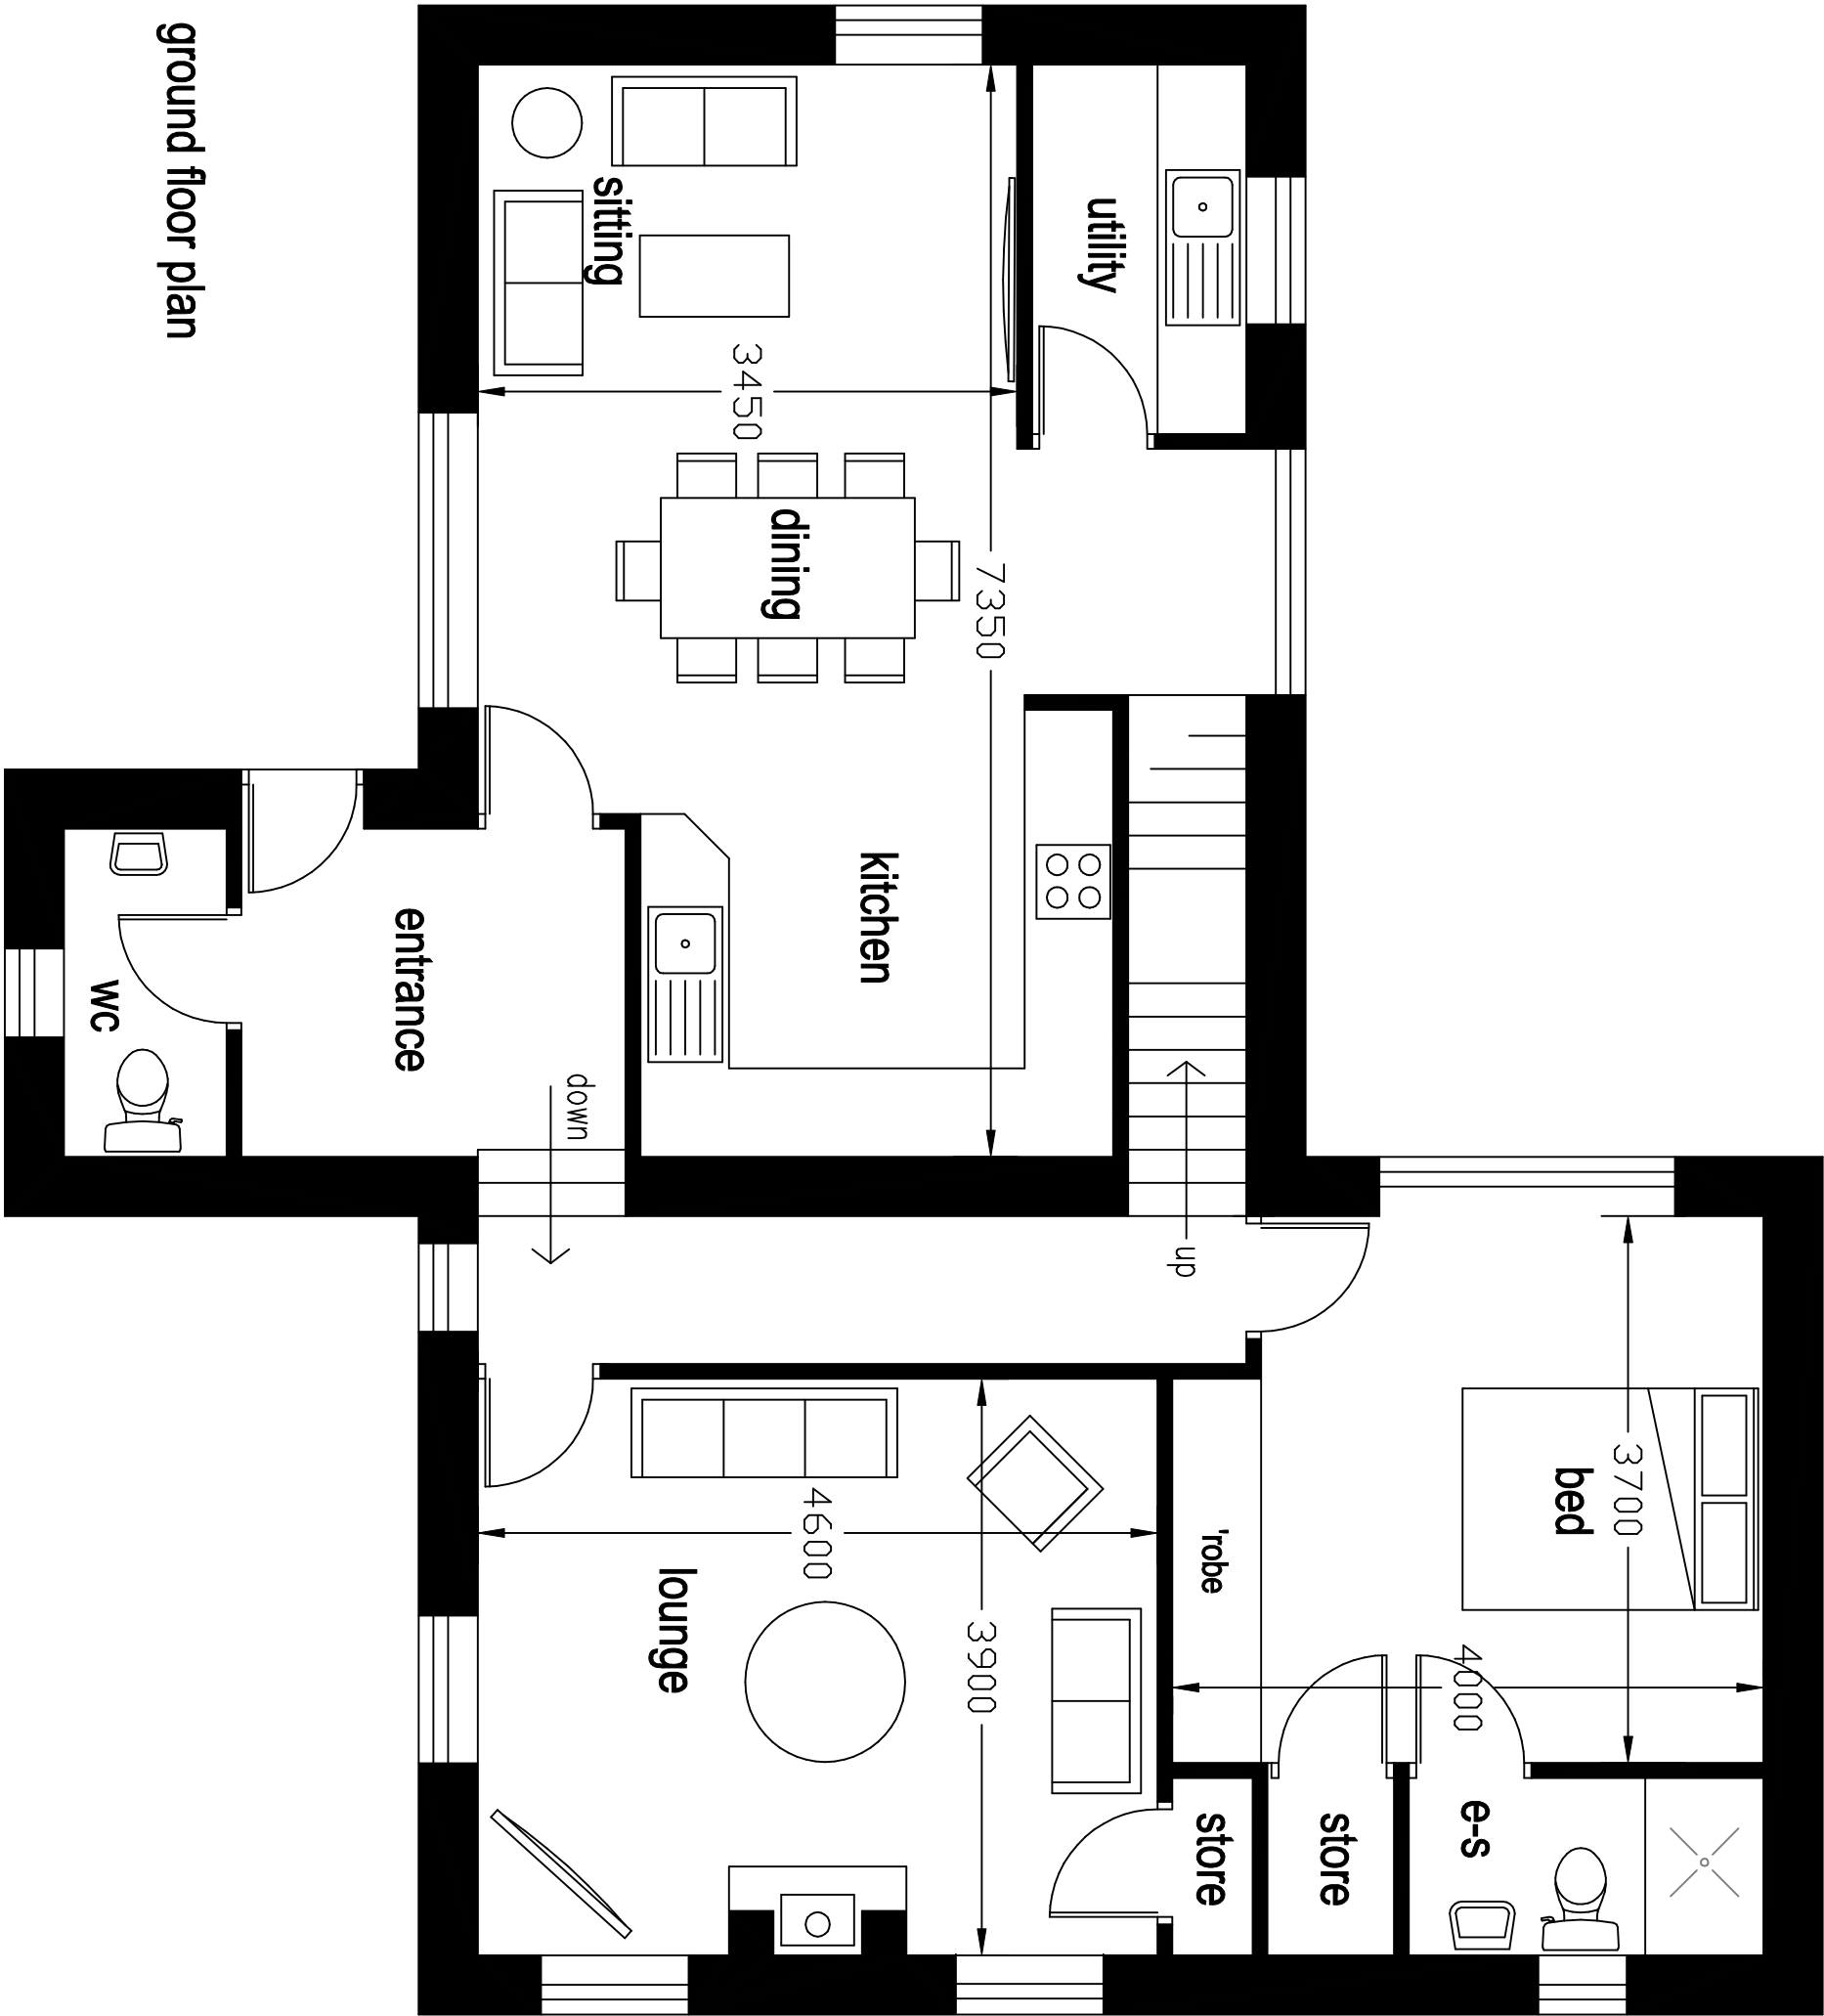

ground floor plan

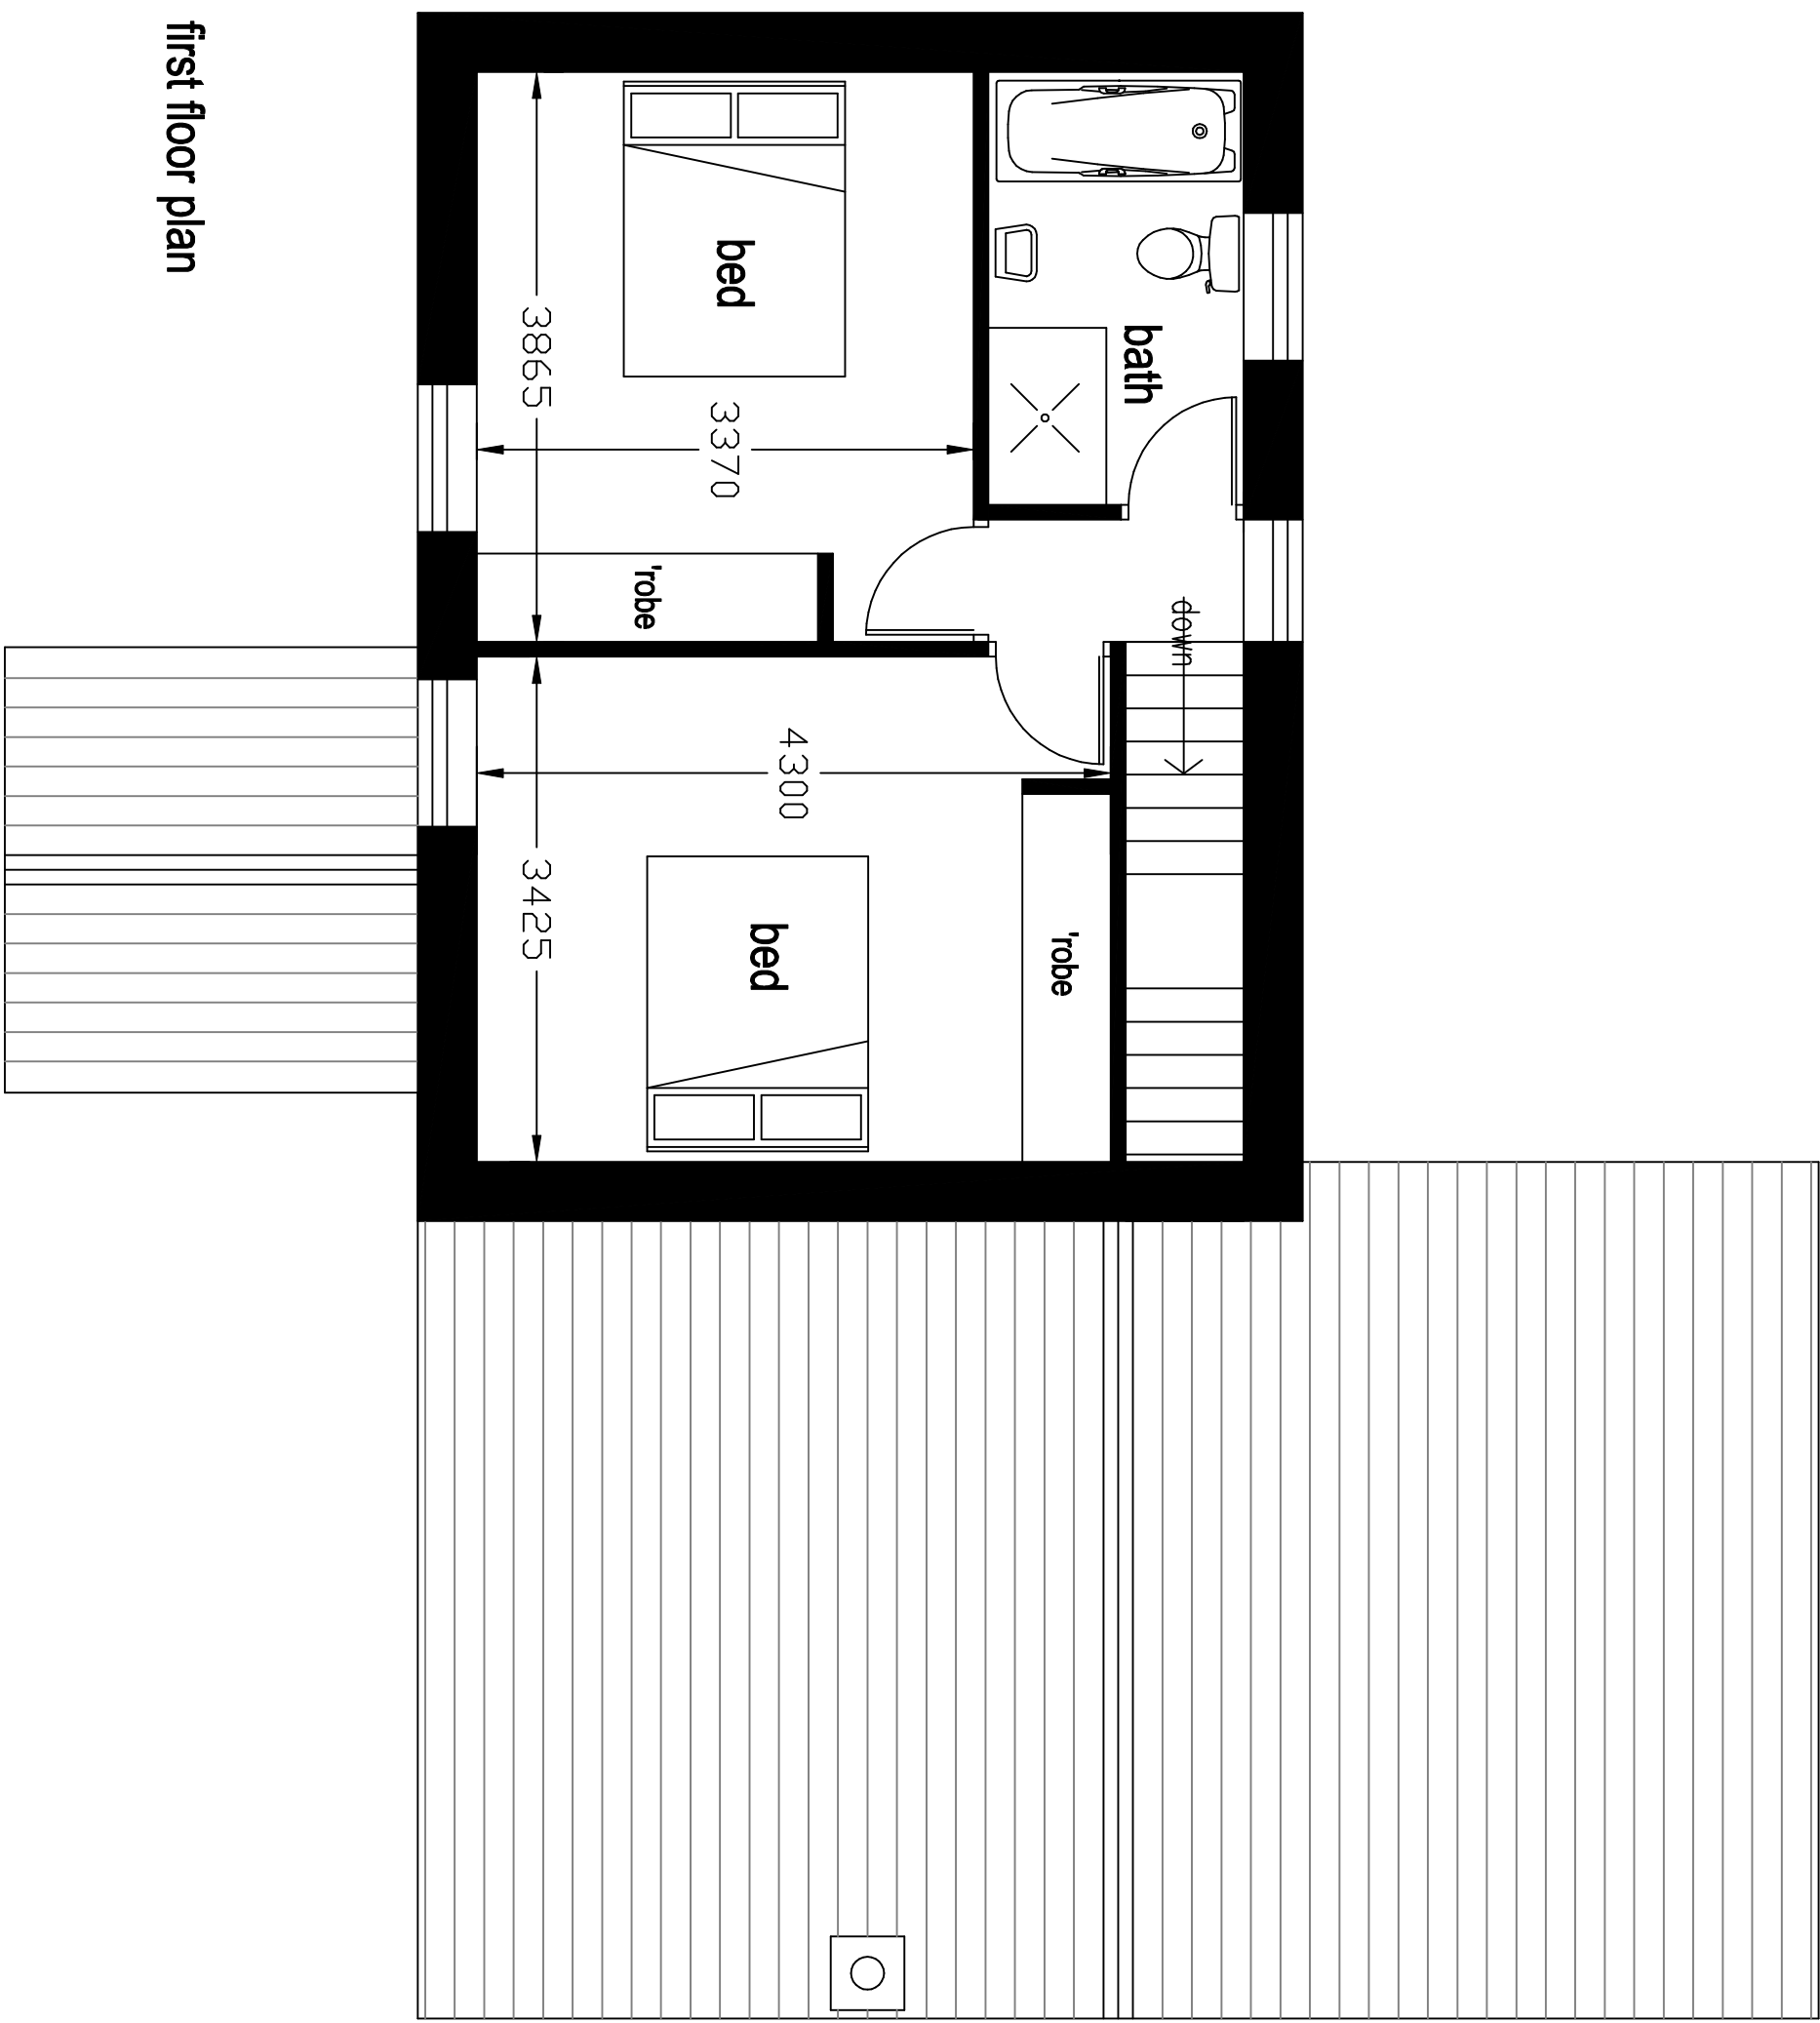


first floor plan

amended 10-01-23
cross section lines A-A & B-B extended and
incorporated within elevations

details

proposed replacement farmhouse at
Burnt House Farm
Turton Road
Tottington
Bury

scale 1:50 1:100 @ A1

 

drawing number BHF-24-03-22-D (amended)