


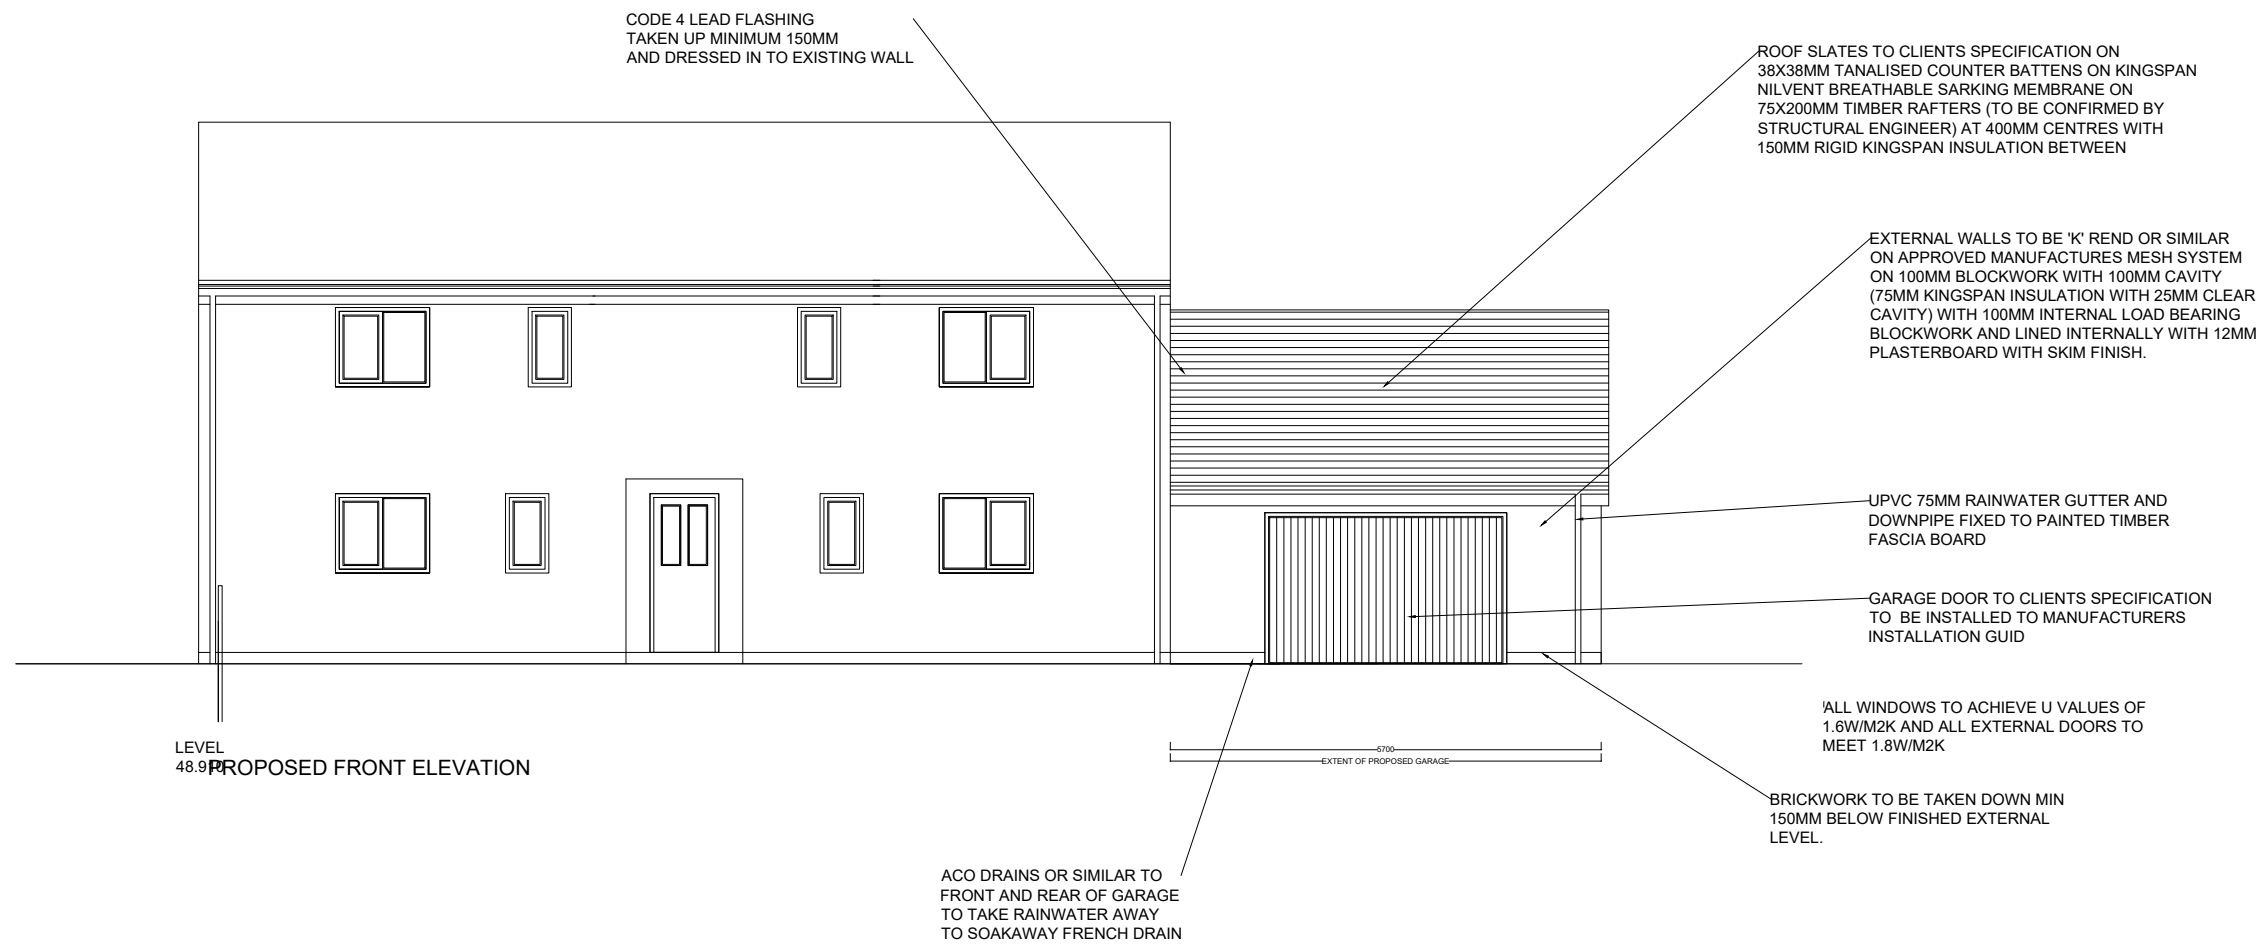

PROPOSED FRONT ELEVATION

PROPOSED ATTACHED GARAGE TO DWELLING AT
1 GREEN STREET,
WALSHAW,
BURY

CLIENT NAME:	BEALE
DWG NO:	PL009/05
SCALE:	1/100
DRAWN BY:	GF
DATE:	23.09.21

COPYRIGHT OF THIS DRAWING REMAINS WITH THE ARCHITECT. DO NOT SCALE FROM THIS DRAWING. WORK TO FIGURED DIMENSIONS. CHECK ALL DIMENSIONS ON SITE. IN THE EVENT OF ANY DISCREPANCY REFER QUERY TO THE ARCHITECTS.