


Site Plan
scale 1:500

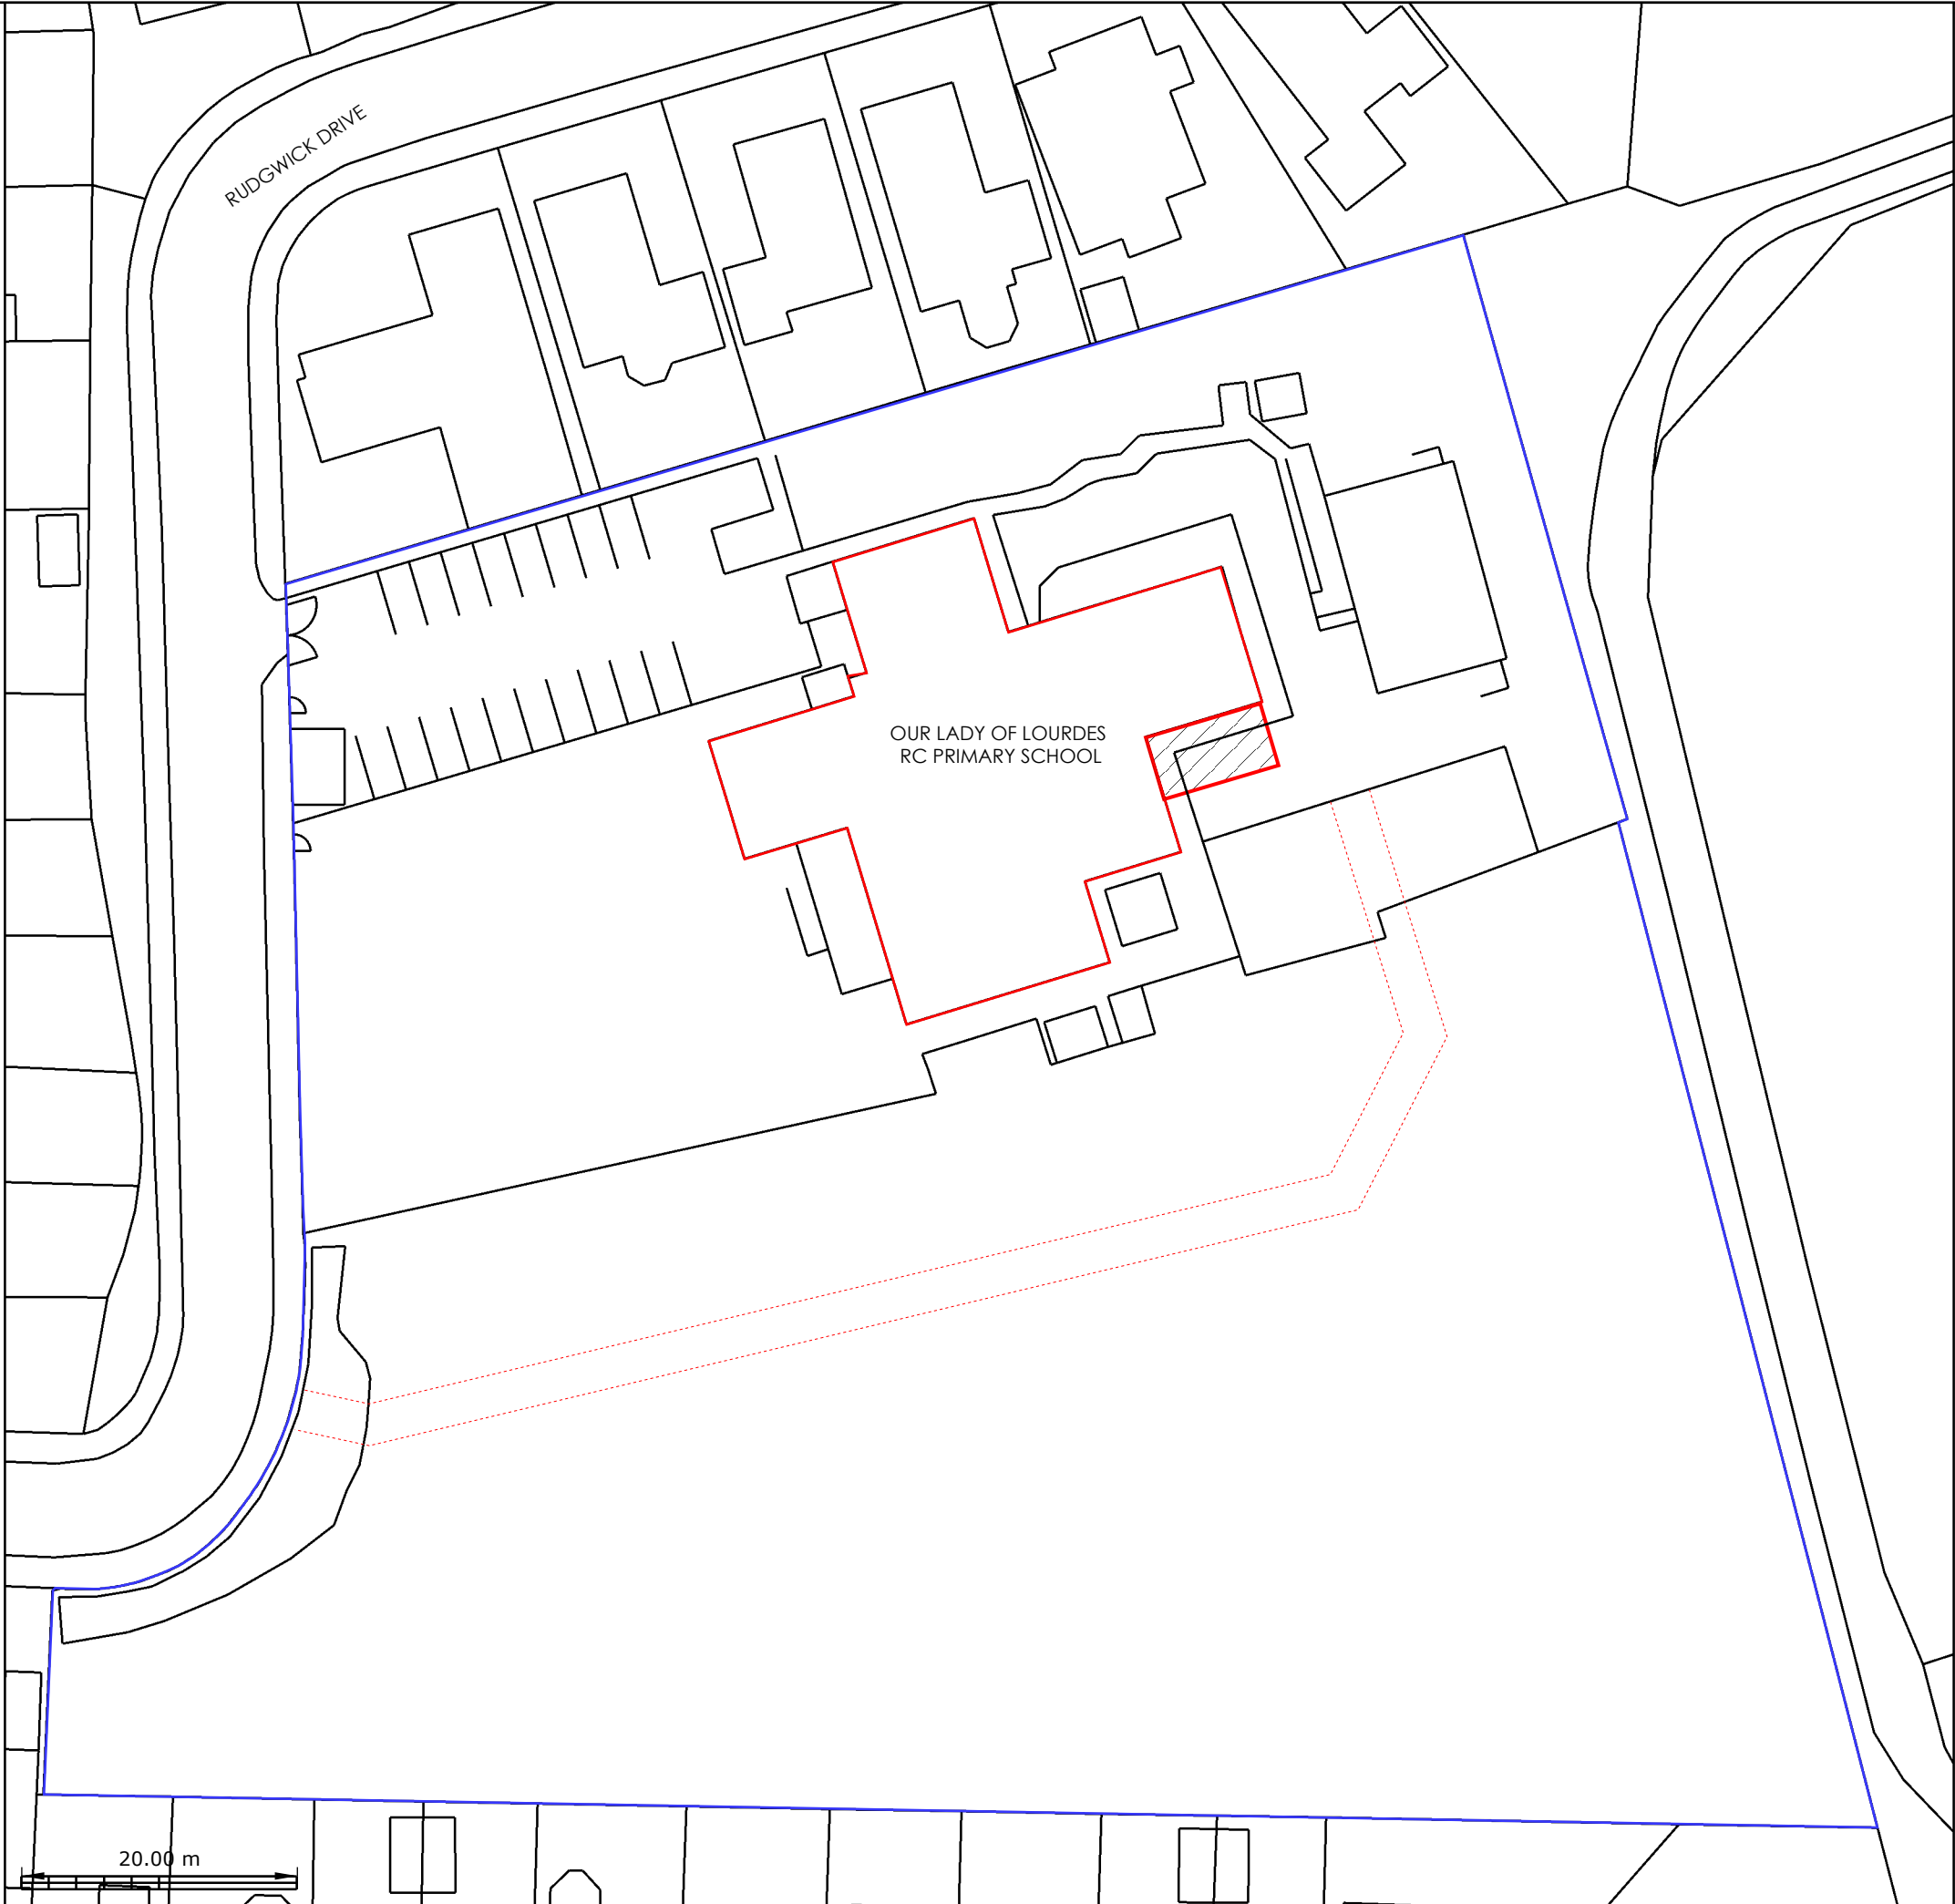

Site Location:

Our Lady of Lourdes RC Primary School
Rudgwick Drive
Bury
Lancashire
BL8 1YA



Temporary site
access route
for duration of
works.



Proposed
single-storey
extension

IN ADDITION TO THE HAZARDS/RISKS NORMALLY ASSOCIATED WITH THE TYPES OF WORK
DETAILED ON THIS DRAWING, NOTE THE FOLLOWING SIGNIFICANT RESIDUAL RISKS:

Item	Hazard	Risk			
A	Site access route shown.	MC	21/10	MI	MI

Rev	Description	By	Date	Chk'd	Auth
-----	-------------	----	------	-------	------



SDA CONSULTING LLP
Edward House
Deva City Office Park
Trinity Way
Salford
M3 7BE
Tel: 0161 819 5252
w: www.sdaconsulting.co.uk

Drawing Status
PLANNING

Project
Year3 Remodelling

Building Name
Our Lady of Lourdes RC Primary School

Sub Site Name
Phase 1 Remodelling

Site Name
Our Lady of Lourdes RC Primary, Rudgwick Drive, Bury BL8 1YA

Drawing Title
SITE PLAN

PM	Drawn	Checked	Authorised
MC	MC	MI	MI
Scale	Date	Date	Date
1:500 @A3	28/07/21	30/07/21	30/07/21

Drawing No.
2426-P-01

Revision
A

OUR LADY OF LOURDES RC PRIMARY SCHOOL

Proposed extension RW to drain across existing roof.

Proposed FMH05

Proposed FMH06

FMH04

FMH01

FMH02

FMH03

150 dia pipe

150 dia pipe

Connection to main SW drainage at ~114m

Connection to main sewer at 114.84m

Proposed RT wall not drawn. Contractor to allow for deep excavation to FMH04 location.

Location	Status	Inv.Level	Diameter
FMH01	Existing	114.8	150
FMH02	Existing	115.1	150
FMH03	Existing	115.0	150
FMH04	Existing	114.3	150
FMH05	Proposed	115.0*	150
FMH06	Proposed	114.8*	150

* - Drainage design is CPD item.

20.00 m

Drawing No.	Revision
2426-P-02	-

East Elevation - as existing
[Scale 1:100]



East Elevation - as proposed
[Scale 1:100]



South elevation to be painted masonry —

- Extension walls finished in brickwork to match adjoining

- New window and infill to location of previous full height lobby glazing.

Site Location:

Our Lady of Lourdes RC Primary School,
Rudgwick Drive
Bury
Lancashire
BL8 1YA

IN ADDITION TO THE HAZARDS/RISKS NORMALLY ASSOCIATED WITH THE TYPES OF WORK DETAILED ON THIS DRAWING, NOTE THE FOLLOWING SIGNIFICANT RESIDUAL RISKS :-

[illegible]

SDA CONSULTING LLP
Edward House
Deva City Office Park
Trinity Way
Salford
M3 7BE
Tel: 0161 819 5252
w: www.sdaconsulting.co.uk

Drawing Status

PLANNING

Project
Year3 Remodeling

Building Name
Our Lady of Lourdes RC Primary School


Sub Site Name
Phase 1 Remodelling

Site Name
Our Lady of Lourdes RC Primary, Rudgewick Drive, Bury BL8 1YA

Drawing Title
East Elevations -
Existing & Proposed

PM MC	Drawn MC	Checked MI	Authorised MI
Scale	Date	Date	Date
1:100 @A3	28/07/21	30/07/21	30/07/21

Drawing No.	Revision
2426-P-03	A

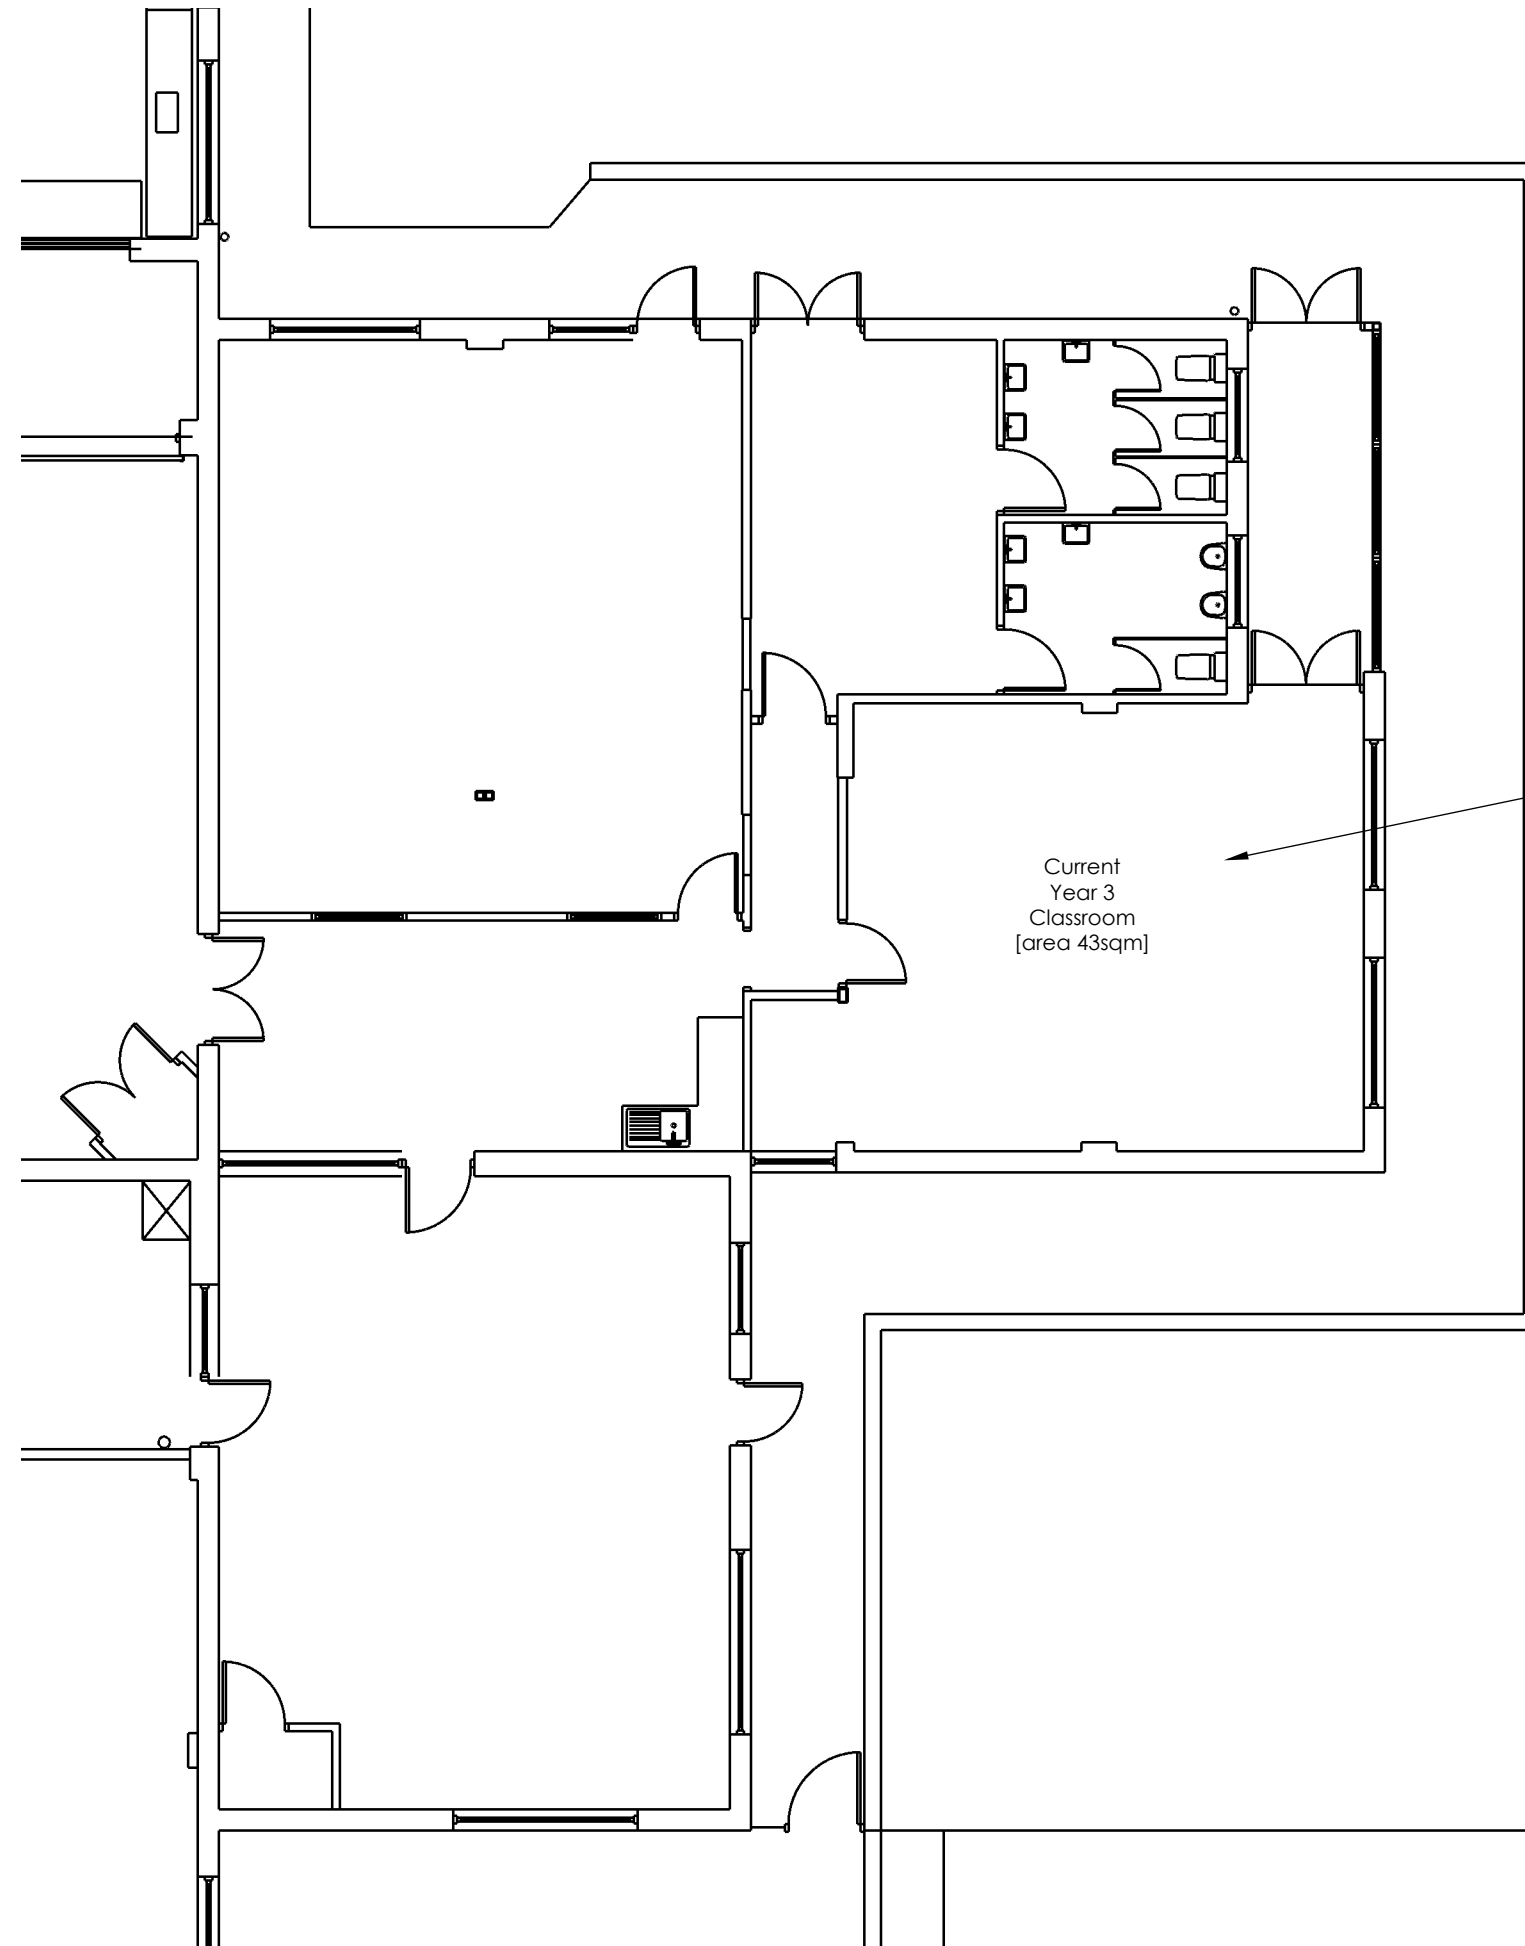

- Classroom of insufficient space for single year group (BB103 Guidance recommends not less than 55sqm.)

Site Location:

Our Lady of Lourdes RC Primary School,
Rudgwick Drive
Bury
Lancashire
BL8 1YA

IN ADDITION TO THE HAZARDS/RISKS NORMALLY ASSOCIATED WITH THE TYPES OF WORK DETAILED ON THIS DRAWING, NOTE THE FOLLOWING SIGNIFICANT RESIDUAL RISKS :-

[illegible]

SDA CONSULTING LLP
Edward House
Deva City Office Park
Trinity Way
Salford
M3 7BE
Tel: 0161 819 5252
w: www.sdaconsulting.co.uk

Drawing Status

PLANNING

Project
Year3 Remodeling

Building Name
Our Lady of Lourdes RC Primary School


Sub Site Name
Phase 1 Remodelling
Site Name
Our Lady of Lourdes RC Primary, Rudgewick Drive, Bury BL8 1YA

Drawing Title
Plan - as existing


PM	Drawn	Checked	Authorised
MC	MC	MI	MI
Scale	Date	Date	Date
1:100 @A3	21/10/21	21/10/21	22/10/21

Drawing No.	Revision
2426-P-05	-

South Elevation - as existing
[Scale 1:100]

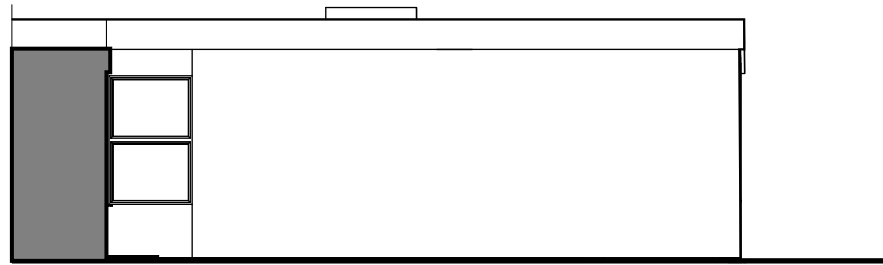

South Elevation - as proposed
[Scale 1:100]

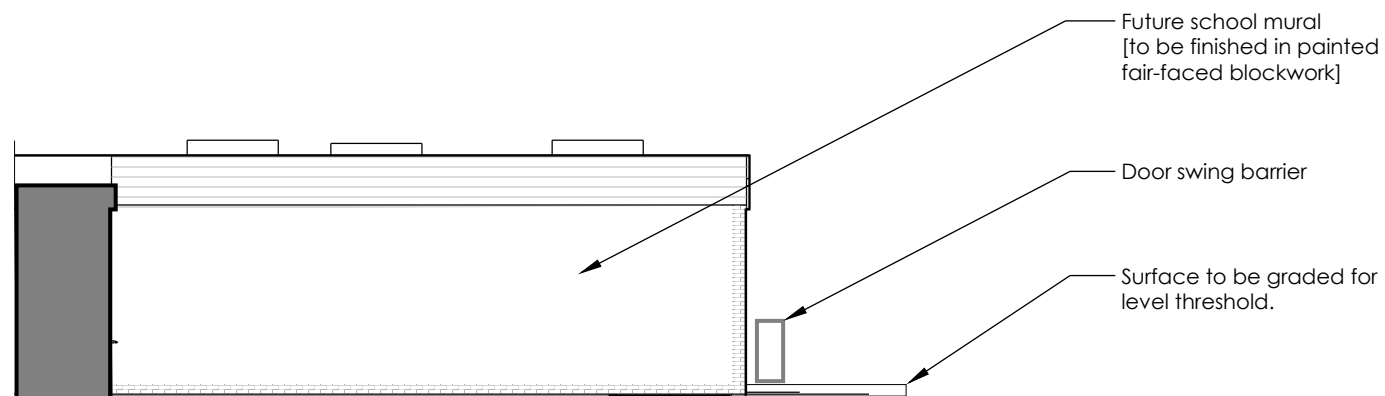

Site Location:

Our Lady of Lourdes RC Primary School,
Rudgwick Drive
Bury
Lancashire
BL8 1YA

IN ADDITION TO THE HAZARDS/RISKS NORMALLY ASSOCIATED WITH THE TYPES OF WORK DETAILED ON THIS DRAWING, NOTE THE FOLLOWING SIGNIFICANT RESIDUAL RISKS :-

[illegible]

SDA CONSULTING LLP
Edward House
Deva City Office Park
Trinity Way
Salford
M3 7BE
Tel: 0161 819 5252
w: www.sdaconsulting.co.uk

Drawing Status

PLANNING

Project
Year3 Remodeling

Building Name
Our Lady of Lourdes RC Primary School

Sub Site Name
Phase 1 Remodelling
Site Name
Our Lady of Lourdes RC Primary, Rudgewick Drive, Bury BL8 1YA

Drawing Title
South Elevation -
Existing & Proposed

PM	Drawn	Checked	Authorised
MC	MC	MI	MI
Scale	Date	Date	Date
1:100 @A3	21/10/21	21/10/21	22/10/21

Drawing No.	Revision
2426-P-06	-