




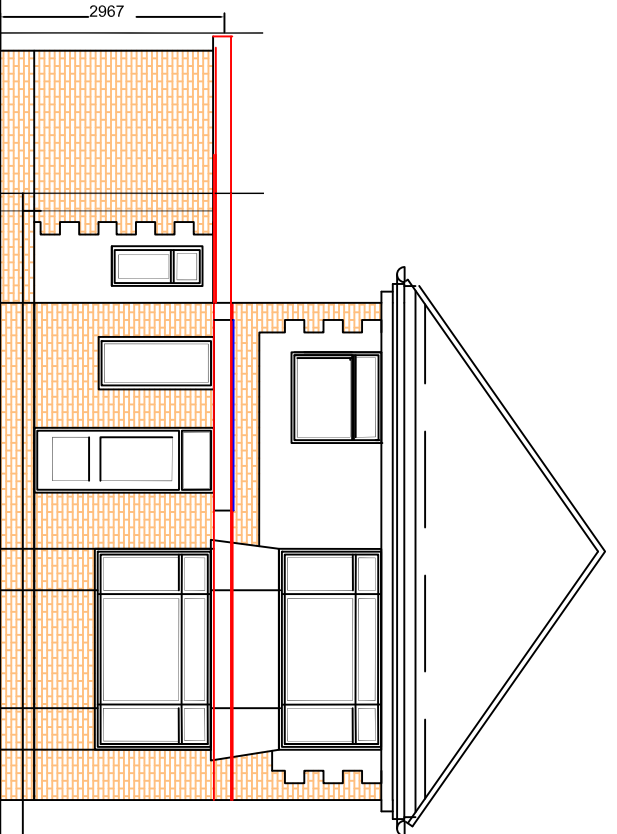



Proposed Front Elevation

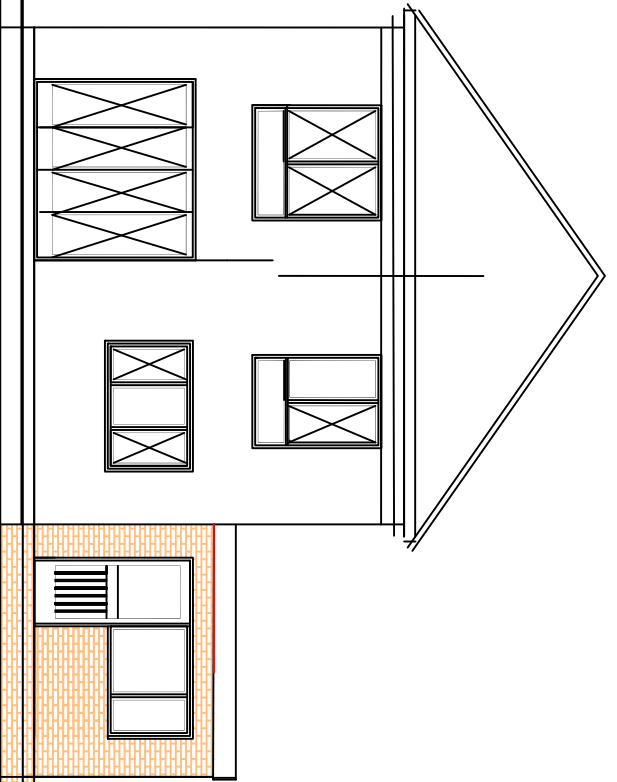


Proposed Rear Elevation

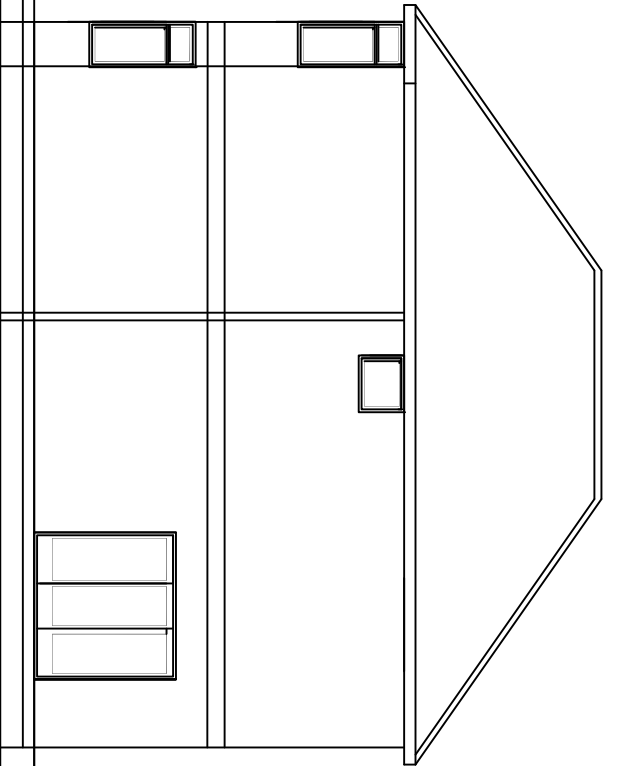


Proposed Side Elevation

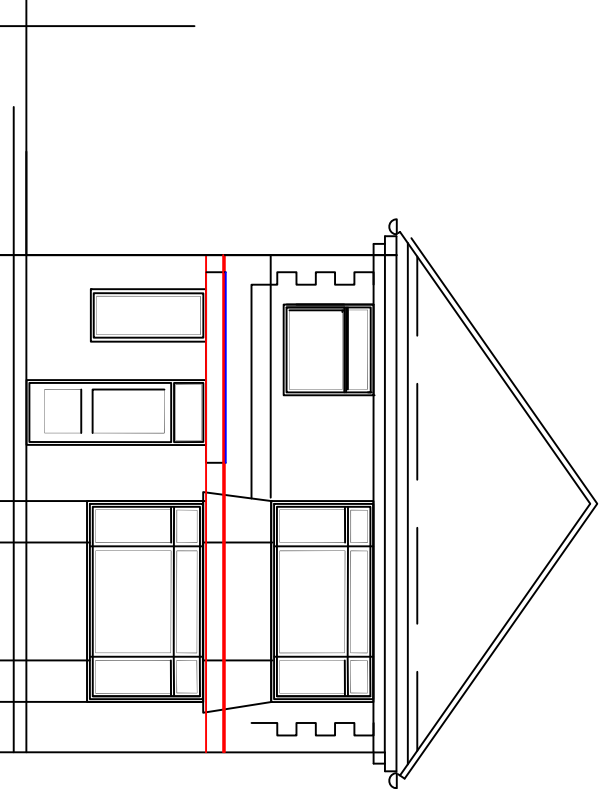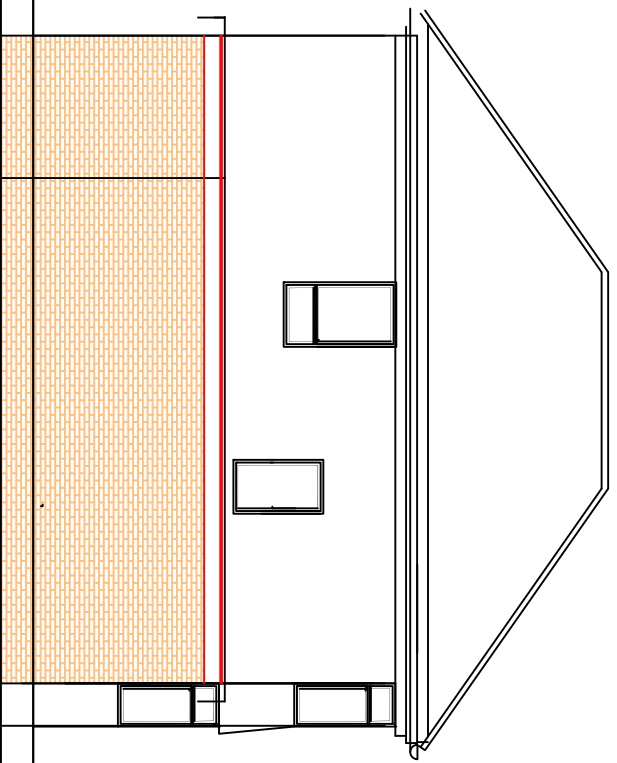



Existing Front Elevation

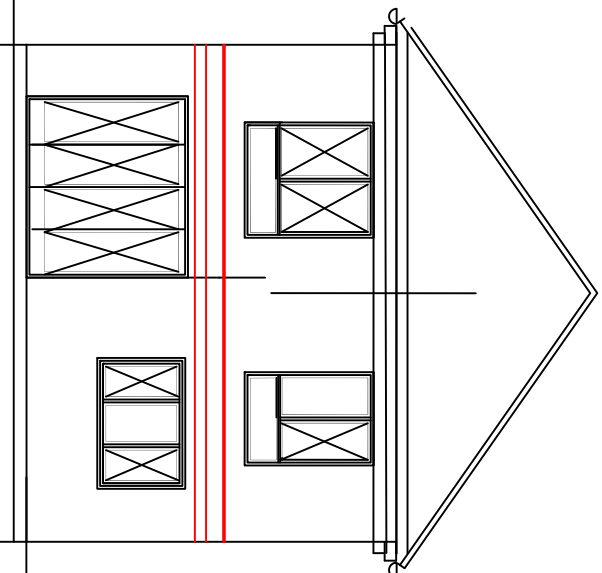


Existing Rear Elevation

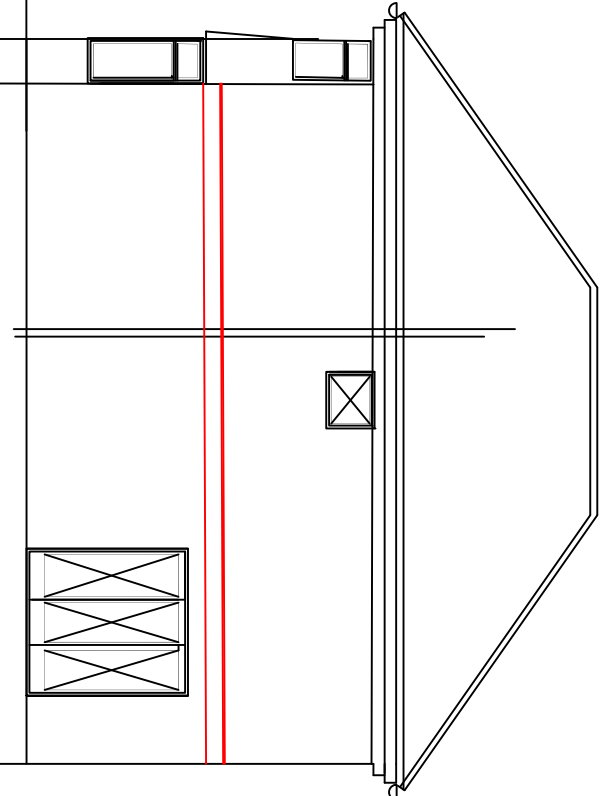

Existing Side Elevation

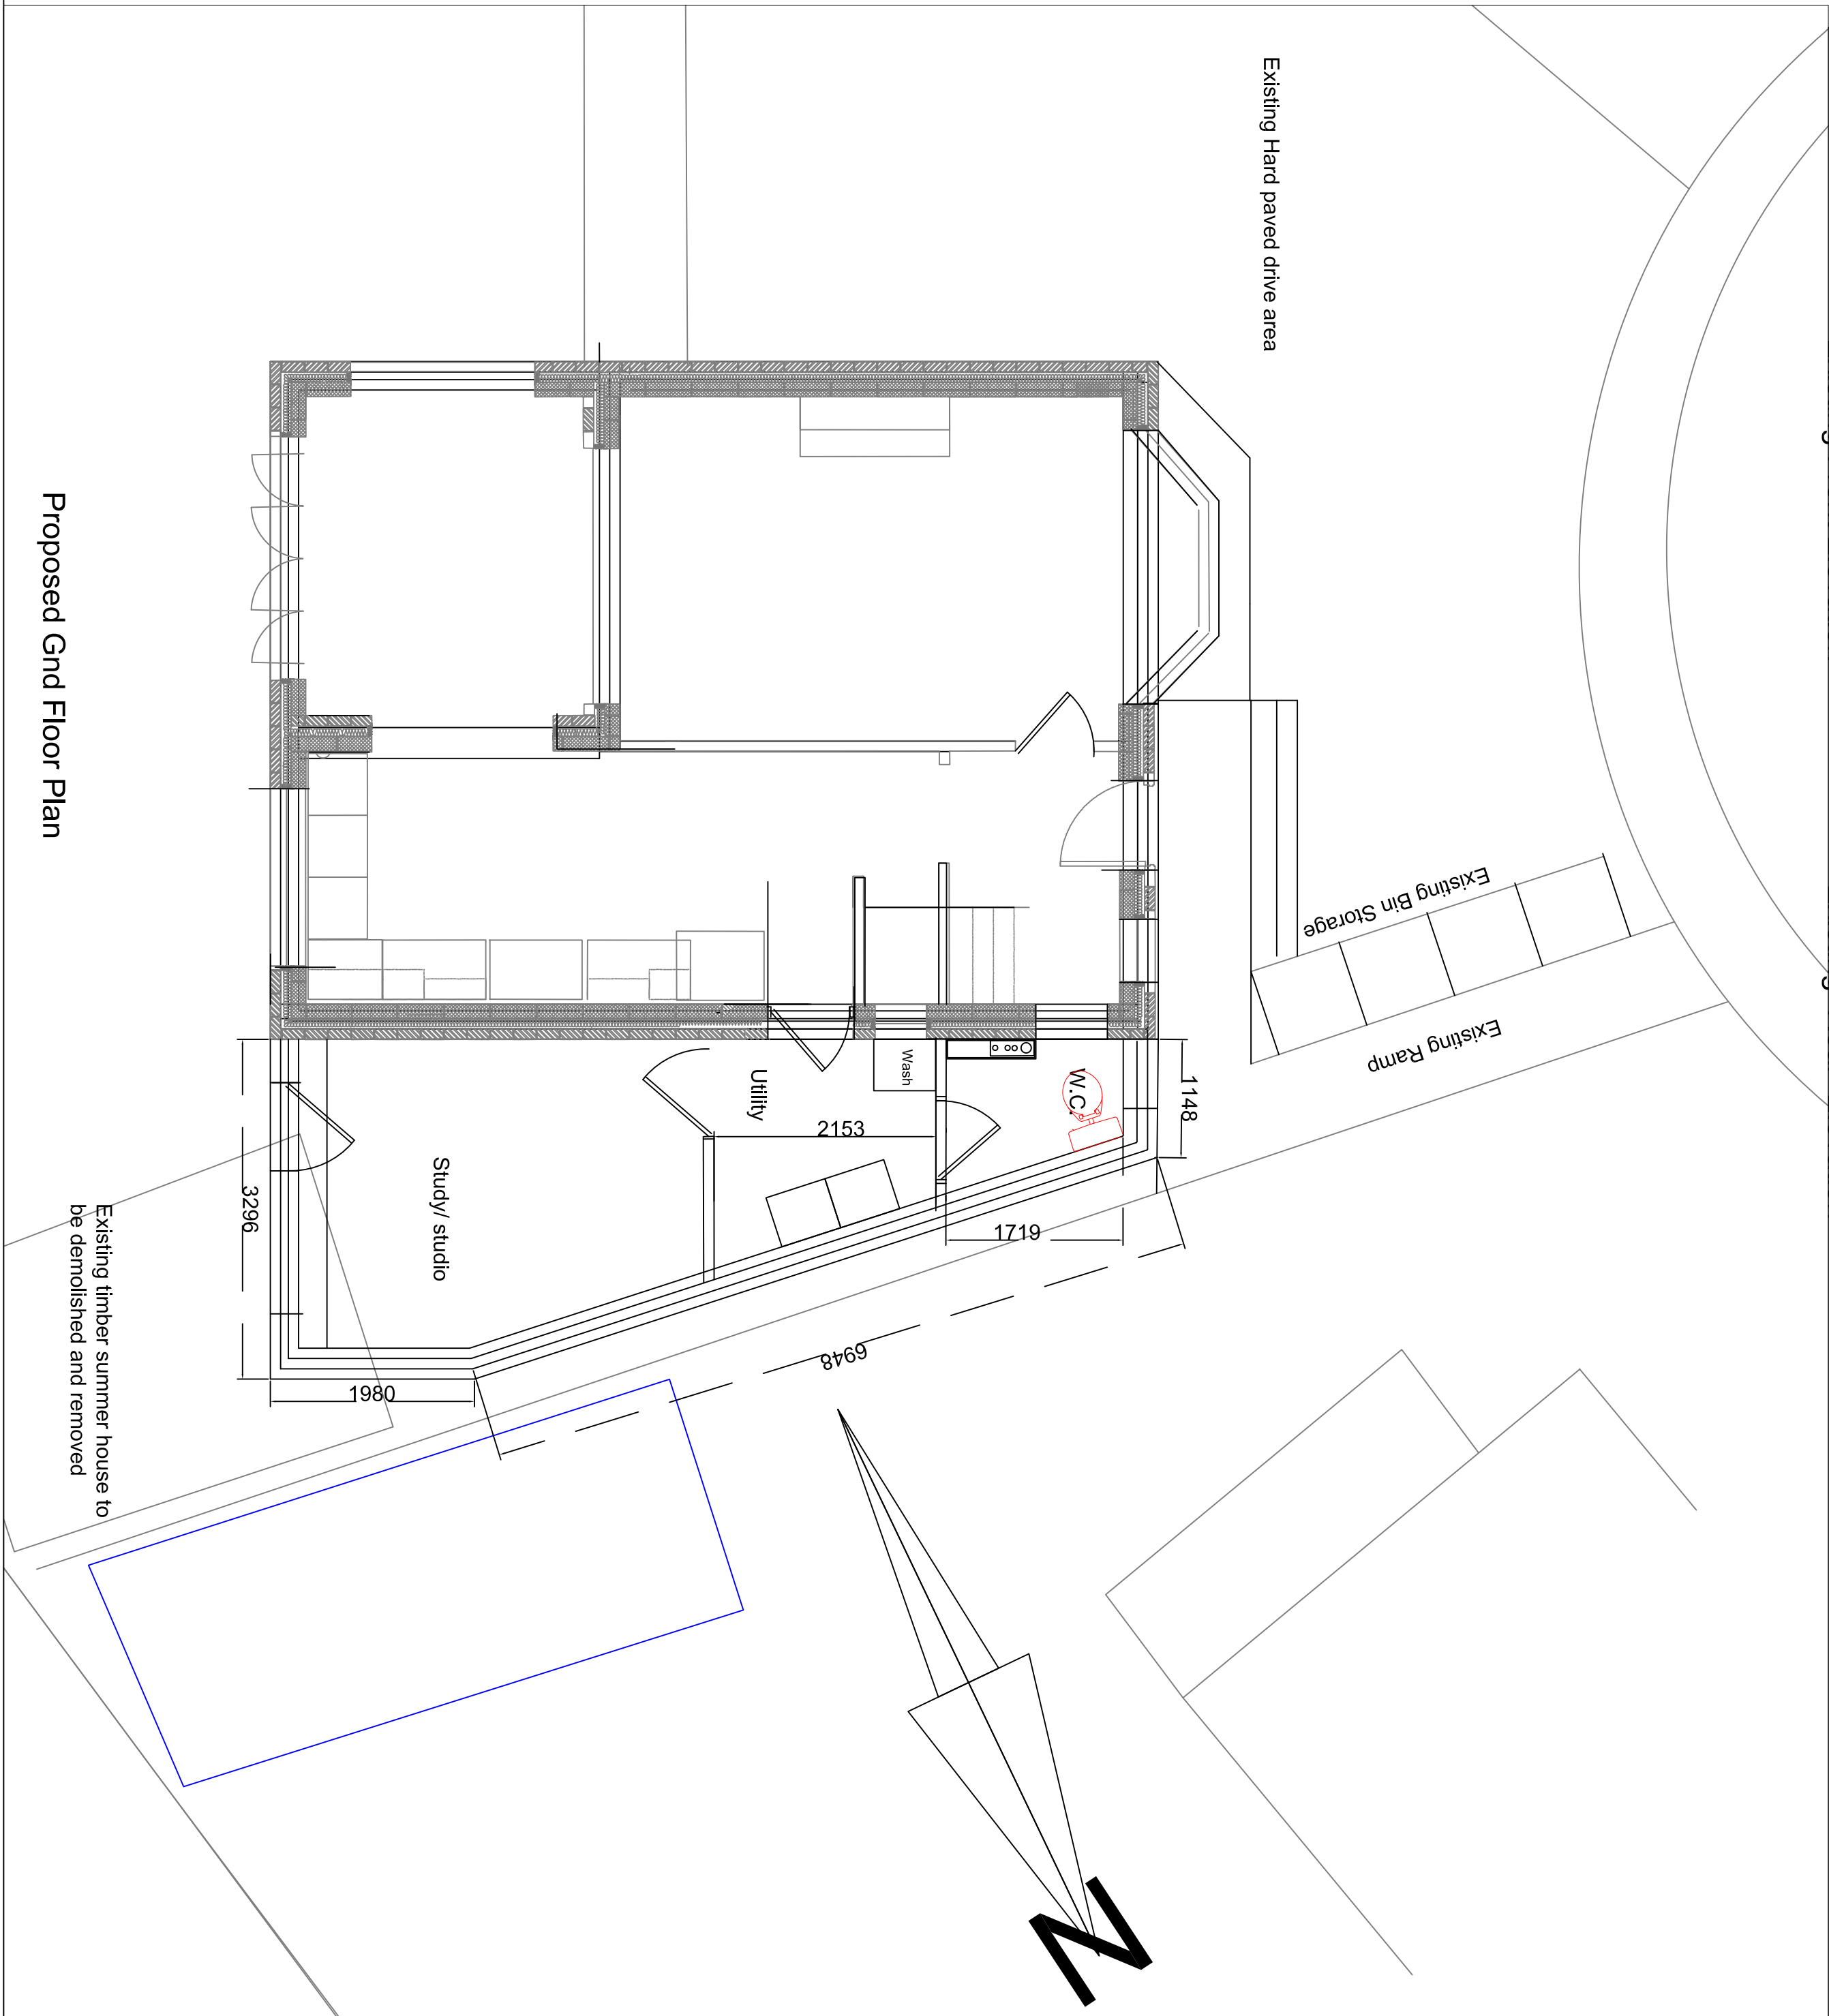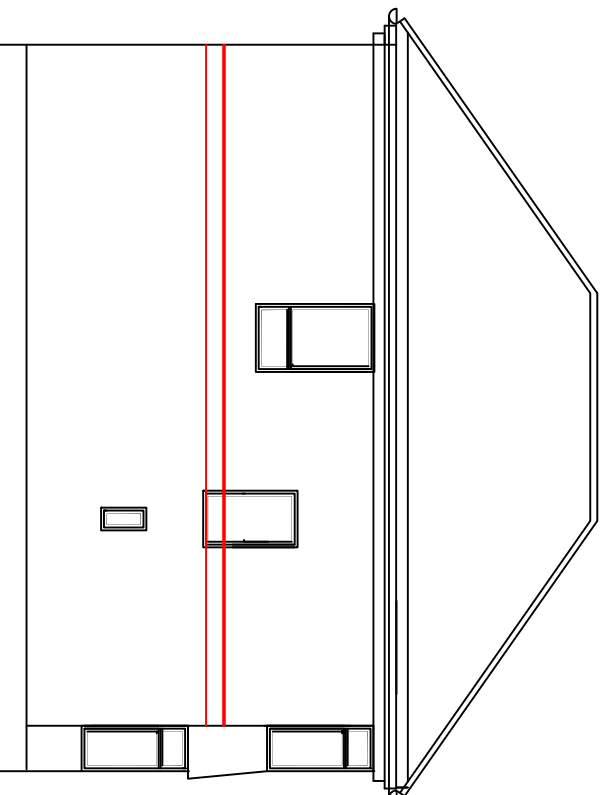


Proposed Gnd Floor Plan

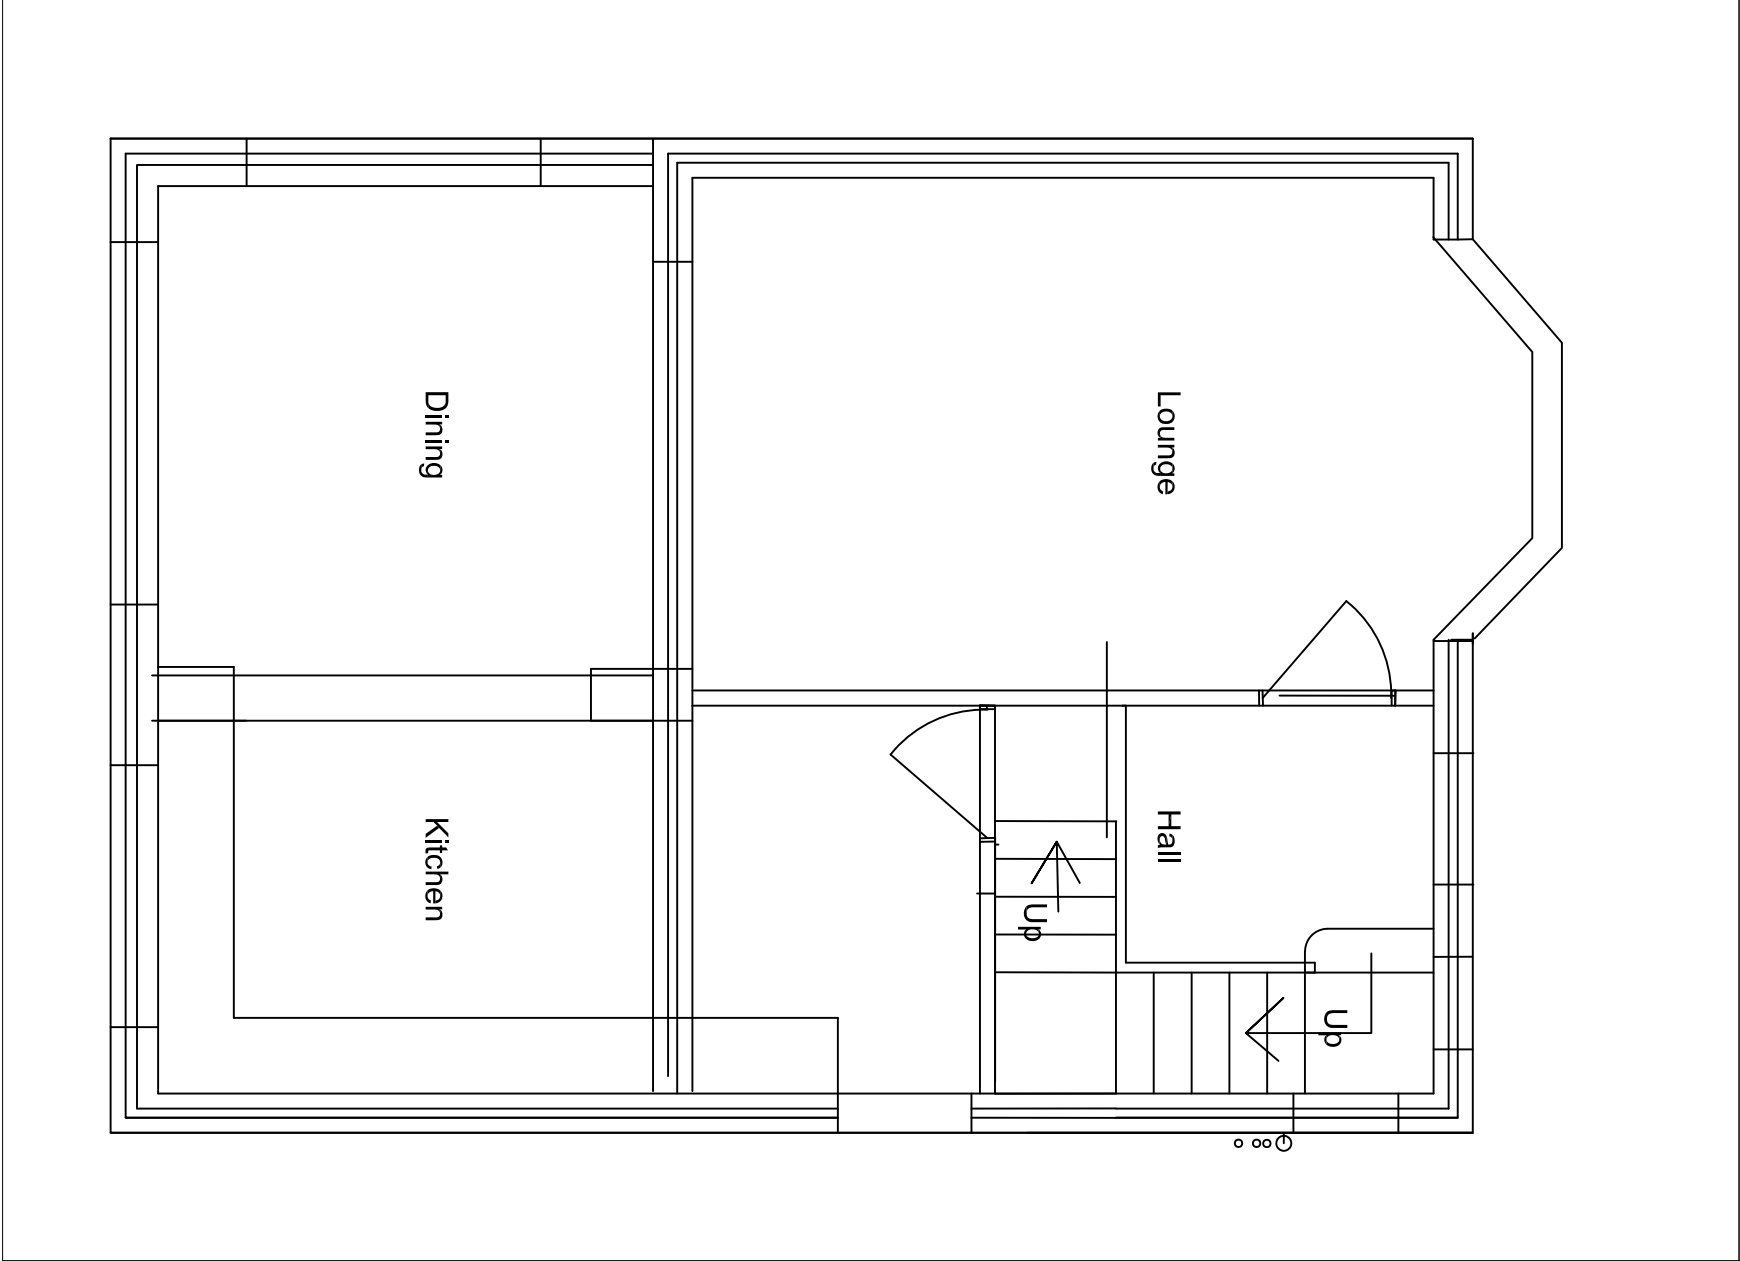

Existing Gnd Floor Plan



Site Plan Scale to 500

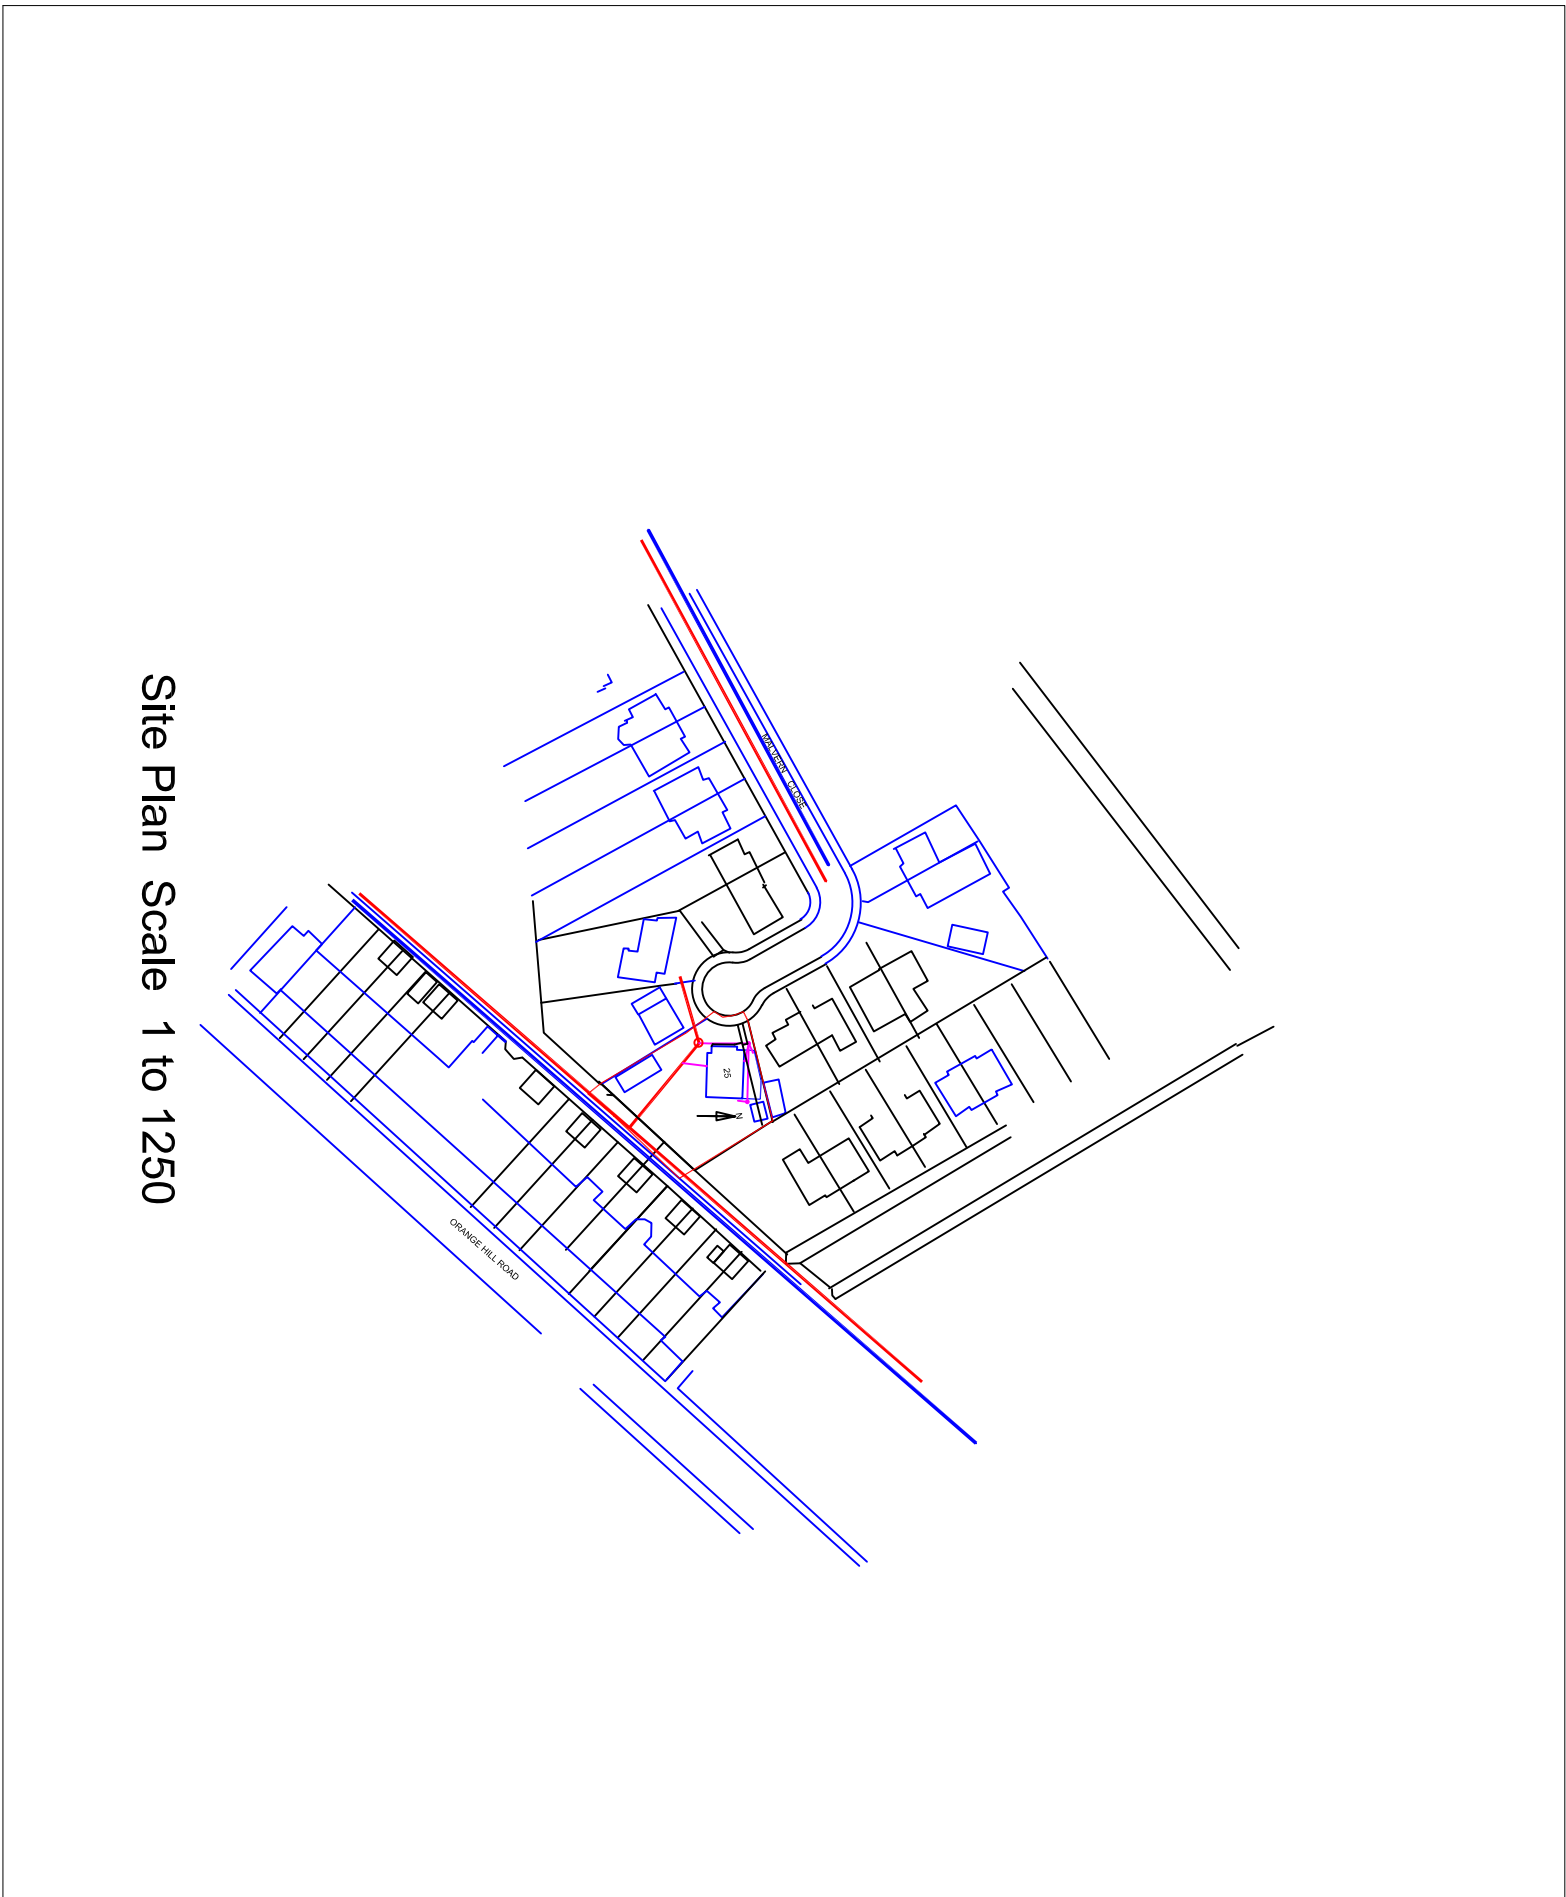

Site Plan Scale 1 to 1250

Client
Mr & Mrs. C. Haigh

Project
25 Malvern Close, Prestwich, Manchester M25 1PH

Detail
Proposed Ground Floor Extension Elevations

Dwn CHkd Date Scale Dwg No.
TH TWH Jan 2023 1:50 & 1:100 23201/004