
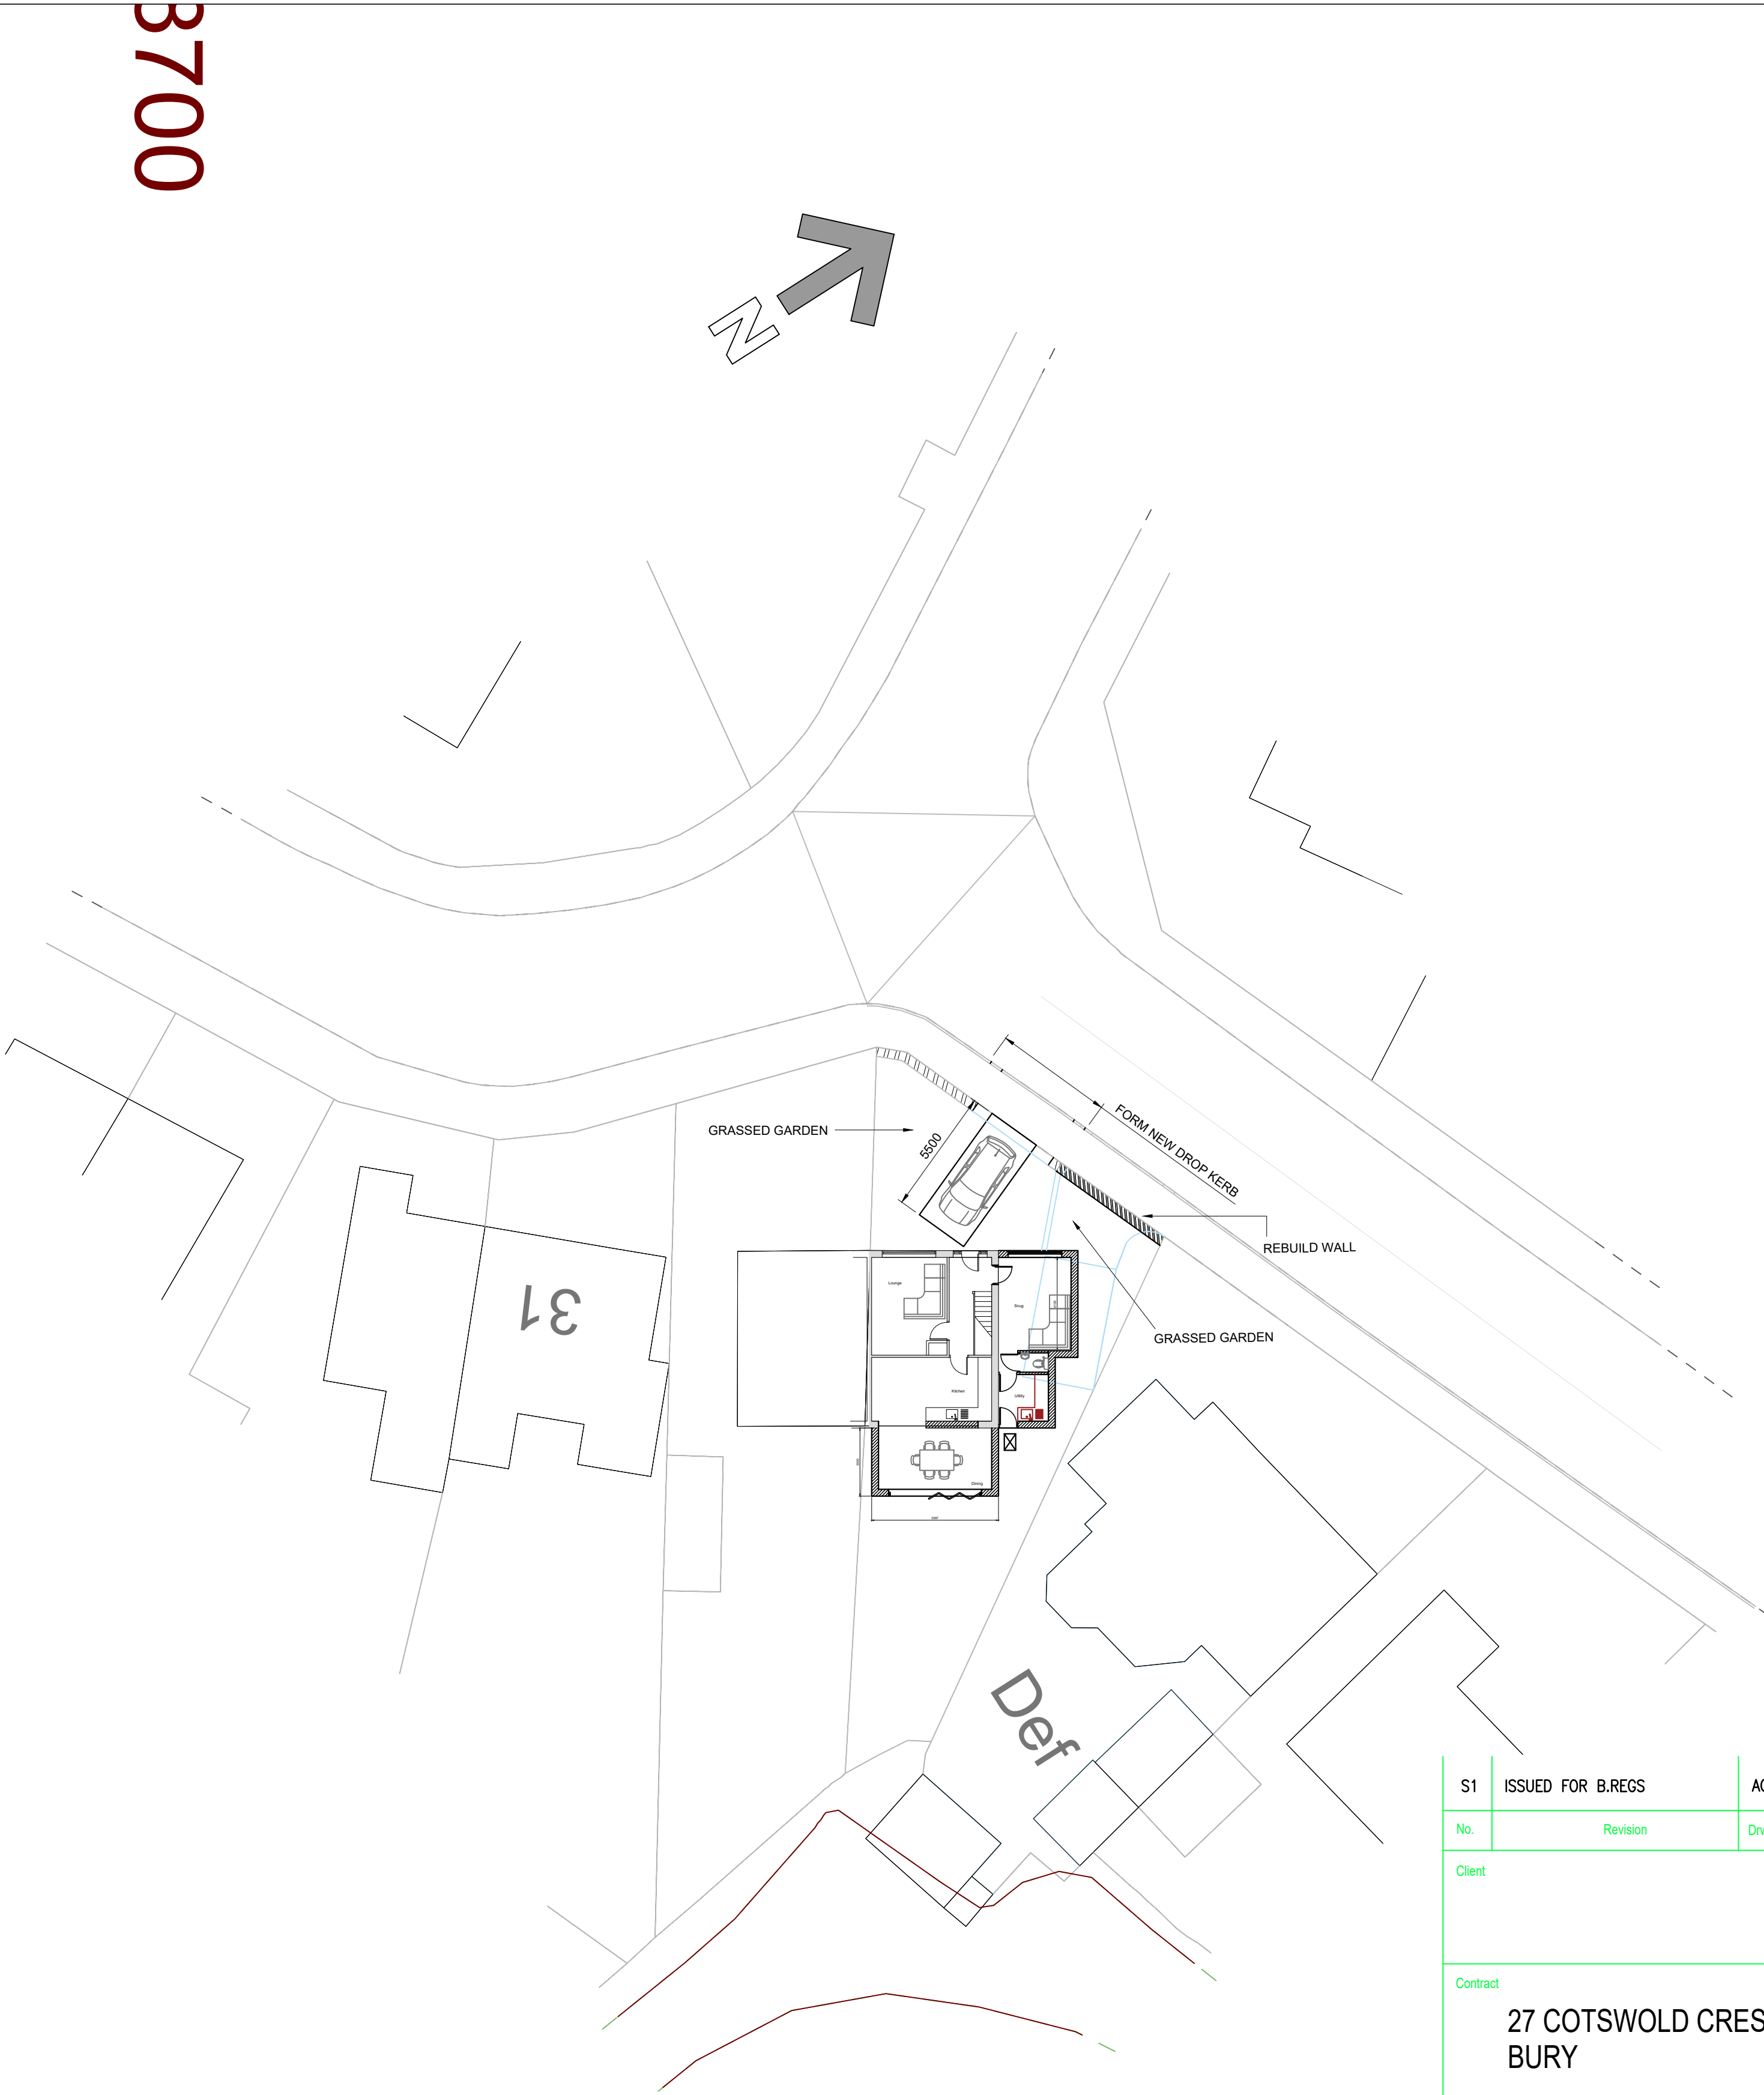


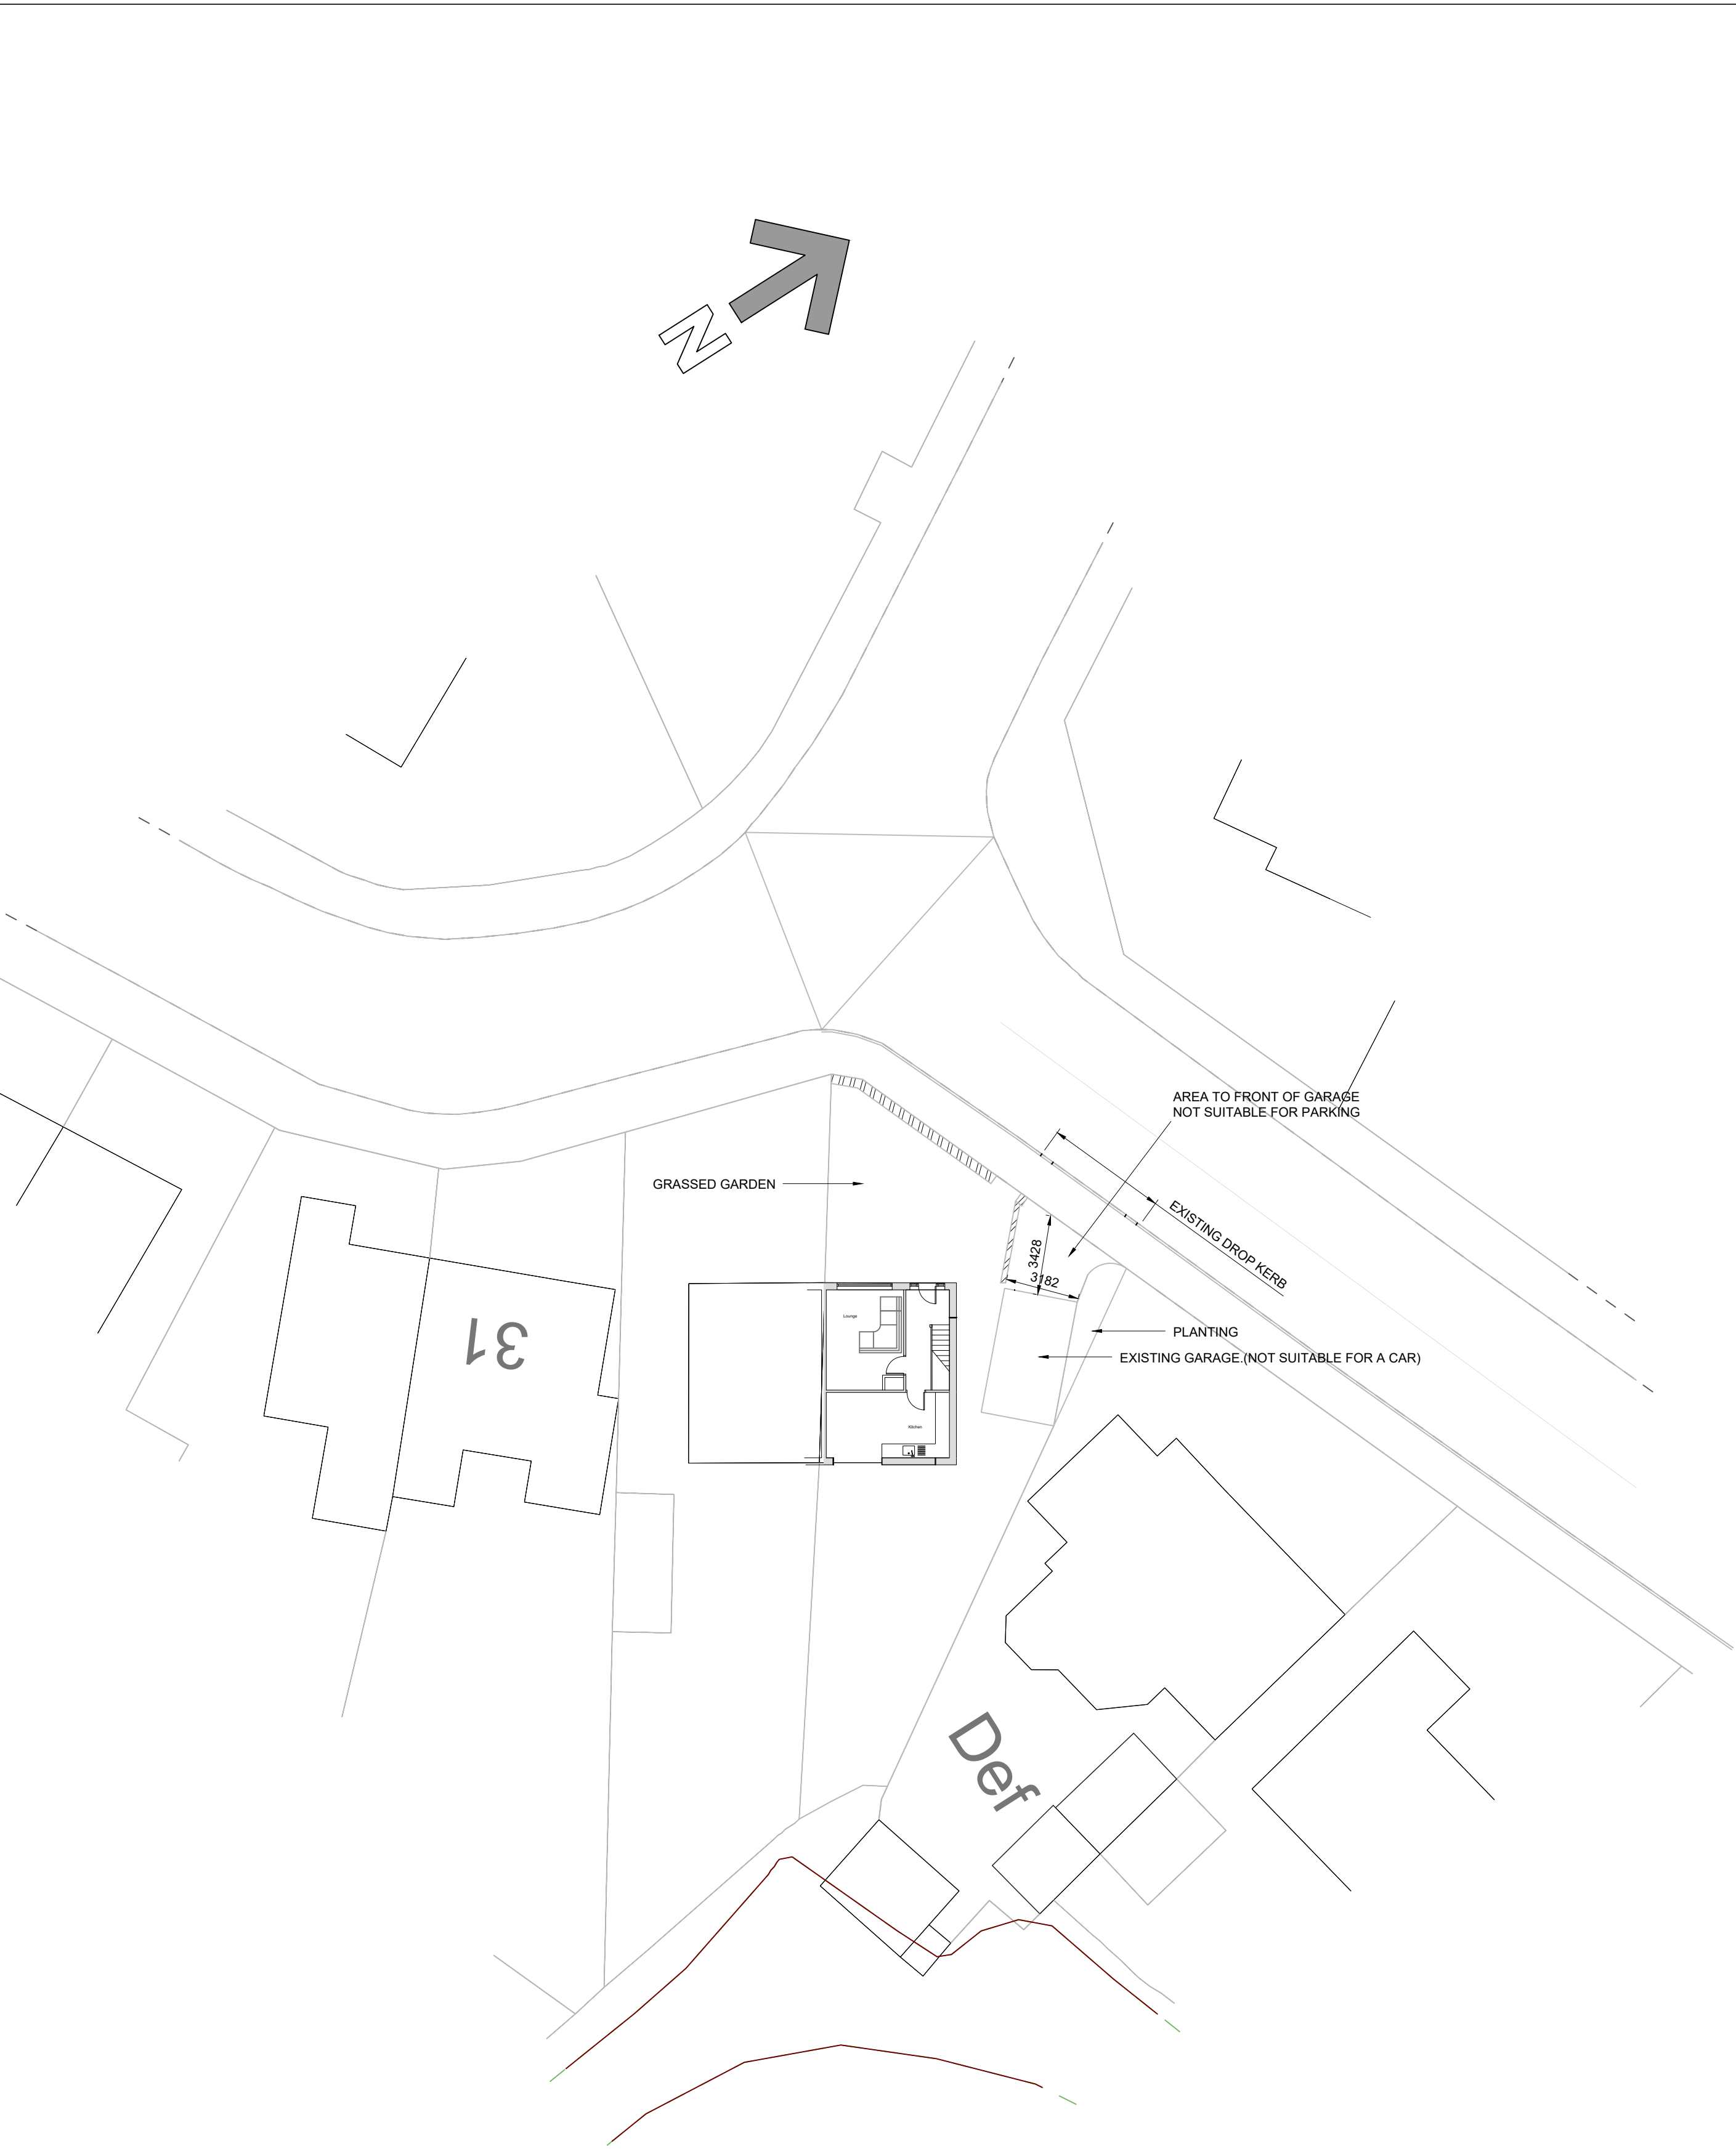

S1	ISSUED FOR B.REGS			AG			
No.	Revision			Drawn.	Date	Chkd.	
Client							
Contract							
27 COTSWOLD CRESCENT BURY							
Title							
EXISTING / PROPOSED SITE PLANS							
Drawn by AG		Scale A1@1:50		Checked by		Date 20.11.18	
AGSD							
Preliminary	☐	Tender	☐	Construction	☒	As Built	☐
Drawing Number		Revision			S1		
03							