

NOTES

REVISIONS

PROJECT: 96 SCHOLLS STREET, BURY

CLIENT: SAEED POSTCHI

SCALE: 1:100 @ A1 SHEET

REFERENCE NO: 1471 PLANNING


BARRY CULLEN
ARCHITECTURE LTD
email: barrycullenarchitecture@gmail.com
mob: 07851262695




AS EXISTING

PROPOSAL


PRELIMINARY SKETCH ONLY
NOT FOR USE ON SITE

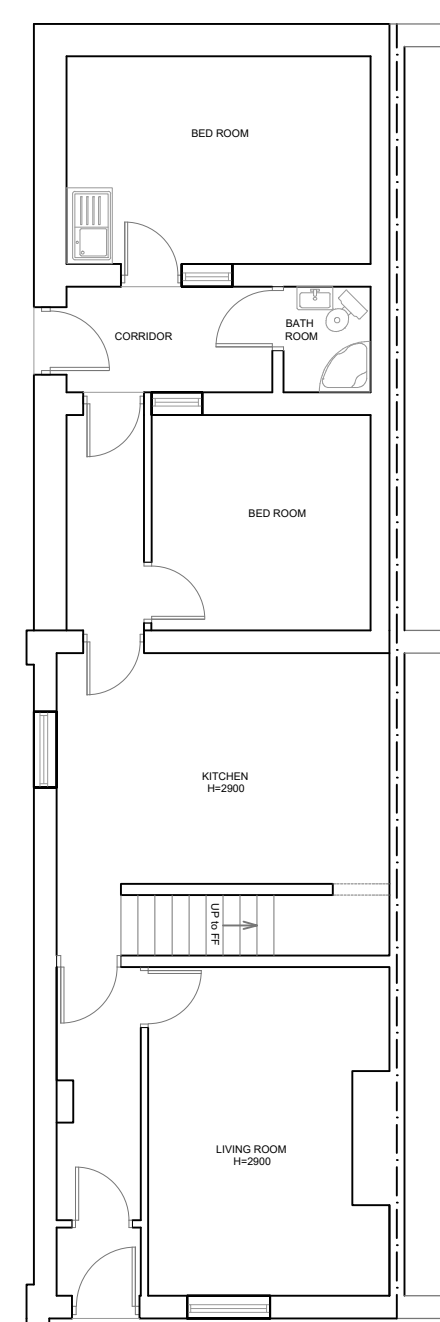


EXISTING GROUND FLOOR PLAN

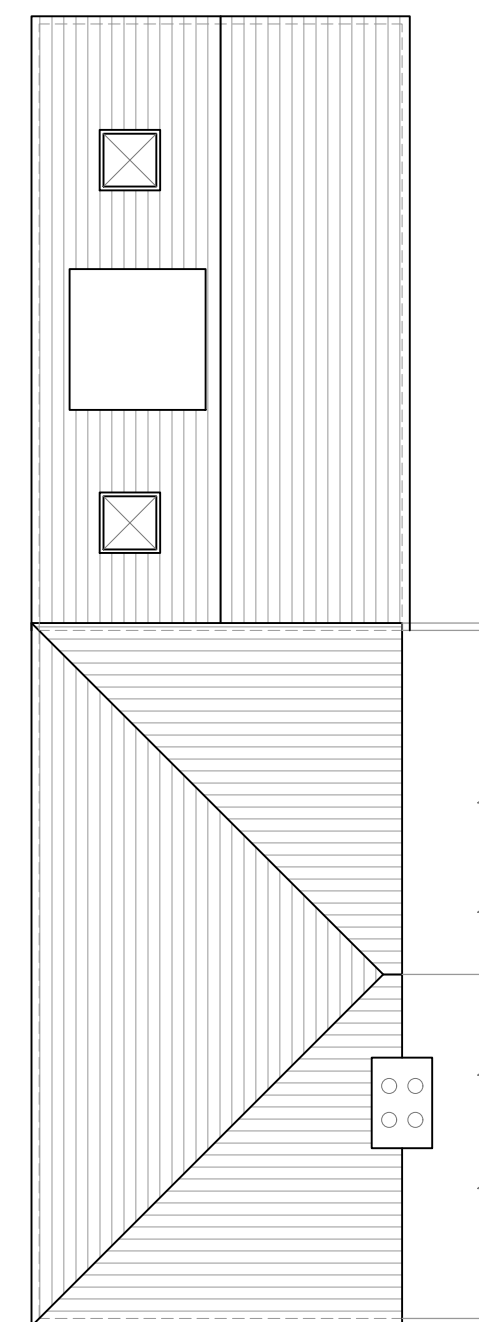

EXISTING ROOF PLAN

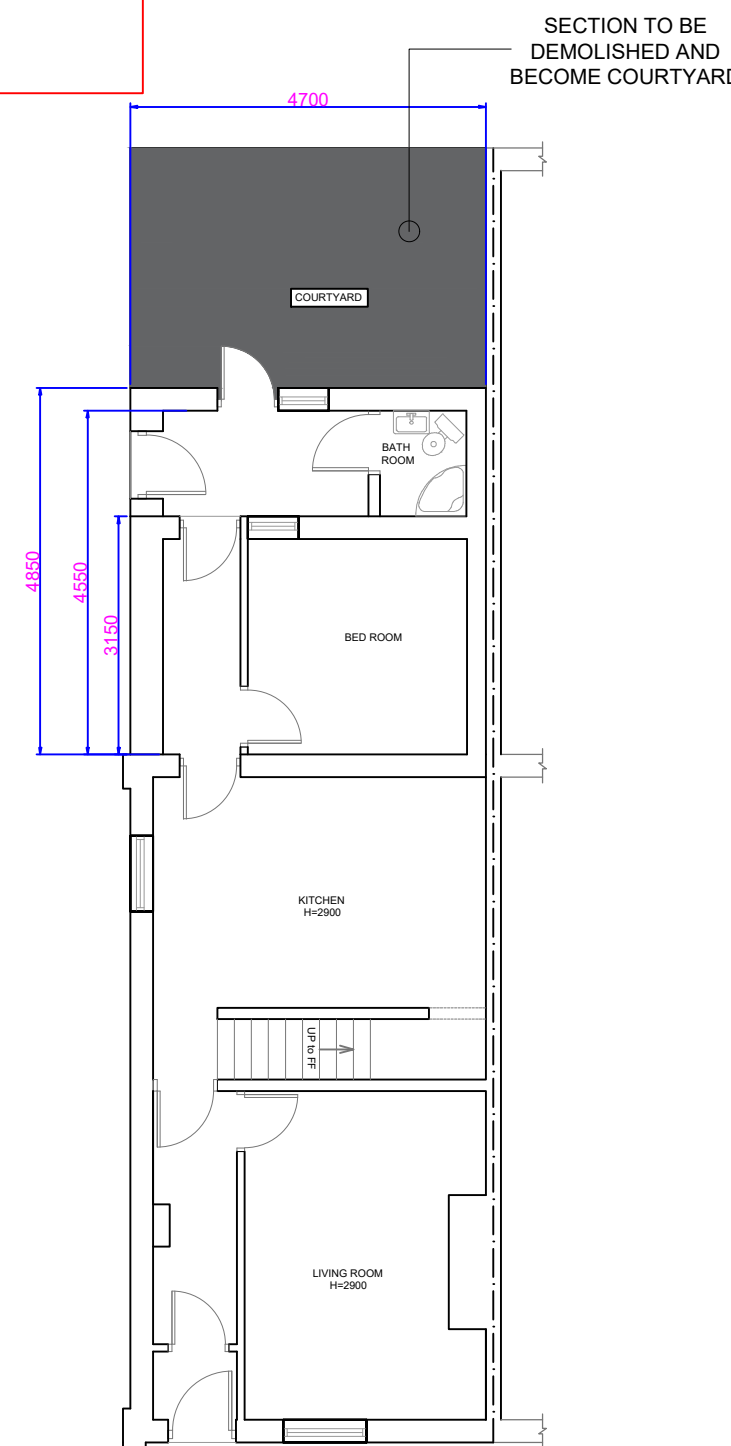

PROPOSED GROUND FLOOR PLAN

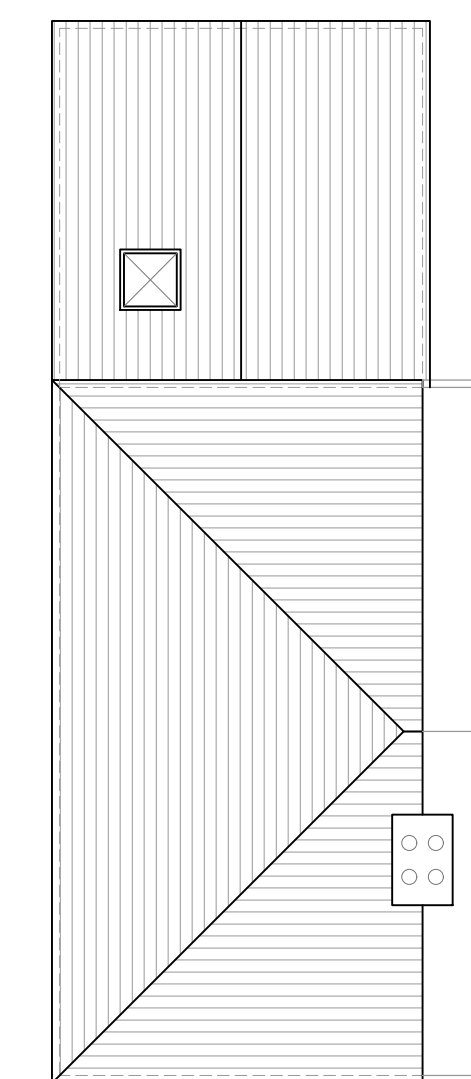


PROPOSED ROOF PLAN

PRELIMINARY
NOT FOR USE
ON SITE




EXISTING FRONT ELEVATION

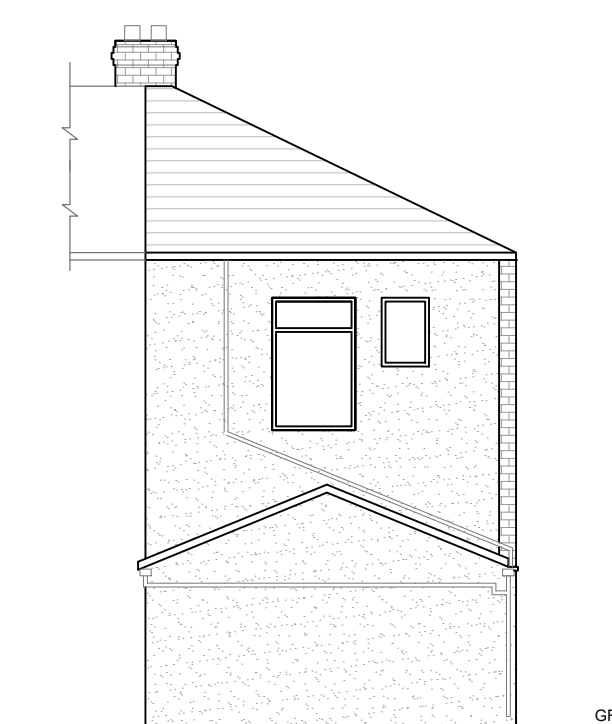

EXISTING REAR ELEVATION




PROPOSED FRONT ELEVATION

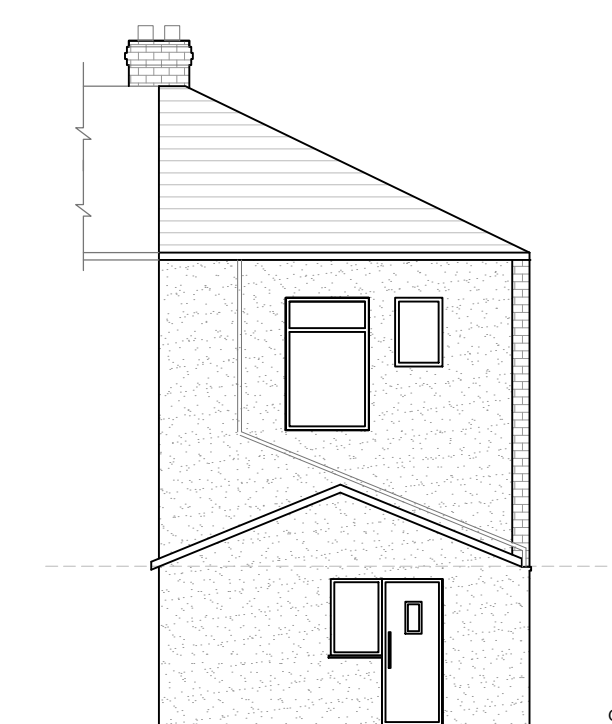

PROPOSED REAR ELEVATION



EXISTING SIDE ELEVATION - NORTH WEST VIEW

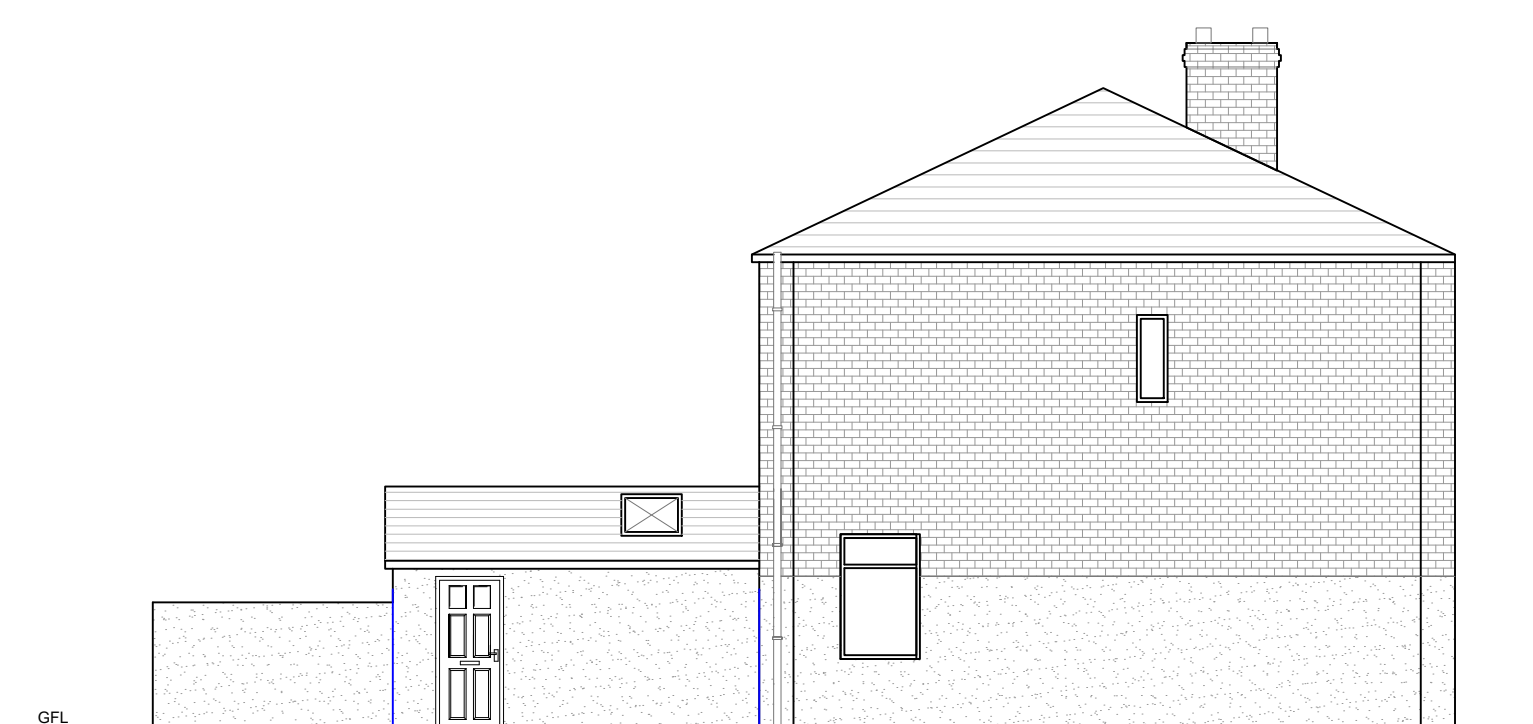

PROPOSED SIDE ELEVATION - NORTH WEST VIEW