


NOTES

1.
- Contractors must check all dimensions on site. Only figured dimensions are to be worked from. Discrepancies must be reported to the Architect or Engineer before proceeding.
© This drawing is copyright.
2.
- Direct scaling off the drawing is permissible for planning purposes only.

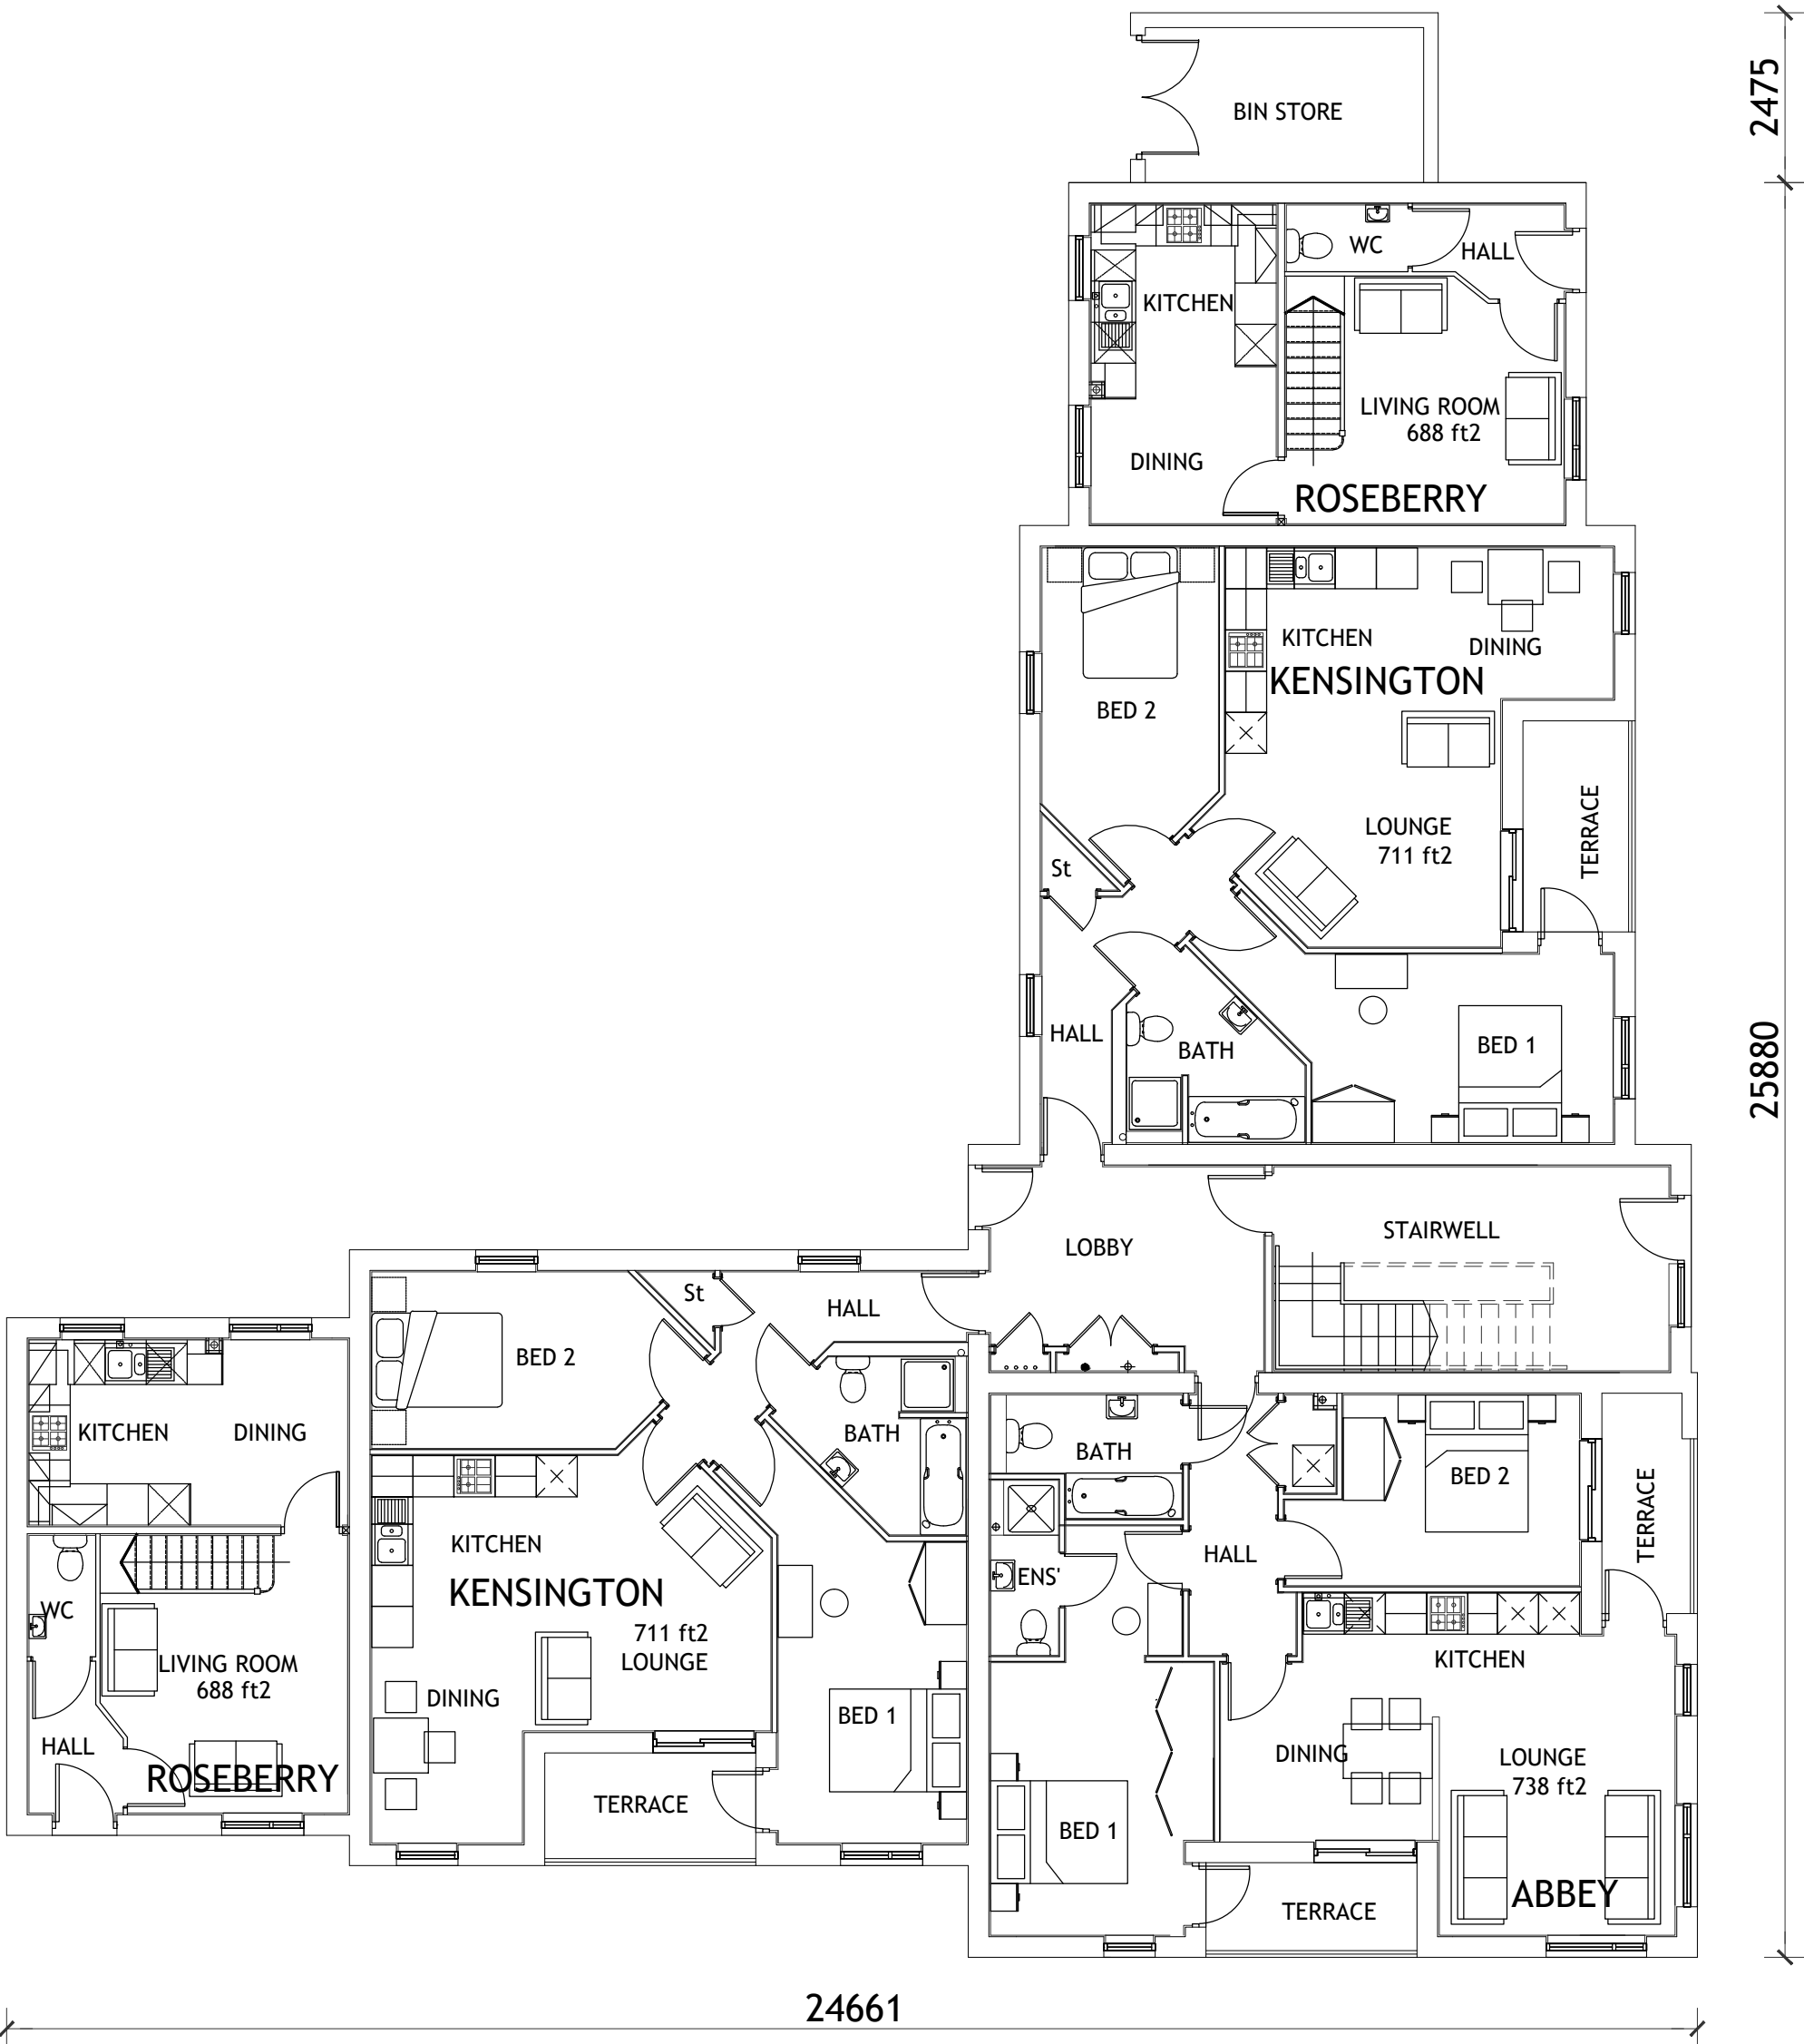

GROUND FLOOR PLAN (PLOTS 1-9)
ABBAY/KENSINGTON/ROSEBERRY

A	Drawing updated to reflect revised block configuration		CM	14/11/2023									
REV	DESCRIPTION		DRN	CHD	DATE								
☒	PRELIMINARY		☐	INFORMATION		☐	TENDER						
☐	CONSTRUCTION		☐	AS BUILT									
SCALE								1:100 @ A2		DATE		NOV 2022	
DRAWN								JPG		CHK		CM	
DRAWING NO.								17194 150		REV		A	
TITLE				FORMER EAST LANCs PAPERMILL RADCLIFFE, BURY									
DETAILS				APARTMENTS PLOTS 1-9 GROUND FLOOR PLAN									

 **Woods Hardwick**
Architecture | Engineering | Planning | Surveying

BEDFORD : HEAD OFFICE
15-17 Goldington Road
Bedford MK40 3NH
T: +44 (0) 1234 268862

BIRMINGHAM
Fort Dunlop, Fort Parkway
Birmingham B24 9FE
T: +44 (0) 121 6297784


ONLINE: mail@woodshardwick.com | woodshardwick.com

PLEASE CONSIDER THE ENVIRONMENT BEFORE PRINTING THIS DRAWING



NOTES

1.
- Contractors must check all dimensions on site. Only figured dimensions are to be worked from. Discrepancies must be reported to the Architect or Engineer before proceeding.
© This drawing is copyright.
2.
- Direct scaling off the drawing is permissible for planning purposes only.

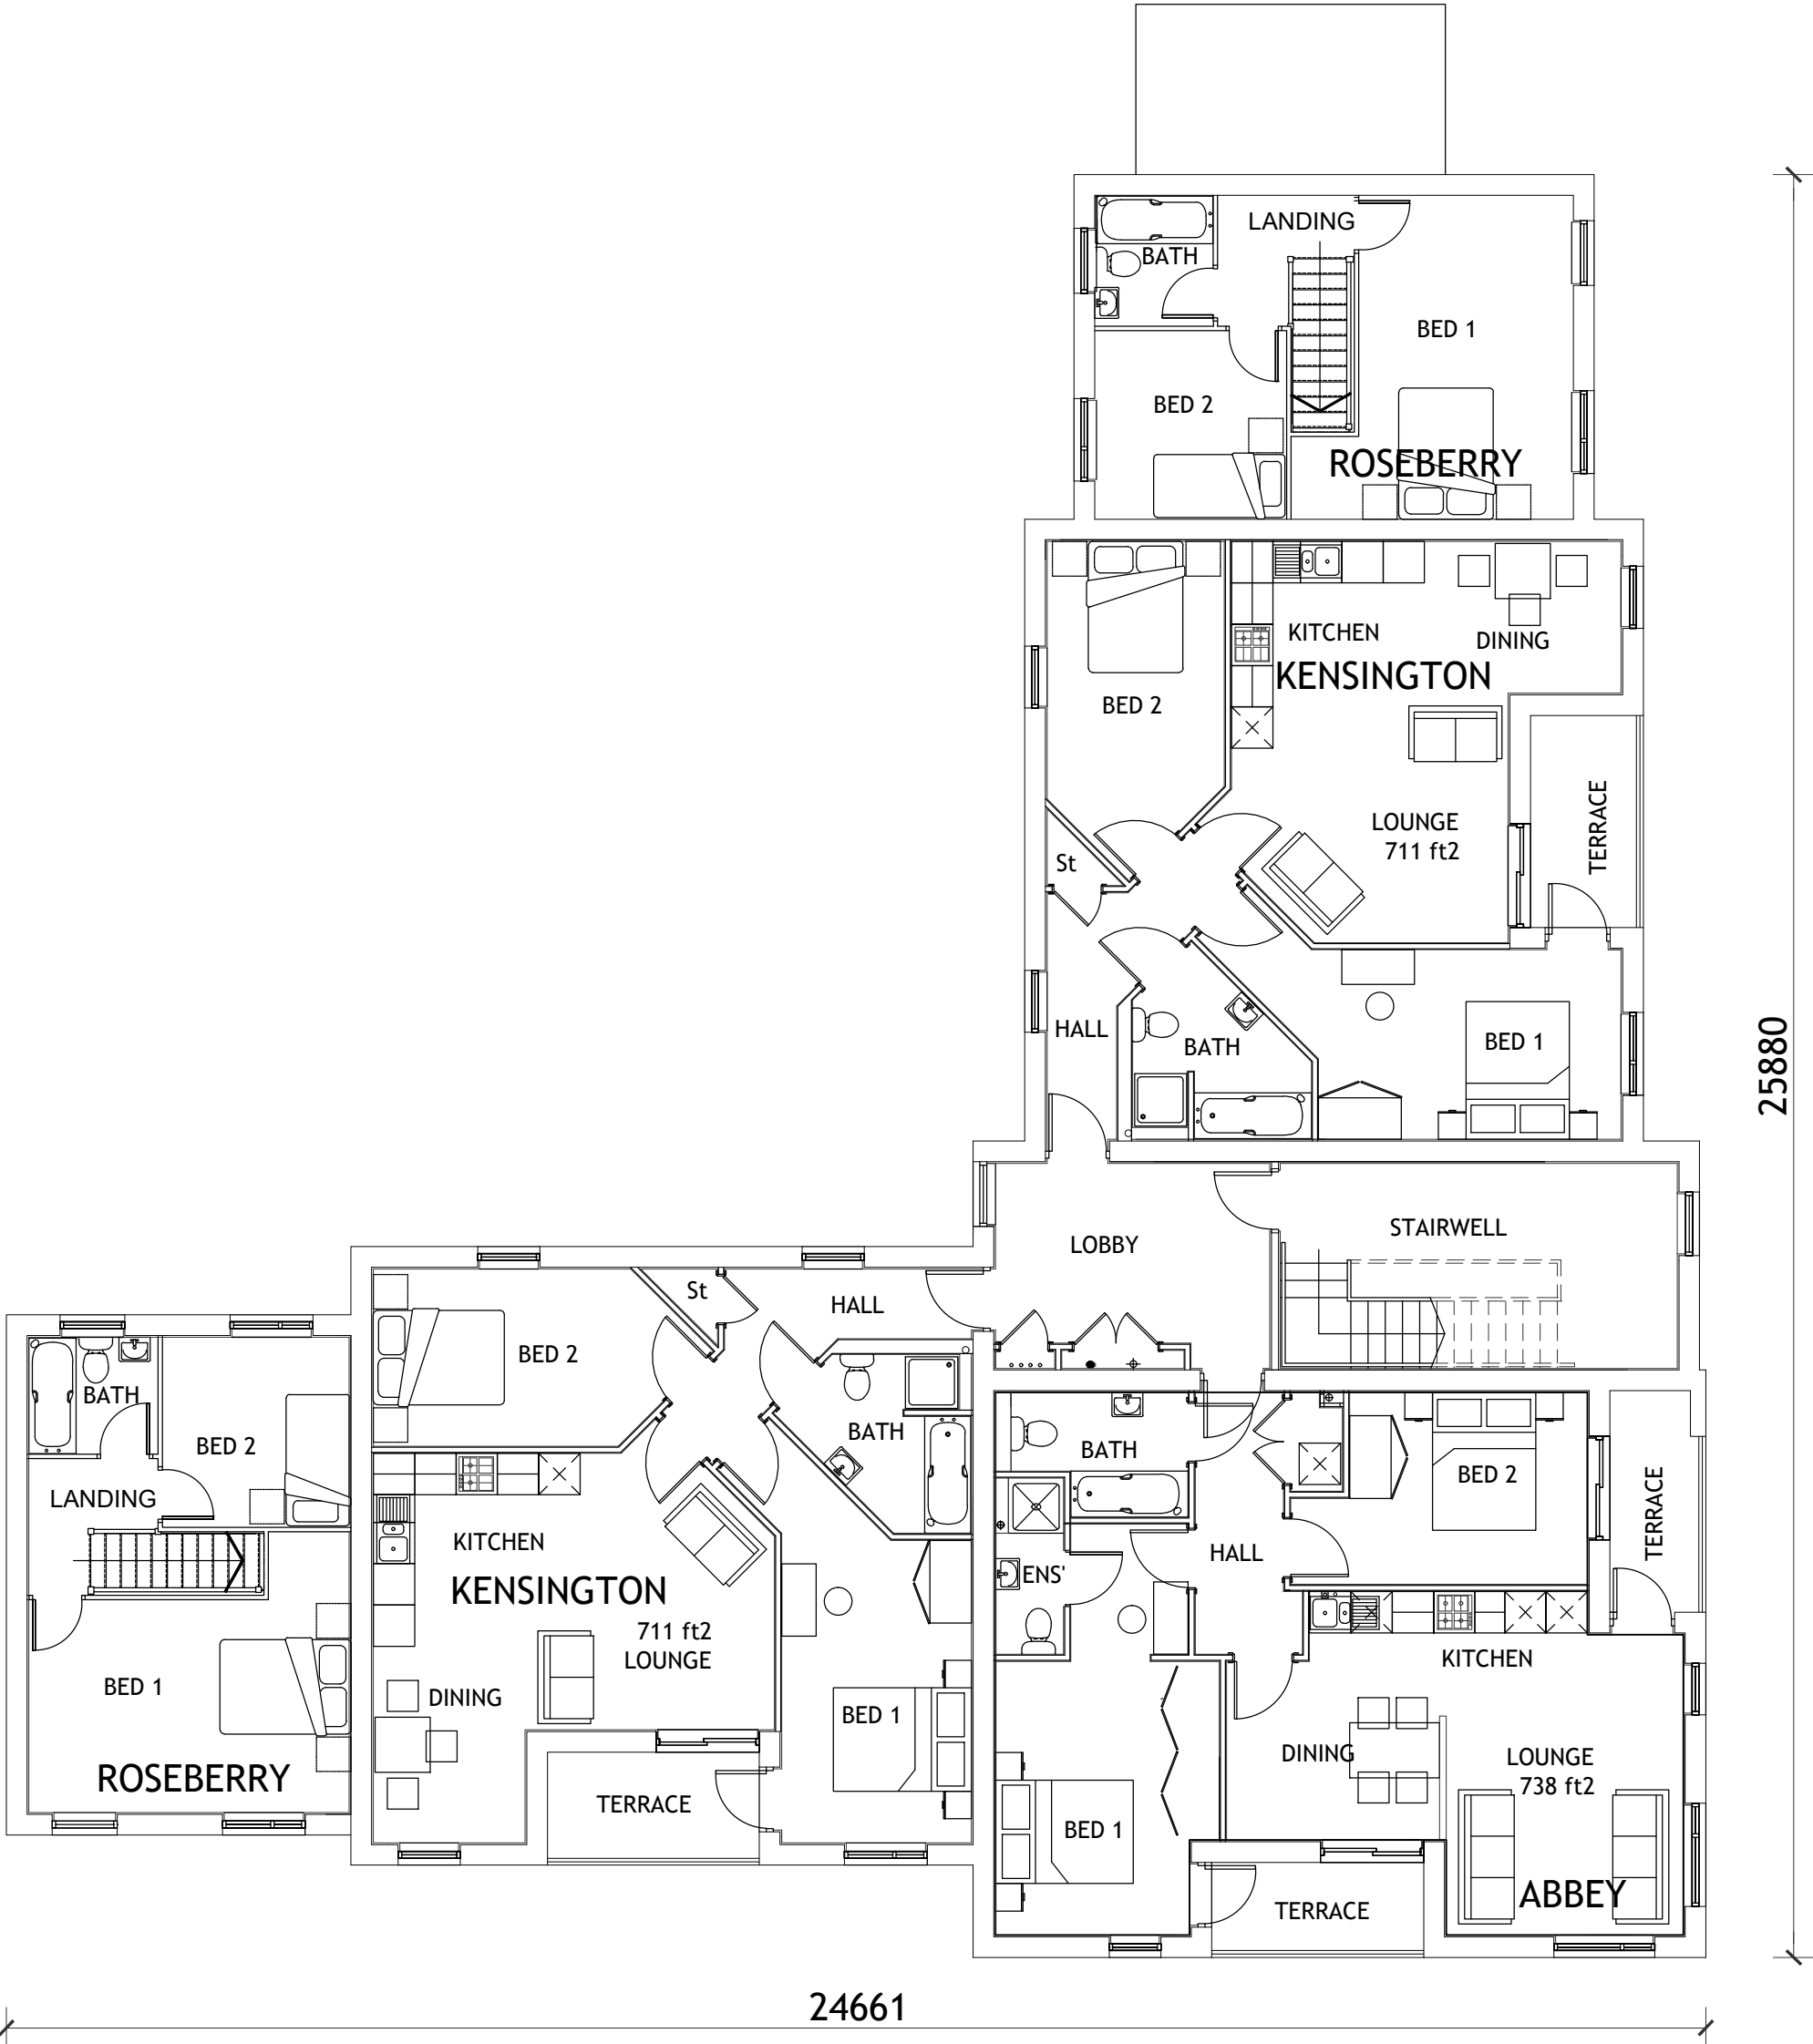

FIRST FLOOR PLAN (PLOTS 1-9)
 ABBEY/KENSINGTON/ROSEBERRY

A	Drawing updated to reflect revised block configuration		CM	14/11/2023								
REV	DESCRIPTION		DRN	CHD	DATE							
☒	PRELIMINARY		☐	INFORMATION		☐	TENDER					
☐	CONSTRUCTION		☐	AS BUILT								
SCALE							1:100 @ A2		DATE		NOV 2022	
DRAWN							JPG		CHK		CM	
DRAWING NO.							17194 151		REV		A	
TITLE							FORMER EAST LANCs PAPERMILL RADCLIFFE, BURY					
DETAILS							APARTMENTS PLOTS 1-9 FIRST FLOOR PLAN					


Woods Hardwick
 Architecture | Engineering | Planning | Surveying

BEDFORD : HEAD OFFICE
 15-17 Goldington Road
 Bedford MK40 3NH
 T: +44 (0) 1234 268862


BIRMINGHAM
 Fort Dunlop, Fort Parkway
 Birmingham B24 9FE
 T: +44 (0) 121 6297784

ONLINE: mail@woodshardwick.com | woodshardwick.com





SECOND FLOOR PLAN (PLOTS 1-9)
ABBEY/KENSINGTON/ROSEBERRY

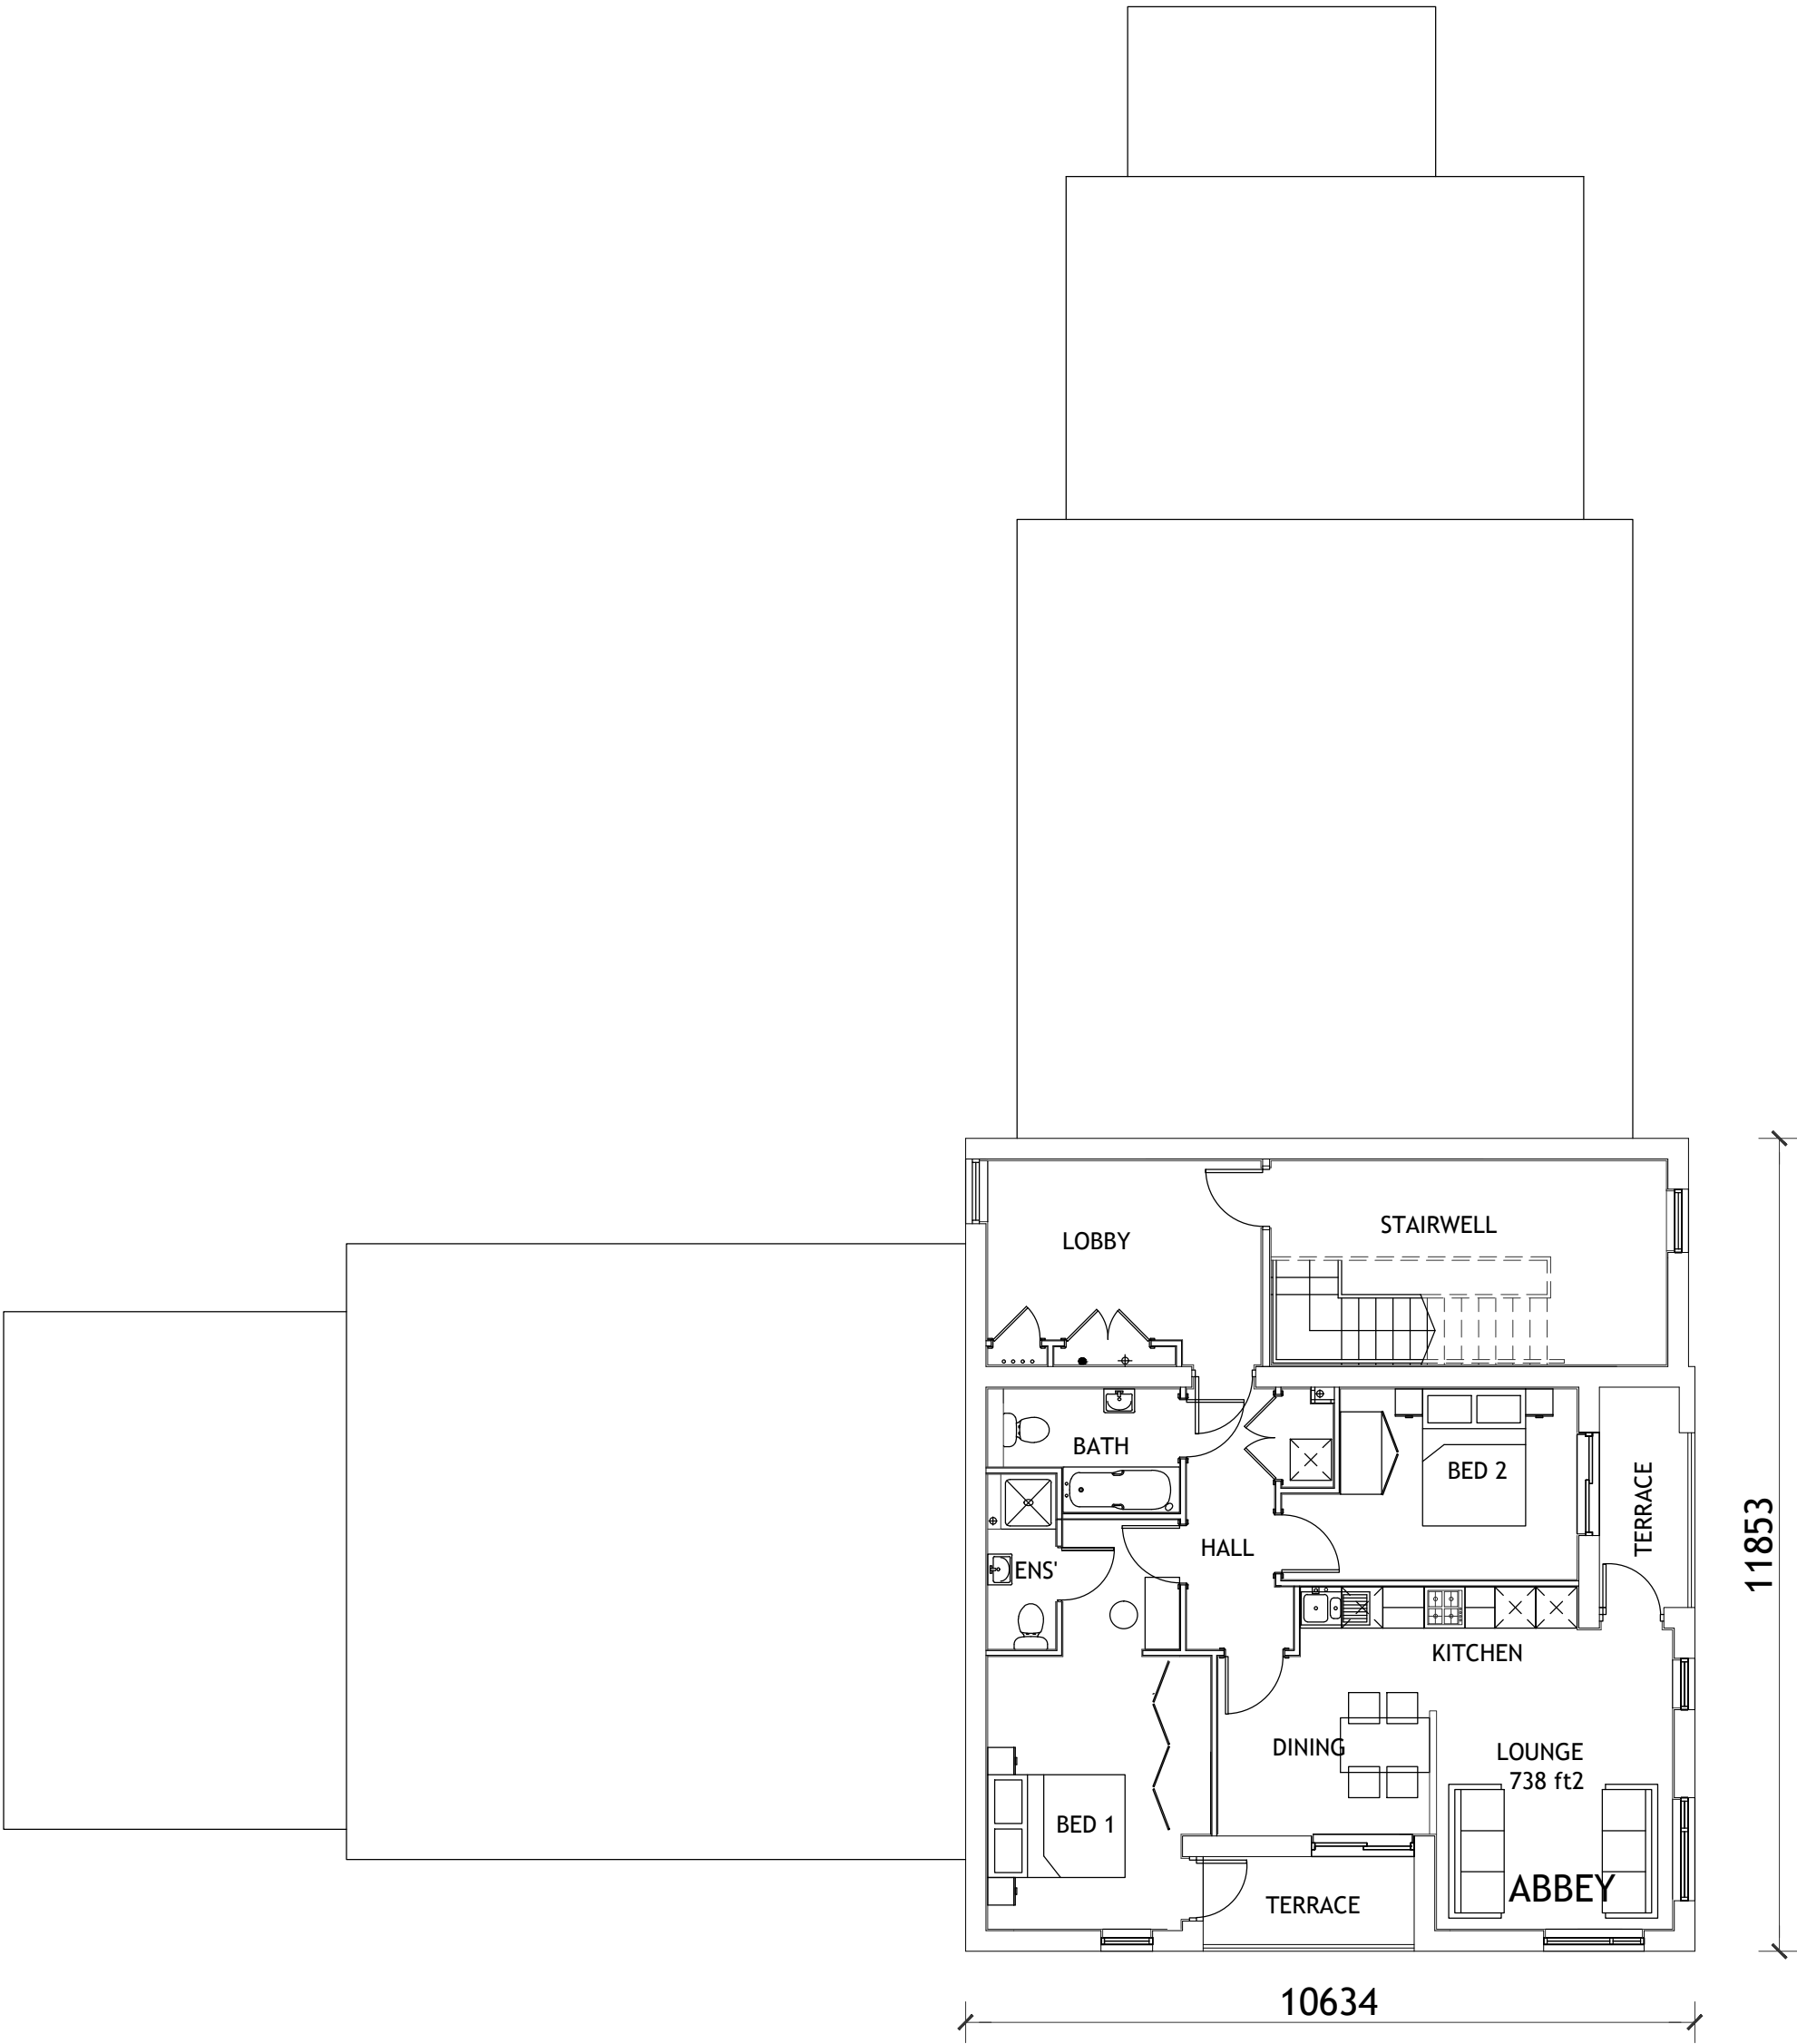

- NOTES**
- Contractors must check all dimensions on site. Only figured dimensions are to be worked from. Discrepancies must be reported to the Architect or Engineer before proceeding.
© This drawing is copyright.
 - Direct scaling off the drawing is permissible for planning purposes only.

A	Drawing updated to reflect revised block configuration		CM	14/11/2023				
REV	DESCRIPTION		DRN	CHD	DATE			
☒	PRELIMINARY		☐	INFORMATION		☐	TENDER	
☐	CONSTRUCTION		☐	AS BUILT				
SCALE		1:100 @ A2		DATE		NOV 2022		
DRAWN		JPG		CHK		CM		
DRAWING NO.		17194 152		REV		A		
TITLE		FORMER EAST LANCs PAPERMILL RADCLIFFE, BURY						
DETAILS		APARTMENTS PLOTS 1-9 SECOND FLOOR PLAN						

 **Woods Hardwick**
Architecture | Engineering | Planning | Surveying

BEDFORD : HEAD OFFICE
15-17 Goldington Road
Bedford MK40 3NH
T: +44 (0) 1234 268862

BIRMINGHAM
Fort Dunlop, Fort Parkway
Birmingham B24 9FE
T: +44 (0) 121 6297784

ONLINE: mail@woodshardwick.com | woodshardwick.com



FRONT ELEVATION
(PLOTS 1-9)

ABBEY

KENSINGTON

ROSEBERRY

BINS



ROSEBERRY
SIDE ELEVATION
(PLOTS 1-9)

KENSINGTON

ABBEY

NOTES

1.
- Contractors must check all dimensions on site. Only figured dimensions are to be worked from. Discrepancies must be reported to the Architect or Engineer before proceeding.
© This drawing is copyright.
2.
- Direct scaling off the drawing is permissible for planning purposes only.

A	Drawing updated to reflect revised block configuration			CM	14/11/2023	
REV	DESCRIPTION			DRN	CHD	DATE
☒ PRELIMINARY	☐ INFORMATION			☐ TENDER		
☐ CONSTRUCTION	☐ AS BUILT					
SCALE	1:100 @ A2			DATE	NOV 2022	
DRAWN	JPG			CHK	CM	
DRAWING NO.	17194 153			REV	A	
TITLE	FORMER EAST LANCs PAPERMILL RADCLIFFE, BURY					
DETAILS	APARTMENTS PLOTS 1-9 ELEVATIONS (1 OF 2)					

 **Woods Hardwick**

Architecture | Engineering | Planning | Surveying

BEDFORD : HEAD OFFICE
15-17 Goldington Road
Bedford MK40 3NH
T: +44 (0) 1234 268862

BIRMINGHAM
Fort Dunlop, Fort Parkway
Birmingham B24 9FE
T: +44 (0) 121 6297784

ONLINE: mail@woodshardwick.com | woodshardwick.com



NOTES

1.

Contractors must check all dimensions on site. Only figured dimensions are to be worked from. Discrepancies must be reported to the Architect or Engineer before proceeding.
© This drawing is copyright.
2.

Direct scaling off the drawing is permissible for planning purposes only.



A	Drawing updated to reflect revised block configuration		CM	14/11/2023				
REV	DESCRIPTION		DRN	CHD	DATE			
☒	PRELIMINARY		☐	INFORMATION		☐	TENDER	
☐	CONSTRUCTION		☐	AS BUILT				
SCALE		1:100 @ A2		DATE		NOV 2022		
DRAWN		JPG		CHK		CM		
DRAWING NO.		17194 154		REV		A		
TITLE		FORMER EAST LANCs PAPERMILL RADCLIFFE, BURY						
DETAILS		APARTMENTS PLOTS 1-9 ELEVATIONS (2 OF 2)						

 **Woods Hardwick**
Architecture | Engineering | Planning | Surveying

BEDFORD : HEAD OFFICE
15-17 Goldington Road
Bedford MK40 3NH
T: +44 (0) 1234 268862


BIRMINGHAM
Fort Dunlop, Fort Parkway
Birmingham B24 9FE
T: +44 (0) 121 6297784

ONLINE: mail@woodshardwick.com | woodshardwick.com



NOTES

1.
- Contractors must check all dimensions on site. Only figured dimensions are to be worked from. Discrepancies must be reported to the Architect or Engineer before proceeding.
© This drawing is copyright.
2.
- Direct scaling off the drawing is permissible for planning purposes only.

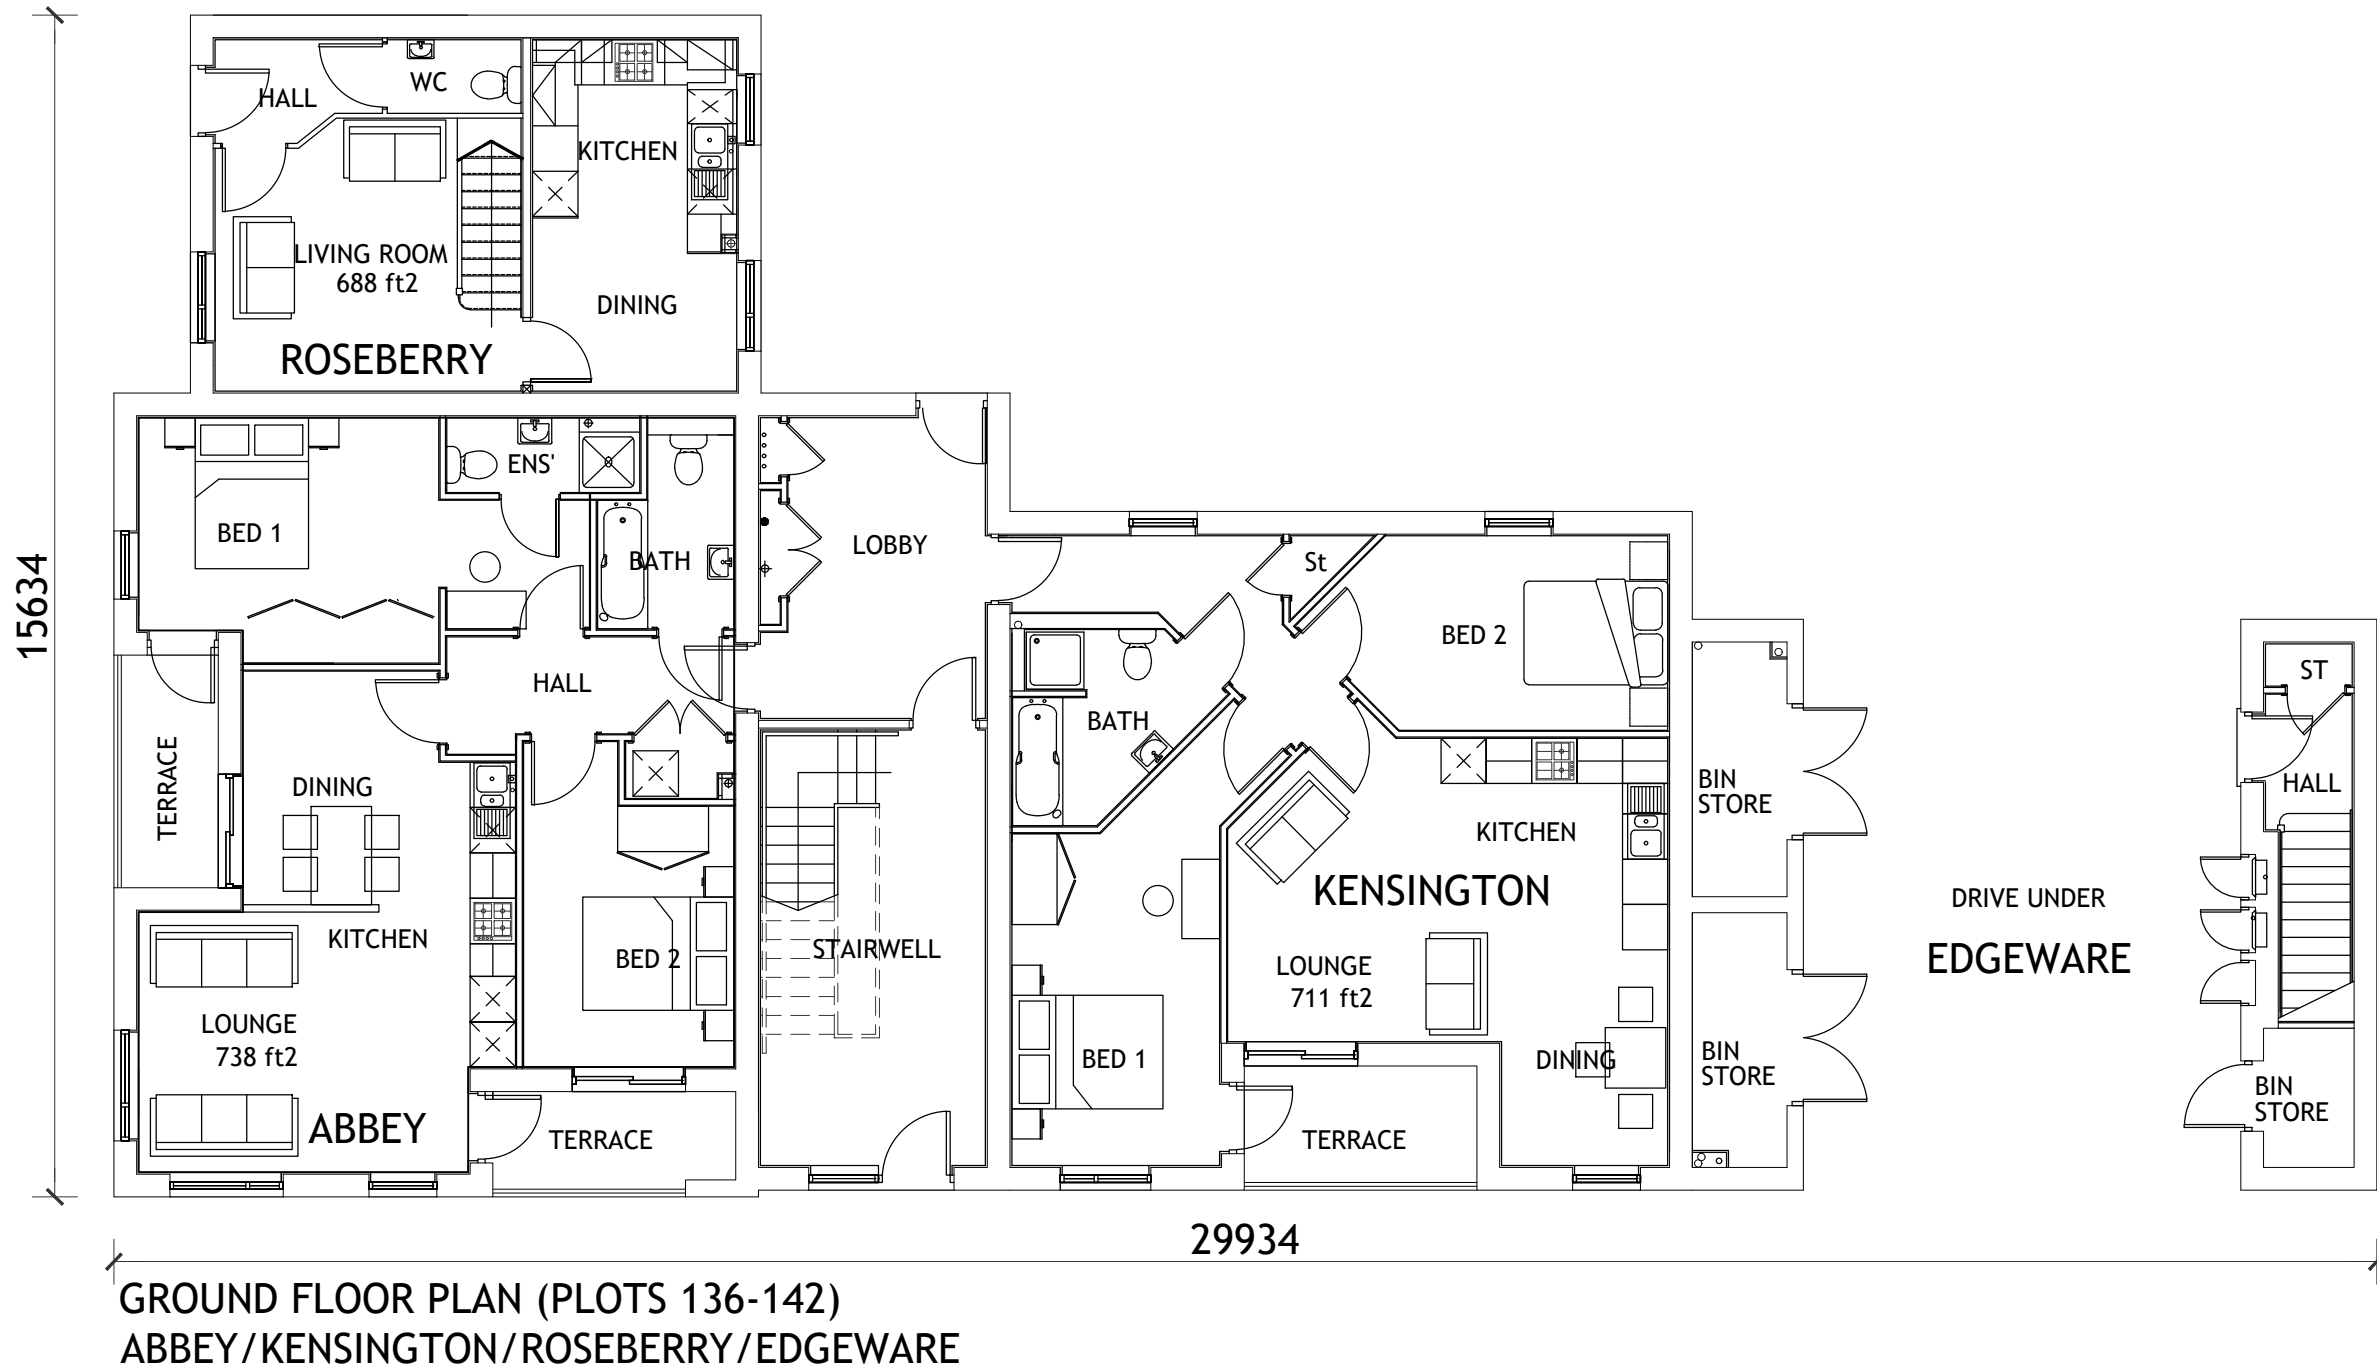

A Plot numbers updated				CM	15/11/2023
REV	DESCRIPTION			DRN	CHD DATE
☒ PRELIMINARY	☐ INFORMATION			☐ TENDER	
☐ CONSTRUCTION	☐ AS BUILT				
SCALE	1:100 @ A2		DATE	NOV 2022	
DRAWN	JPG		CHK	CM	
DRAWING NO.	17194 155		REV	A	
TITLE	FORMER EAST LANCs PAPERMILL RADCLIFFE, BURY				
DETAILS	APARTMENTS PLOTS 136-142 GROUND FLOOR PLAN				


 **Woods Hardwick**
Architecture | Engineering | Planning | Surveying

BEDFORD : HEAD OFFICE
15-17 Goldington Road
Bedford MK40 3NH
T: +44 (0) 1234 268862

BIRMINGHAM
Fort Dunlop, Fort Parkway
Birmingham B24 9FE
T: +44 (0) 121 6297784

ONLINE: mail@woodshardwick.com | woodshardwick.com



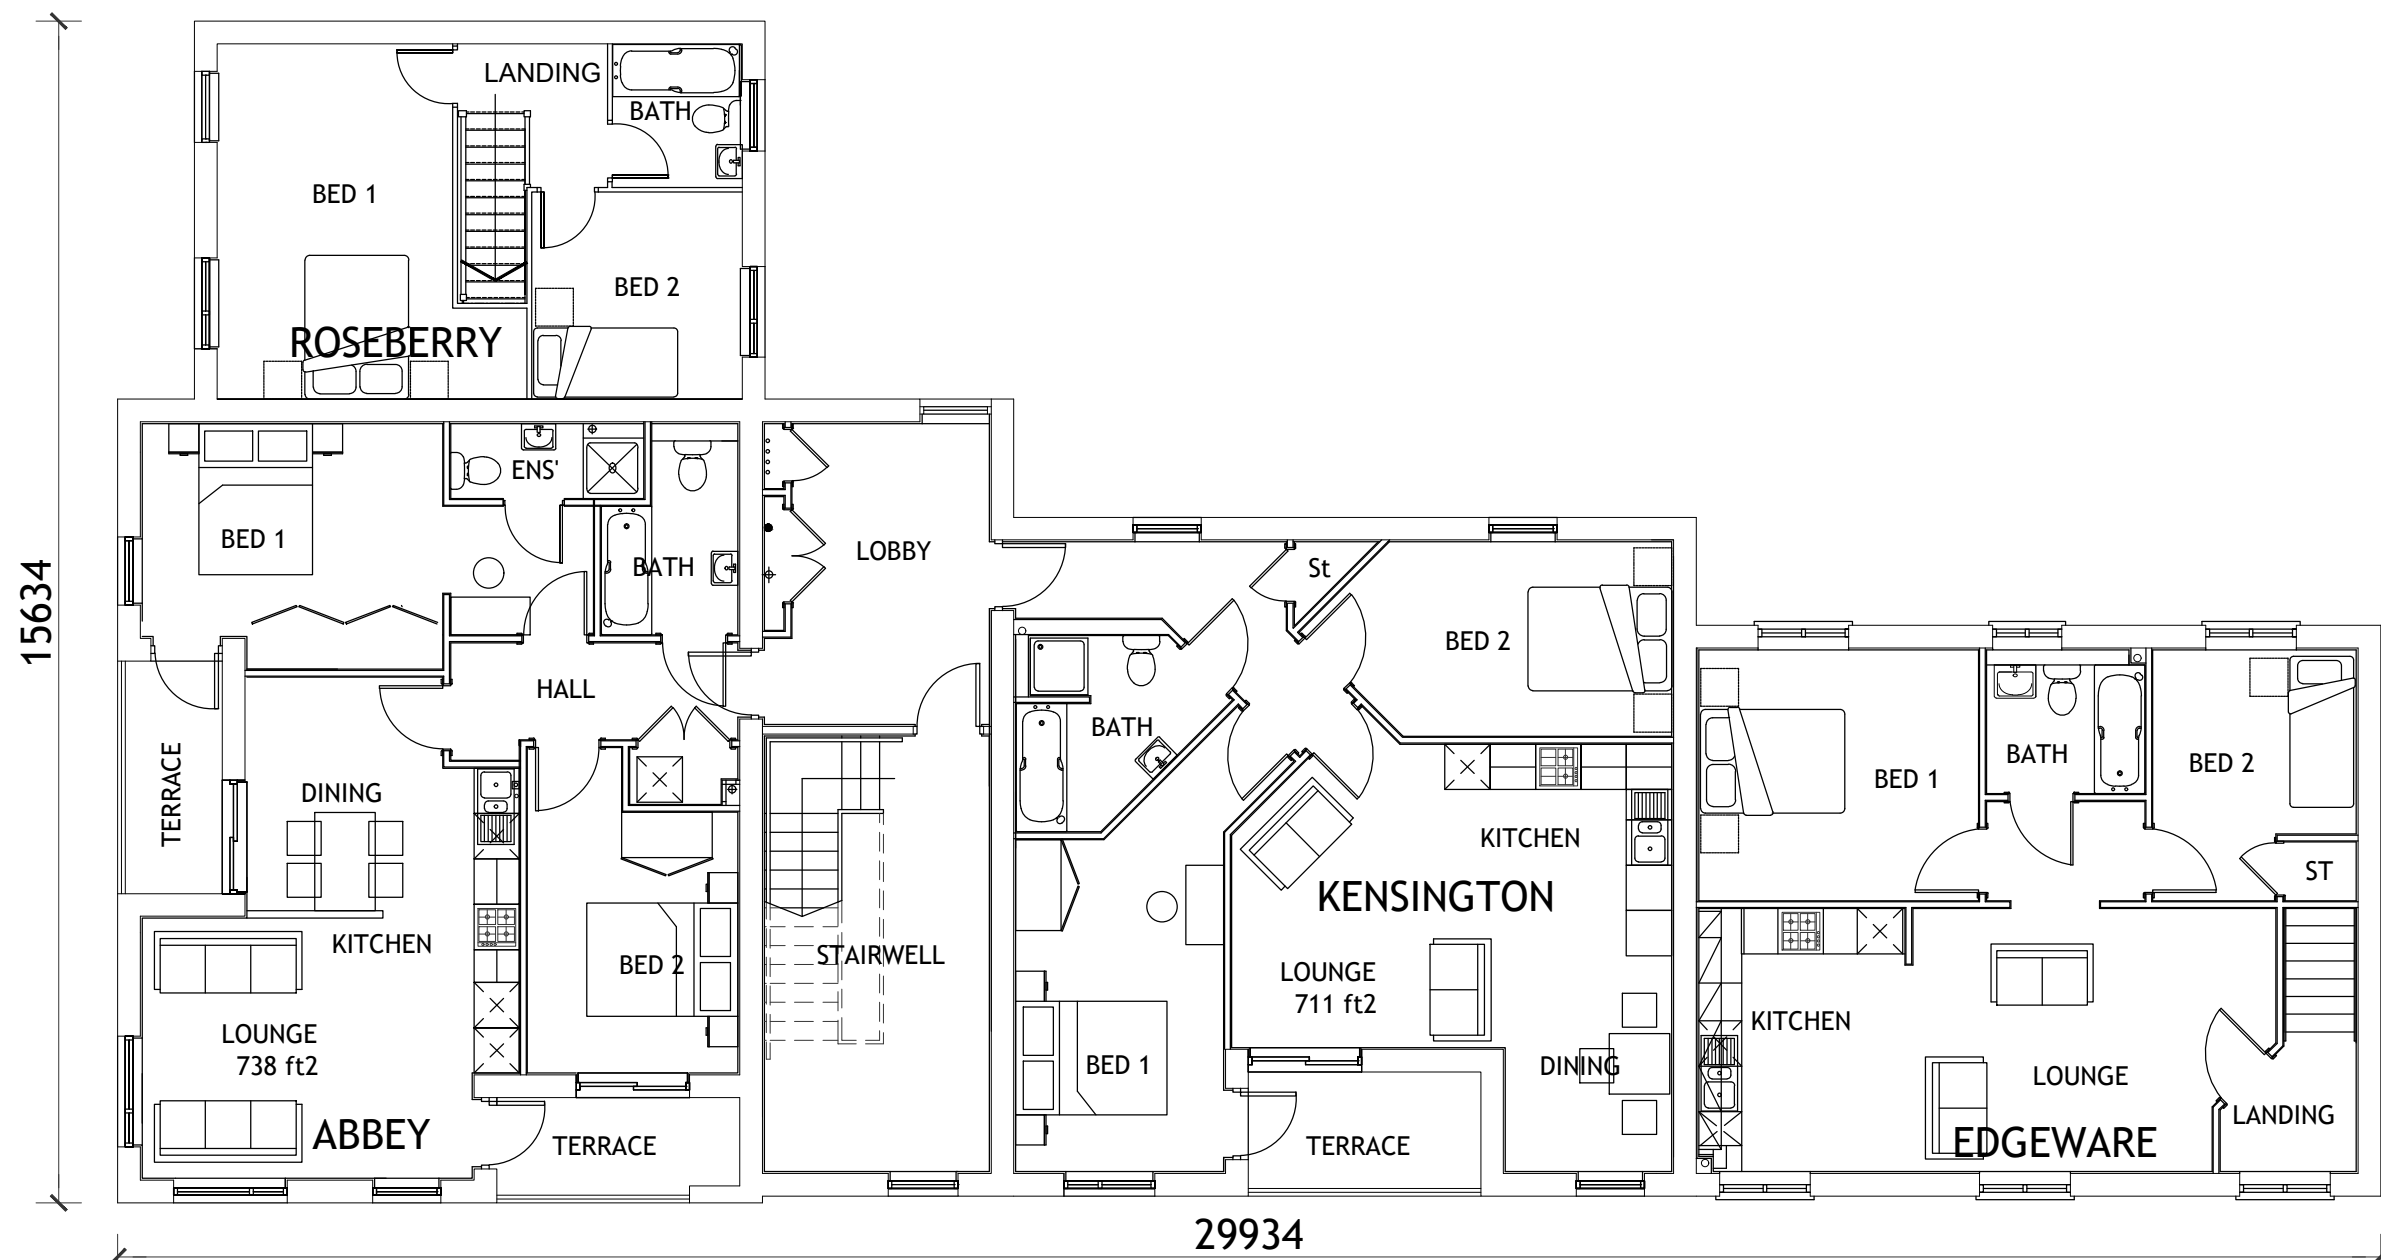

FIRST FLOOR PLAN (PLOTS 136-142)
ABBEY/KENSINGTON/ROSEBERRY/EDGEWARE

- NOTES
- Contractors must check all dimensions on site. Only figured dimensions are to be worked from. Discrepancies must be reported to the Architect or Engineer before proceeding. © This drawing is copyright.
 - Direct scaling off the drawing is permissible for planning purposes only.


A	Plot numbers updated			CM	15/11/2023	
REV	DESCRIPTION			DRN	CHD	DATE
☒	PRELIMINARY		☐ INFORMATION	☐ TENDER		
☐	CONSTRUCTION		☐ AS BUILT			
SCALE	1:100 @ A2			DATE	NOV 2022	
DRAWN	JPG			CHK	CM	
DRAWING NO.	17194 156			REV	A	
TITLE	FORMER EAST LANCs PAPERMILL RADCLIFFE, BURY					
DETAILS	APARTMENTS PLOTS 136-142 FIRST FLOOR PLAN					

 **Woods Hardwick**
Architecture | Engineering | Planning | Surveying

BEDFORD : HEAD OFFICE
15-17 Goldington Road
Bedford MK40 3NH
T: +44 (0) 1234 268862

BIRMINGHAM
Fort Dunlop, Fort Parkway
Birmingham B24 9FE
T: +44 (0) 121 6297784

ONLINE: mail@woodshardwick.com | woodshardwick.com

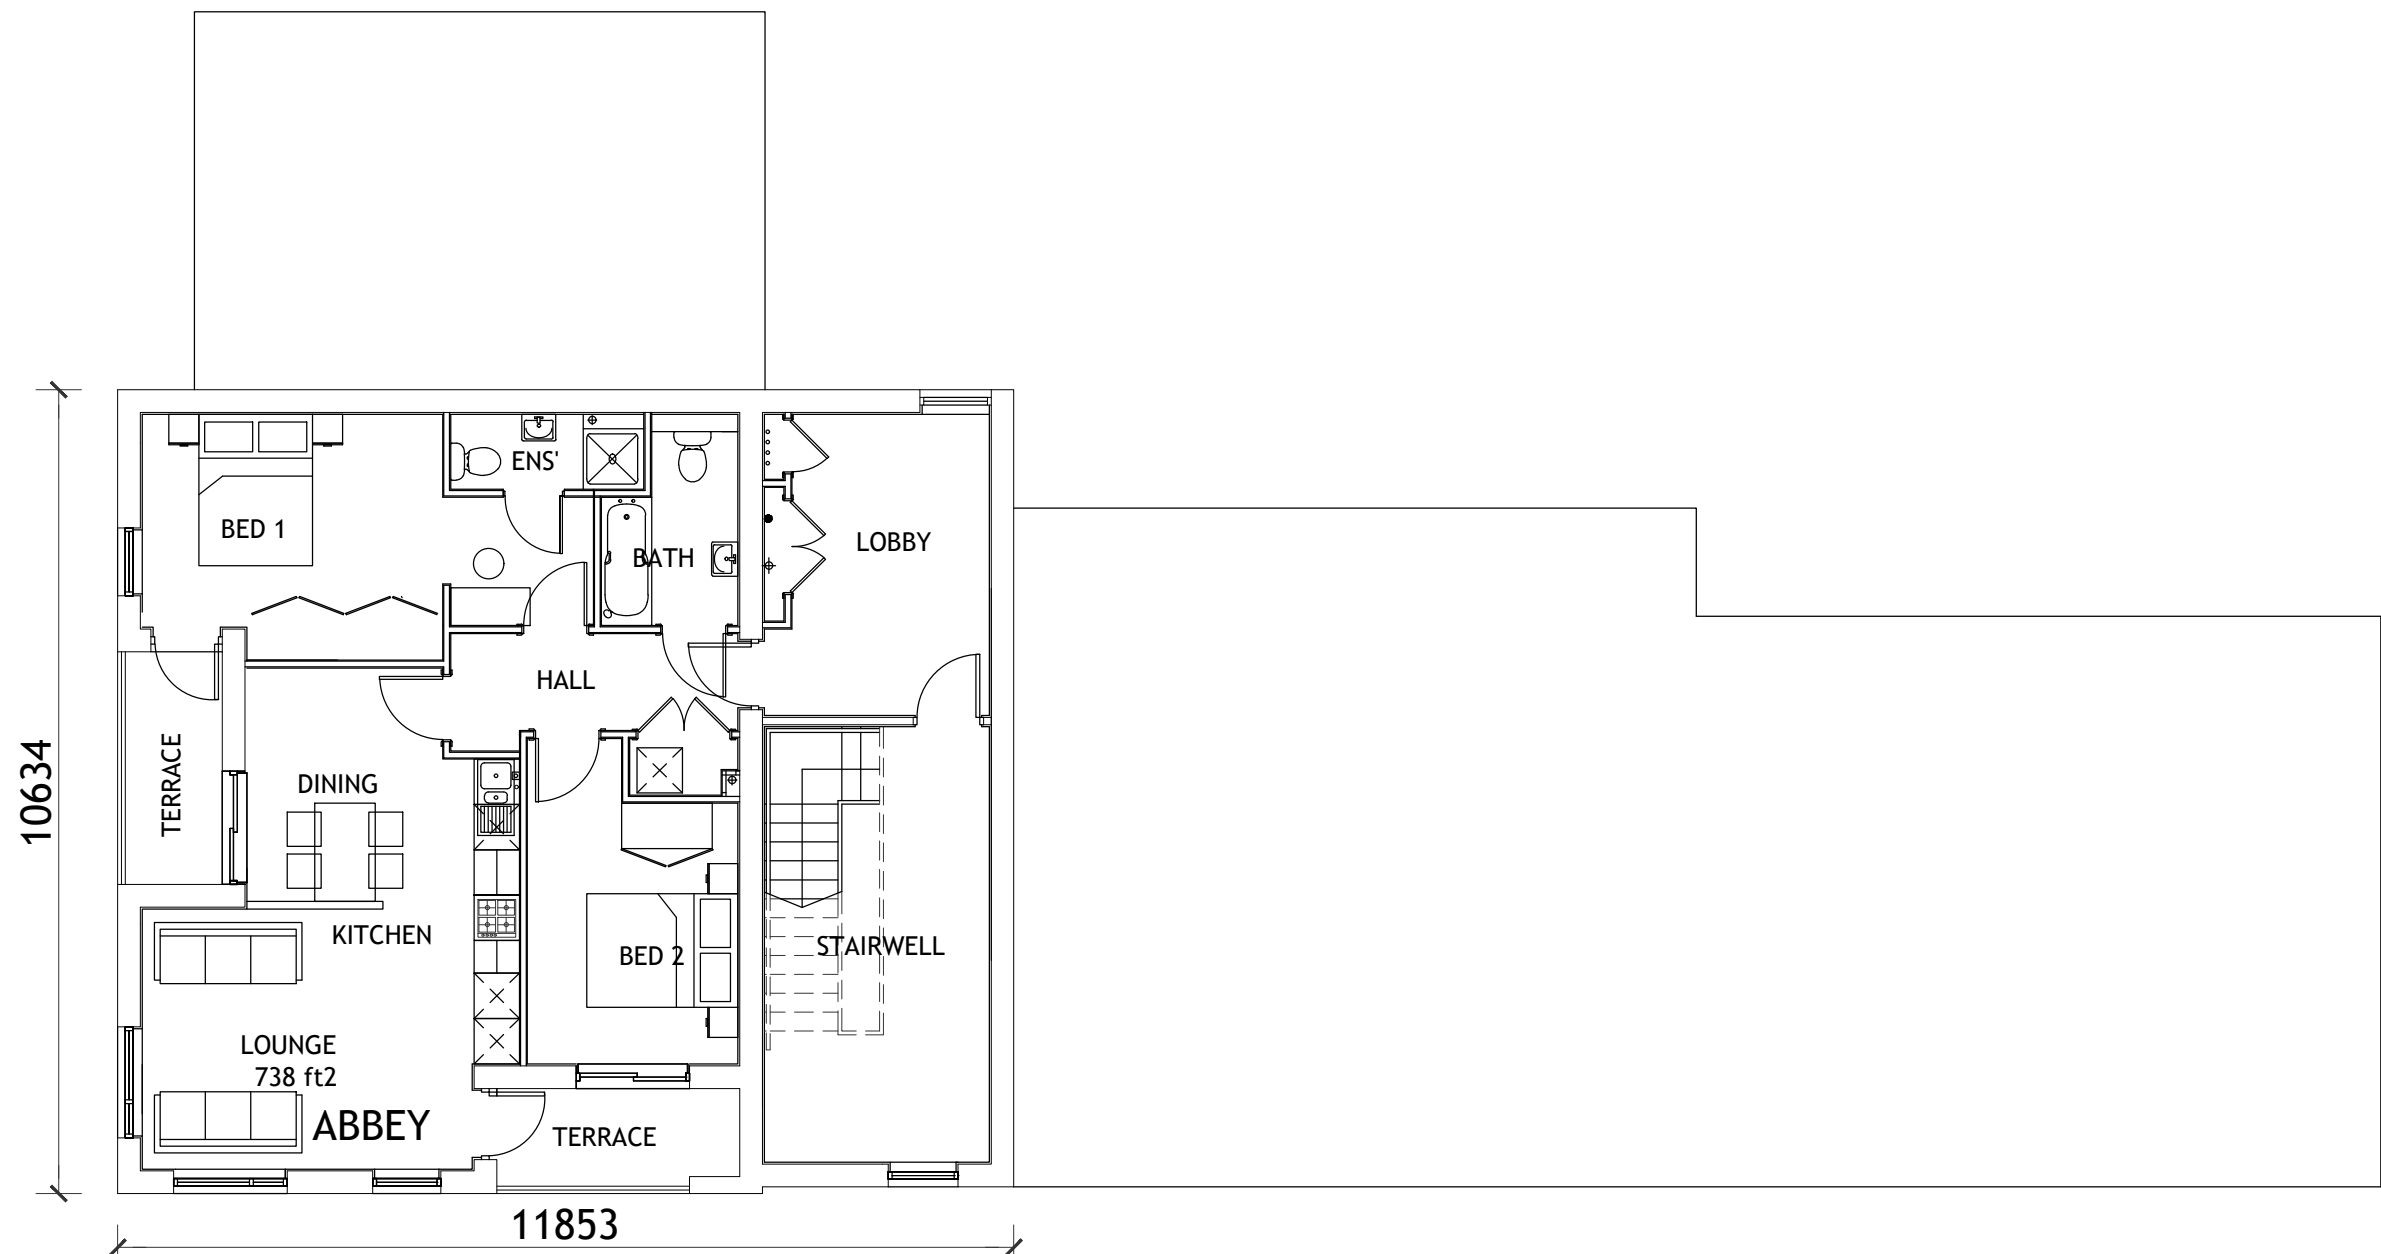

SECOND FLOOR PLAN (PLOTS 136-142)
ABBHEY/KENSINGTON/ROSEBERRY/EDGEWARE



- NOTES
- Contractors must check all dimensions on site. Only figured dimensions are to be worked from. Discrepancies must be reported to the Architect or Engineer before proceeding.
© This drawing is copyright.
 - Direct scaling off the drawing is permissible for planning purposes only.

A	Plot numbers updated			CM	15/11/2023	
REV	DESCRIPTION			DRN	CHD	DATE
☒	PRELIMINARY		☐ INFORMATION	☐ TENDER		
☐	CONSTRUCTION		☐ AS BUILT			
SCALE	1:100 @ A2		DATE	NOV 2022		
DRAWN	JPG		CHK	CM		
DRAWING NO.	17194 157		REV	A		
TITLE	FORMER EAST LANC'S PAPERMILL RADCLIFFE, BURY					
DETAILS	APARTMENTS PLOTS 136-142 SECOND FLOOR PLAN					

 **Woods Hardwick**
Architecture | Engineering | Planning | Surveying

BEDFORD : HEAD OFFICE
15-17 Goldington Road
Bedford MK40 3NH
T: +44 (0) 1234 268862

BIRMINGHAM
Fort Dunlop, Fort Parkway
Birmingham B24 9FE
T: +44 (0) 121 6297784

ONLINE: mail@woodshardwick.com | woodshardwick.com



ABBHEY
FRONT ELEVATION
(PLOTS 136-142)

KENSINGTON

EDGEWARE



ROSEBERRY
SIDE ELEVATION
(PLOTS 136-142)

ABBHEY



NOTES

- Contractors must check all dimensions on site. Only figured dimensions are to be worked from. Discrepancies must be reported to the Architect or Engineer before proceeding.
© This drawing is copyright.
- Direct scaling off the drawing is permissible for planning purposes only.

A Plot numbers updated		CM	15/11/2023
REV	DESCRIPTION	DRN	CHD DATE
■	PRELIMINARY	□	INFORMATION
□	CONSTRUCTION	□	AS BUILT
□		□	TENDER
SCALE 1:100 @ A2		DATE	NOV 2022
DRAWN	JPG	CHK	CM
DRAWING NO.	17194 158	REV	A
TITLE	FORMER EAST LANCS PAPERMILL RADCLIFFE, BURY		
DETAILS	APARTMENTS PLOTS 136-142 ELEVATIONS (1 OF 2)		


 **Woods Hardwick**
Architecture | Engineering | Planning | Surveying

BEDFORD : HEAD OFFICE 15-17 Goldington Road Bedford MK40 3NH T: +44 (0) 1234 268862	BIRMINGHAM Fort Dunlop, Fort Parkway Birmingham B24 9FE T: +44 (0) 121 6297784
ONLINE: mail@woodshardwick.com woodshardwick.com	

PLEASE CONSIDER THE ENVIRONMENT BEFORE PRINTING THIS DRAWING

NOTES

1.
- Contractors must check all dimensions on site. Only figured dimensions are to be worked from. Discrepancies must be reported to the Architect or Engineer before proceeding.
© This drawing is copyright.
2.
- Direct scaling off the drawing is permissible for planning purposes only.

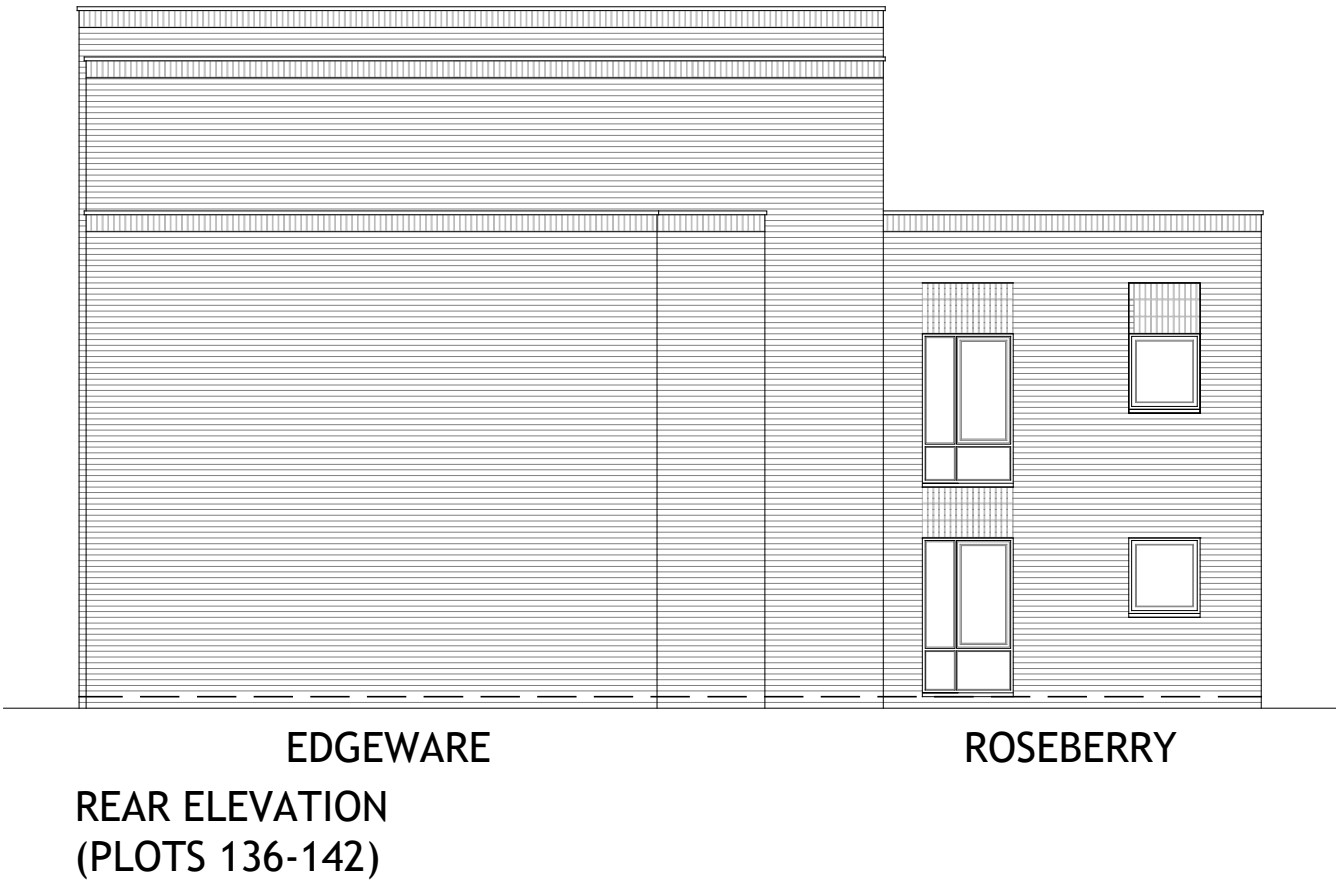


A	Plot numbers updated		CM	15/11/2023						
REV	DESCRIPTION		DRN	CHD	DATE					
☒	PRELIMINARY		☐	INFORMATION		☐	TENDER			
☐	CONSTRUCTION		☐	AS BUILT						
SCALE								1:100 @ A2	DATE	NOV 2022
DRAWN								JPG	CHK	CM
DRAWING NO.								17194 159	REV	A
TITLE								FORMER EAST LANCS PAPERMILL RADCLIFFE, BURY		
DETAILS								APARTMENTS PLOTS 136-142 ELEVATIONS (2 OF 2)		

 **Woods Hardwick**
Architecture | Engineering | Planning | Surveying

BEDFORD : HEAD OFFICE
15-17 Goldington Road
Bedford MK40 3NH
T: +44 (0) 1234 268862

BIRMINGHAM
Fort Dunlop, Fort Parkway
Birmingham B24 9FE
T: +44 (0) 121 6297784

ONLINE: mail@woodshardwick.com | woodshardwick.com

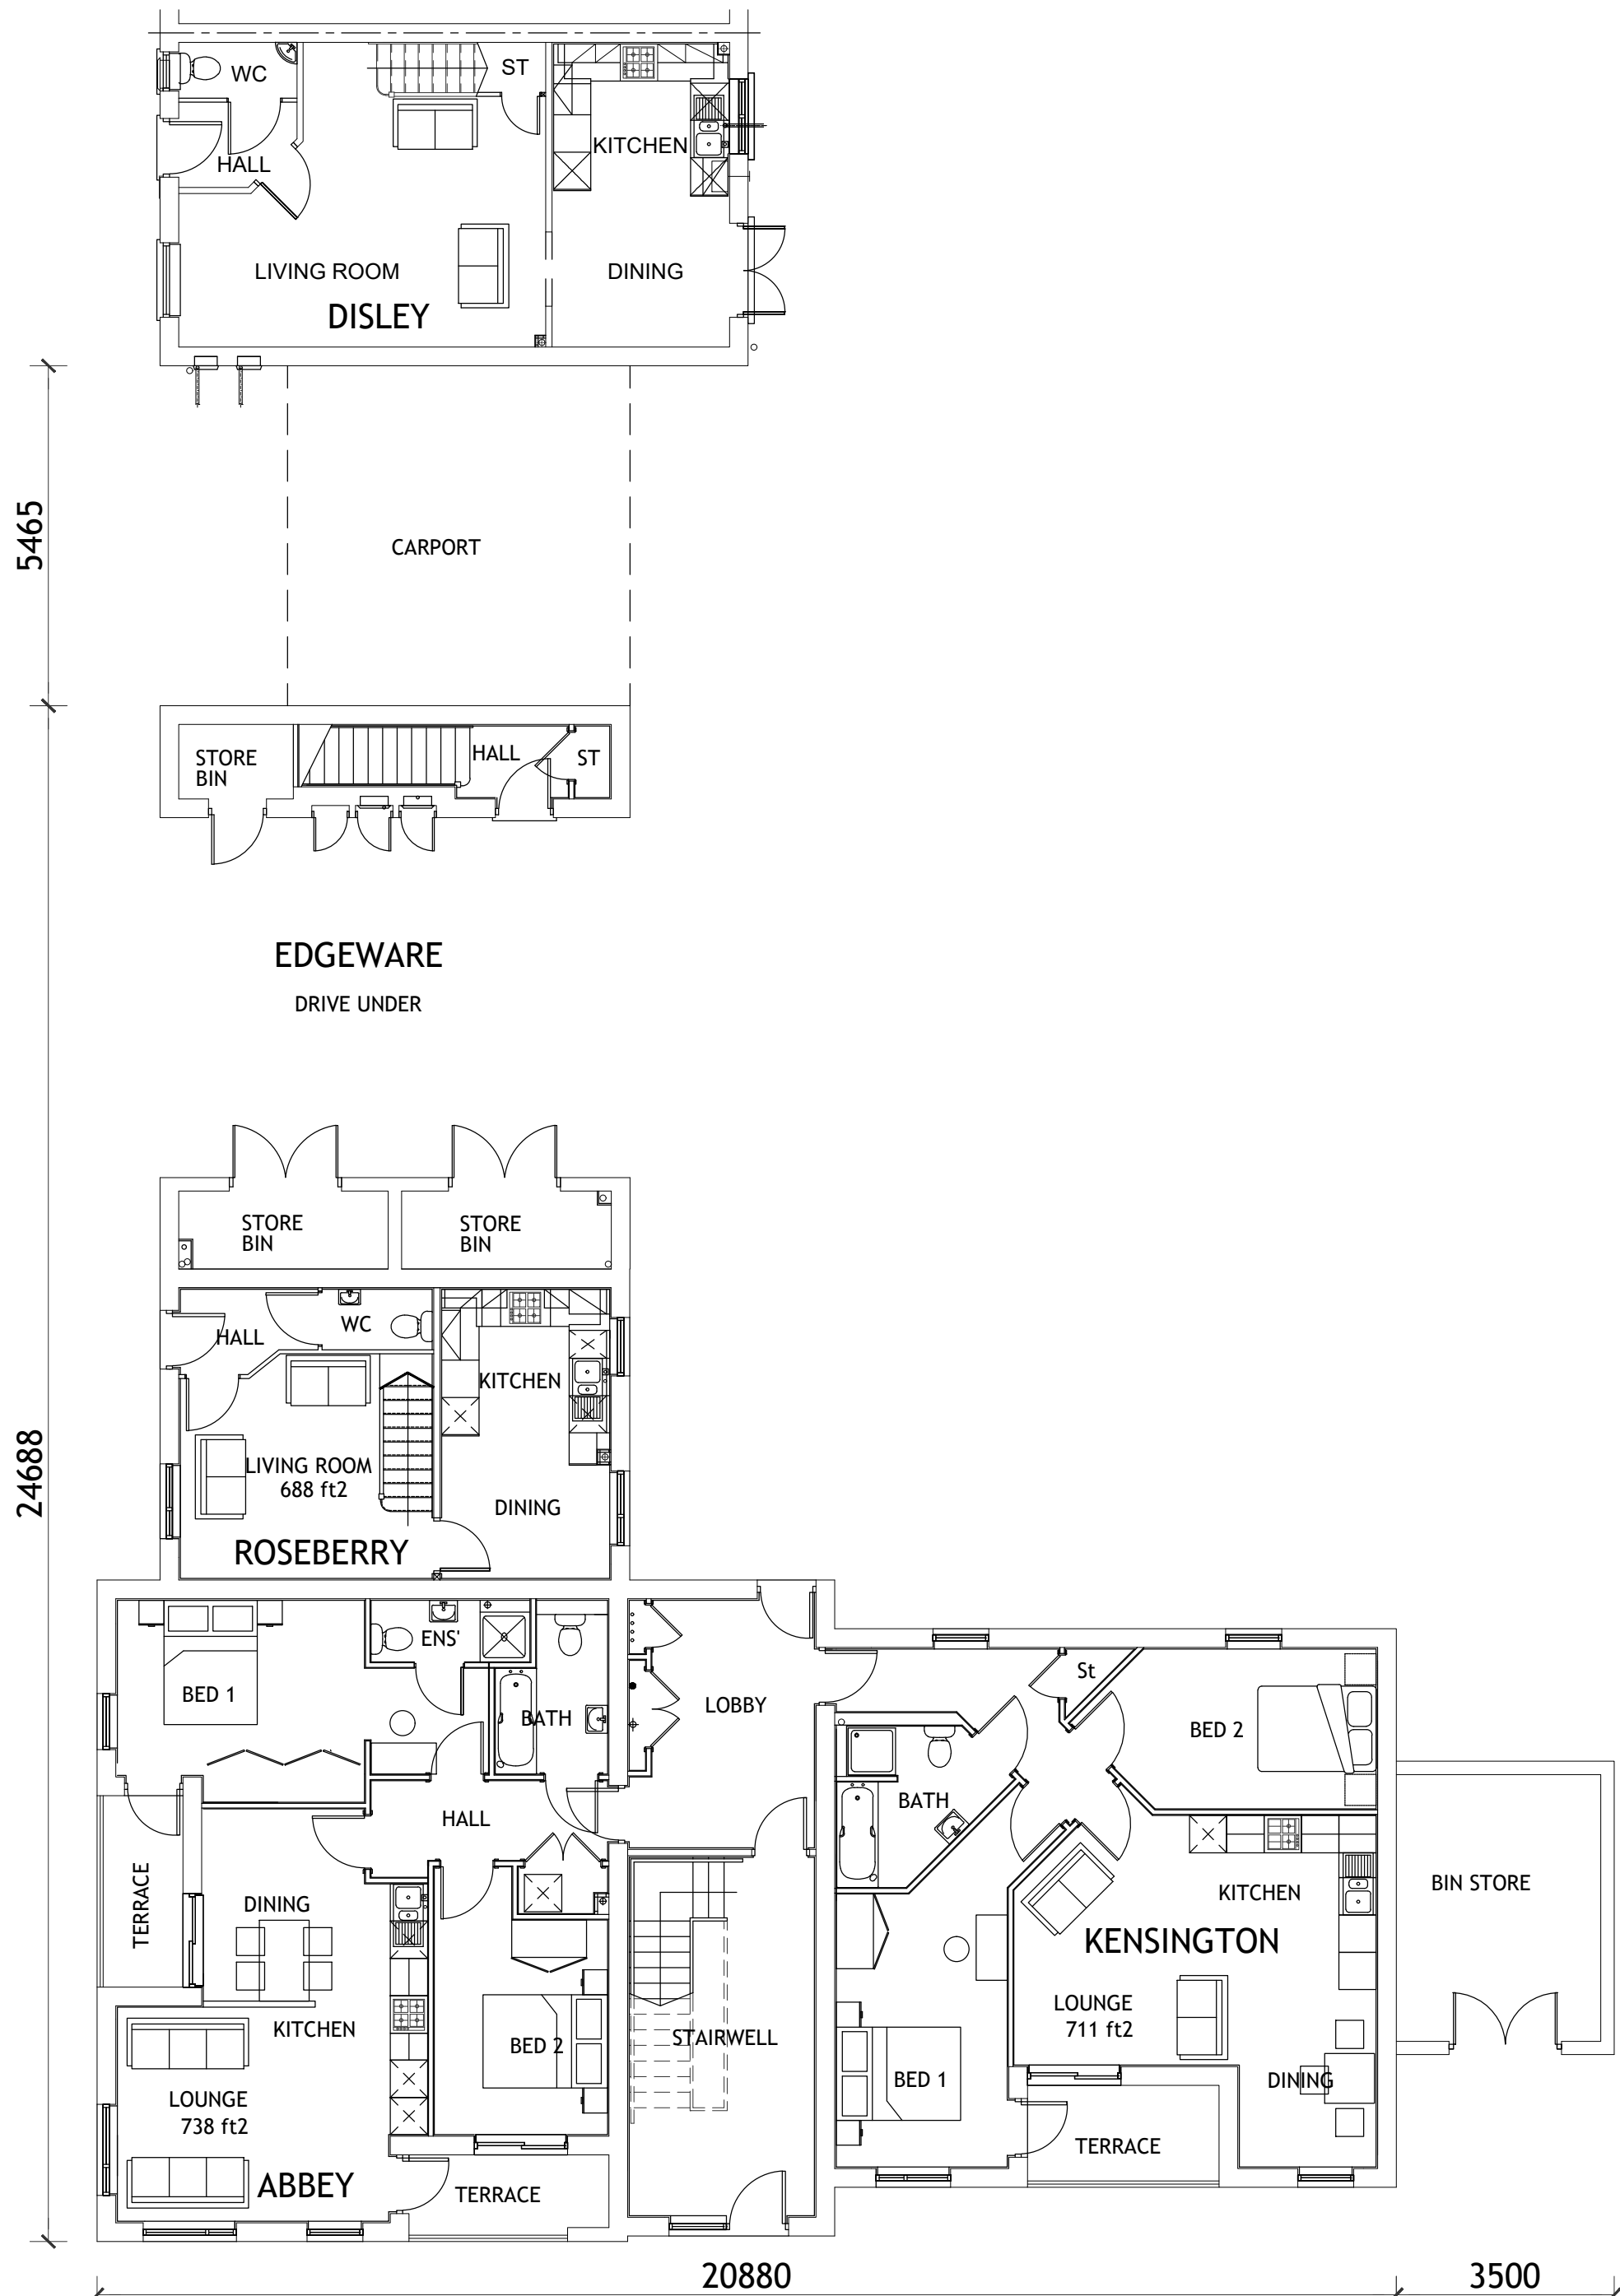

GROUND FLOOR PLAN (PLOTS 145-151)
 ABBEY/KENSINGTON/ROSEBERRY/EDGEWARE



- NOTES
- Contractors must check all dimensions on site. Only figured dimensions are to be worked from. Discrepancies must be reported to the Architect or Engineer before proceeding.
 © This drawing is copyright.
 - Direct scaling off the drawing is permissible for planning purposes only.


A	Plots numbers updated		CM	15/11/2023									
REV	DESCRIPTION		DRN	CHD	DATE								
☒	PRELIMINARY		☐	INFORMATION		☐	TENDER						
☐	CONSTRUCTION		☐	AS BUILT									
SCALE								1:100 @ A2		DATE		NOV 2022	
DRAWN								JPG		CHK		CM	
DRAWING NO.								17194 160		REV		A	
TITLE								FORMER EAST LANCs PAPERMILL RADCLIFFE, BURY					
DETAILS								APARTMENTS PLOTS 145-151 GROUND FLOOR PLAN					

 **Woods Hardwick**
 Architecture | Engineering | Planning | Surveying

BEDFORD : HEAD OFFICE
 15-17 Goldington Road
 Bedford MK40 3NH
 T: +44 (0) 1234 268862

BIRMINGHAM
 Fort Dunlop, Fort Parkway
 Birmingham B24 9FE
 T: +44 (0) 121 6297784

ONLINE: mail@woodshardwick.com | woodshardwick.com

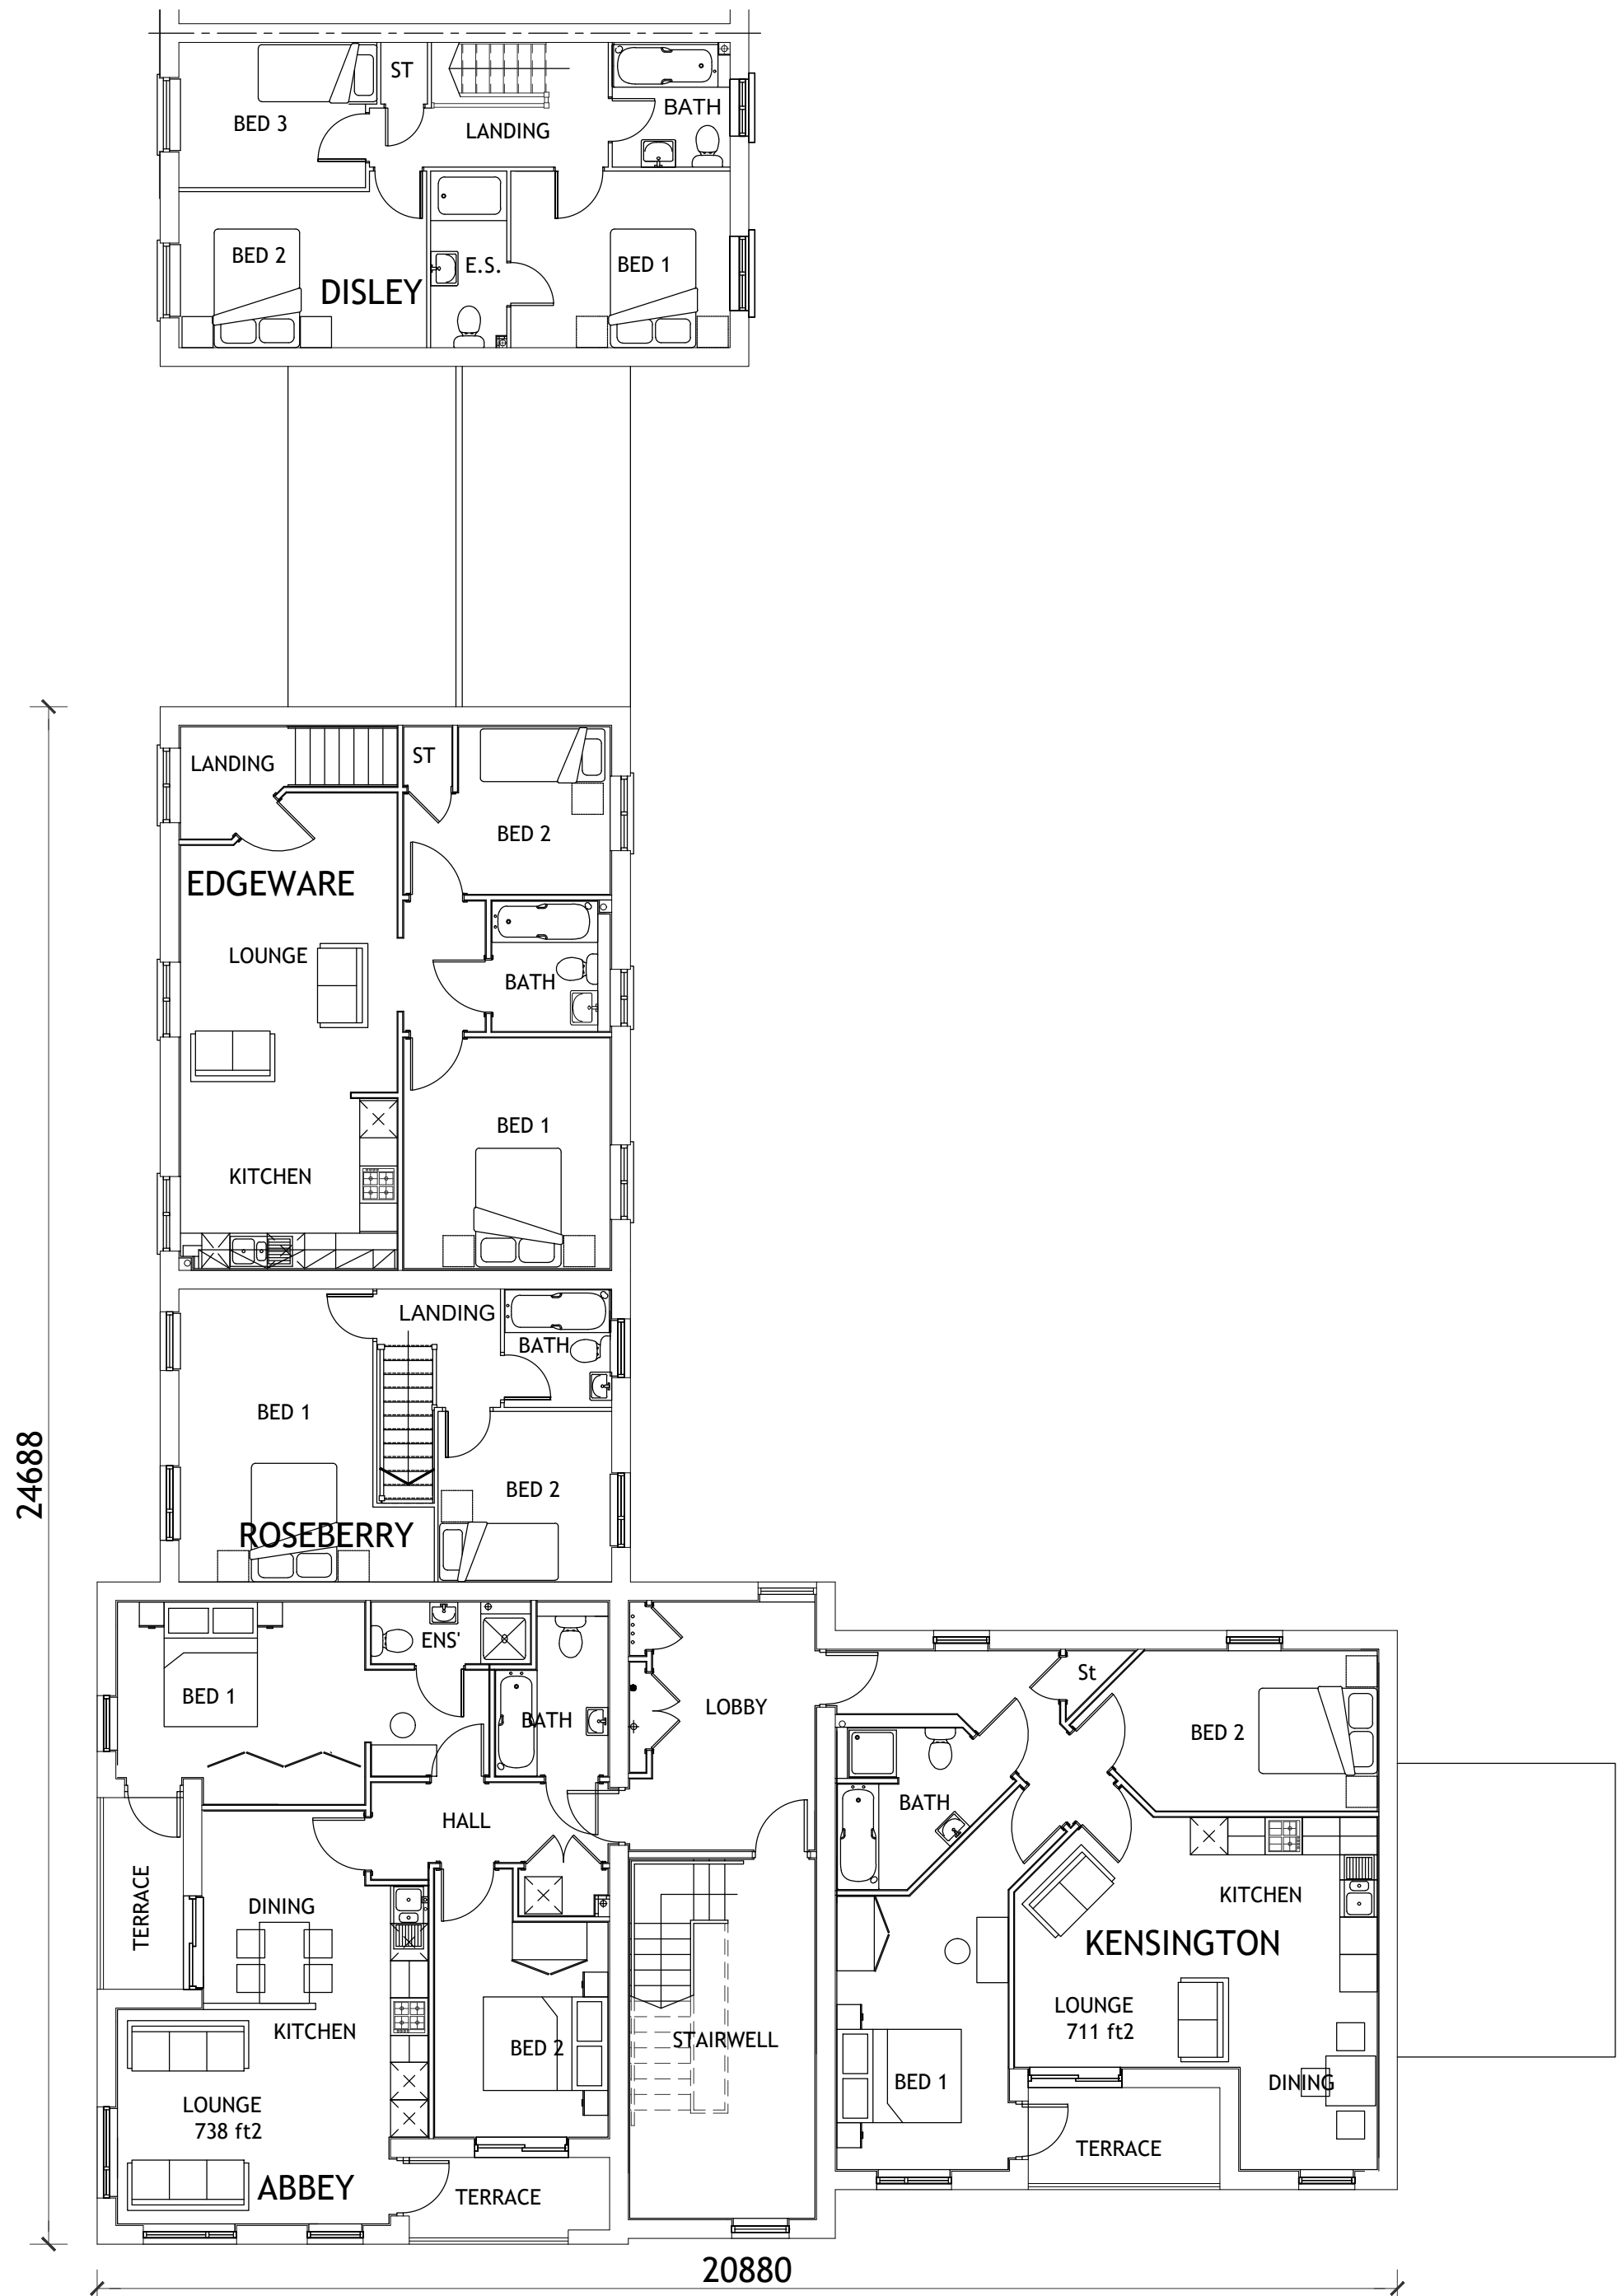

FIRST FLOOR PLAN (PLOTS 145-151)
 ABBEY/KENSINGTON/ROSEBERRY/EDGEWARE



- NOTES
- Contractors must check all dimensions on site. Only figured dimensions are to be worked from. Discrepancies must be reported to the Architect or Engineer before proceeding.
 © This drawing is copyright.
 - Direct scaling off the drawing is permissible for planning purposes only.


A	Plots numbers updated		CM	15/11/2023						
REV	DESCRIPTION		DRN	CHD	DATE					
☒	PRELIMINARY		☐	INFORMATION		☐	TENDER			
☐	CONSTRUCTION		☐	AS BUILT						
SCALE								1:100 @ A2	DATE	NOV 2022
DRAWN								JPG	CHK	CM
DRAWING NO.								17194 161	REV	A
TITLE								FORMER EAST LANCS PAPERMILL RADCLIFFE, BURY		
DETAILS								APARTMENTS PLOTS 145-151 FIRST FLOOR PLAN		

 **Woods Hardwick**
 Architecture | Engineering | Planning | Surveying

BEDFORD : HEAD OFFICE
 15-17 Goldington Road
 Bedford MK40 3NH
 T: +44 (0) 1234 268862

BIRMINGHAM
 Fort Dunlop, Fort Parkway
 Birmingham B24 9FE
 T: +44 (0) 121 6297784

ONLINE: mail@woodshardwick.com | woodshardwick.com

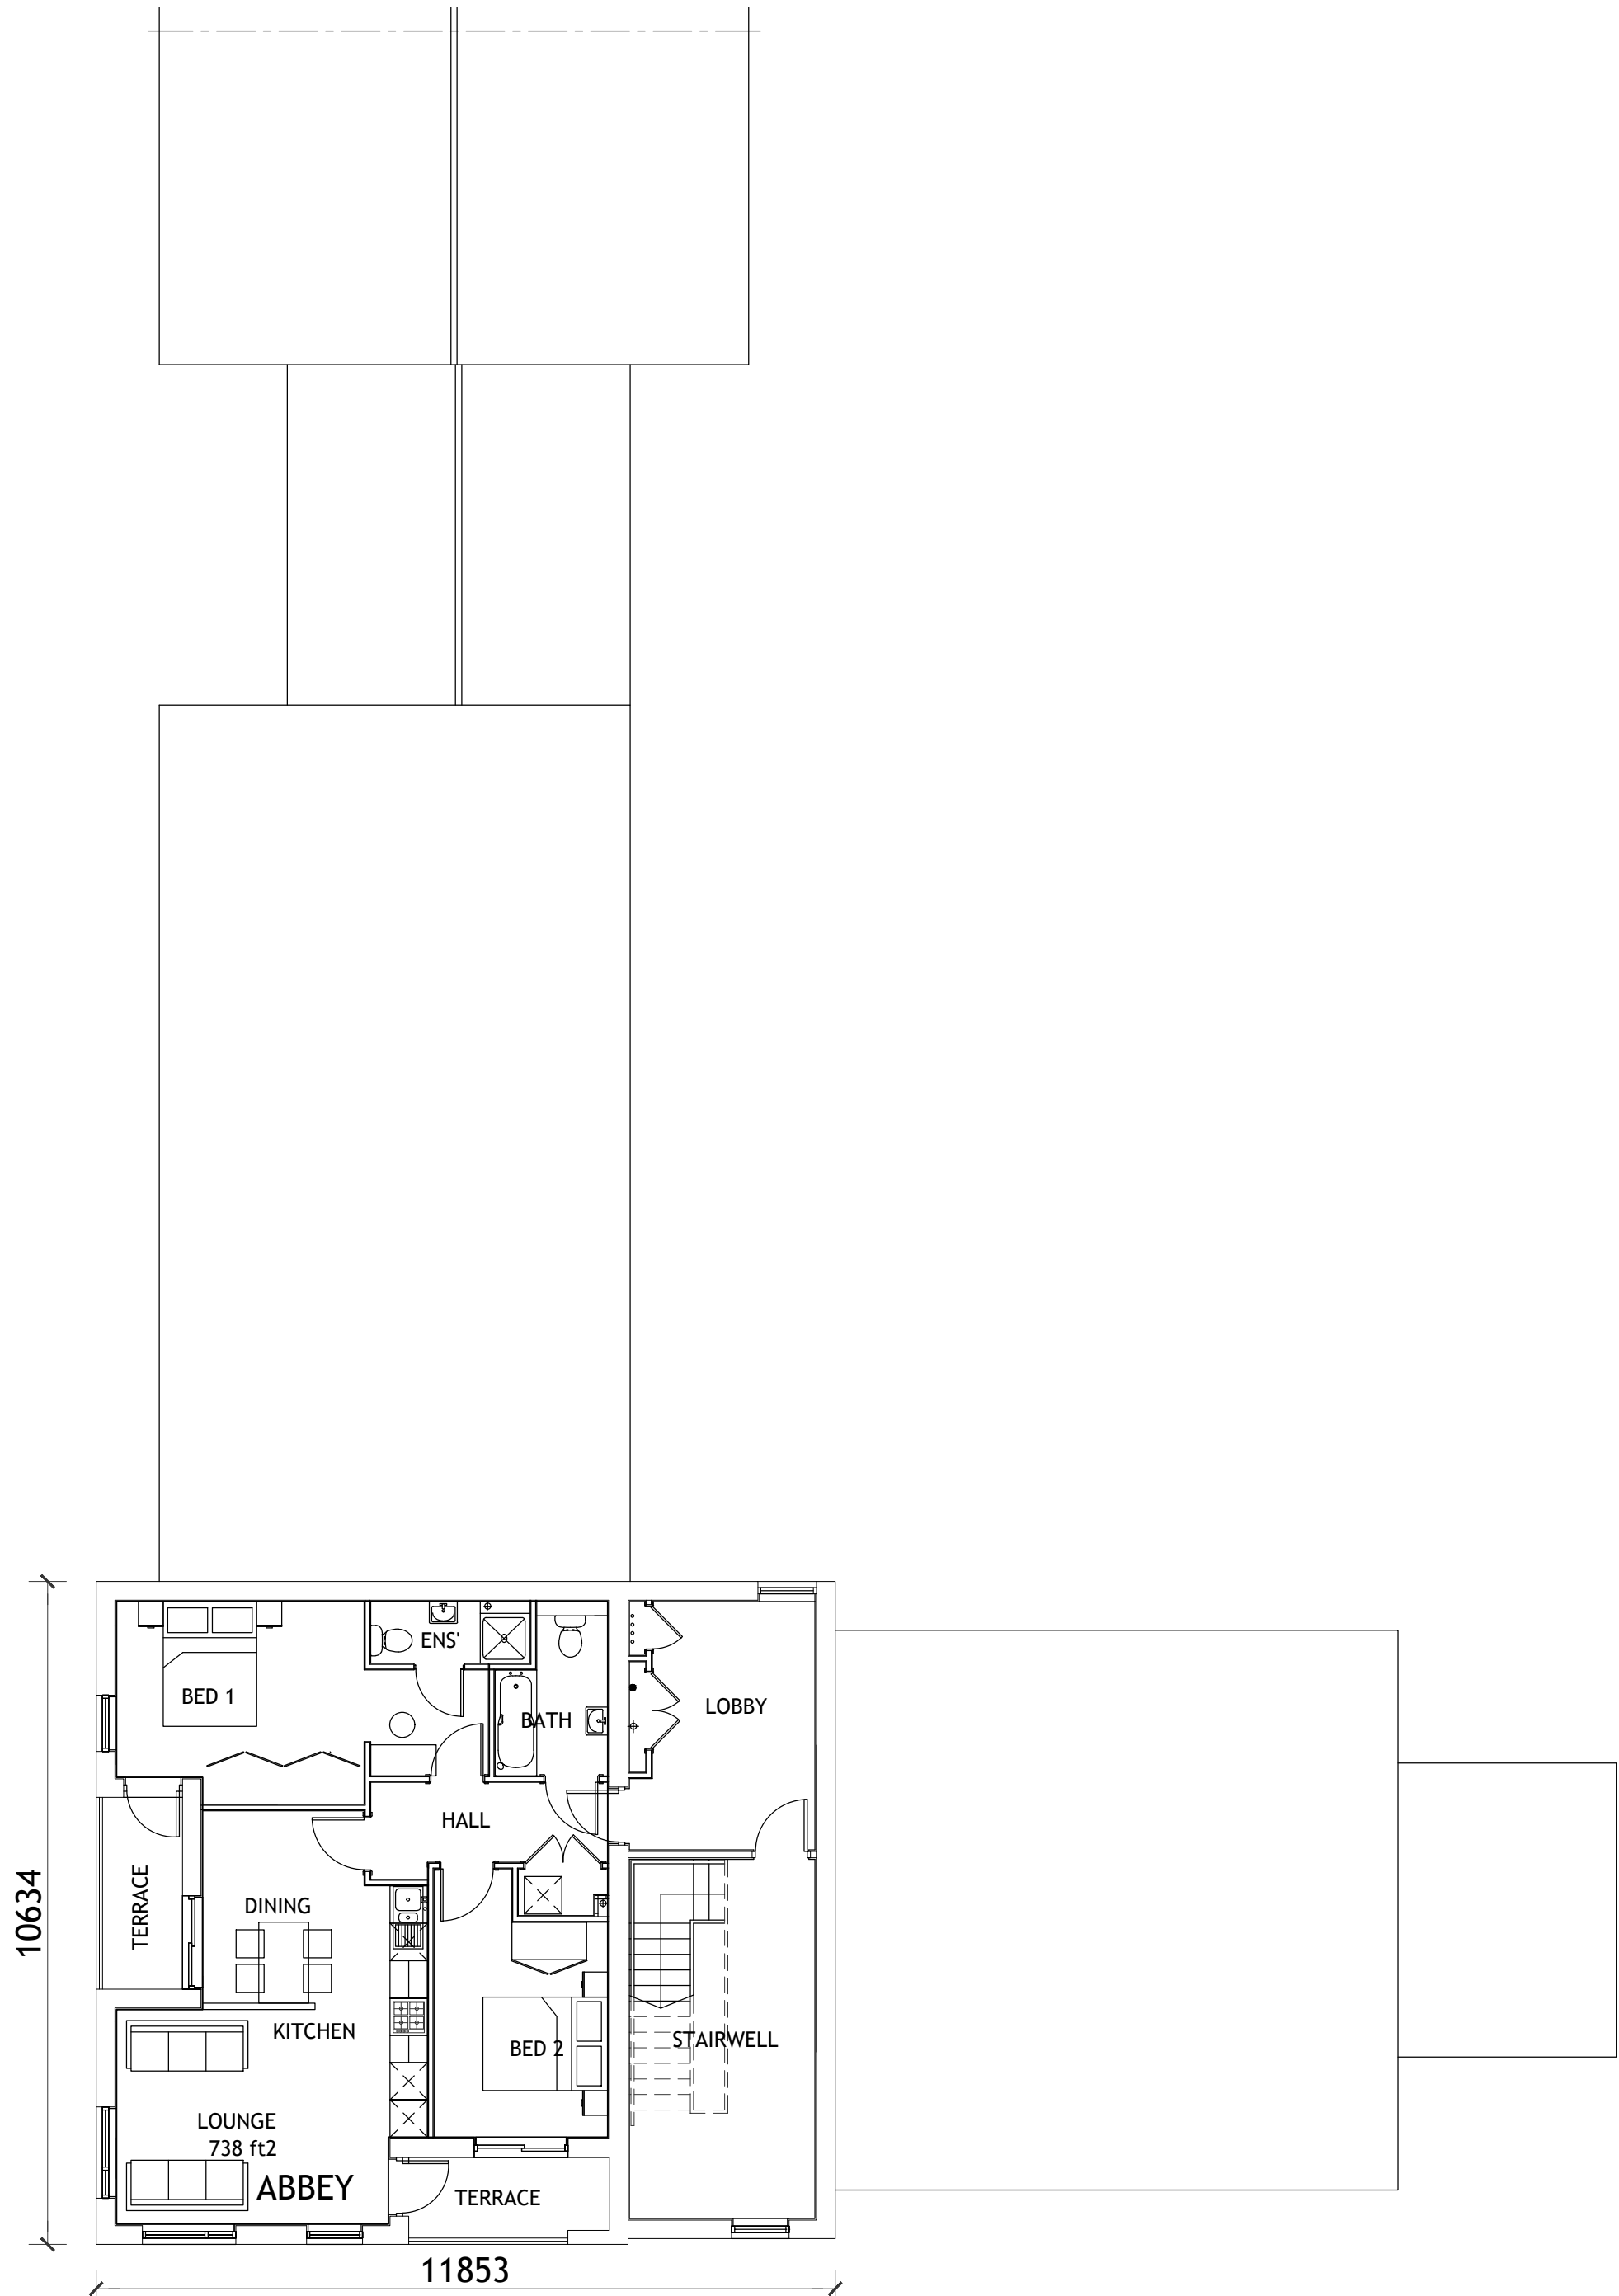

SECOND FLOOR PLAN (PLOTS 145-151)
ABBEY/KENSINGTON/ROSEBERRY/EDGEWARE



NOTES

- Contractors must check all dimensions on site. Only figured dimensions are to be worked from. Discrepancies must be reported to the Architect or Engineer before proceeding.
© This drawing is copyright.
- Direct scaling off the drawing is permissible for planning purposes only.

A	Plots numbers updated		CM	15/11/2023				
REV	DESCRIPTION		DRN	CHD	DATE			
☒	PRELIMINARY		☐	INFORMATION		☐	TENDER	
☐	CONSTRUCTION		☐	AS BUILT				
SCALE		1:100 @ A2		DATE		NOV 2022		
DRAWN		JPG		CHK		CM		
DRAWING NO.		17194 162		REV		A		
TITLE		FORMER EAST LANC'S PAPERMILL RADCLIFFE, BURY						
DETAILS		APARTMENTS PLOTS 145-151 SECOND FLOOR PLAN						

 **Woods Hardwick**
Architecture | Engineering | Planning | Surveying

BEDFORD : HEAD OFFICE 15-17 Goldington Road Bedford MK40 3NH T: +44 (0) 1234 268862	BIRMINGHAM Fort Dunlop, Fort Parkway Birmingham B24 9FE T: +44 (0) 121 6297784
ONLINE: mail@woodshardwick.com woodshardwick.com	

NOTES

1.
- Contractors must check all dimensions on site. Only figured dimensions are to be worked from. Discrepancies must be reported to the Architect or Engineer before proceeding.
© This drawing is copyright.
2.
- Direct scaling off the drawing is permissible for planning purposes only.



ABBEY
FRONT ELEVATION
(PLOTS 145-151)



SIDE ELEVATION
(PLOTS 145-151)

A Plots numbers updated		CM	15/11/2023	
REV	DESCRIPTION	DRN	CHD	DATE
☒ PRELIMINARY	☐ INFORMATION	☐ TENDER		
☐ CONSTRUCTION	☐ AS BUILT			
SCALE	1:100 @ A2	DATE	NOV 2022	
DRAWN	JPG	CHK	CM	
DRAWING NO.	17194 163	REV	A	
TITLE	FORMER EAST LANCs PAPERMILL RADCLIFFE, BURY			
DETAILS	APARTMENTS PLOTS 145-151 ELEVATIONS (1 OF 2)			

 **Woods Hardwick**
Architecture | Engineering | Planning | Surveying

BEDFORD : HEAD OFFICE
15-17 Goldington Road
Bedford MK40 3NH
T: +44 (0) 1234 268862

BIRMINGHAM
Fort Dunlop, Fort Parkway
Birmingham B24 9FE
T: +44 (0) 121 6297784


ONLINE: mail@woodshardwick.com | woodshardwick.com

PLEASE CONSIDER THE ENVIRONMENT BEFORE PRINTING THIS DRAWING



NOTES

1.
- Contractors must check all dimensions on site. Only figured dimensions are to be worked from. Discrepancies must be reported to the Architect or Engineer before proceeding.
© This drawing is copyright.
2.
- Direct scaling off the drawing is permissible for planning purposes only.

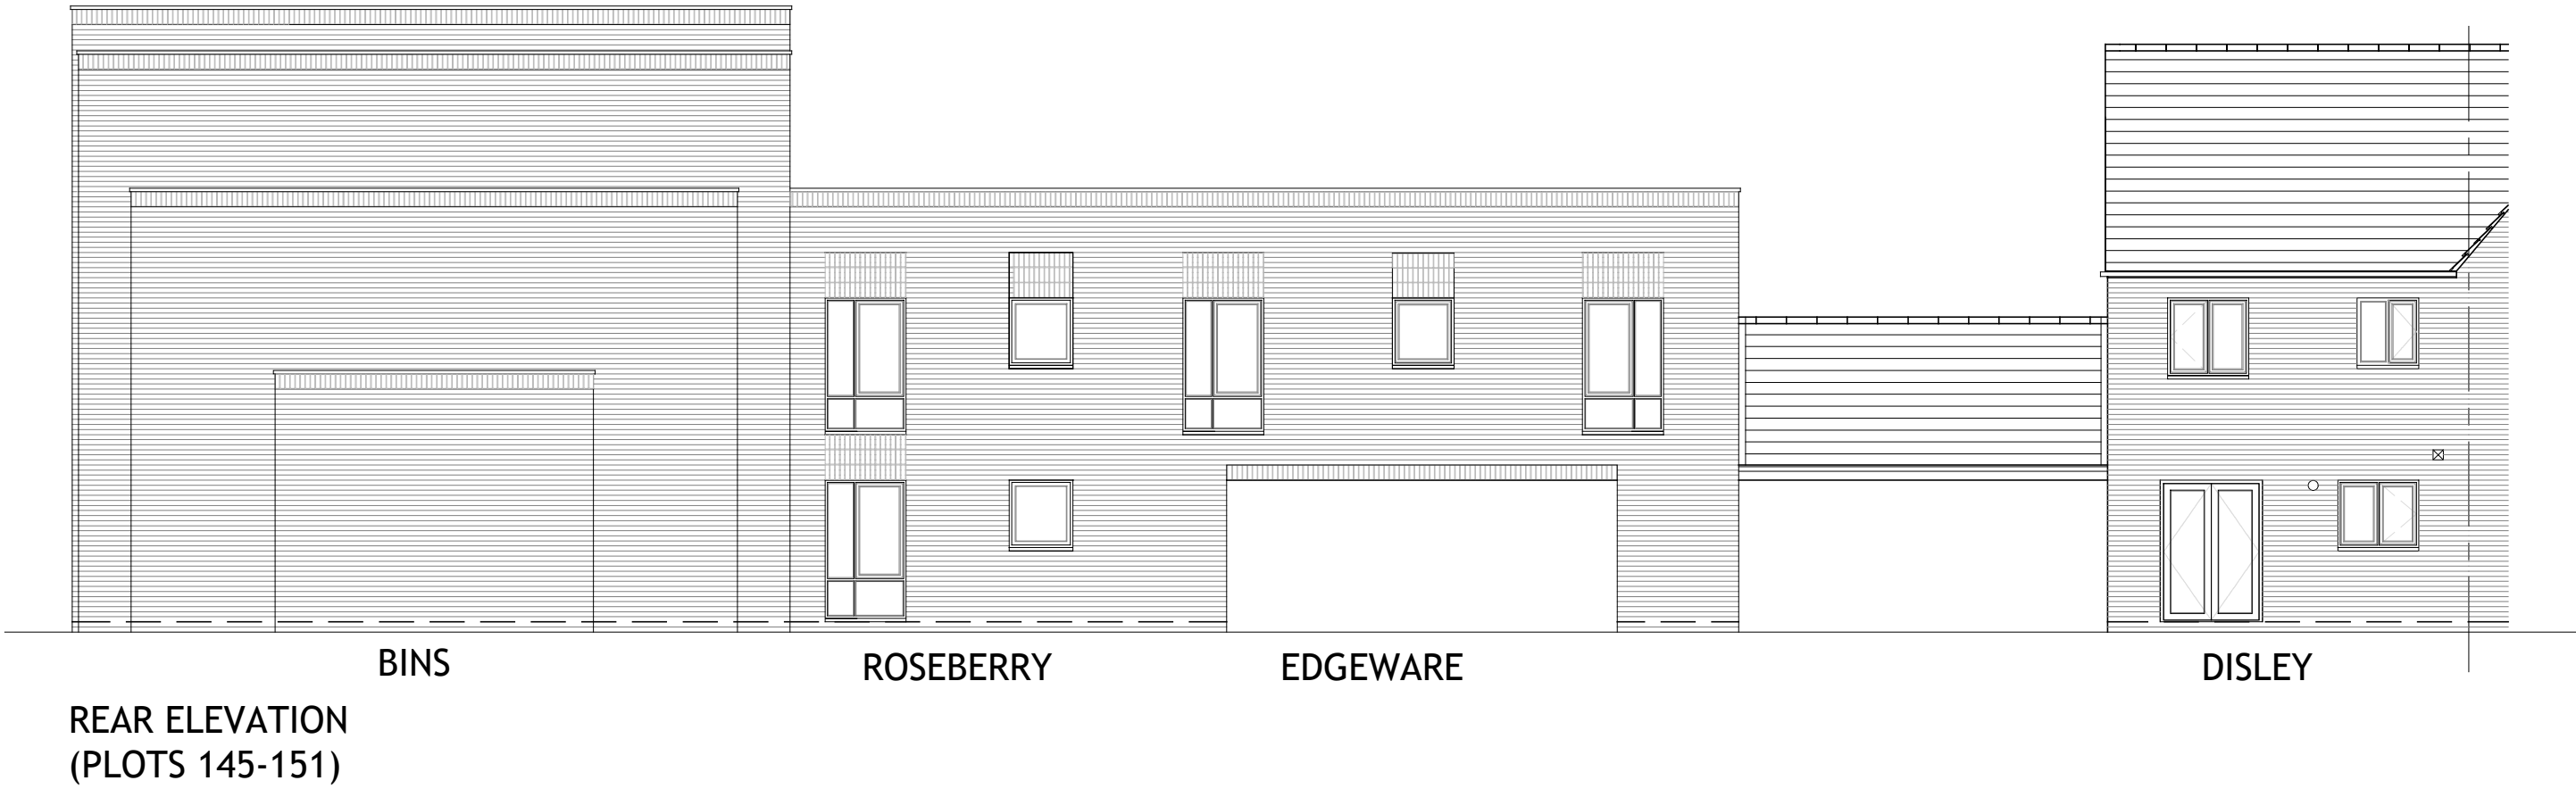

A Plots numbers updated				CM	15/11/2023
REV	DESCRIPTION			DRN	CHD DATE
☒ PRELIMINARY	☐ INFORMATION			☐ TENDER	
☐ CONSTRUCTION	☐ AS BUILT				
SCALE	1:100 @ A2		DATE	NOV 2022	
DRAWN	JPG		CHK	CM	
DRAWING NO.	17194 164		REV	A	
TITLE	FORMER EAST LANCs PAPERMILL RADCLIFFE, BURY				
DETAILS	APARTMENTS PLOTS 145-151 ELEVATIONS (2 OF 2)				


 **Woods Hardwick**
Architecture | Engineering | Planning | Surveying

BEDFORD : HEAD OFFICE
15-17 Goldington Road
Bedford MK40 3NH
T: +44 (0) 1234 268862

BIRMINGHAM
Fort Dunlop, Fort Parkway
Birmingham B24 9FE
T: +44 (0) 121 6297784

ONLINE: mail@woodshardwick.com | woodshardwick.com



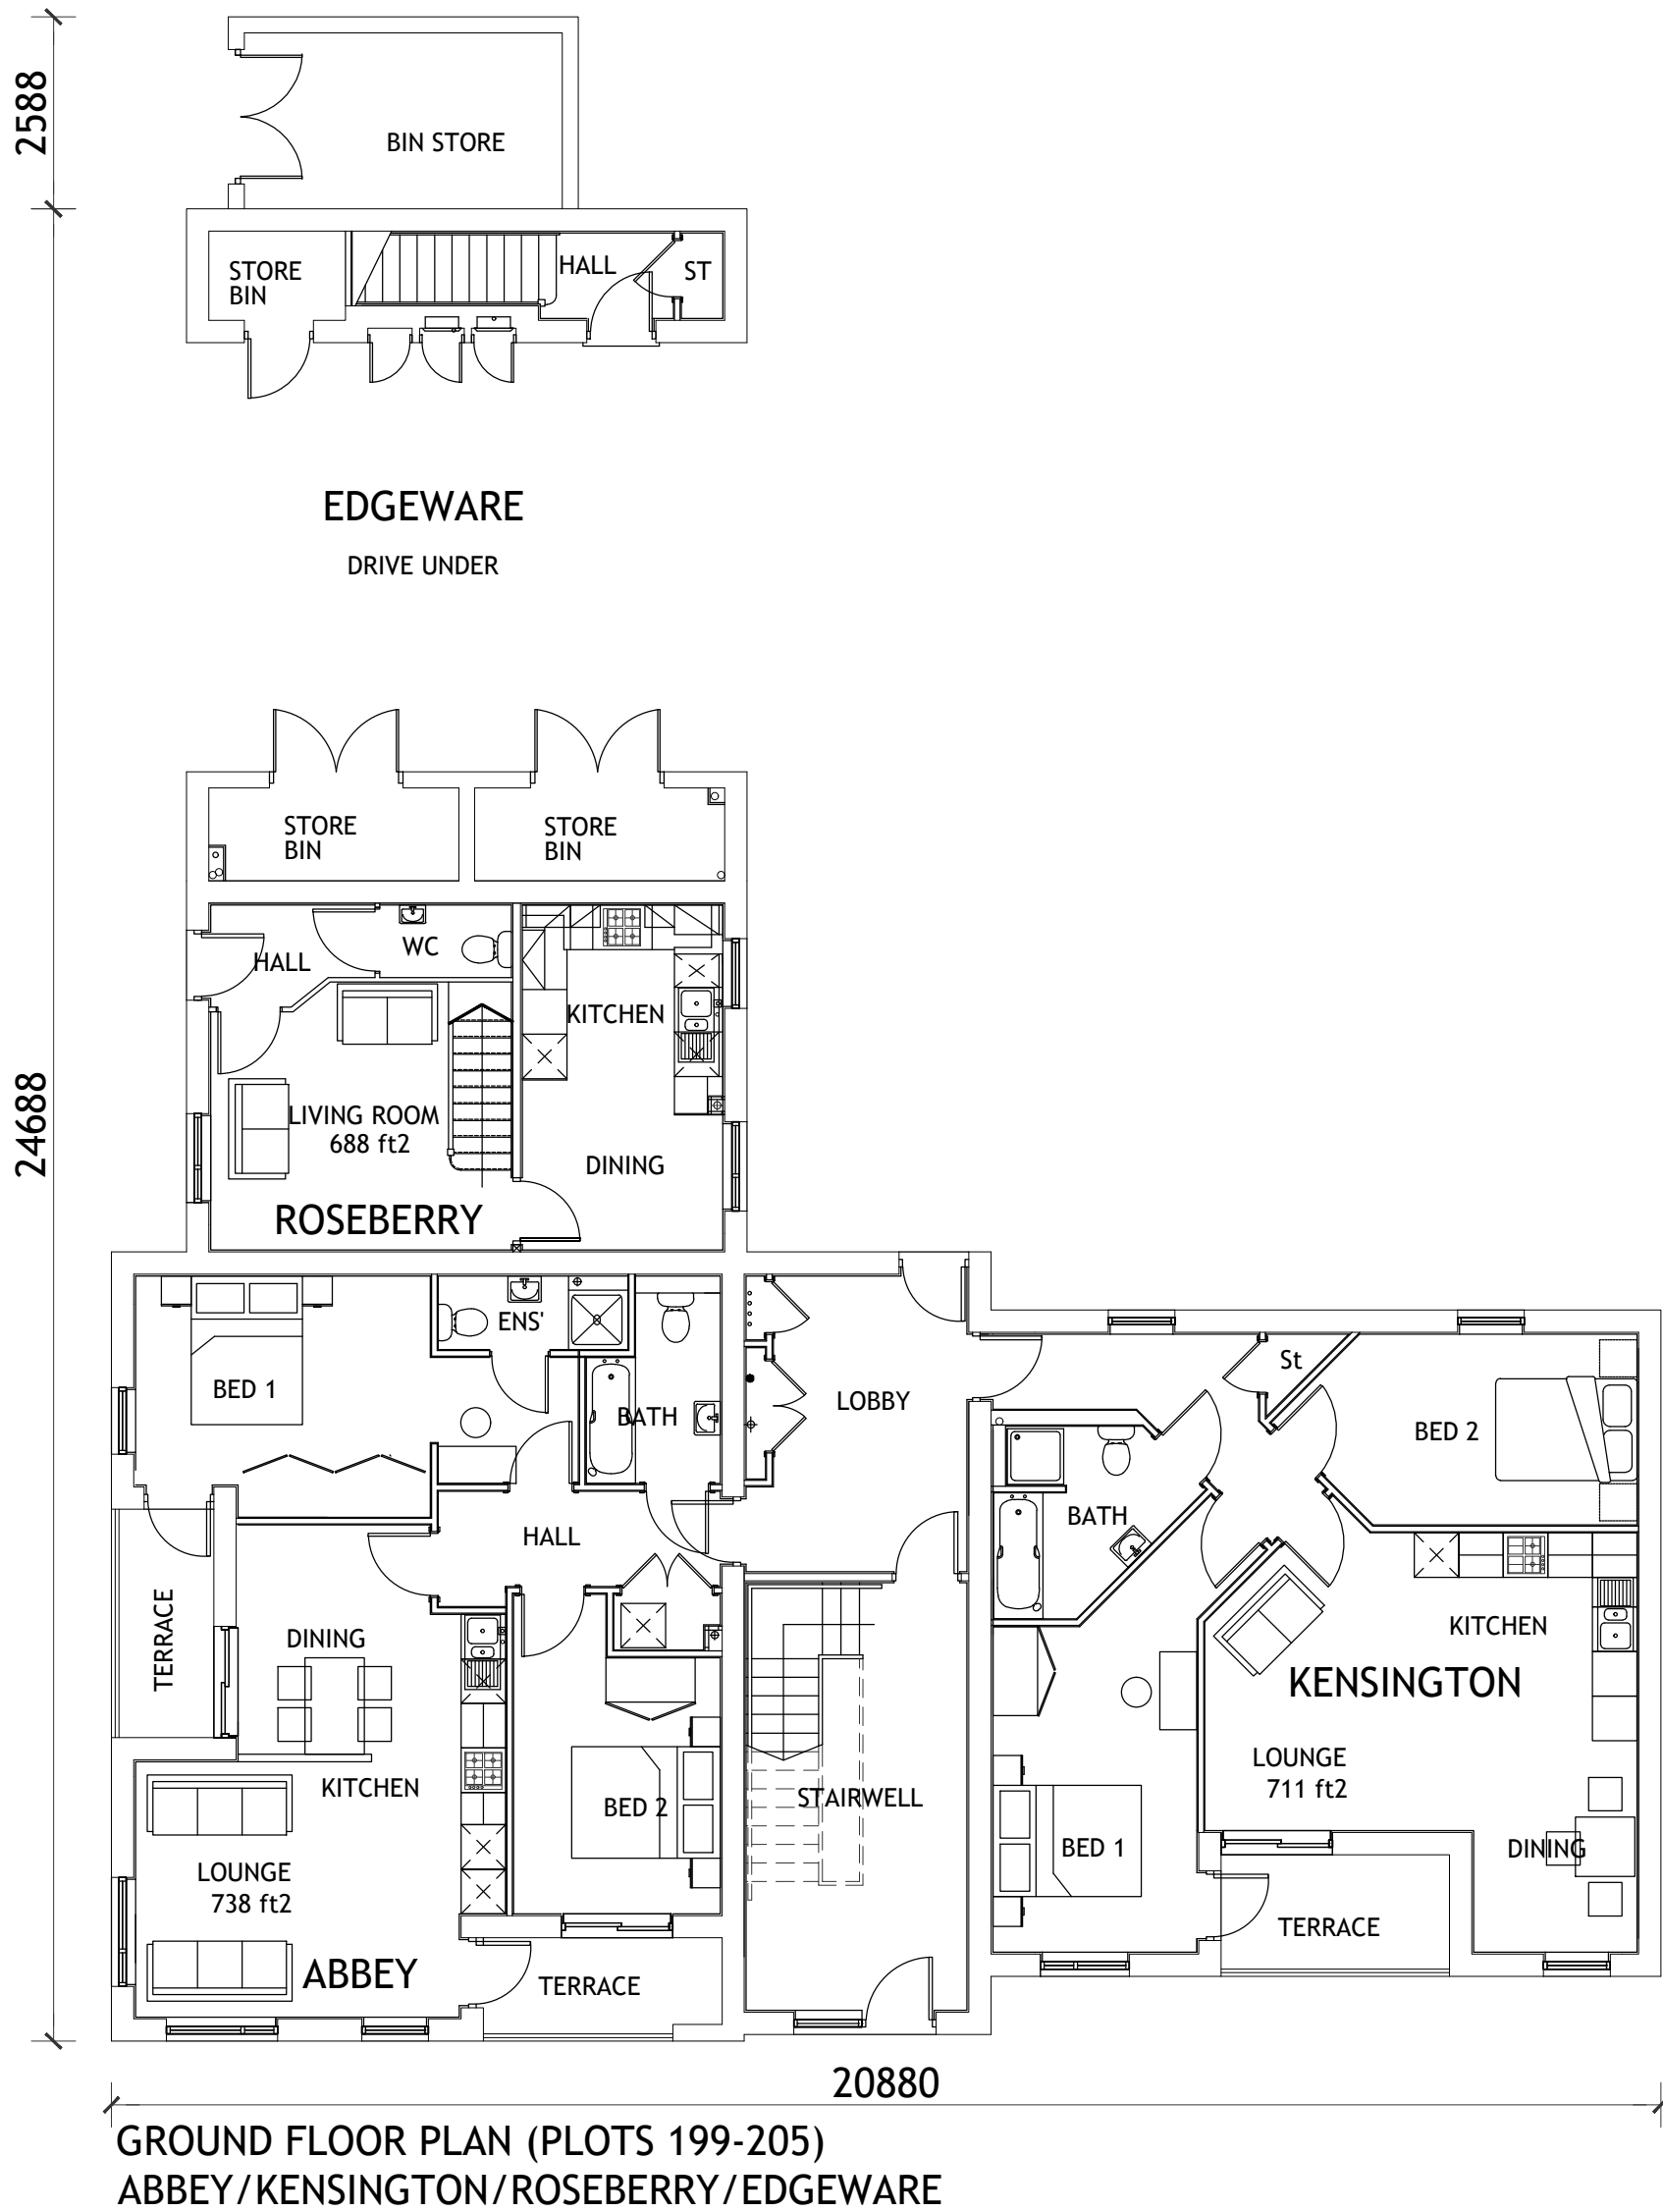

- NOTES**
- Contractors must check all dimensions on site. Only figured dimensions are to be worked from. Discrepancies must be reported to the Architect or Engineer before proceeding.
© This drawing is copyright.
 - Direct scaling off the drawing is permissible for planning purposes only.


A Plot numbers updated		CM	15/11/2023	
REV	DESCRIPTION	DRN	CHD	DATE
☒ PRELIMINARY	☐ INFORMATION	☐ TENDER		
☐ CONSTRUCTION	☐ AS BUILT			
SCALE	1:100 @ A2	DATE	NOV 2022	
DRAWN	JPG	CHK	CM	
DRAWING NO.	17194 165	REV	A	
TITLE	FORMER EAST LANCs PAPERMILL RADCLIFFE, BURY			
DETAILS	APARTMENTS PLOTS 199-205 GROUND FLOOR PLAN			

 **Woods Hardwick**
Architecture | Engineering | Planning | Surveying

BEDFORD : HEAD OFFICE
15-17 Goldington Road
Bedford MK40 3NH
T: +44 (0) 1234 268862

BIRMINGHAM
Fort Dunlop, Fort Parkway
Birmingham B24 9FE
T: +44 (0) 121 6297784

ONLINE: mail@woodshardwick.com | woodshardwick.com

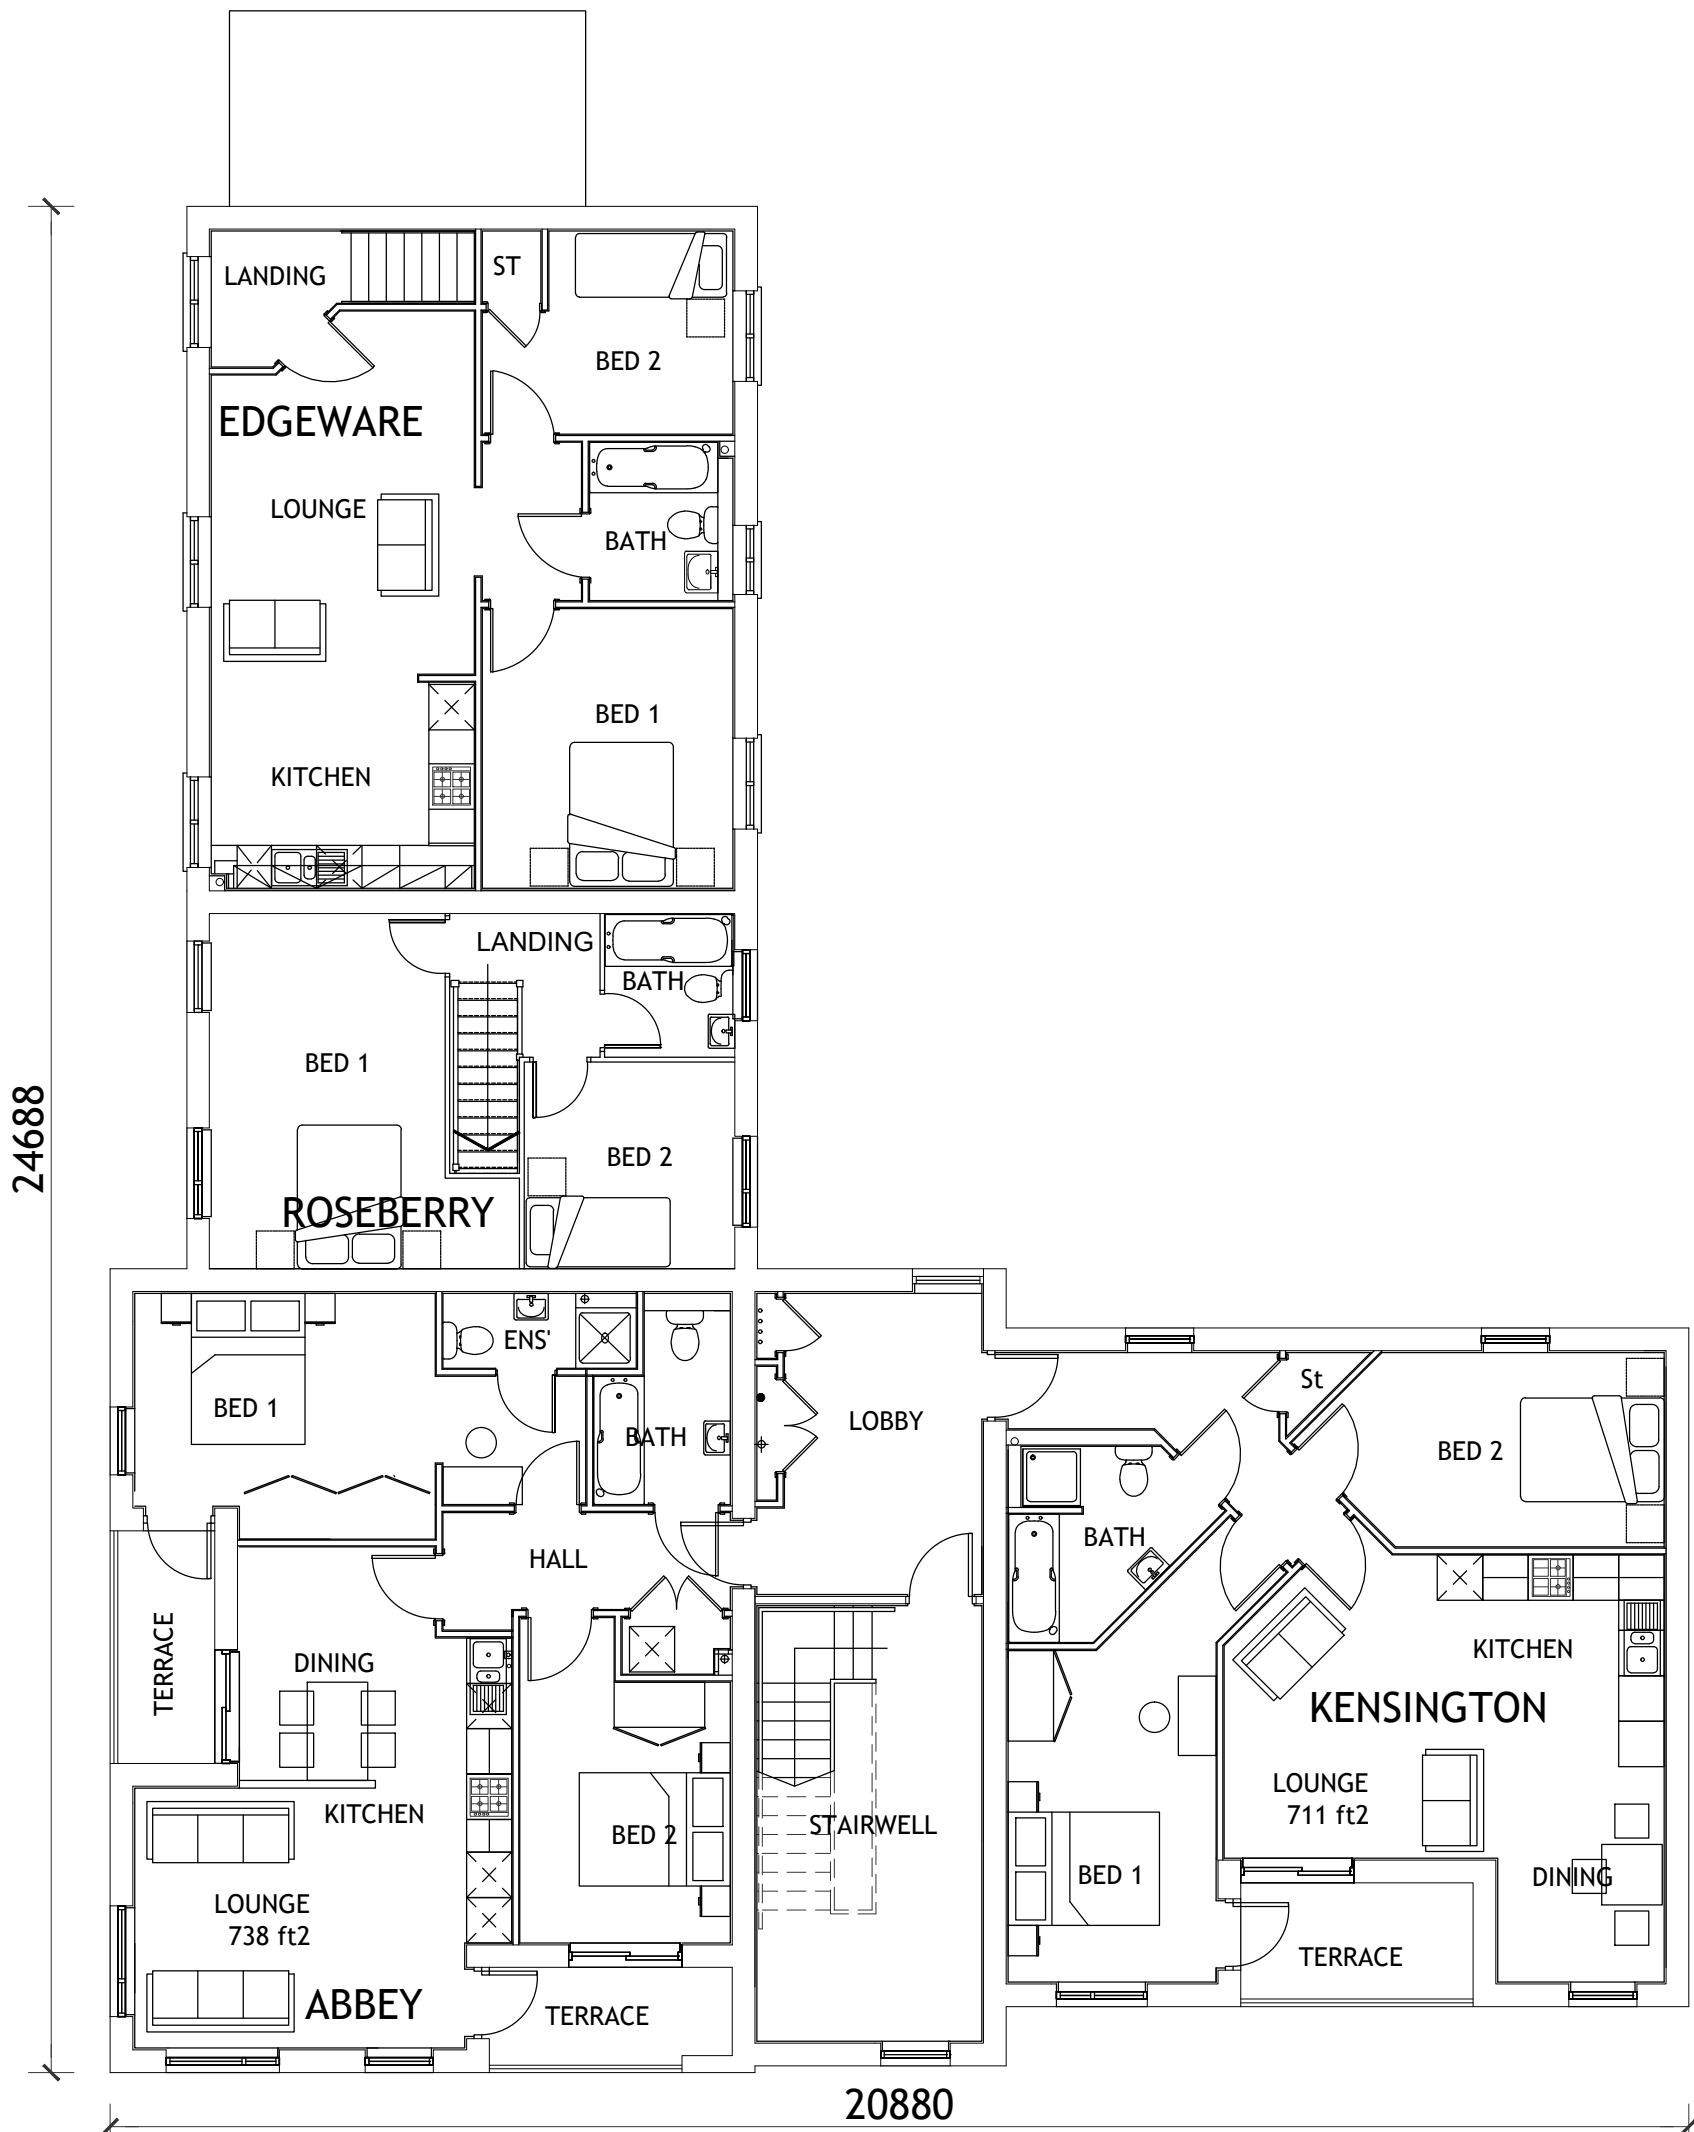

FIRST FLOOR PLAN (PLOTS 199-205)
ABBHEY/KENSINGTON/ROSEBERRY/EDGEWARE


- NOTES**
- Contractors must check all dimensions on site. Only figured dimensions are to be worked from. Discrepancies must be reported to the Architect or Engineer before proceeding.
© This drawing is copyright.
 - Direct scaling off the drawing is permissible for planning purposes only.

A	Plot numbers updated		CM	15/11/2023				
REV	DESCRIPTION		DRN	CHD	DATE			
☒	PRELIMINARY		☐	INFORMATION		☐	TENDER	
☐	CONSTRUCTION		☐	AS BUILT				
SCALE		1:100 @ A2		DATE		NOV 2022		
DRAWN		JPG		CHK		CM		
DRAWING NO.		17194 166		REV		A		
TITLE		FORMER EAST LANCS PAPERMILL RADCLIFFE, BURY						
DETAILS		APARTMENTS PLOTS 199-205 FIRST FLOOR PLAN						

 **Woods Hardwick**
Architecture | Engineering | Planning | Surveying

BEDFORD : HEAD OFFICE 15-17 Goldington Road Bedford MK40 3NH T: +44 (0) 1234 268862	BIRMINGHAM Fort Dunlop, Fort Parkway Birmingham B24 9FE T: +44 (0) 121 6297784
---	--

ONLINE: mail@woodshardwick.com | woodshardwick.com

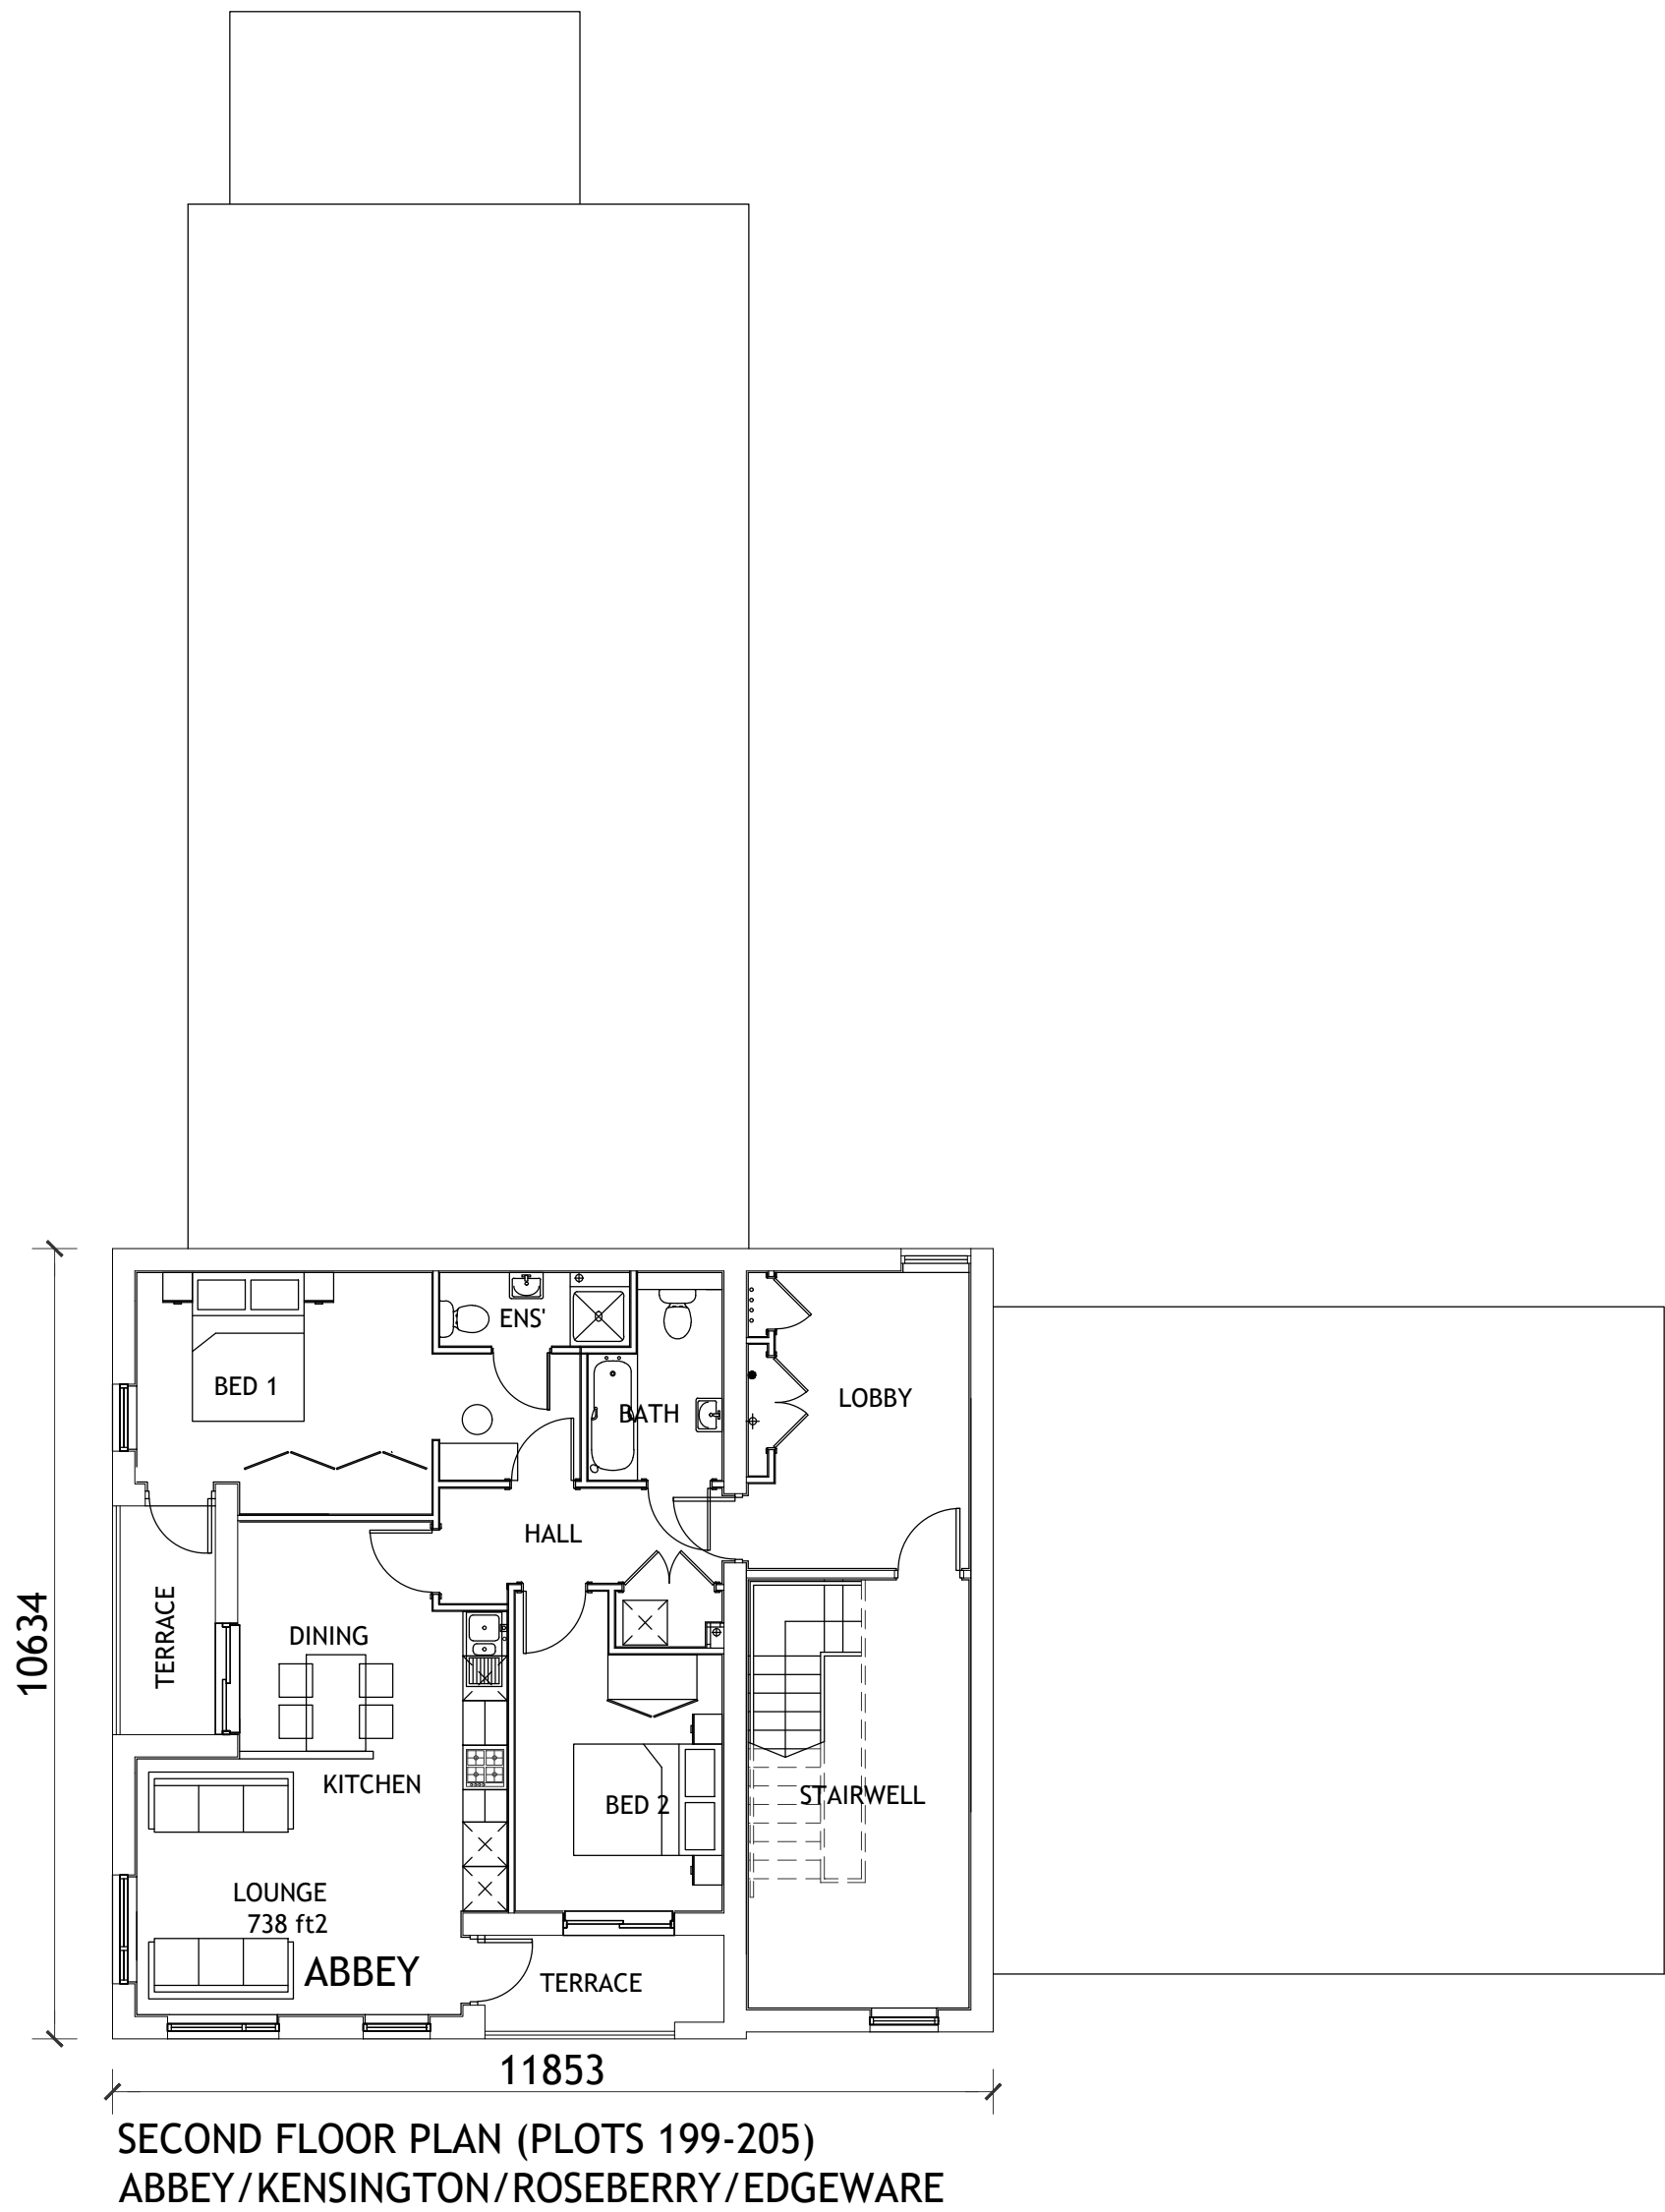

NOTES

- Contractors must check all dimensions on site. Only figured dimensions are to be worked from. Discrepancies must be reported to the Architect or Engineer before proceeding. © This drawing is copyright.
- Direct scaling off the drawing is permissible for planning purposes only.

A	Plot numbers updated		CM	15/11/2023				
REV	DESCRIPTION		DRN	CHD	DATE			
☒	PRELIMINARY		☐	INFORMATION		☐	TENDER	
☐	CONSTRUCTION		☐	AS BUILT				
SCALE	1:100 @ A2		DATE	NOV 2022				
DRAWN	JPG		CHK	CM				
DRAWING NO.	17194 167		REV	A				
TITLE		FORMER EAST LANCs PAPERMILL RADCLIFFE, BURY						
DETAILS		APARTMENTS PLOTS 199-205 SECOND FLOOR PLAN						

 **Woods Hardwick**
Architecture | Engineering | Planning | Surveying

BEDFORD : HEAD OFFICE 15-17 Goldington Road Bedford MK40 3NH T: +44 (0) 1234 268862	BIRMINGHAM Fort Dunlop, Fort Parkway Birmingham B24 9FE T: +44 (0) 121 6297784
ONLINE: mail@woodshardwick.com woodshardwick.com	



ABBEEY
FRONT ELEVATION
(PLOTS 199-205)

KENSINGTON



BINS
EDGEWARE
SIDE ELEVATION
(PLOTS 199-205)

ROSEBERRY

ABBEEY



- NOTES
- Contractors must check all dimensions on site. Only figured dimensions are to be worked from. Discrepancies must be reported to the Architect or Engineer before proceeding.
© This drawing is copyright.
 - Direct scaling off the drawing is permissible for planning purposes only.


A Plot numbers updated		CM	15/11/2023		
REV	DESCRIPTION	DRN	CHD	DATE	
☒	PRELIMINARY	☐	INFORMATION	☐	TENDER
☐	CONSTRUCTION	☐	AS BUILT		
SCALE		1:100 @ A2	DATE	NOV 2022	
DRAWN		JPG	CHK	CM	
DRAWING NO.		17194 168	REV	A	
TITLE		FORMER EAST LANCS PAPERMILL RADCLIFFE, BURY			
DETAILS		APARTMENTS PLOTS 199-205 ELEVATIONS (1 OF 2)			

 **Woods Hardwick**
Architecture | Engineering | Planning | Surveying

BEDFORD : HEAD OFFICE 15-17 Goldington Road Bedford MK40 3NH T: +44 (0) 1234 268862	BIRMINGHAM Fort Dunlop, Fort Parkway Birmingham B24 9FE T: +44 (0) 121 6297784
ONLINE: mail@woodshardwick.com woodshardwick.com	

NOTES

1.
- Contractors must check all dimensions on site. Only figured dimensions are to be worked from. Discrepancies must be reported to the Architect or Engineer before proceeding.
© This drawing is copyright.
2.
- Direct scaling off the drawing is permissible for planning purposes only.

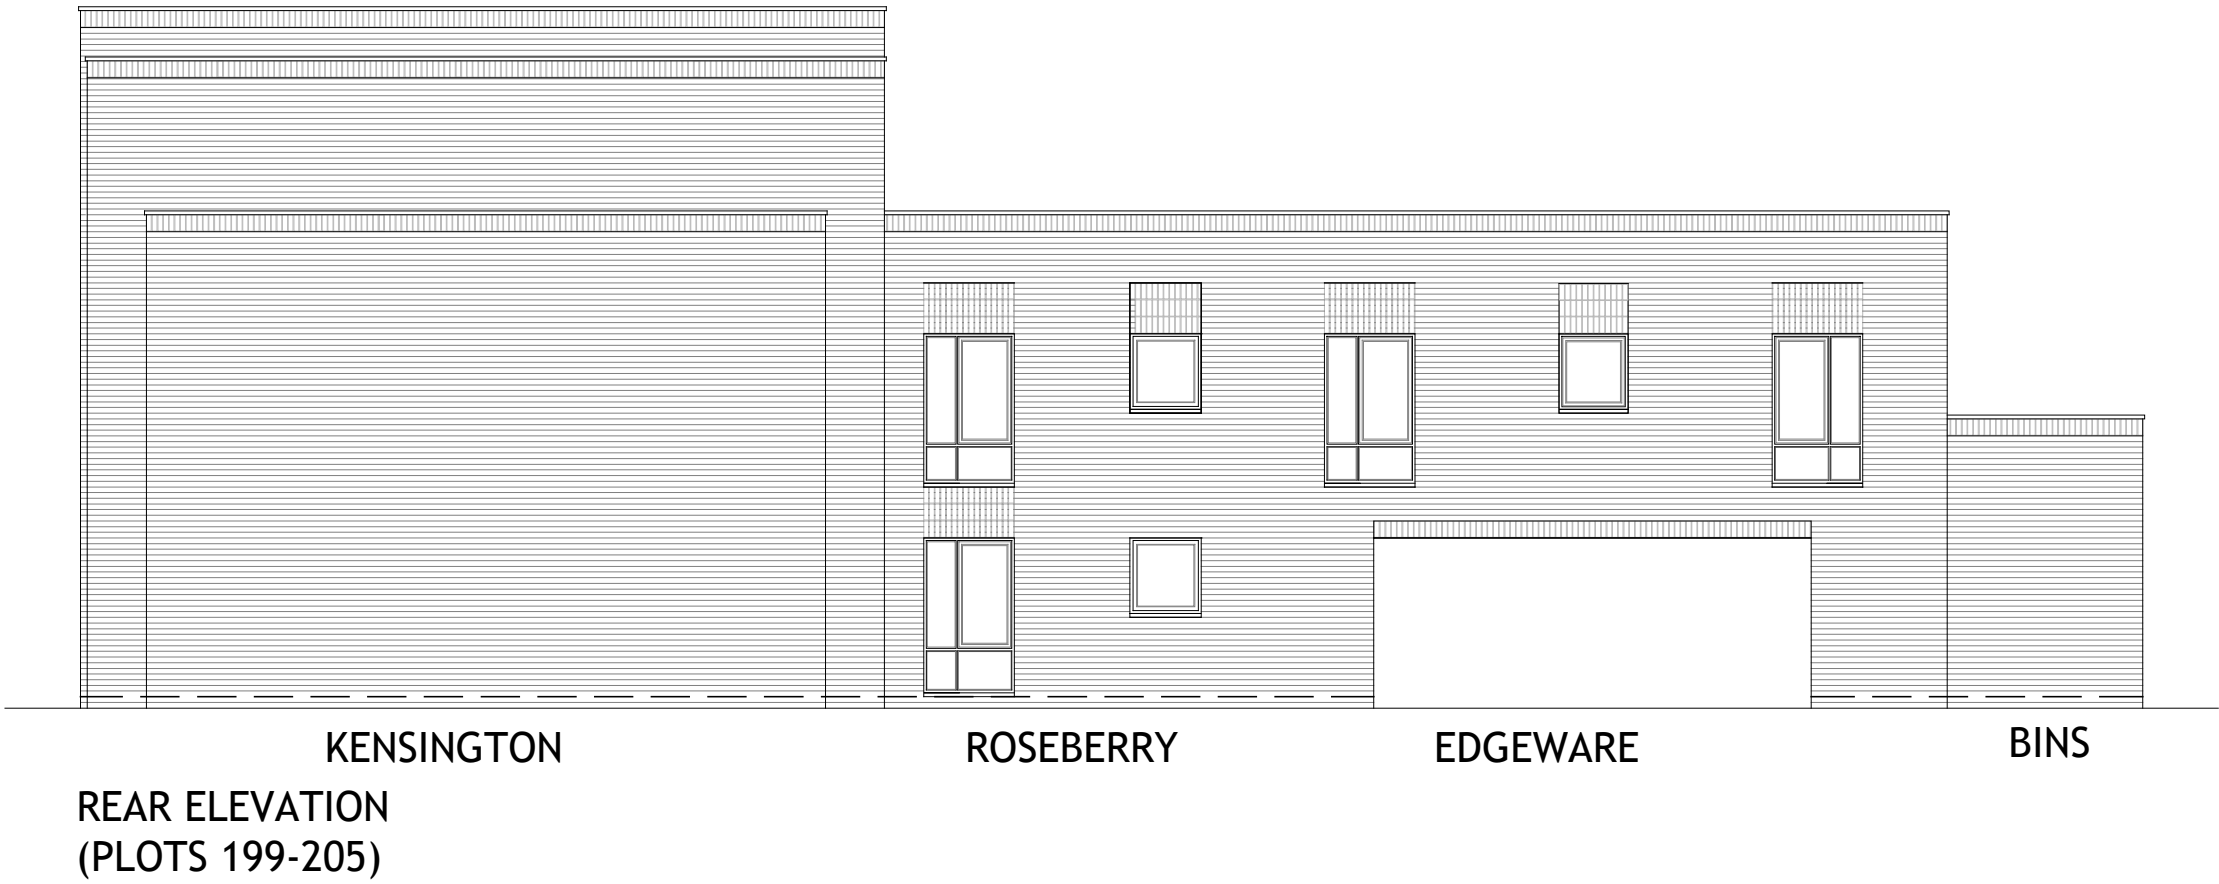

A	Plot numbers updated	CM	15/11/2023	
REV	DESCRIPTION	DRN	CHD	DATE
☒ PRELIMINARY	☐ INFORMATION	☐ TENDER		
☐ CONSTRUCTION	☐ AS BUILT			
SCALE	1:100 @ A2	DATE	NOV 2022	
DRAWN	JPG	CHK	CM	
DRAWING NO.	17194 169	REV	A	
TITLE	FORMER EAST LANCS PAPERMILL RADCLIFFE, BURY			
DETAILS	APARTMENTS PLOTS 199-205 (2 OF 2)			



Woods Hardwick

Architecture | Engineering | Planning | Surveying

BEDFORD : HEAD OFFICE

15-17 Goldington Road

Bedford MK40 3NH

T: +44 (0) 1234 268862


BIRMINGHAM

Fort Dunlop, Fort Parkway

Birmingham B24 9FE

T: +44 (0) 121 6297784

ONLINE: mail@woodshardwick.com | woodshardwick.com

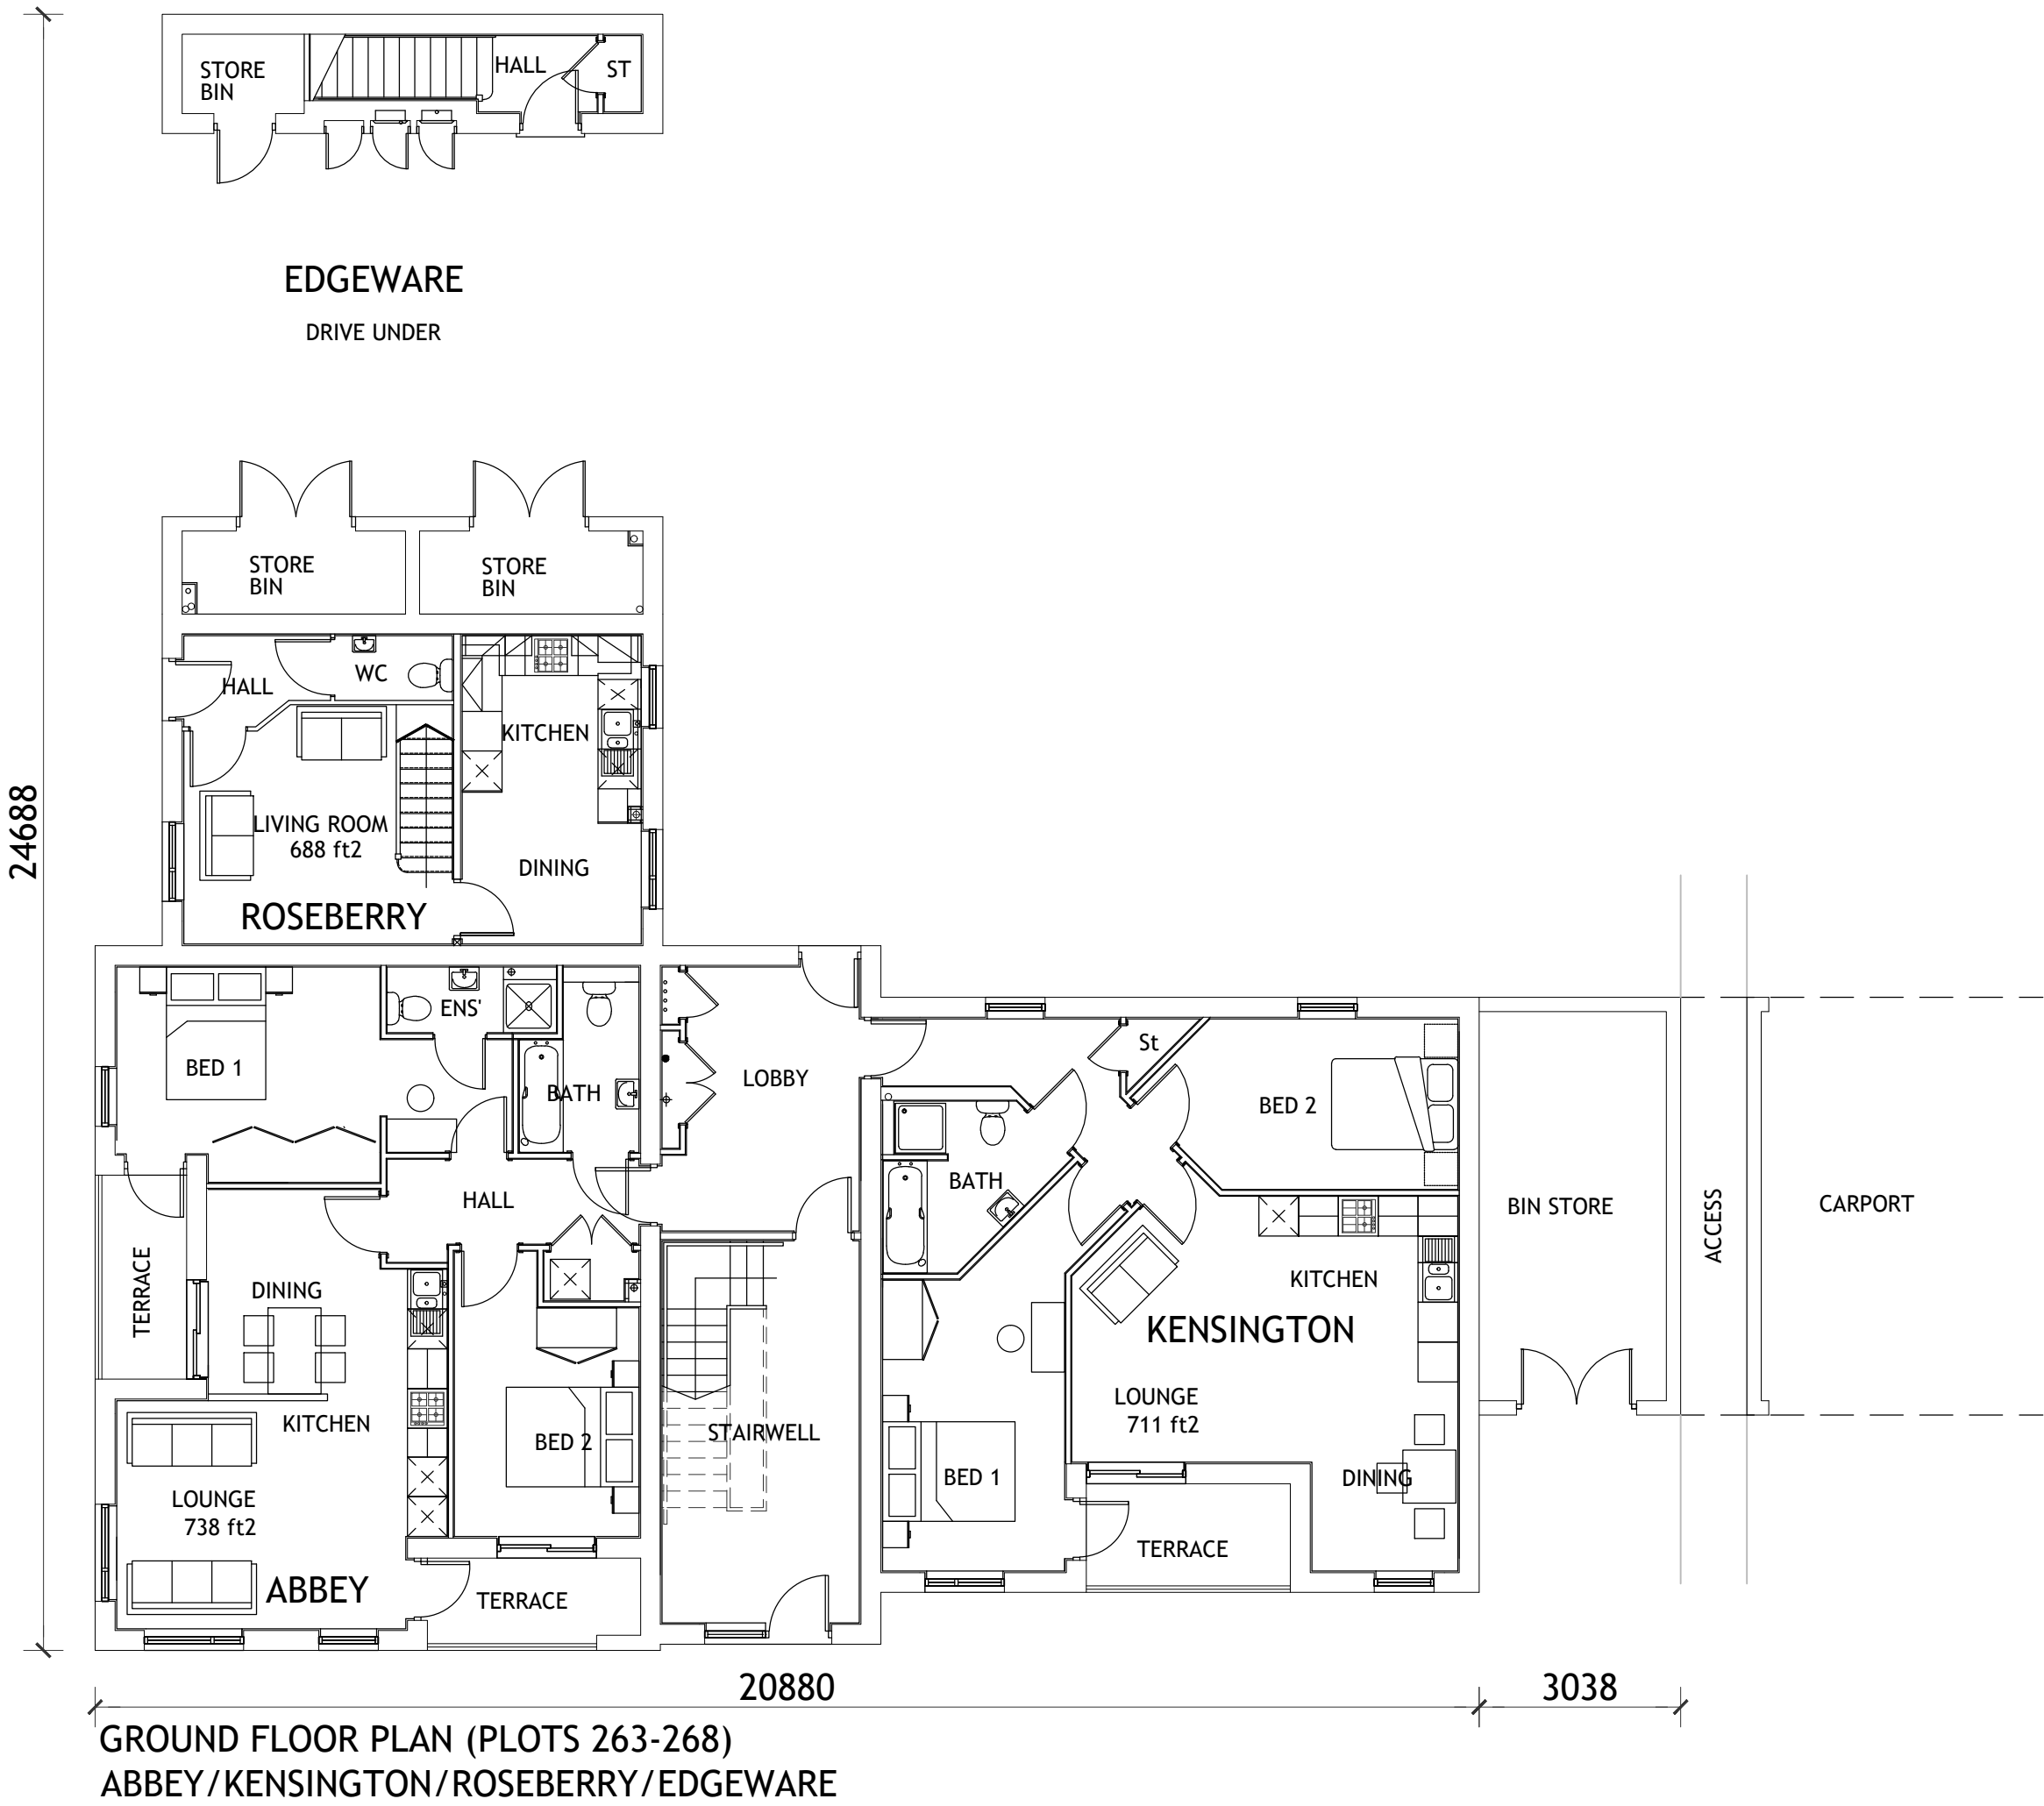

- NOTES**
- Contractors must check all dimensions on site. Only figured dimensions are to be worked from. Discrepancies must be reported to the Architect or Engineer before proceeding.
© This drawing is copyright.
 - Direct scaling off the drawing is permissible for planning purposes only.

A Plot numbers updated		CM	15/11/2023	
REV	DESCRIPTION	DRN	CHD	DATE
☒ PRELIMINARY	☐ INFORMATION	☐ TENDER		
☐ CONSTRUCTION	☐ AS BUILT			
SCALE	1:100 @ A2	DATE	NOV 2022	
DRAWN	JPG	CHK	CM	
DRAWING NO.	17194 170	REV	A	
TITLE	FORMER EAST LANCs PAPERMILL RADCLIFFE, BURY			
DETAILS	APARTMENTS PLOTS 263-268 GROUND FLOOR PLAN			

 **Woods Hardwick**
Architecture | Engineering | Planning | Surveying

BEDFORD : HEAD OFFICE
15-17 Goldington Road
Bedford MK40 3NH
T: +44 (0) 1234 268862

BIRMINGHAM
Fort Dunlop, Fort Parkway
Birmingham B24 9FE
T: +44 (0) 121 6297784

ONLINE: mail@woodshardwick.com | woodshardwick.com



FIRST FLOOR PLAN (PLOTS 263-268)
ABBEY/KENSINGTON/ROSEBERRY/EDGEWARE

- NOTES
- Contractors must check all dimensions on site. Only figured dimensions are to be worked from. Discrepancies must be reported to the Architect or Engineer before proceeding.
© This drawing is copyright.
 - Direct scaling off the drawing is permissible for planning purposes only.

A	Plot numbers updated			CM	15/11/2023	
REV	DESCRIPTION			DRN	CHD	DATE
☒	PRELIMINARY		☐ INFORMATION	☐ TENDER		
☐	CONSTRUCTION		☐ AS BUILT			
SCALE	1:100 @ A2			DATE	NOV 2022	
DRAWN	JPG			CHK	CM	
DRAWING NO.	17194 171			REV	A	
TITLE	FORMER EAST LANCs PAPERMILL RADCLIFFE, BURY					
DETAILS	APARTMENTS PLOTS 263-268 FIRST FLOOR PLAN					

 **Woods Hardwick**
Architecture | Engineering | Planning | Surveying


BEDFORD : HEAD OFFICE
15-17 Goldington Road
Bedford MK40 3NH
T: +44 (0) 1234 268862

BIRMINGHAM
Fort Dunlop, Fort Parkway
Birmingham B24 9FE
T: +44 (0) 121 6297784

ONLINE: mail@woodshardwick.com | woodshardwick.com

NOTES

1.
- Contractors must check all dimensions on site. Only figured dimensions are to be worked from. Discrepancies must be reported to the Architect or Engineer before proceeding.
© This drawing is copyright.
2.
- Direct scaling off the drawing is permissible for planning purposes only.

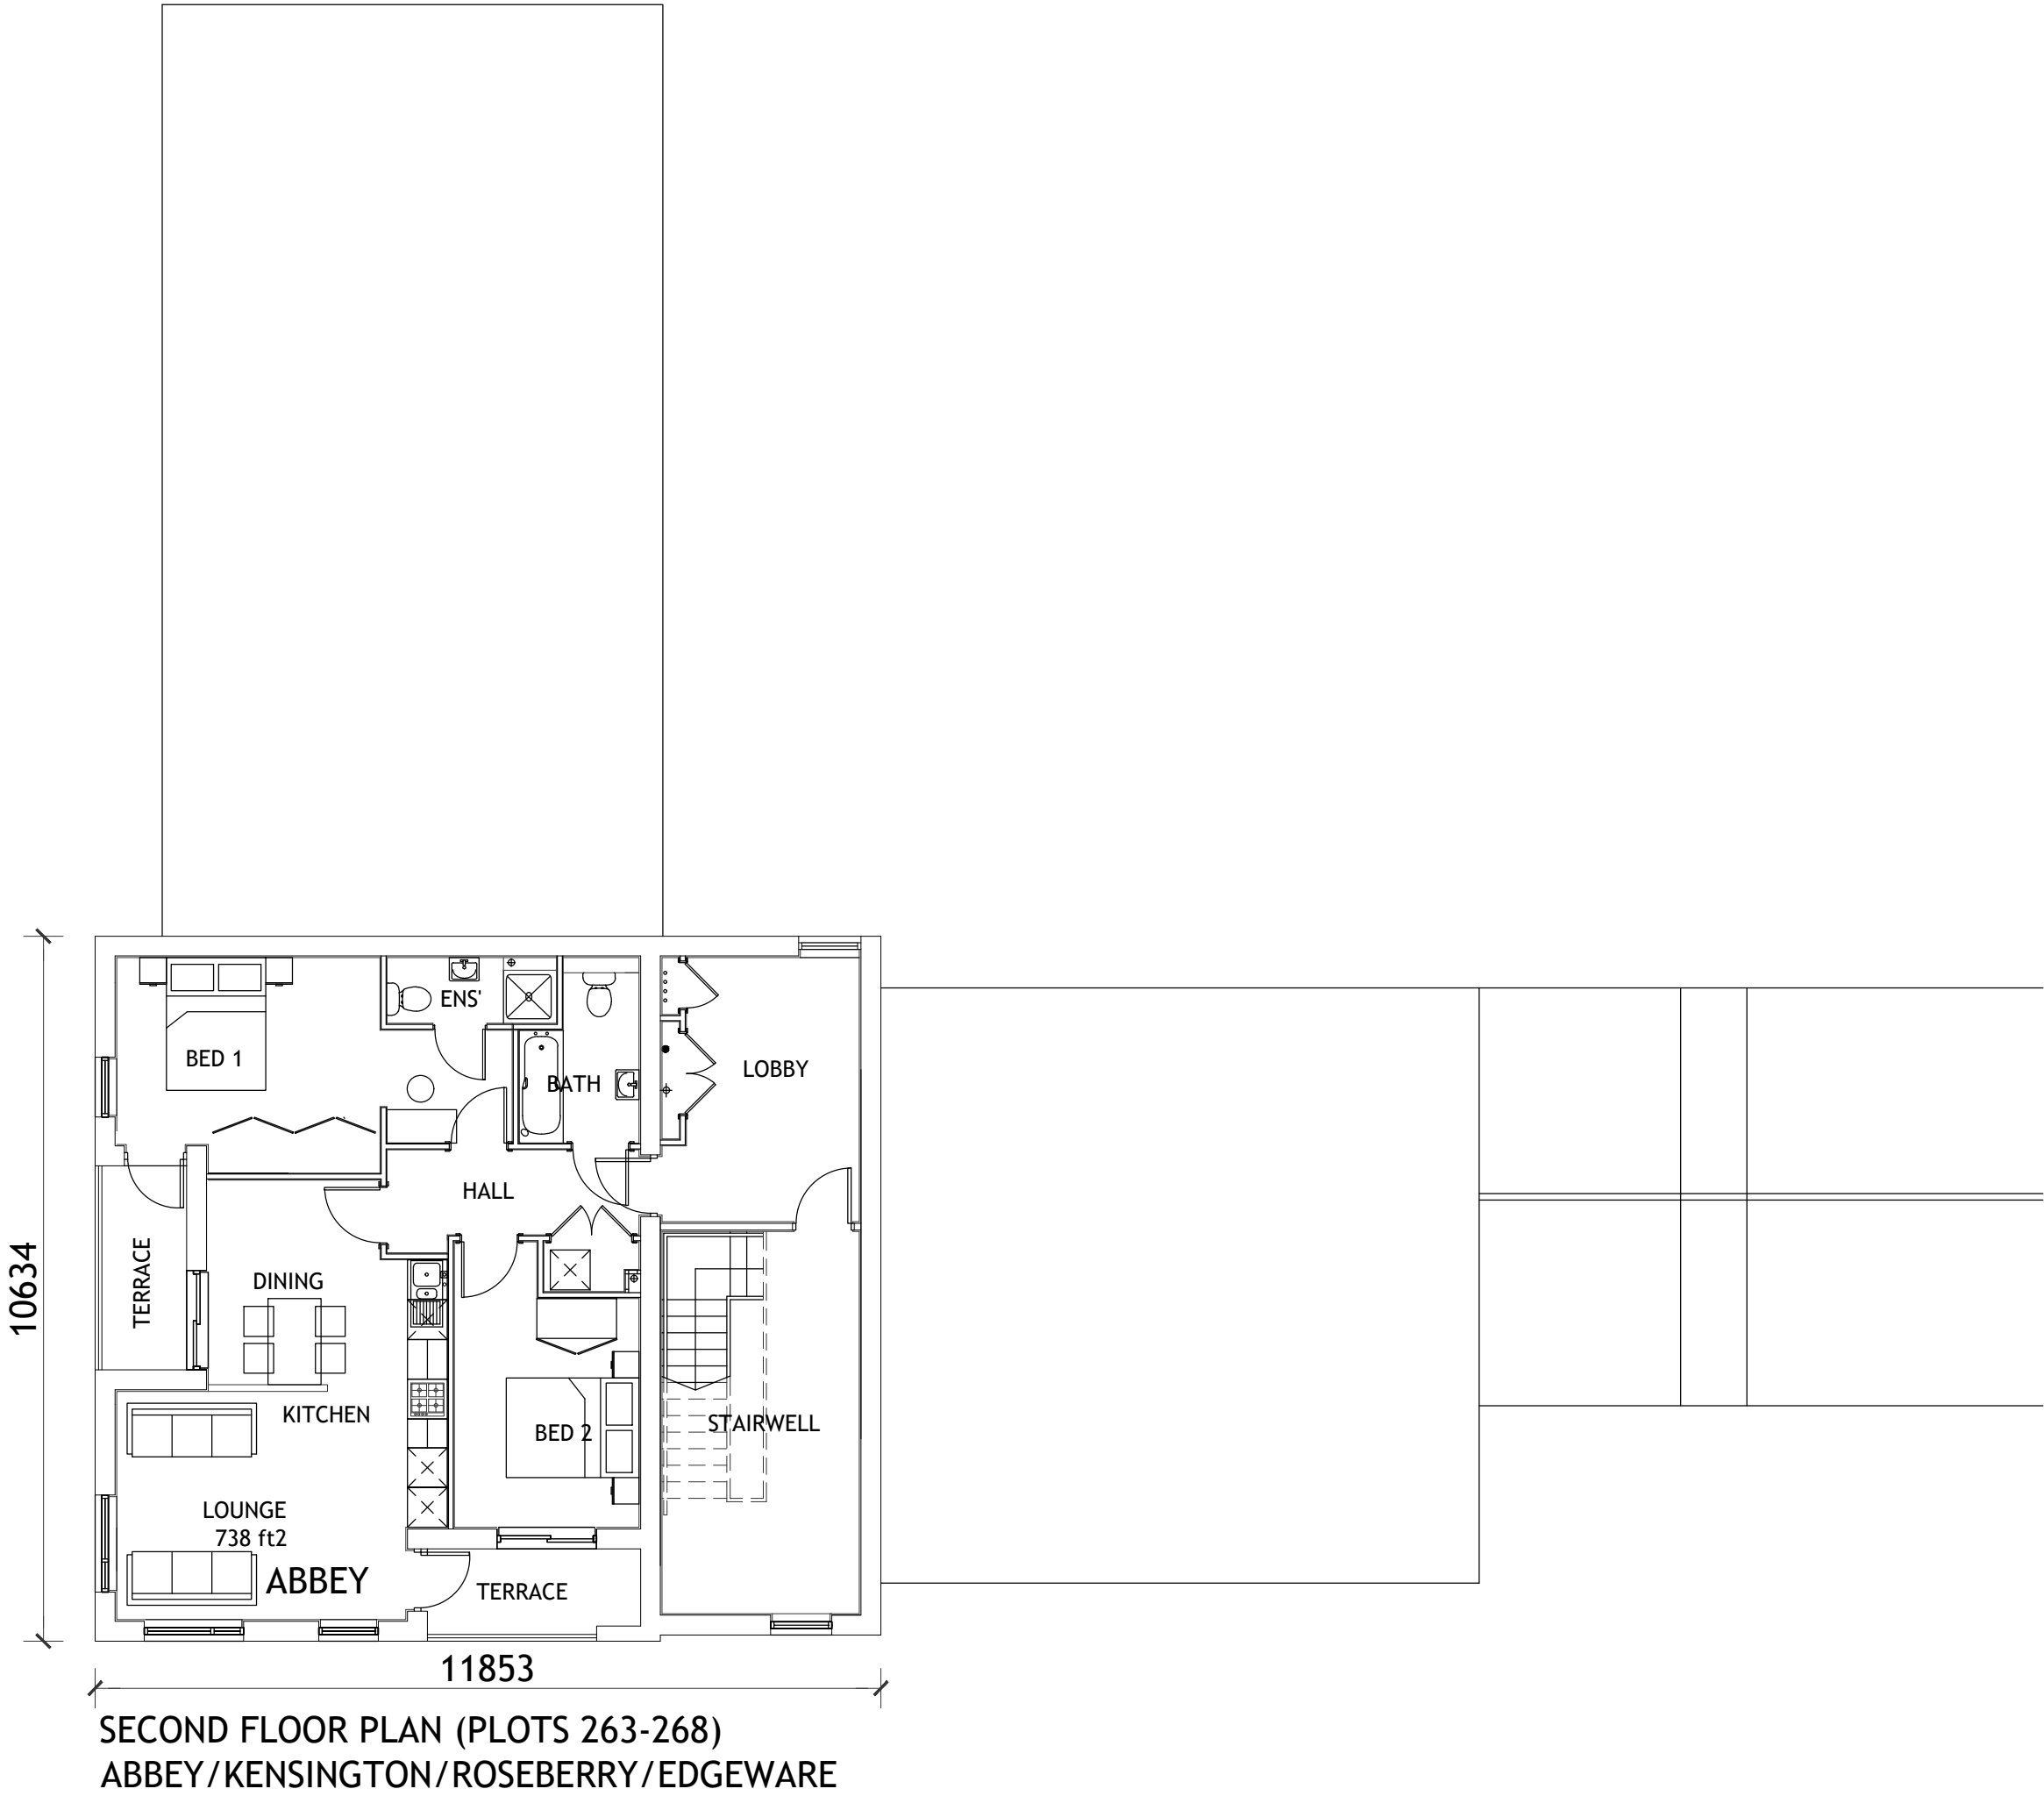

A	Plot numbers updated		CM	15/11/2023				
REV	DESCRIPTION		DRN	CHD	DATE			
☒	PRELIMINARY		☐	INFORMATION		☐	TENDER	
☐	CONSTRUCTION		☐	AS BUILT				
SCALE	1:100 @ A2		DATE	NOV 2022				
DRAWN	JPG		CHK	CM				
DRAWING NO.	17194 172		REV	A				
TITLE		FORMER EAST LANC'S PAPERMILL RADCLIFFE, BURY						
DETAILS		APARTMENTS PLOTS 263-268 SECOND FLOOR PLAN						

Woods Hardwick

Architecture | Engineering | Planning | Surveying

BEDFORD : HEAD OFFICE

15-17 Goldington Road

Bedford MK40 3NH

T: +44 (0) 1234 268862

BIRMINGHAM

Fort Dunlop, Fort Parkway

Birmingham B24 9FE

T: +44 (0) 121 6297784

ONLINE: mail@woodshardwick.com | woodshardwick.com

PLEASE CONSIDER THE ENVIRONMENT BEFORE PRINTING THIS DRAWING



NOTES

1.
- Contractors must check all dimensions on site. Only figured dimensions are to be worked from. Discrepancies must be reported to the Architect or Engineer before proceeding.
© This drawing is copyright.
2.
- Direct scaling off the drawing is permissible for planning purposes only.



ABBHEY
FRONT ELEVATION
(PLOTS 263-268)

KENSINGTON

BINS



EDGEWARE
SIDE ELEVATION
(PLOTS 263-268)

ROSEBERRY

ABBHEY



A		Plot numbers updated		CM	15/11/2023	
REV	DESCRIPTION			DRN	CHD	DATE
☒	PRELIMINARY		☐ INFORMATION	☐ TENDER		
☐	CONSTRUCTION		☐ AS BUILT			
SCALE		1:100 @ A2		DATE	NOV 2022	
DRAWN		JPG		CHK	CM	
DRAWING NO.		17194 173		REV	A	
TITLE		FORMER EAST LANCS PAPERMILL RADCLIFFE, BURY				
DETAILS		APARTMENTS PLOTS 263-268 ELEVATIONS (1 OF 2)				

 **Woods Hardwick**
Architecture | Engineering | Planning | Surveying

BEDFORD : HEAD OFFICE
15-17 Goldington Road
Bedford MK40 3NH
T: +44 (0) 1234 268862

BIRMINGHAM
Fort Dunlop, Fort Parkway
Birmingham B24 9FE
T: +44 (0) 121 6297784


ONLINE: mail@woodshardwick.com | woodshardwick.com

NOTES

1.
- Contractors must check all dimensions on site. Only figured dimensions are to be worked from. Discrepancies must be reported to the Architect or Engineer before proceeding.
© This drawing is copyright.
2.
- Direct scaling off the drawing is permissible for planning purposes only.



REAR ELEVATION
(PLOTS 263-268)

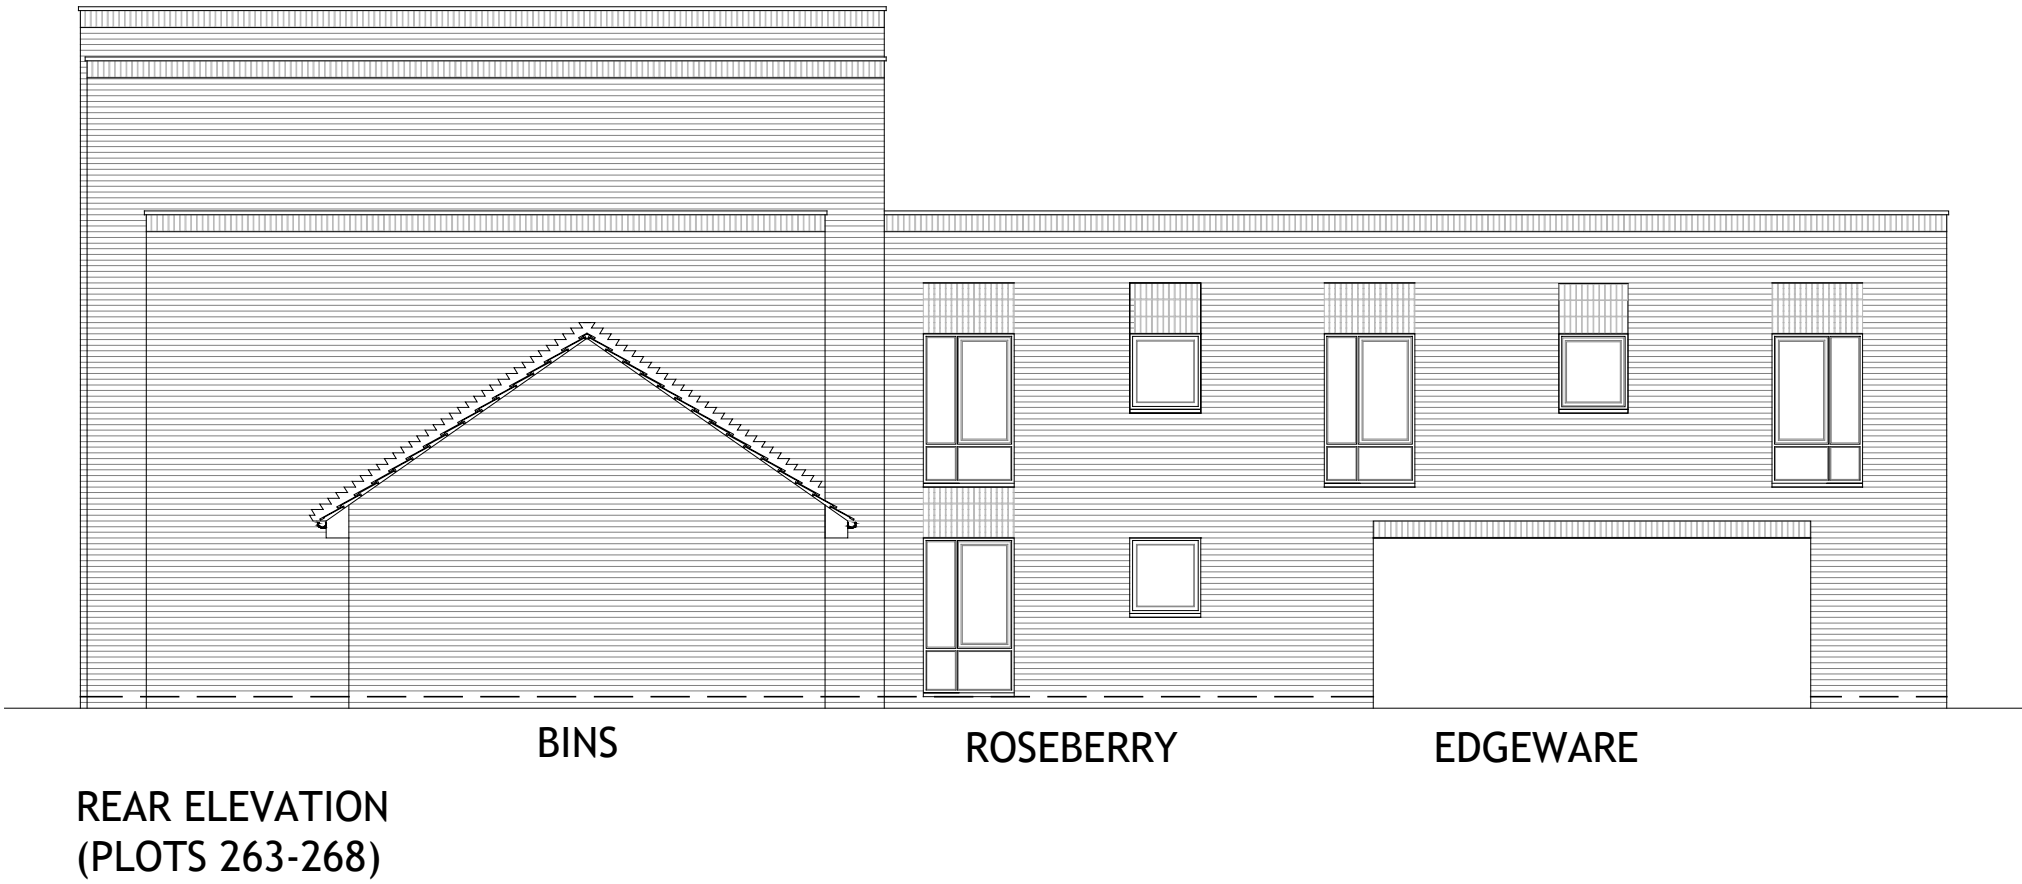

REAR ELEVATION
(PLOTS 263-268)




A	Plot numbers updated		CM	15/11/2023							
REV	DESCRIPTION		DRN	CHD	DATE						
☒	PRELIMINARY		☐	INFORMATION		☐	TENDER				
☐	CONSTRUCTION		☐	AS BUILT							
SCALE							1:100 @ A2	DATE	NOV 2022		
DRAWN							JPG	CHK	CM		
DRAWING NO.							17194 174	REV	A		
TITLE							FORMER EAST LANCS PAPERMILL RADCLIFFE, BURY				
DETAILS							APARTMENTS PLOTS 263-268 ELEVATIONS (2 OF 2)				

 **Woods Hardwick**
Architecture | Engineering | Planning | Surveying

BEDFORD : HEAD OFFICE
15-17 Goldington Road
Bedford MK40 3NH
T: +44 (0) 1234 268862

BIRMINGHAM
Fort Dunlop, Fort Parkway
Birmingham B24 9FE
T: +44 (0) 121 6297784

ONLINE: mail@woodshardwick.com | woodshardwick.com

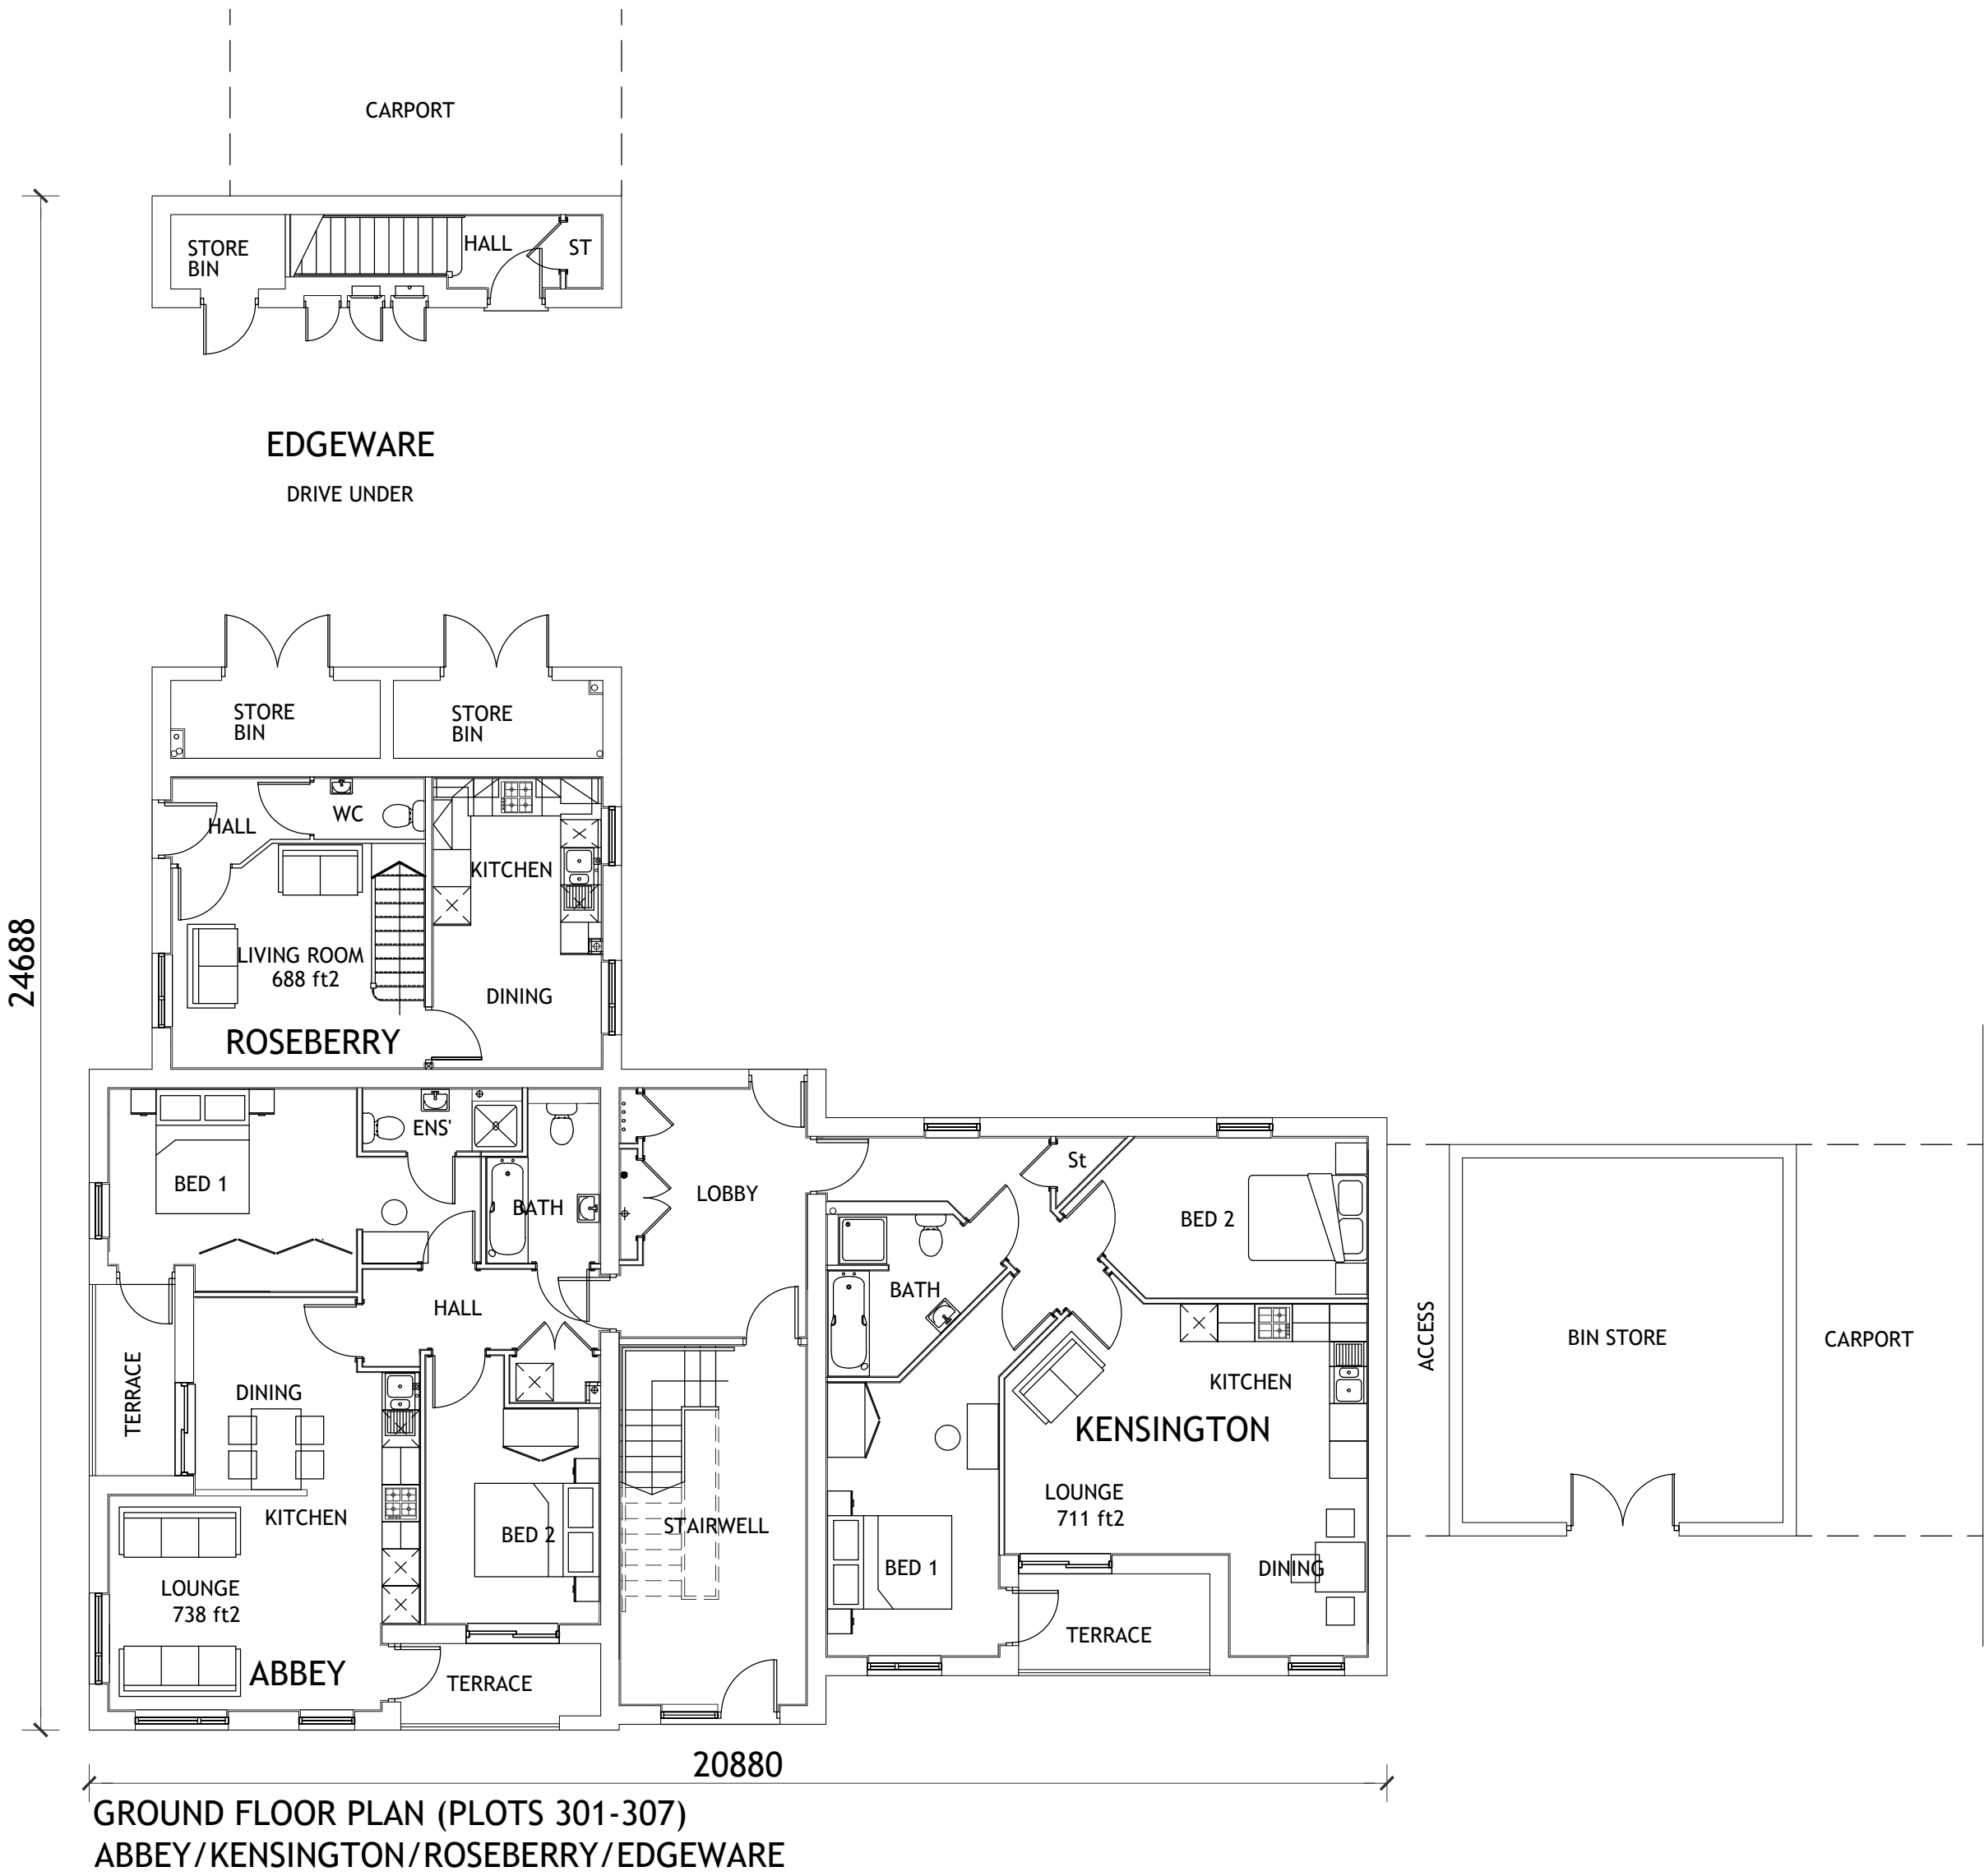

- NOTES**
- Contractors must check all dimensions on site. Only figured dimensions are to be worked from. Discrepancies must be reported to the Architect or Engineer before proceeding.
© This drawing is copyright.
 - Direct scaling off the drawing is permissible for planning purposes only.


A	Plot numbers updated	CM	15/11/2023		
REV	DESCRIPTION	DRN	CHD	DATE	
☒	PRELIMINARY	☐	INFORMATION	☐	TENDER
☐	CONSTRUCTION	☐	AS BUILT		
SCALE	1:100 @ A2	DATE	NOV 2022		
DRAWN	JPG	CHK	CM		
DRAWING NO.	17194 175	REV	A		
TITLE	FORMER EAST LANCs PAPERMILL RADCLIFFE, BURY				
DETAILS	APARTMENTS PLOTS 301-307 GROUND FLOOR PLAN				

 **Woods Hardwick**
Architecture | Engineering | Planning | Surveying

BEDFORD : HEAD OFFICE
15-17 Goldington Road
Bedford MK40 3NH
T: +44 (0) 1234 268862

BIRMINGHAM
Fort Dunlop, Fort Parkway
Birmingham B24 9FE
T: +44 (0) 121 6297784

ONLINE: mail@woodshardwick.com | woodshardwick.com

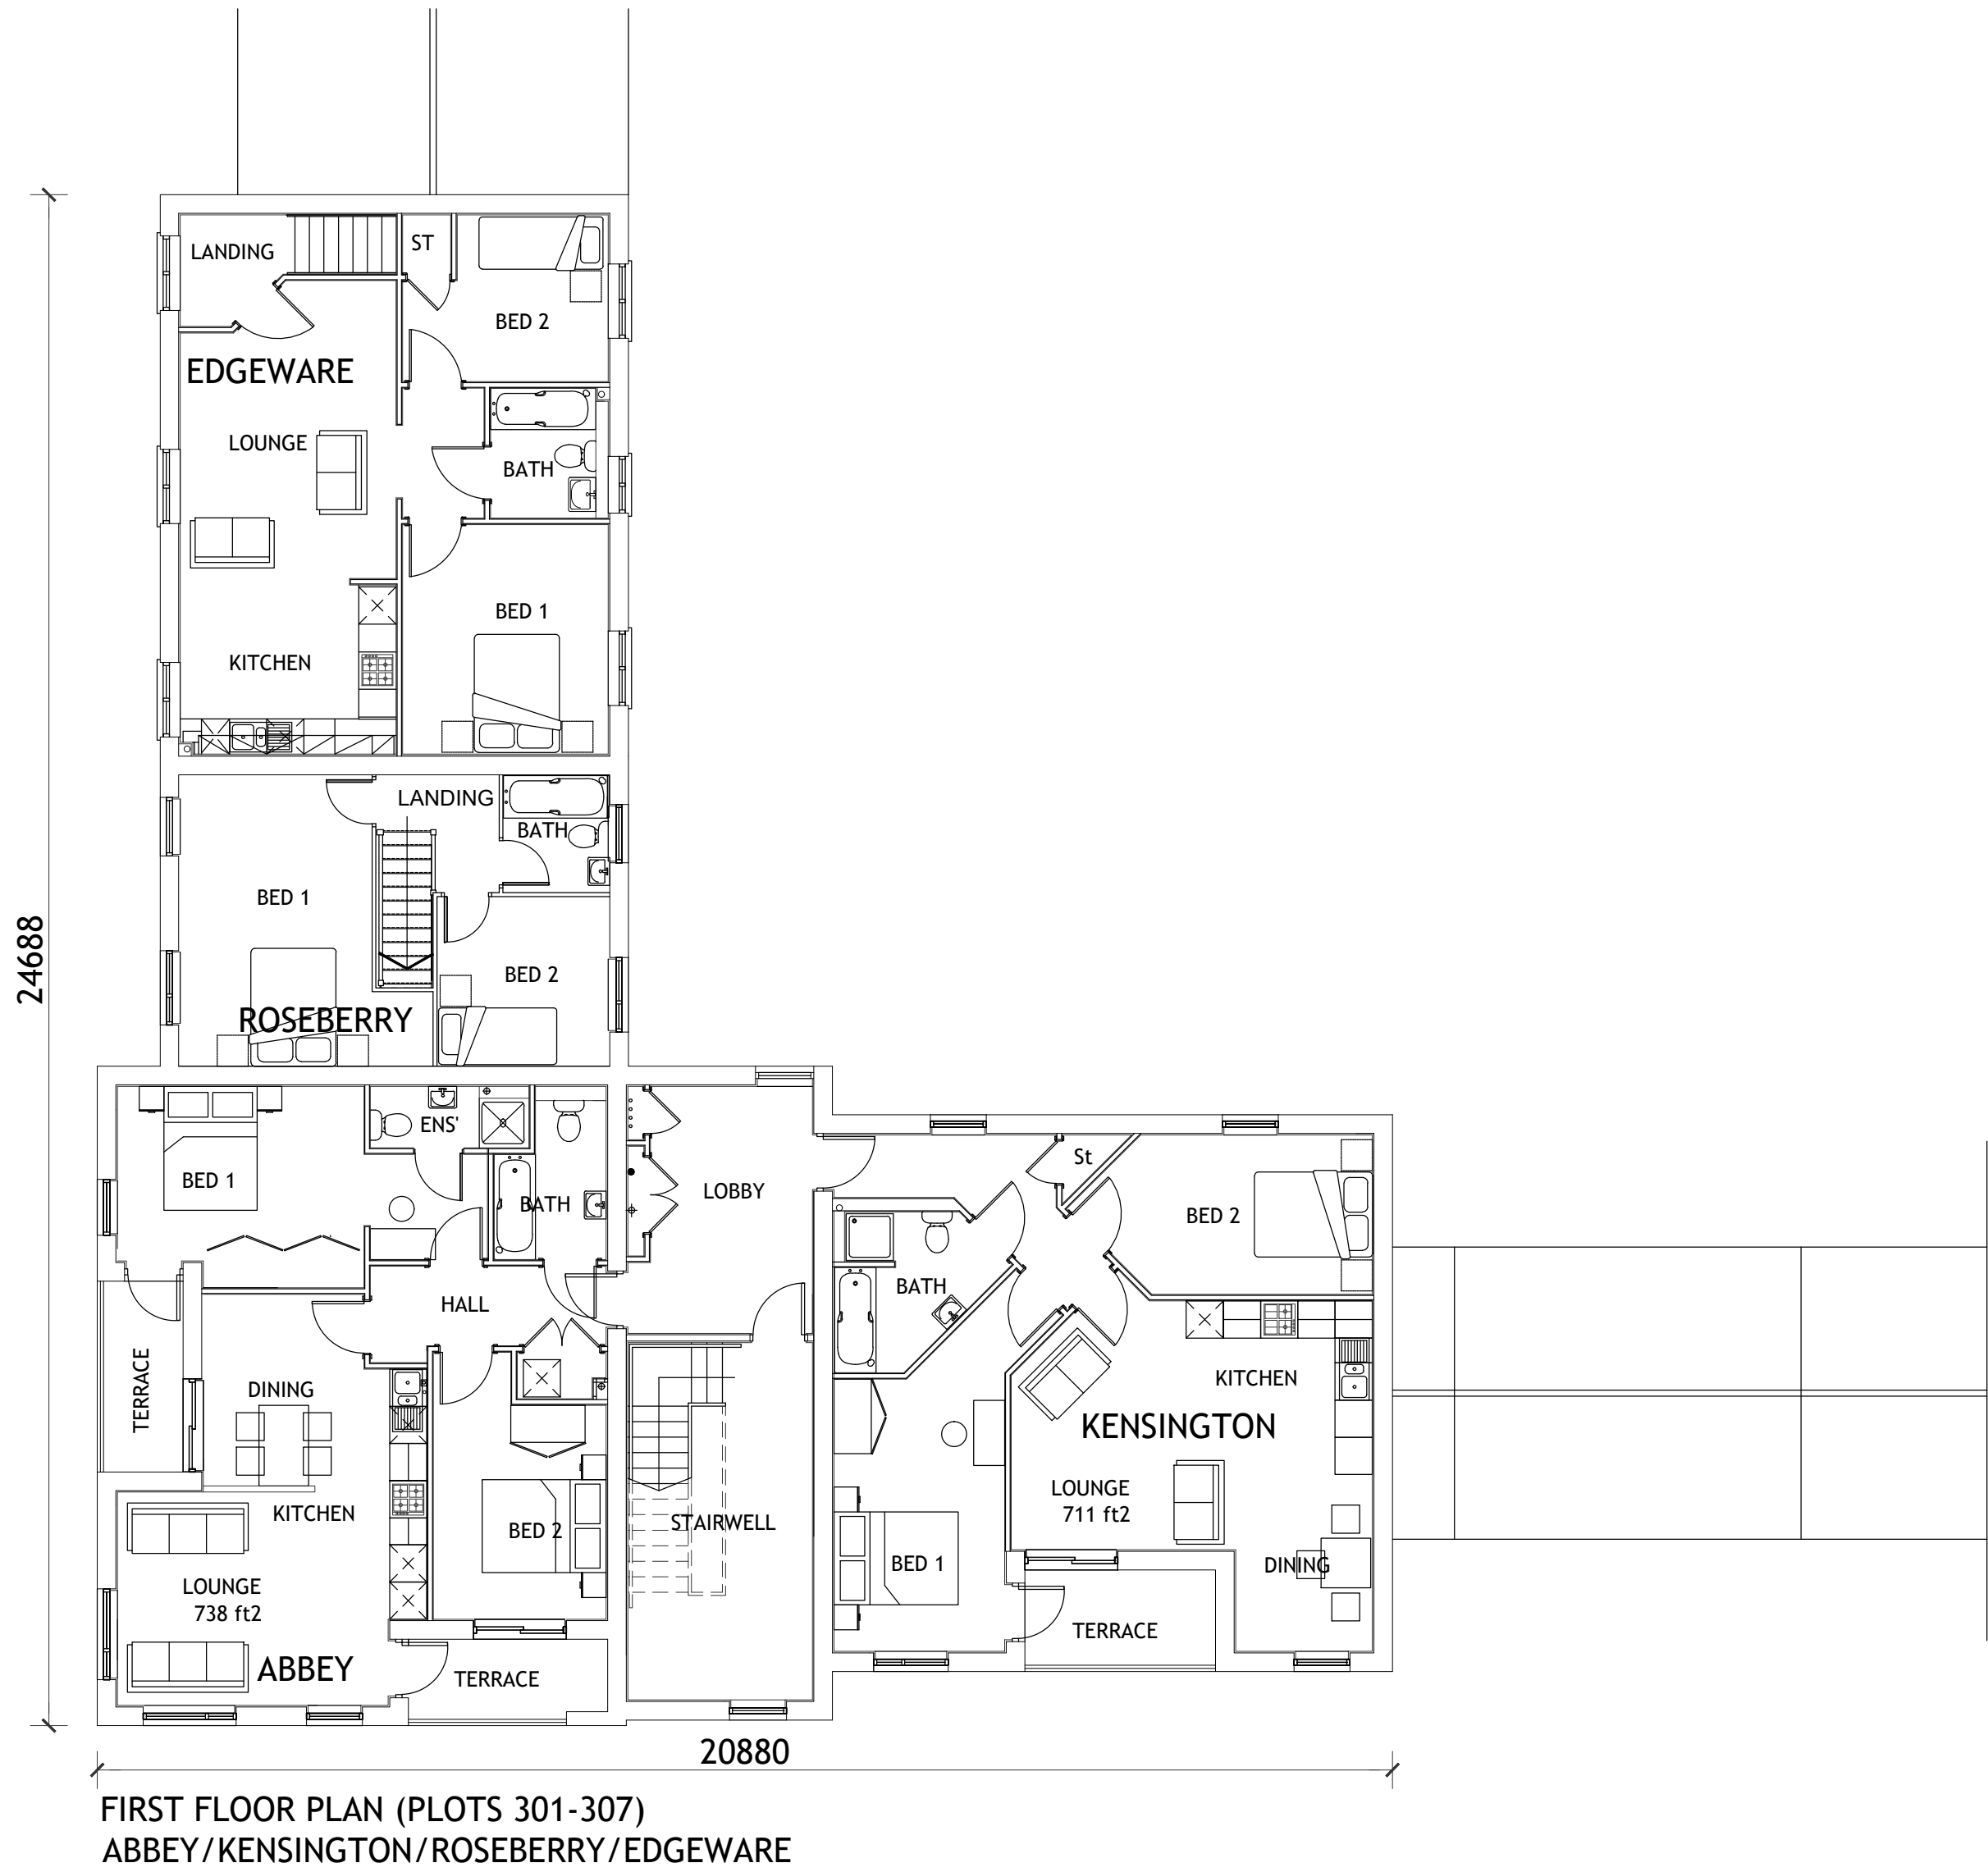

- NOTES**
- Contractors must check all dimensions on site. Only figured dimensions are to be worked from. Discrepancies must be reported to the Architect or Engineer before proceeding.
© This drawing is copyright.
 - Direct scaling off the drawing is permissible for planning purposes only.


A Plot numbers updated		CM	15/11/2023	
REV	DESCRIPTION	DRN	CHD	DATE
☒ PRELIMINARY	☐ INFORMATION	☐ TENDER		
☐ CONSTRUCTION	☐ AS BUILT			
SCALE	1:100 @ A2	DATE	NOV 2022	
DRAWN	JPG	CHK	CM	
DRAWING NO.	17194 176	REV	A	
TITLE	FORMER EAST LANCs PAPERMILL RADCLIFFE, BURY			
DETAILS	APARTMENTS PLOTS 301-307 FIRST FLOOR PLAN			

 **Woods Hardwick**
Architecture | Engineering | Planning | Surveying

BEDFORD : HEAD OFFICE
15-17 Goldington Road
Bedford MK40 3NH
T: +44 (0) 1234 268862

BIRMINGHAM
Fort Dunlop, Fort Parkway
Birmingham B24 9FE
T: +44 (0) 121 6297784

ONLINE: mail@woodshardwick.com | woodshardwick.com

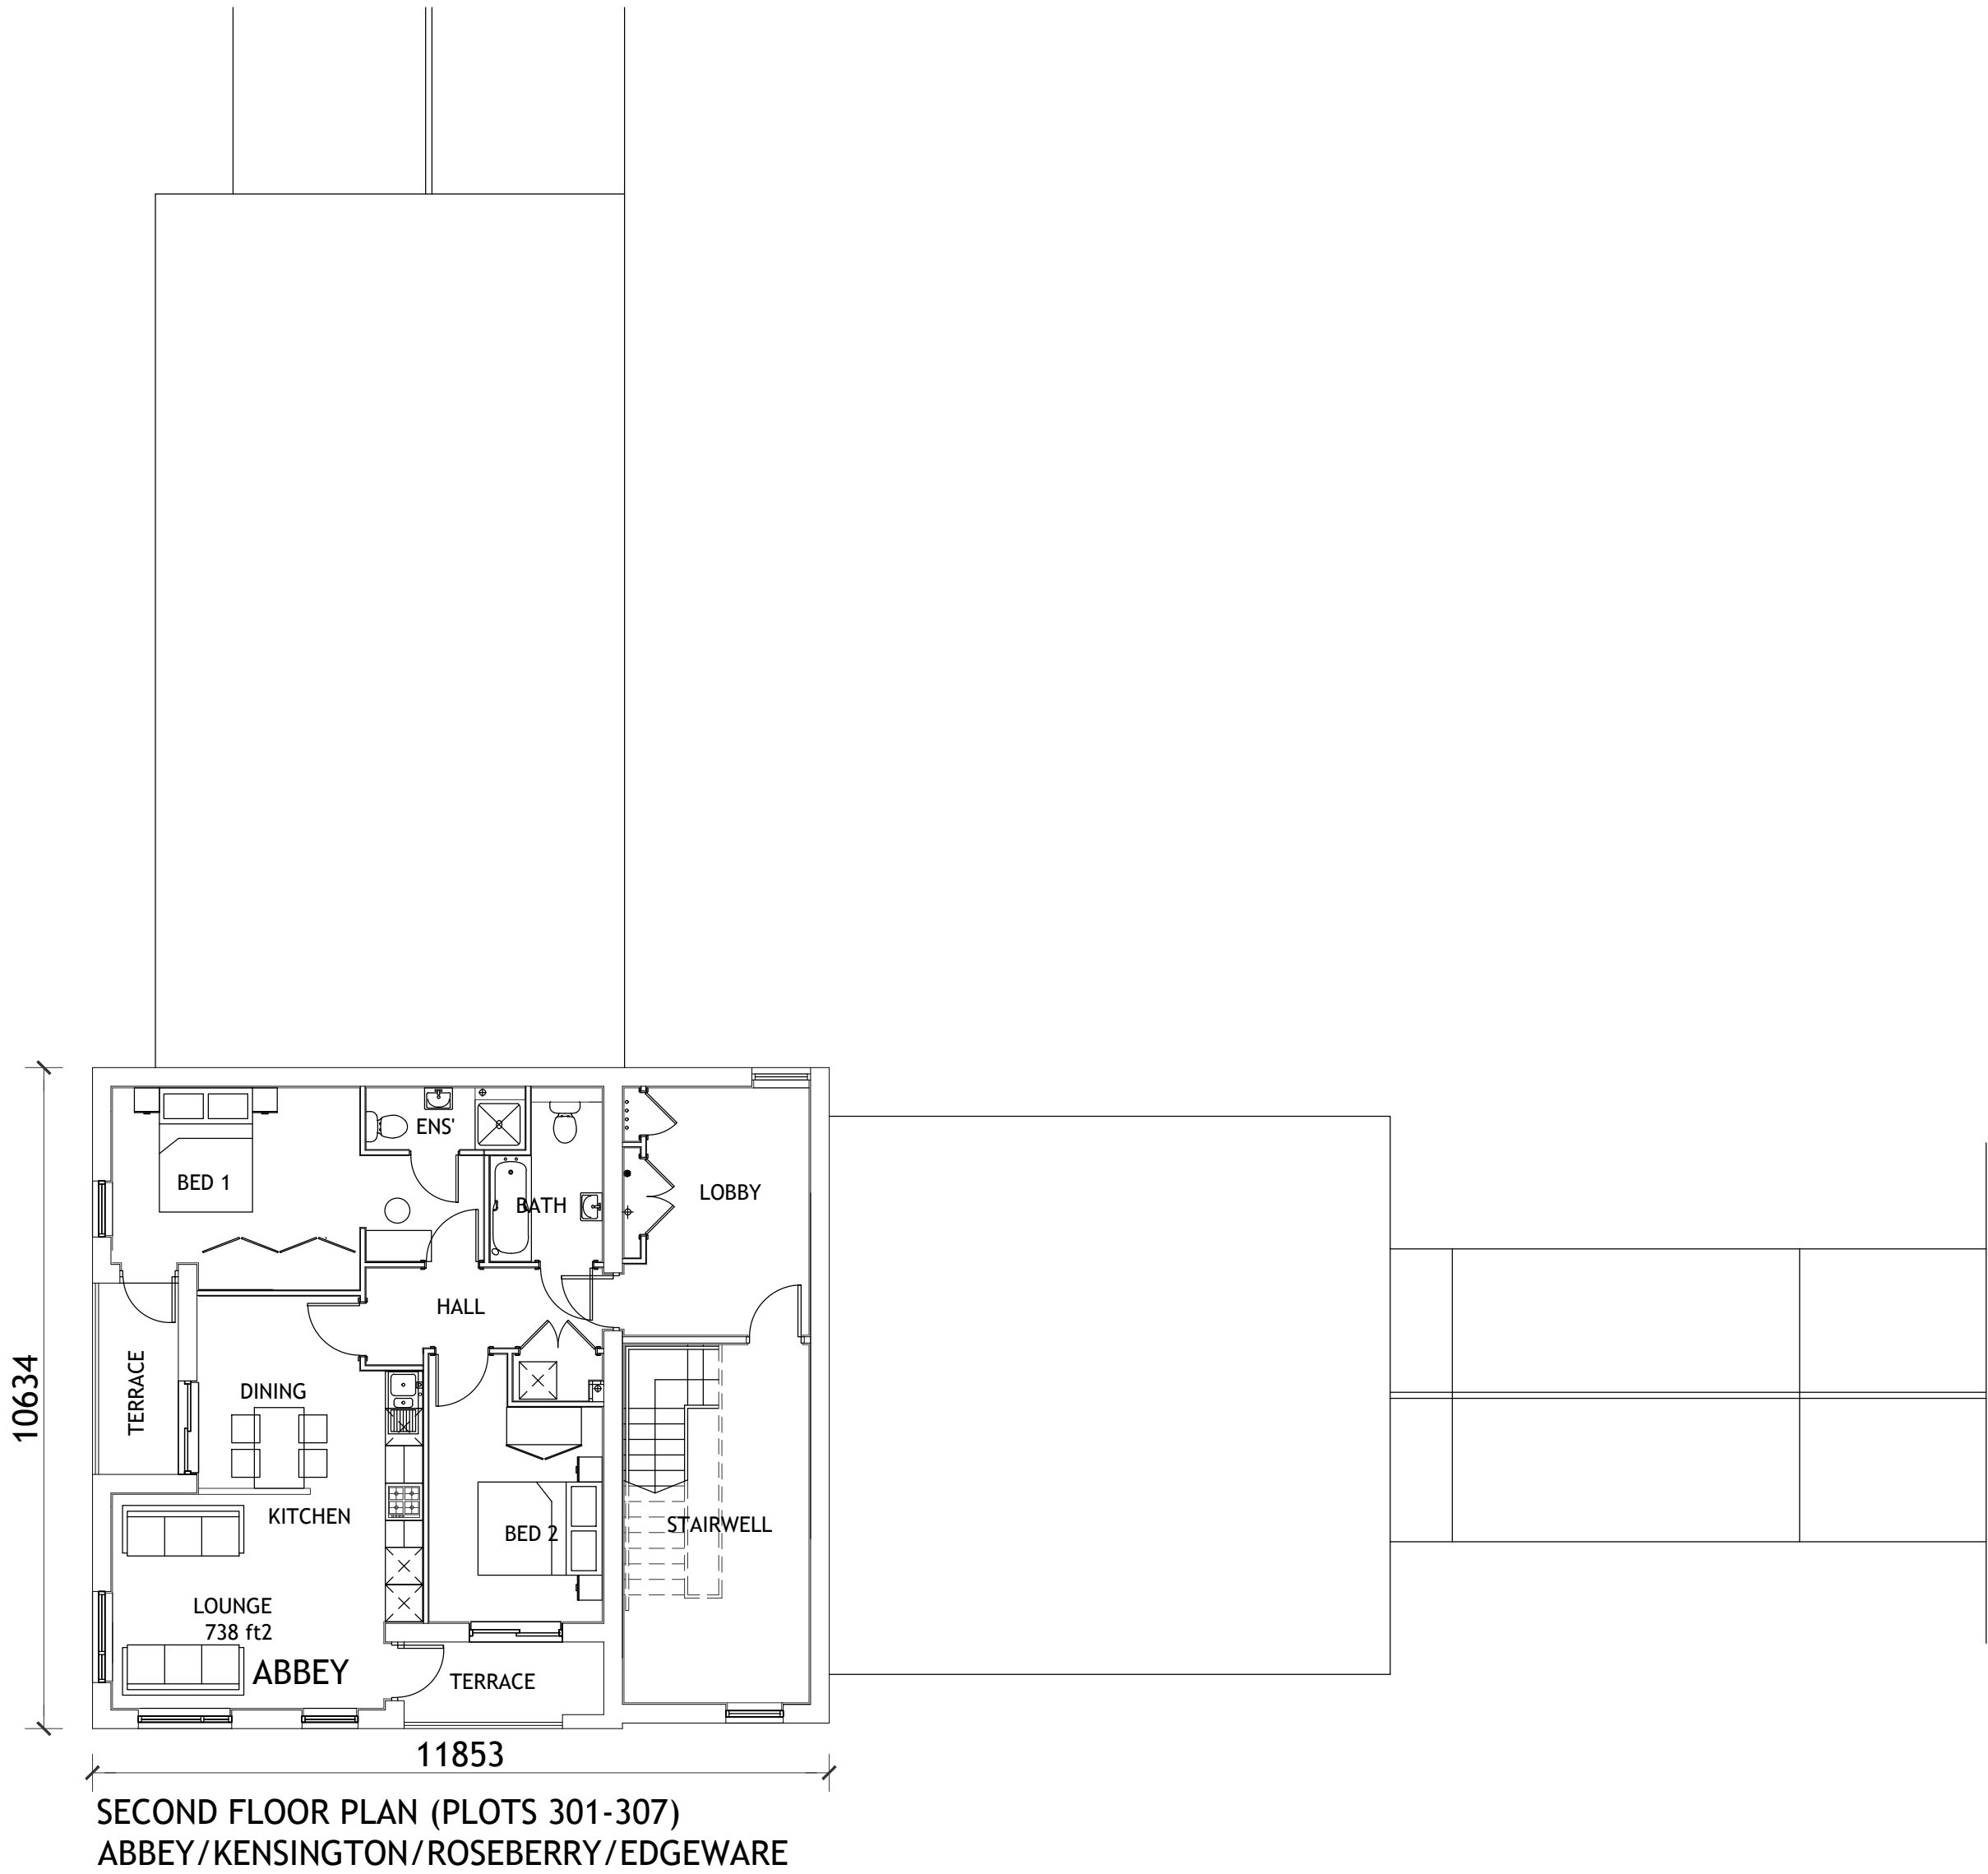

- NOTES
- Contractors must check all dimensions on site. Only figured dimensions are to be worked from. Discrepancies must be reported to the Architect or Engineer before proceeding.
© This drawing is copyright.
 - Direct scaling off the drawing is permissible for planning purposes only.

A	Plot numbers updated		CM	15/11/2023				
REV	DESCRIPTION		DRN	CHD	DATE			
☒	PRELIMINARY		☐	INFORMATION		☐	TENDER	
☐	CONSTRUCTION		☐	AS BUILT				
SCALE		1:100 @ A2		DATE		NOV 2022		
DRAWN		JPG		CHK		CM		
DRAWING NO.		17194 177		REV		A		
TITLE		FORMER EAST LANCs PAPERMILL RADCLIFFE, BURY						
DETAILS		APARTMENTS PLOTS 301-307 SECOND FLOOR PLAN						

 **Woods Hardwick**
Architecture | Engineering | Planning | Surveying

BEDFORD : HEAD OFFICE 15-17 Goldington Road Bedford MK40 3NH T: +44 (0) 1234 268862	BIRMINGHAM Fort Dunlop, Fort Parkway Birmingham B24 9FE T: +44 (0) 121 6297784
---	--

ONLINE: mail@woodshardwick.com | woodshardwick.com



ABBEY
FRONT ELEVATION
(PLOTS 301-307)

KENSINGTON

BINS



EDGEWARE
SIDE ELEVATION
(PLOTS 301-307)

ROSEBERRY

ABBEY



NOTES

1. Contractors must check all dimensions on site. Only figured dimensions are to be worked from. Discrepancies must be reported to the Architect or Engineer before proceeding.
© This drawing is copyright.
2. Direct scaling off the drawing is permissible for planning purposes only.

A	Plot numbers updated	CM	15/11/2023		
REV	DESCRIPTION	DRN	CHD	DATE	
☒	PRELIMINARY	☐	INFORMATION	☐	TENDER
☐	CONSTRUCTION	☐	AS BUILT		
SCALE	1:100 @ A2	DATE	NOV 2022		
DRAWN	JPG	CHK	CM		
DRAWING NO.	17194 178	REV	A		
TITLE	FORMER EAST LANCs PAPERMILL RADCLIFFE, BURY				
DETAILS	APARTMENTS PLOTS 301-307 ELEVATIONS (1 OF 2)				

 **Woods Hardwick**
Architecture | Engineering | Planning | Surveying


BEDFORD : HEAD OFFICE
15-17 Goldington Road
Bedford MK40 3NH
T: +44 (0) 1234 268862

BIRMINGHAM
Fort Dunlop, Fort Parkway
Birmingham B24 9FE
T: +44 (0) 121 6297784

ONLINE: mail@woodshardwick.com | woodshardwick.com

NOTES

1.
- Contractors must check all dimensions on site. Only figured dimensions are to be worked from. Discrepancies must be reported to the Architect or Engineer before proceeding.
© This drawing is copyright.
2.
- Direct scaling off the drawing is permissible for planning purposes only.

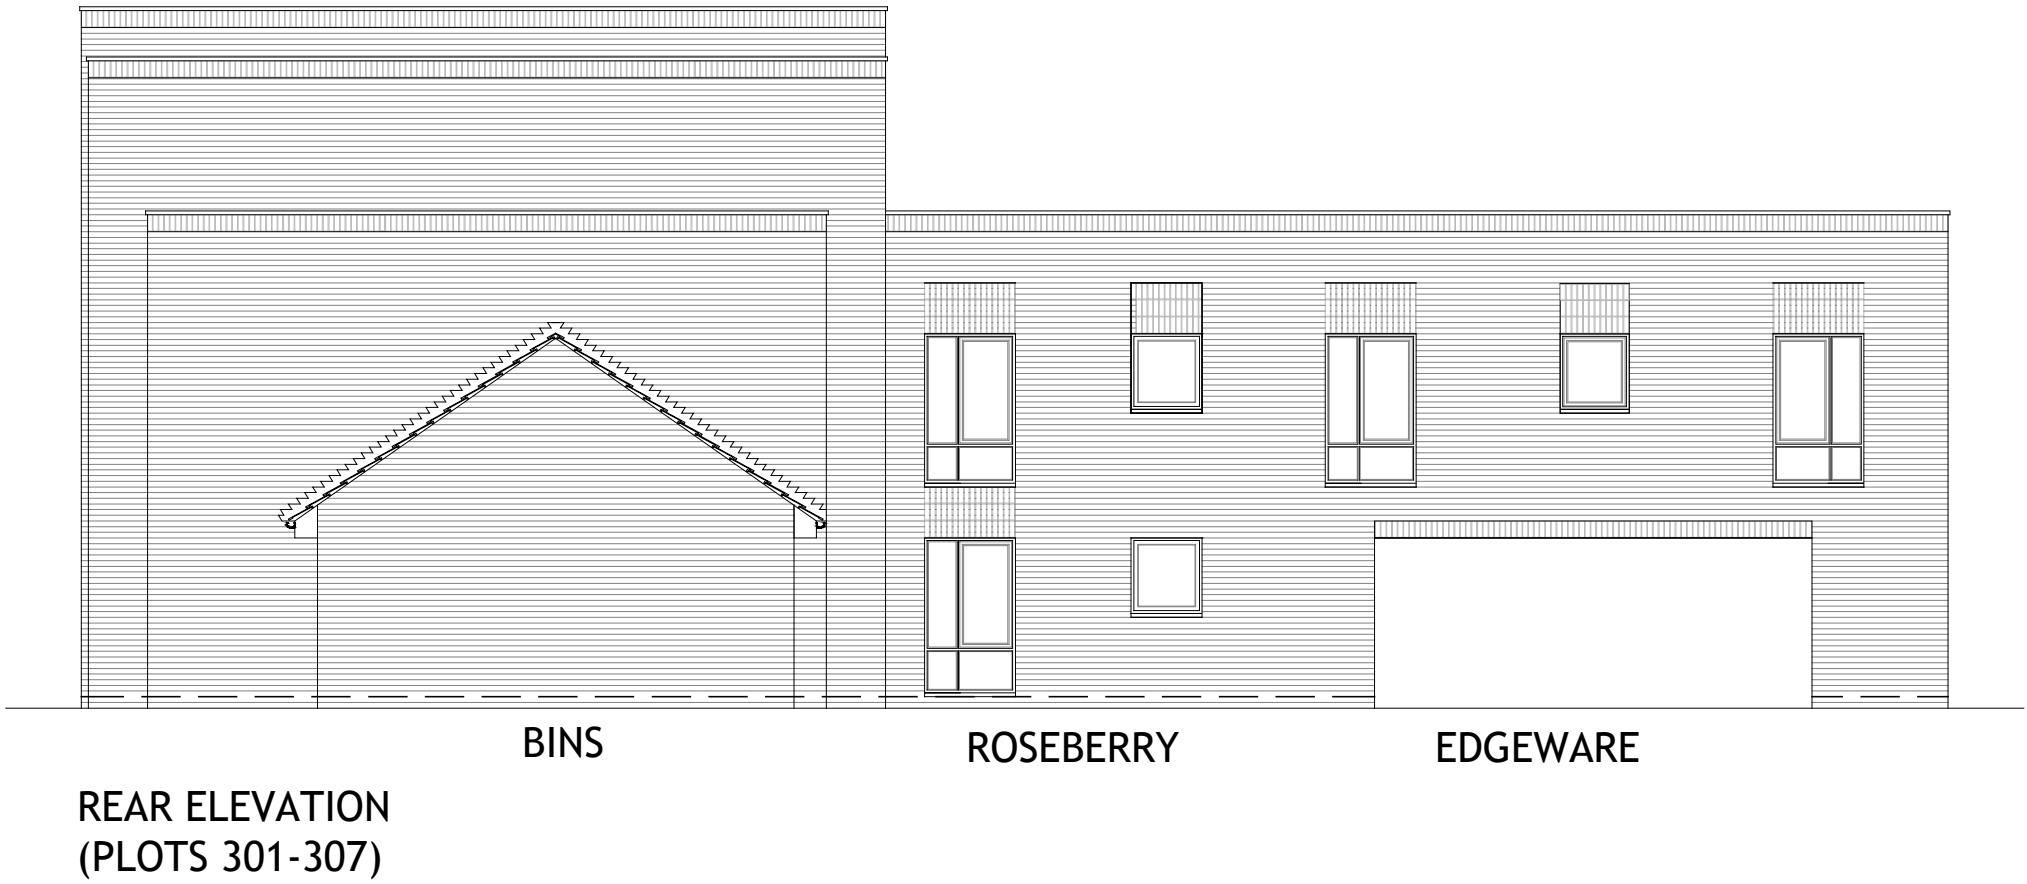

A	Plot numbers updated		CM	15/11/2023						
REV	DESCRIPTION		DRN	CHD	DATE					
☒	PRELIMINARY		☐	INFORMATION		☐	TENDER			
☐	CONSTRUCTION		☐	AS BUILT						
SCALE								1:100 @ A2	DATE	NOV 2022
DRAWN								JPG	CHK	CM
DRAWING NO.								17194 179	REV	A
TITLE								FORMER EAST LANCS PAPERMILL RADCLIFFE, BURY		
DETAILS								APARTMENTS PLOTS 301-307 ELEVATIONS (2 OF 2)		


 **Woods Hardwick**
Architecture | Engineering | Planning | Surveying

BEDFORD : HEAD OFFICE
15-17 Goldington Road
Bedford MK40 3NH
T: +44 (0) 1234 268862

BIRMINGHAM
Fort Dunlop, Fort Parkway
Birmingham B24 9FE
T: +44 (0) 121 6297784

ONLINE: mail@woodshardwick.com | woodshardwick.com



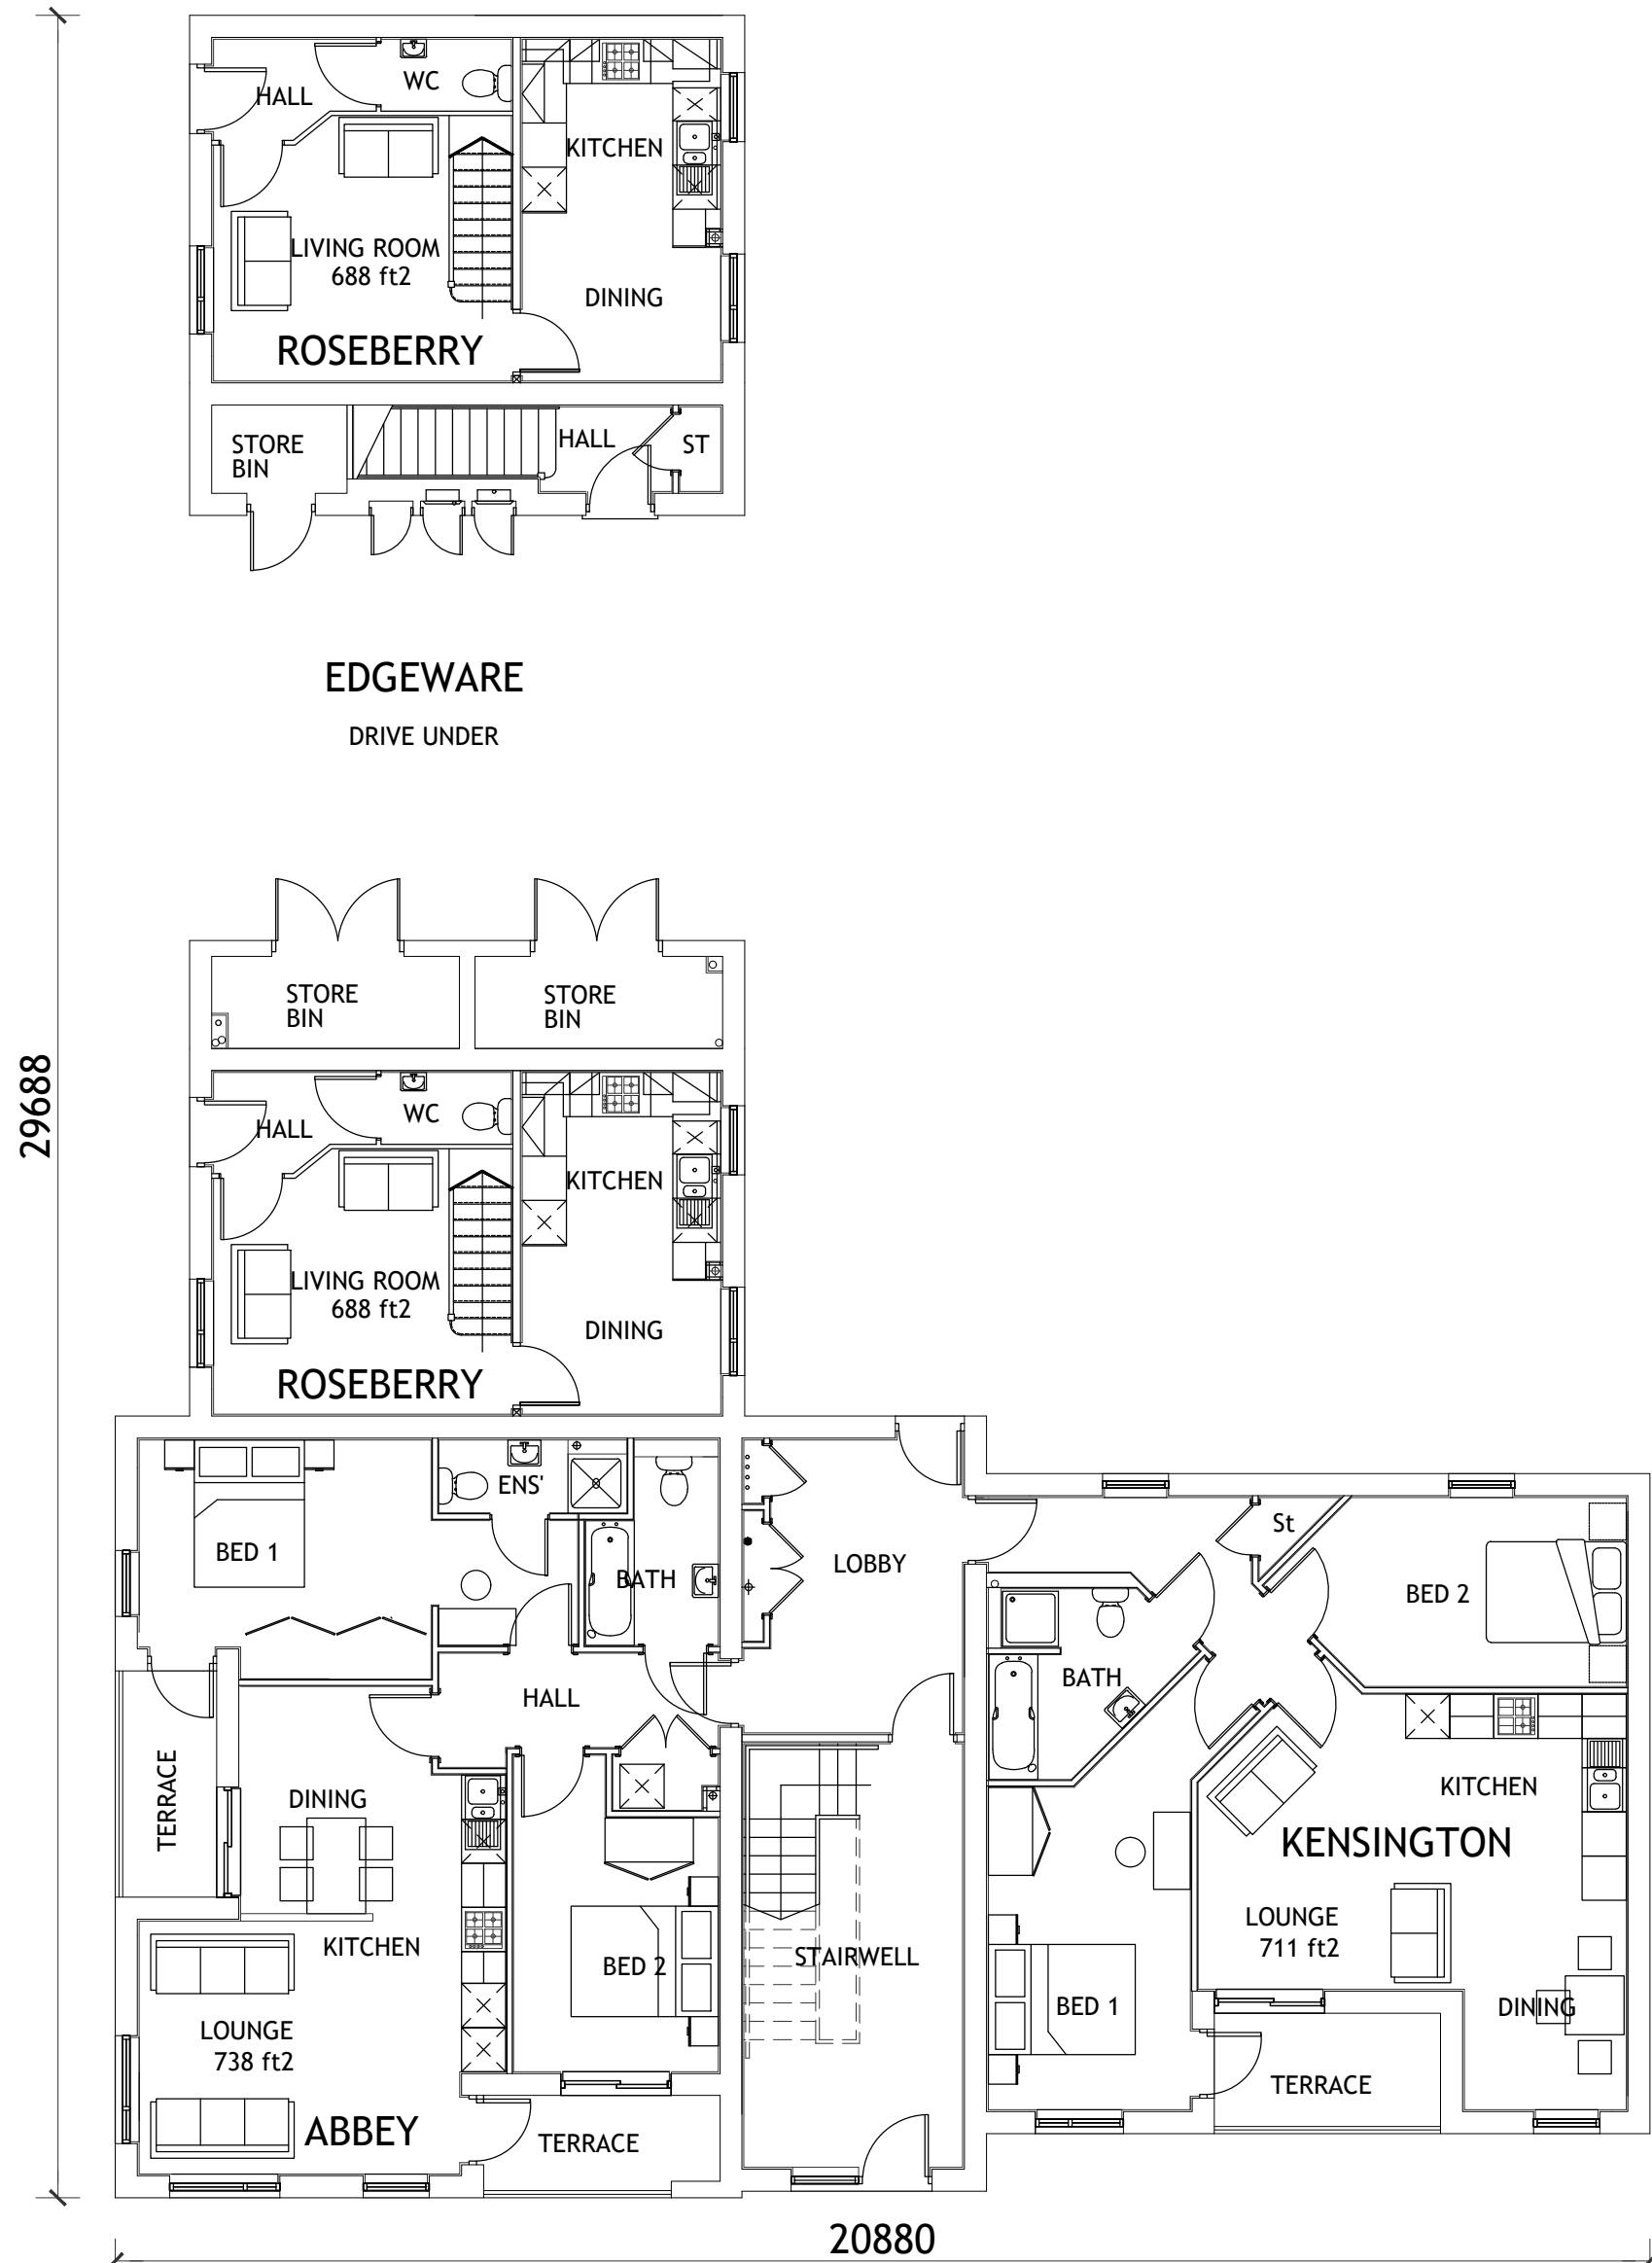

GROUND FLOOR PLAN (PLOTS 353-360)
 ABBEY/KENSINGTON/ROSEBERRY/EDGEWARE



NOTES

- Contractors must check all dimensions on site. Only figured dimensions are to be worked from. Discrepancies must be reported to the Architect or Engineer before proceeding.
 © This drawing is copyright.
- Direct scaling off the drawing is permissible for planning purposes only.


A	Plot numbers updated		CM	16/11/2023				
REV	DESCRIPTION		DRN	CHD	DATE			
☒	PRELIMINARY		☐	INFORMATION		☐	TENDER	
☐	CONSTRUCTION		☐	AS BUILT				
SCALE		1:100 @ A2		DATE		NOV 2022		
DRAWN		JPG		CHK		CM		
DRAWING NO.		17194 180		REV		A		
TITLE		FORMER EAST LANCs PAPERMILL RADCLIFFE, BURY						
DETAILS		APARTMENT PLOTS 353-360 GROUND FLOOR PLAN						

 **Woods Hardwick**
 Architecture | Engineering | Planning | Surveying

BEDFORD : HEAD OFFICE
 15-17 Goldington Road
 Bedford MK40 3NH
 T: +44 (0) 1234 268862

BIRMINGHAM
 Fort Dunlop, Fort Parkway
 Birmingham B24 9FE
 T: +44 (0) 121 6297784

ONLINE: mail@woodshardwick.com | woodshardwick.com

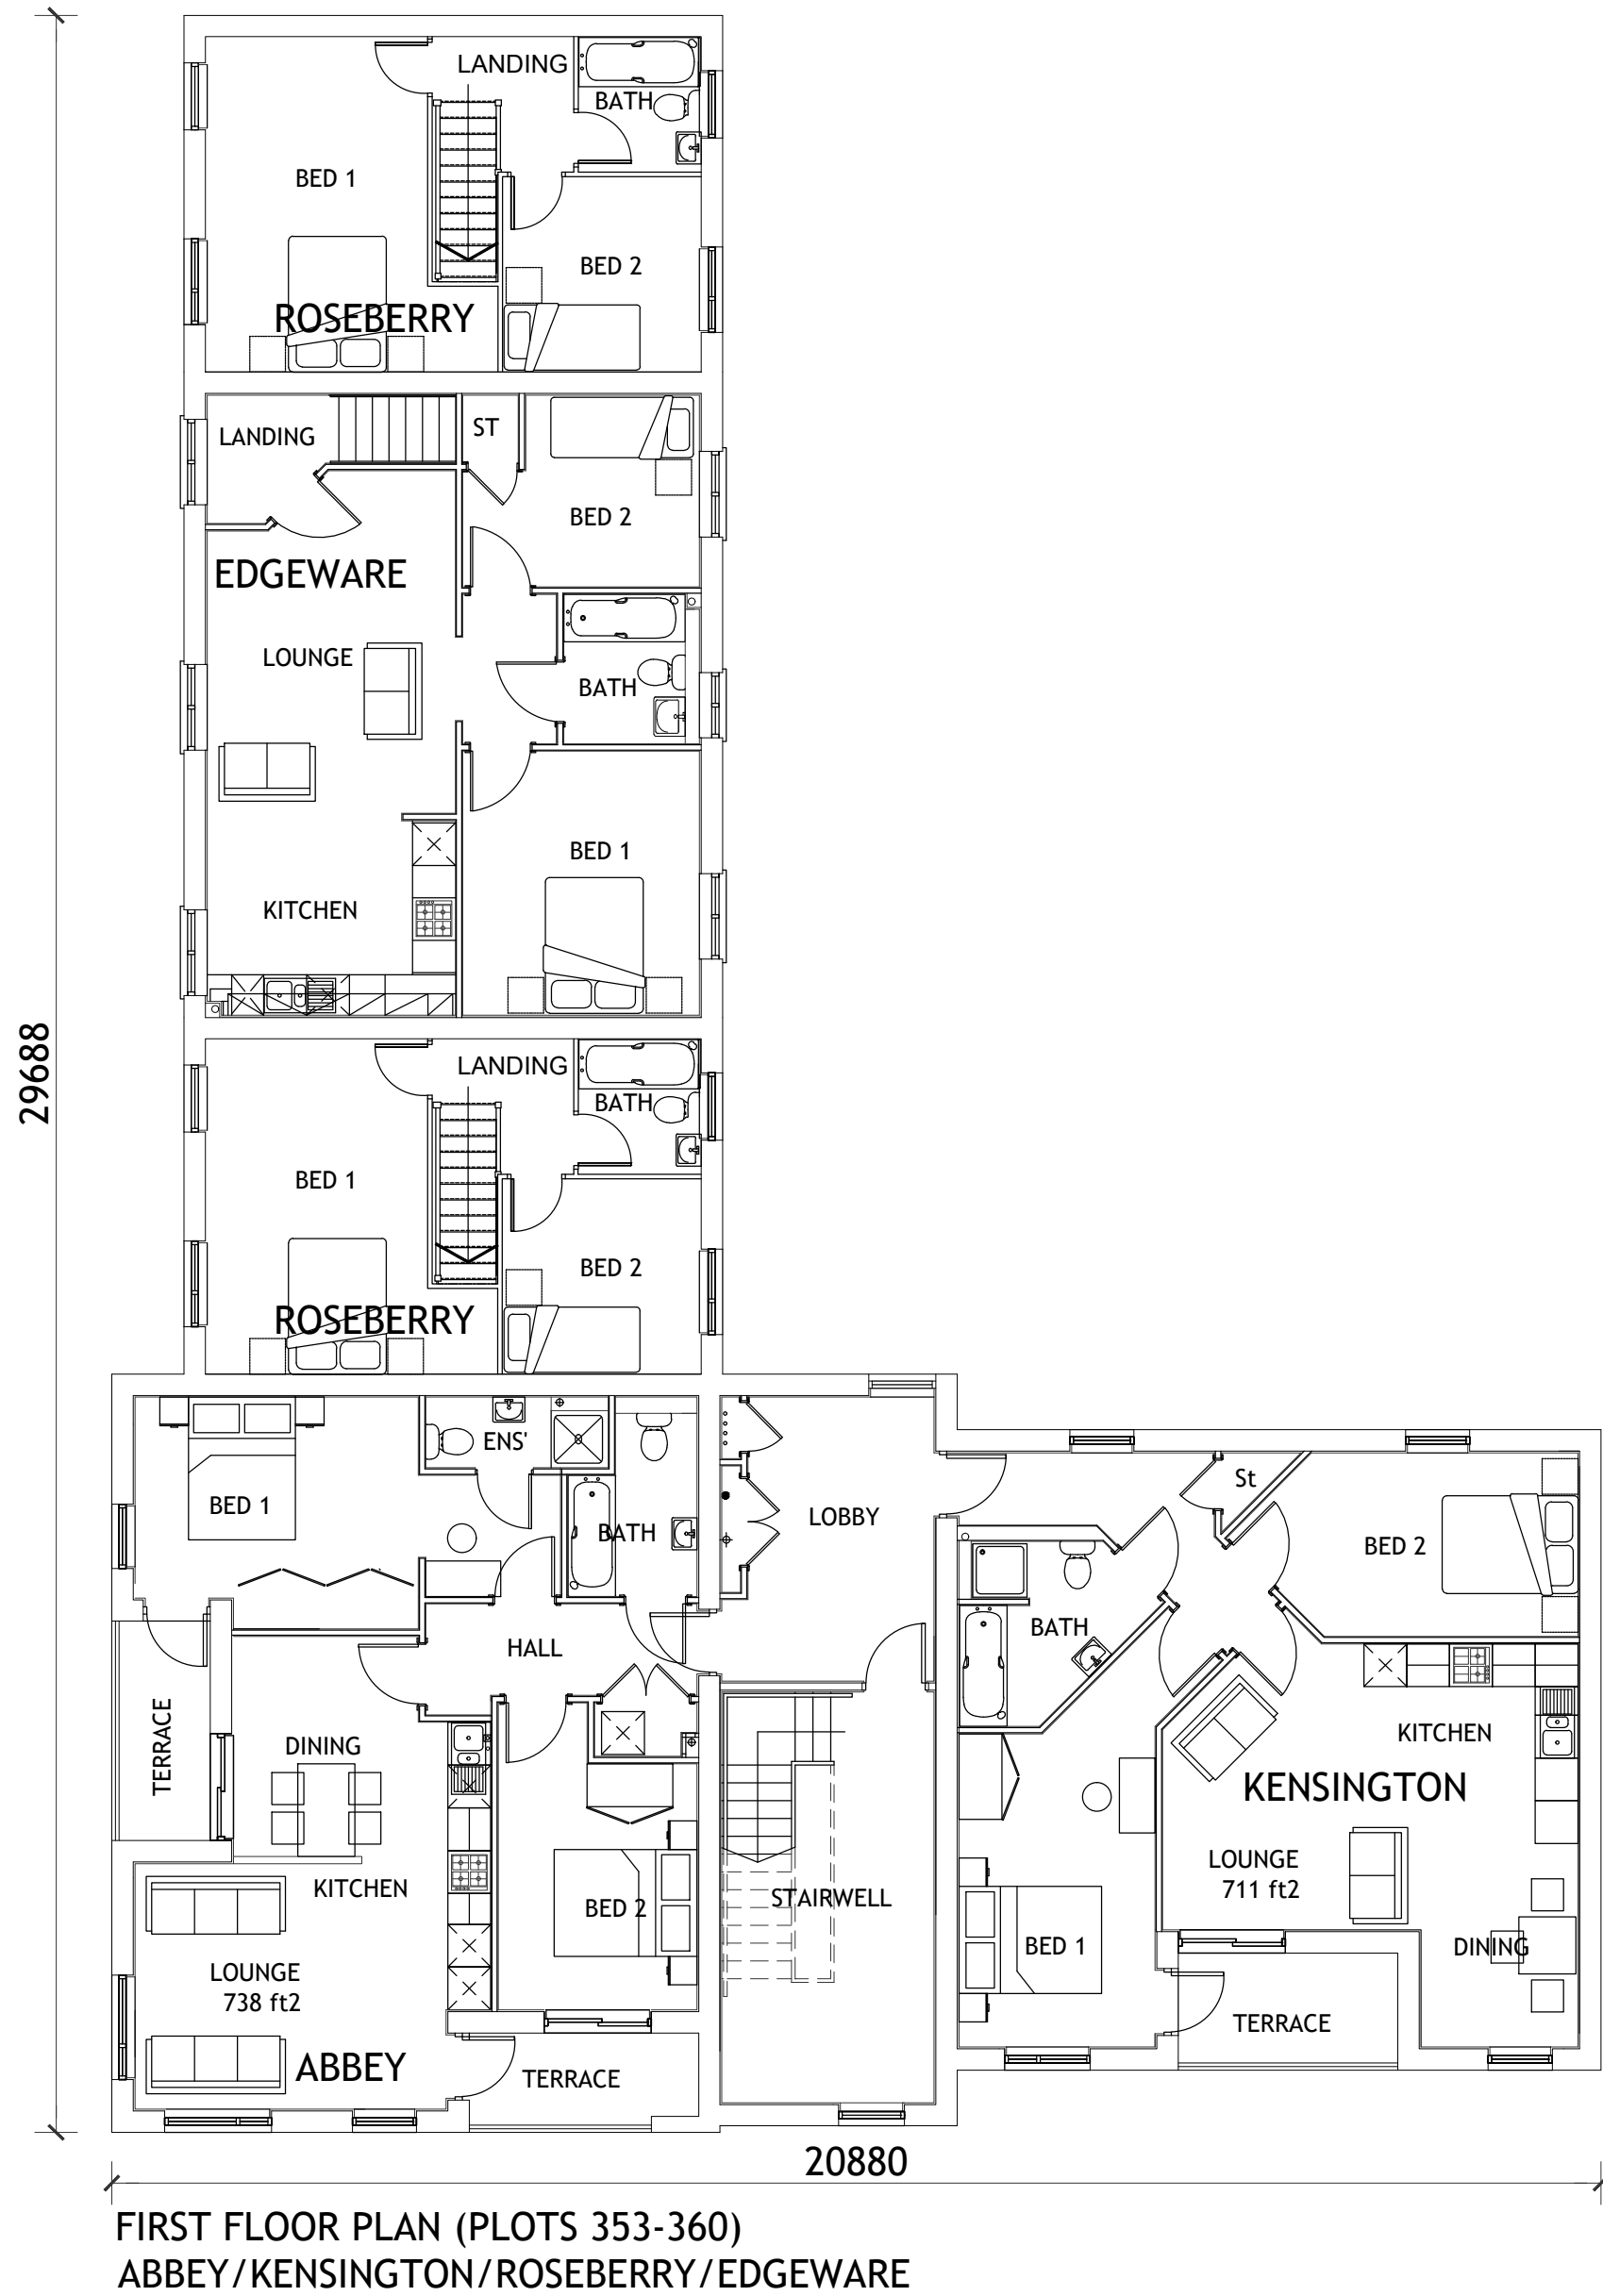

- NOTES
- Contractors must check all dimensions on site. Only figured dimensions are to be worked from. Discrepancies must be reported to the Architect or Engineer before proceeding.
© This drawing is copyright.
 - Direct scaling off the drawing is permissible for planning purposes only.

A	Plot numbers updated	CM	16/11/2023	
REV	DESCRIPTION	DRN	CHD	DATE
☒	PRELIMINARY	☐	INFORMATION	☐ TENDER
☐	CONSTRUCTION	☐	AS BUILT	
SCALE	1:100 @ A2	DATE	NOV 2022	
DRAWN	JPG	CHK	CM	
DRAWING NO.	17194 181	REV	A	
TITLE	FORMER EAST LANCs PAPERMILL RADCLIFFE, BURY			
DETAILS	APARTMENT PLOTS 353-360 FIRST FLOOR PLAN			

 **Woods Hardwick**
Architecture | Engineering | Planning | Surveying


BEDFORD : HEAD OFFICE
15-17 Goldington Road
Bedford MK40 3NH
T: +44 (0) 1234 268862

BIRMINGHAM
Fort Dunlop, Fort Parkway
Birmingham B24 9FE
T: +44 (0) 121 6297784

ONLINE: mail@woodshardwick.com | woodshardwick.com

PLEASE CONSIDER THE ENVIRONMENT BEFORE PRINTING THIS DRAWING



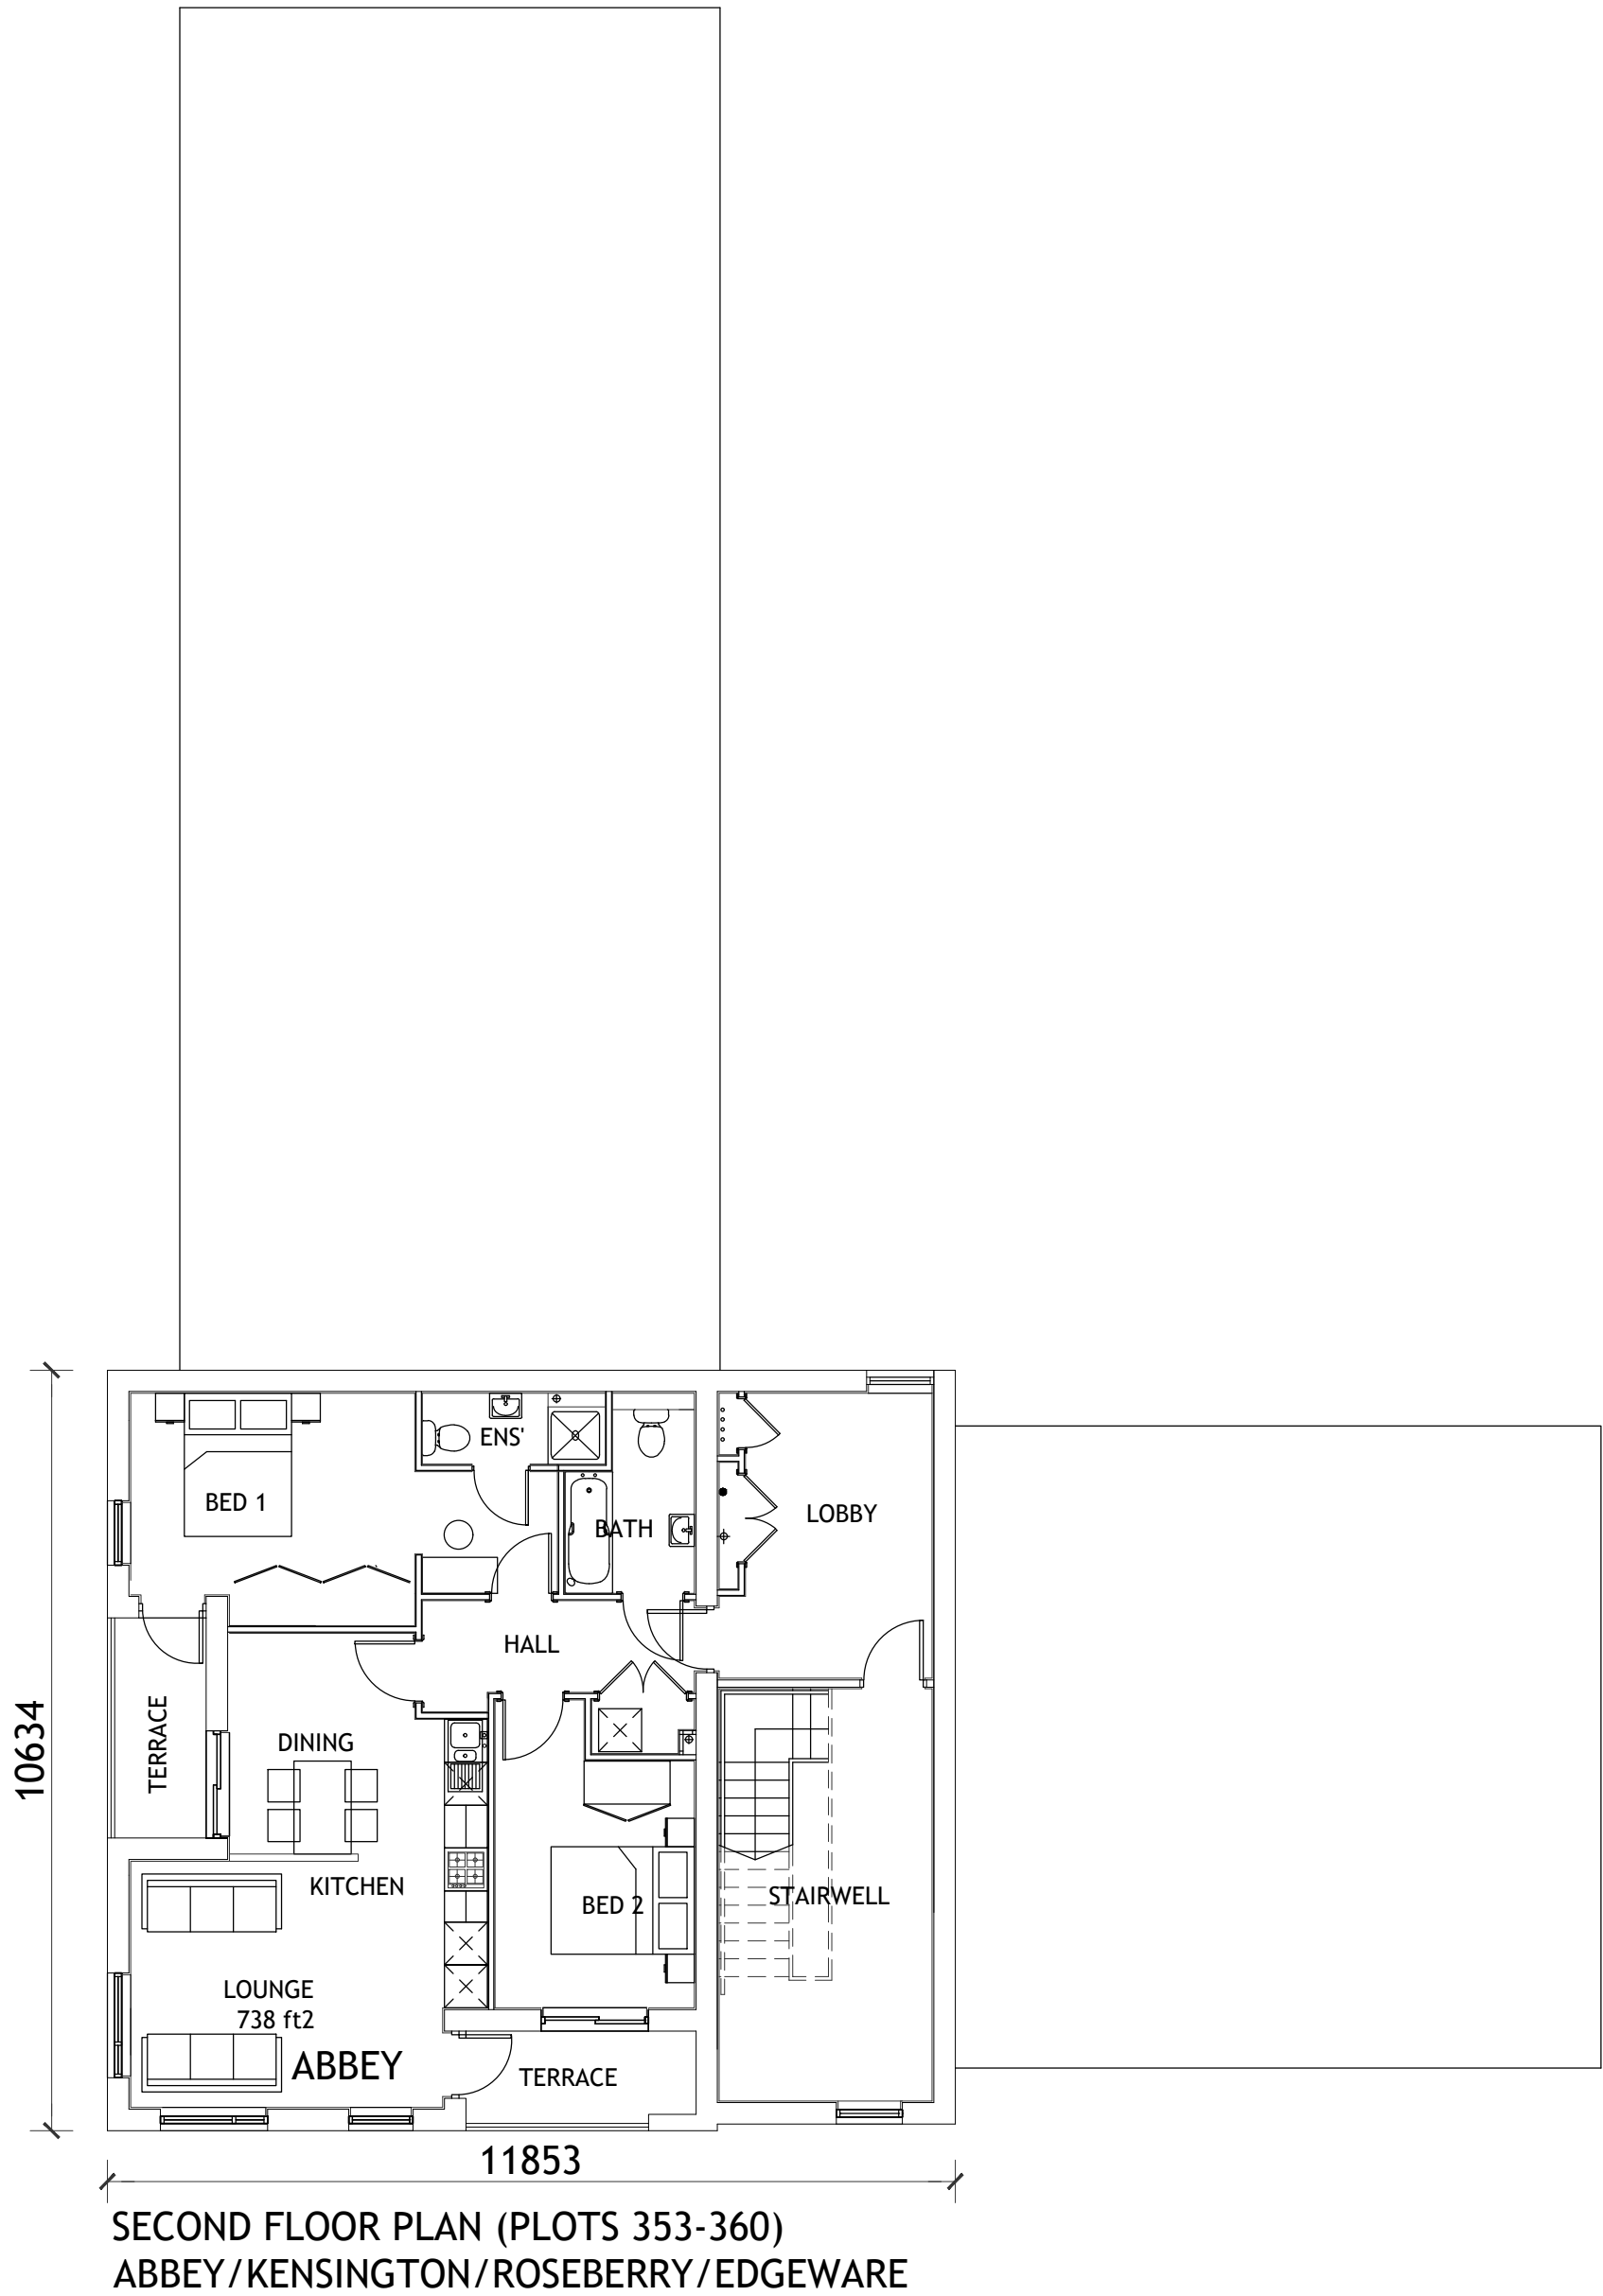

NOTES

- Contractors must check all dimensions on site. Only figured dimensions are to be worked from. Discrepancies must be reported to the Architect or Engineer before proceeding. © This drawing is copyright.
- Direct scaling off the drawing is permissible for planning purposes only.

A	Plot numbers updated	CM	16/11/2023		
REV	DESCRIPTION	DRN	CHD	DATE	
■	PRELIMINARY	□	INFORMATION	□	TENDER
□	CONSTRUCTION	□	AS BUILT		
SCALE	1:100 @ A2	DATE	NOV 2022		
DRAWN	JPG	CHK	CM		
DRAWING NO.	17194 182	REV	A		
TITLE	FORMER EAST LANCs PAPERMILL RADCLIFFE, BURY				
DETAILS	APARTMENT PLOTS 353-360 SECOND FLOOR PLAN				

 **Woods Hardwick**
Architecture | Engineering | Planning | Surveying

BEDFORD : HEAD OFFICE
15-17 Goldington Road
Bedford MK40 3NH
T: +44 (0) 1234 268862

BIRMINGHAM
Fort Dunlop, Fort Parkway
Birmingham B24 9FE
T: +44 (0) 121 6297784

ONLINE: mail@woodshardwick.com | woodshardwick.com

- NOTES
- Contractors must check all dimensions on site. Only figured dimensions are to be worked from. Discrepancies must be reported to the Architect or Engineer before proceeding.
© This drawing is copyright.
 - Direct scaling off the drawing is permissible for planning purposes only.



ABBKEY KENSINGTON
FRONT ELEVATION
(PLOTS 353-360)



ROSEBERRY EDGEWARE ROSEBERRY ABBEY
SIDE ELEVATION
(PLOTS 353-360)



A Plot numbers updated		CM	16/11/2023
REV	DESCRIPTION	DRN	CHD DATE
☒ PRELIMINARY	☐ INFORMATION	☐ TENDER	
☐ CONSTRUCTION	☐ AS BUILT		
SCALE	1:100 @ A2	DATE	NOV 2022
DRAWN	JPG	CHK	CM
DRAWING NO.	17194 183	REV	A
TITLE	FORMER EAST LANCS PAPERMILL RADCLIFFE, BURY		
DETAILS	APARTMENT PLOTS 353-360 ELEVATIONS (1 OF 2)		

 **Woods Hardwick**
Architecture | Engineering | Planning | Surveying

BEDFORD : HEAD OFFICE
15-17 Goldington Road
Bedford MK40 3NH
T: +44 (0) 1234 268862
ONLINE: mail@woodshardwick.com | woodshardwick.com


BIRMINGHAM
Fort Dunlop, Fort Parkway
Birmingham B24 9FE
T: +44 (0) 121 6297784

NOTES

1.

Contractors must check all dimensions on site. Only figured dimensions are to be worked from. Discrepancies must be reported to the Architect or Engineer before proceeding.
© This drawing is copyright.
2.

Direct scaling off the drawing is permissible for planning purposes only.

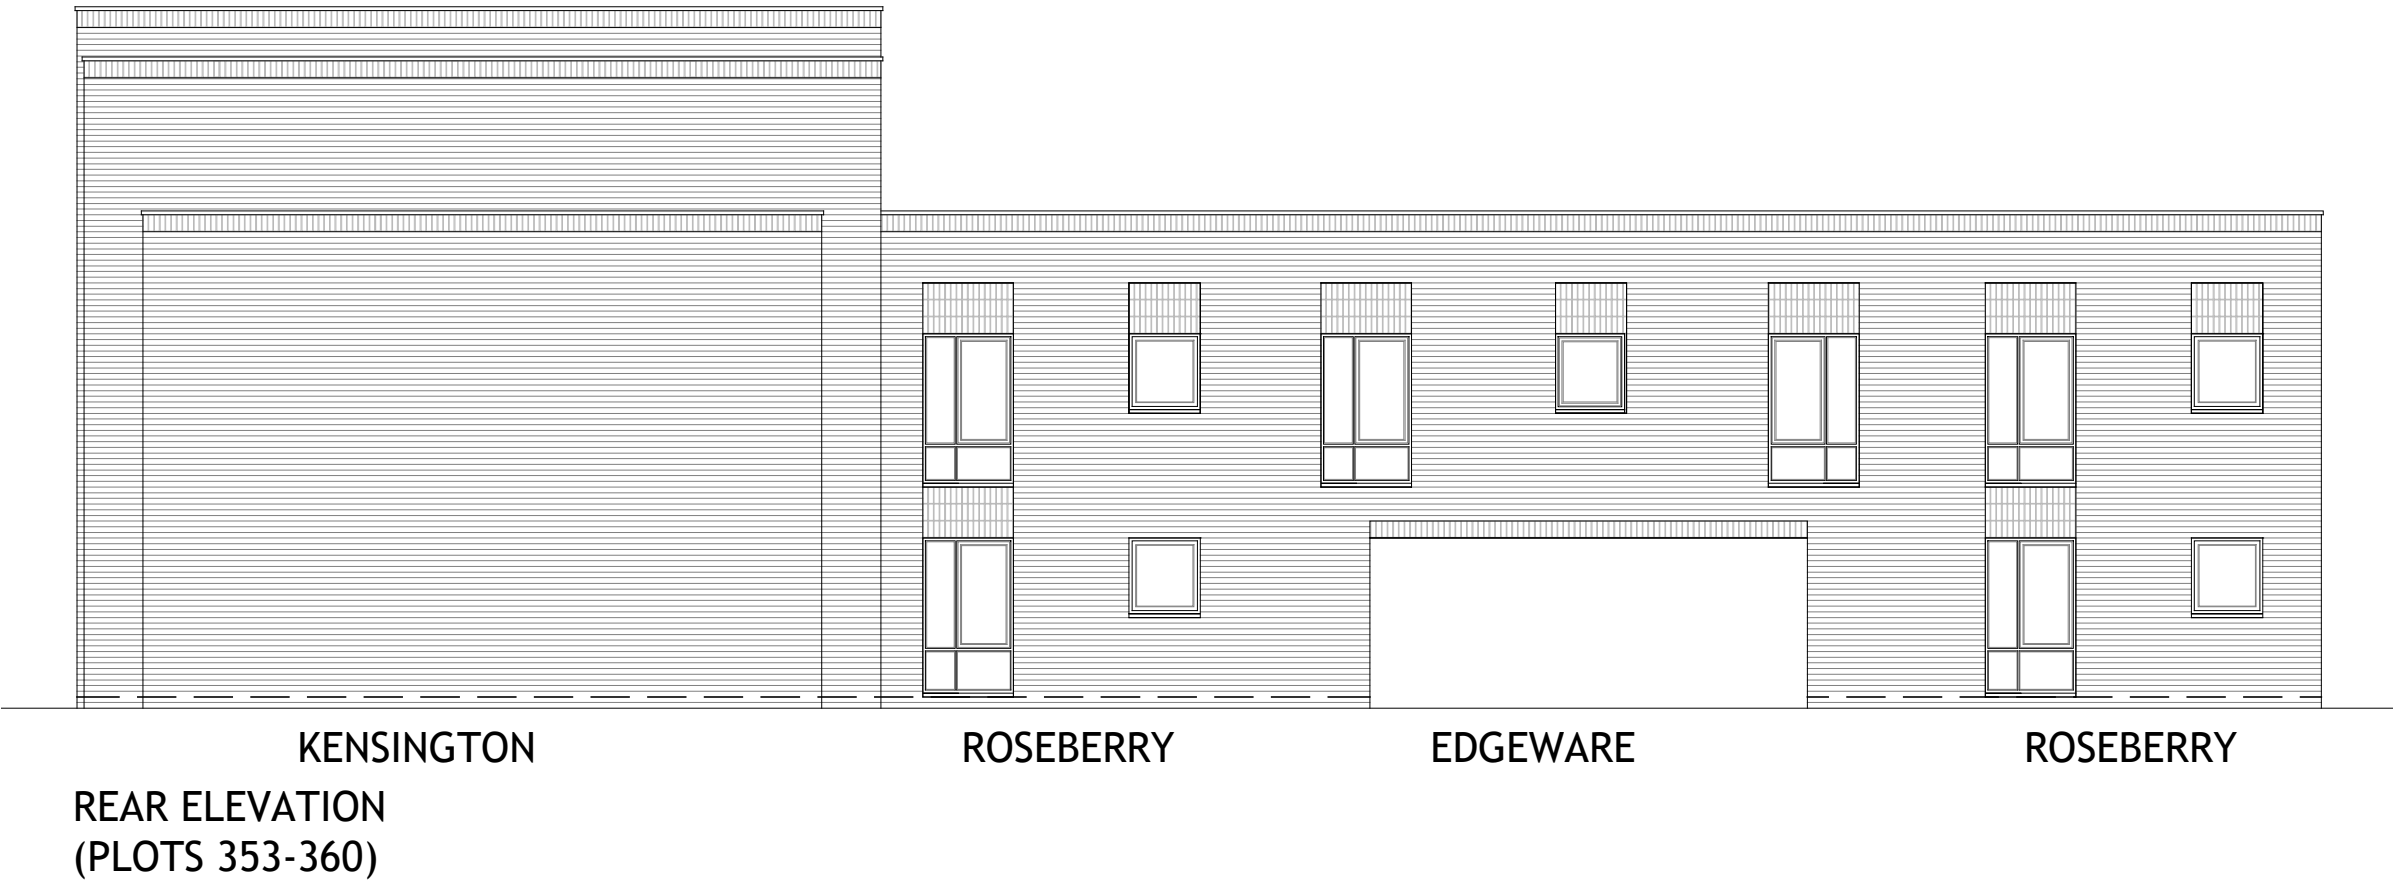

A	Plot numbers updated		CM	16/11/2023						
REV	DESCRIPTION		DRN	CHD	DATE					
☒	PRELIMINARY		☐	INFORMATION		☐	TENDER			
☐	CONSTRUCTION		☐	AS BUILT						
SCALE								1:100 @ A2	DATE	NOV 2022
DRAWN								JPG	CHK	CM
DRAWING NO.								17194 184	REV	A
TITLE								FORMER EAST LANCS PAPERMILL RADCLIFFE, BURY		
DETAILS								APARTMENT PLOTS 353-360 ELEVATIONS (2 OF 2)		

 **Woods Hardwick**
Architecture | Engineering | Planning | Surveying

BEDFORD : HEAD OFFICE
15-17 Goldington Road
Bedford MK40 3NH
T: +44 (0) 1234 268862

BIRMINGHAM
Fort Dunlop, Fort Parkway
Birmingham B24 9FE
T: +44 (0) 121 6297784

ONLINE: mail@woodshardwick.com | woodshardwick.com

