



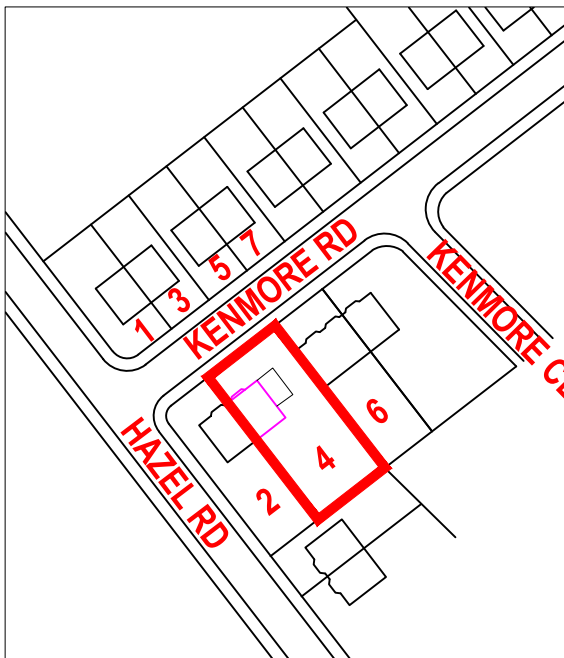


EXISTING LOCATION PLAN

(SCALE 1:1250)

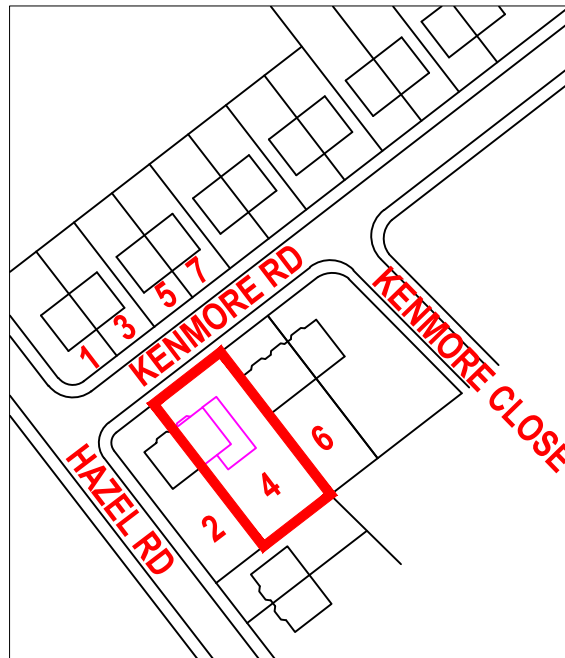


PROPOSED LOCATION PLAN

(SCALE 1:1250)

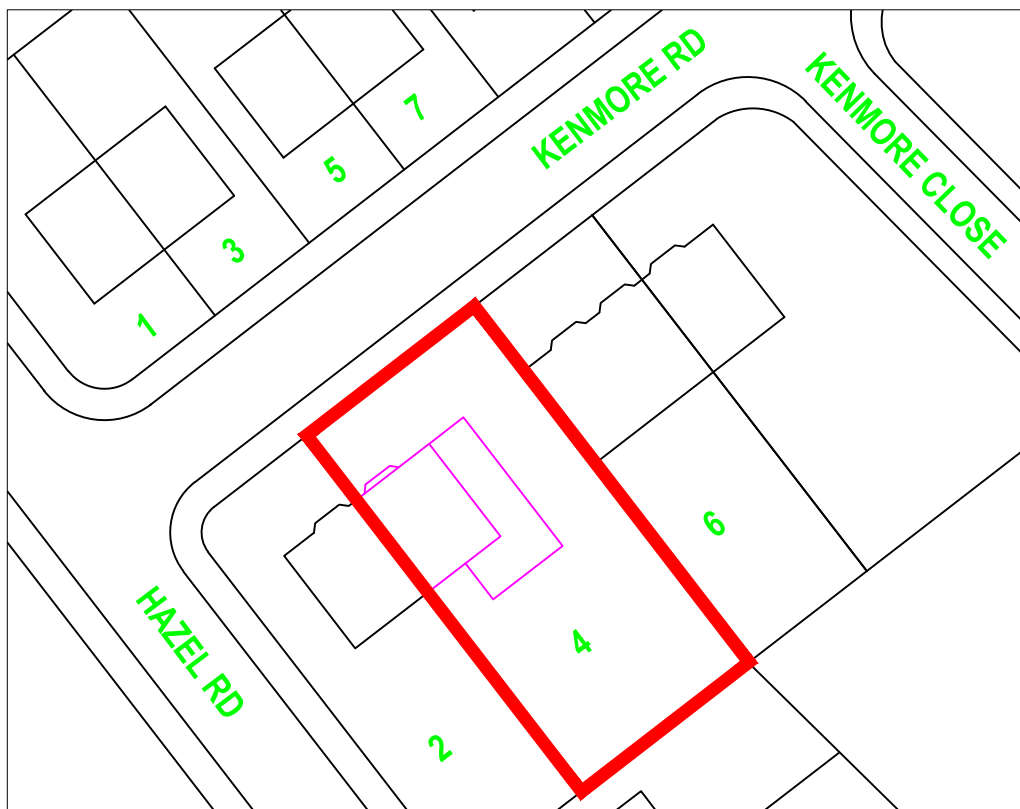

PROPOSED SITE PLAN

(SCALE 1:500)

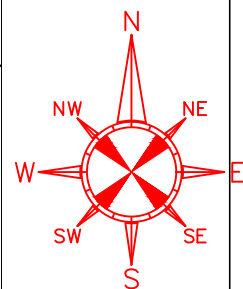

P1	02.06.2020	FIRST ISSUE	CGF	SWH	ADS	PRELIMINARY		
REV	DATE	REVISION DETAILS	DRAWN	CHKD	APPRD			
CLIENT Mr. & Mrs. Farrell						 Alexandra Business Park 4th Floor, The Tower Prescot Road, St Helens WA10 3TP Tel: 0151 541 4000 info@adsstructural.co.uk		
PROJECT: 4 Kenmore Road								
DRAWING TITLE: Proposed Site & Location Plan						SCALE As shown@ A4	DOCUMENT NUMBER 19-102	REV P2