



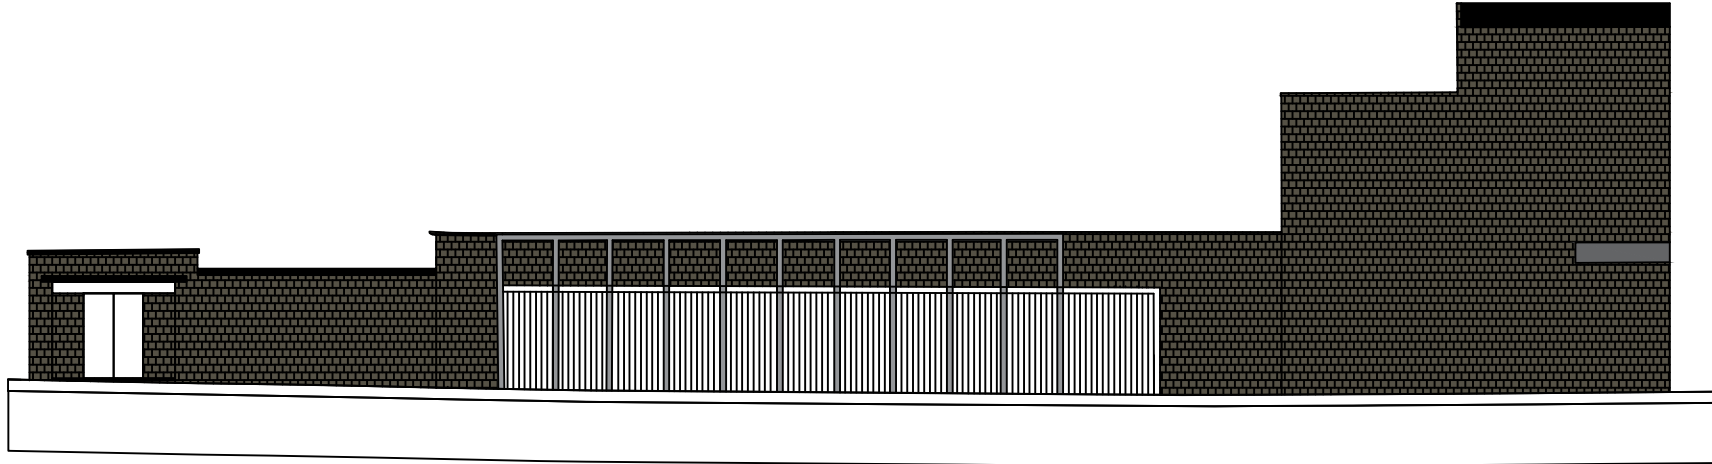

3
AA

SE Elevation

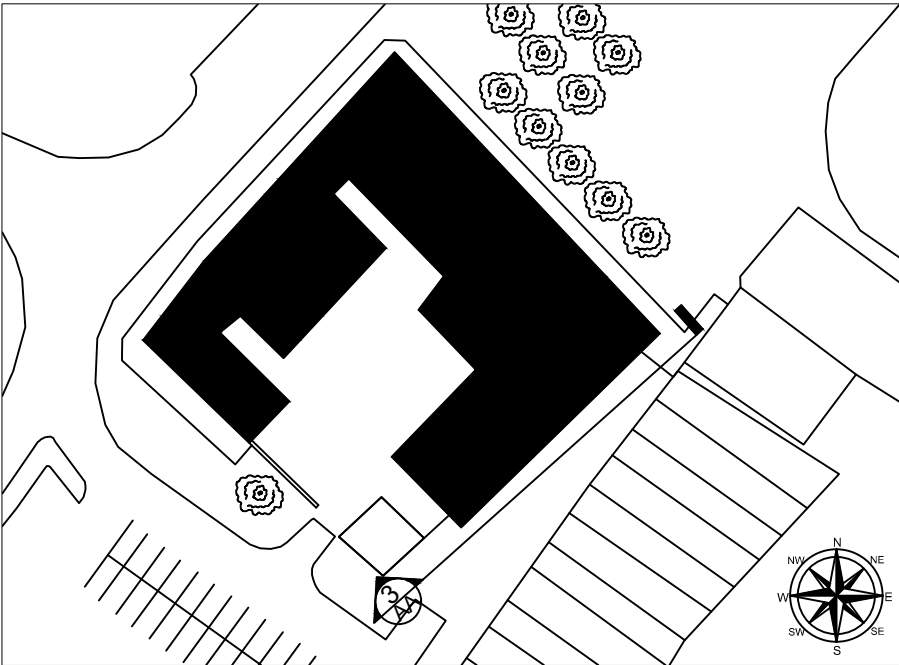

NOTES

1. This Elevation Drawing was created from a Point Cloud survey, and should only be used as a Building record for the Demolition Plan.

Project Name		
Radcliffe Hub		
Drawing Title		
South Block Retail & Commercial Unit South East Elevation		
Sheet Size	Scale	Date
A3	1:200	16/12/2022
Drawing Number		
RADHUB-VIN-XX-XX-DR-W-0012		
Revision		
P02		